
 


REVISION	DATE	DESCRIPTION
P01	03/11/25	PLANNING REVISION
P02	17/11/2025	PLANNING ISSUE
P03	16/12/2025	PLANNING ISSUE
P04	23/02/2026	PLANNING

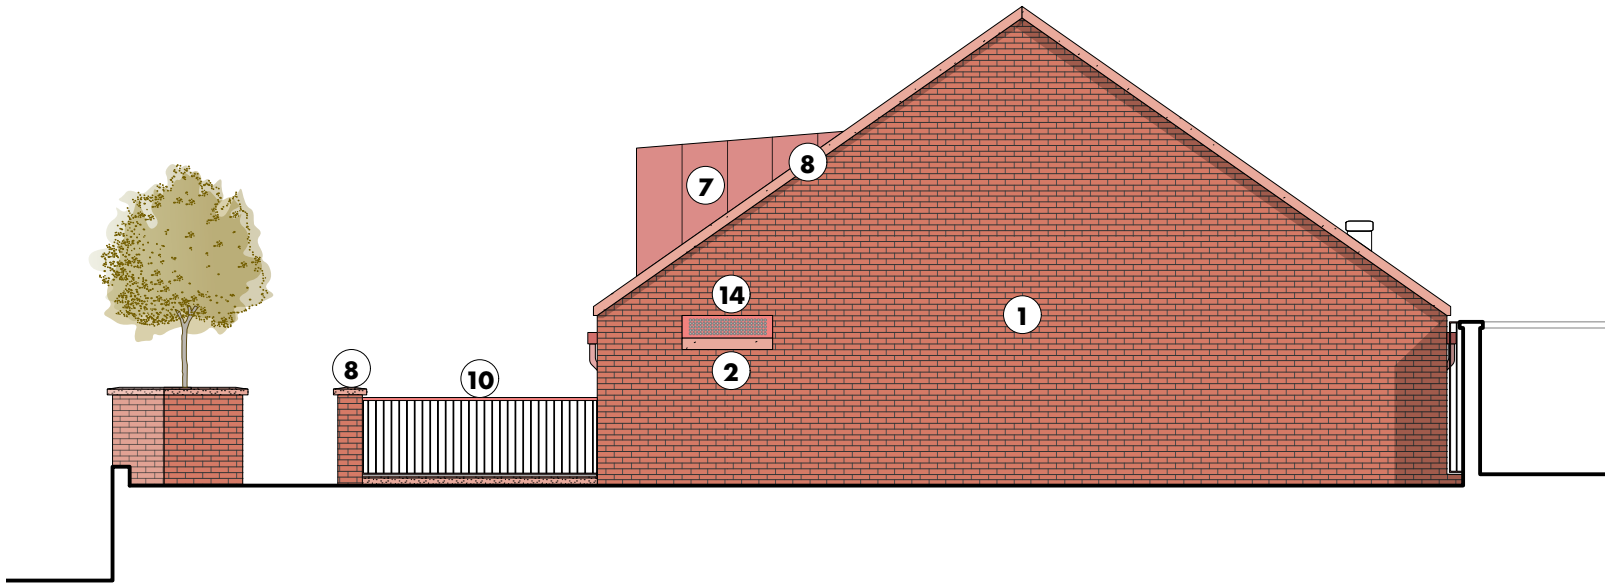

- KEY**

 - 1 FACING BRICKWORK
 - 2 RECESSED CAST STONE CILL
 - 3 ALUMINIUM WINDOW
 - 4 GLAZED ALUMINIUM DOOR
 - 5 ALUMINIUM SPANDREL PANEL
 - 6 CLAY TILE ROOFING
 - 7 ZINC STANDING SEAM DORMER
 - 8 CAST STONE COPING
- 9 ROOFLIGHT
 - 10 METAL RAILINGS (INC. STEEL GATE)
 - 11 ALUMINIUM GUTTER+ RECESSED DOWNPIPE
 - 12 EXTERNAL PLANT ROOM
 - 13 PV PANEL ARRAY
 - 14 ALUMINIUM SPANDREL PANEL WITH PENETRATIONS FOR VENTILATION INTAKE AND EXTRACT
 - 15 METAL ENTRANCE GATE
- 16 KITCHEN EXTRACT COWL
 - 17 PLANTER
 - 18 PPC ALUMINIUM SIGNAGE
 - 19 EXTERNAL PLANT

OMIArchitects

31 Blackfriars Road, Salford, Manchester, M3 7AQ
+44(0)161 832 3242 / info@omiarchitects.com / www.omiarchitects.com

PROJECT	CARITAS, RED DOOR BURY					
DRAWING	PROPOSED NORTH ELEVATION					
DATE	FEB'26	DRAWN BY	CW	SCALE	1:100	@A3
JOB NO.	1454	DWG.NO.	L6003			