




Condron Design Consultants LTD
79 Ash Drive, Wardley
Condrondesignconsultants@outlook.com
07734 669651

227 Walmersley Road,
Bury
BL9 5DJ



Condron Design Consultants LTD
79 Ash Drive, Wardley
Condrondesignconsultants@outlook.com
07734 669651

227 Walmersley Road, Bury BL9 5DJ
1:50@A3 - MCEXP-01
Dimensions to be checked on site
by contractor

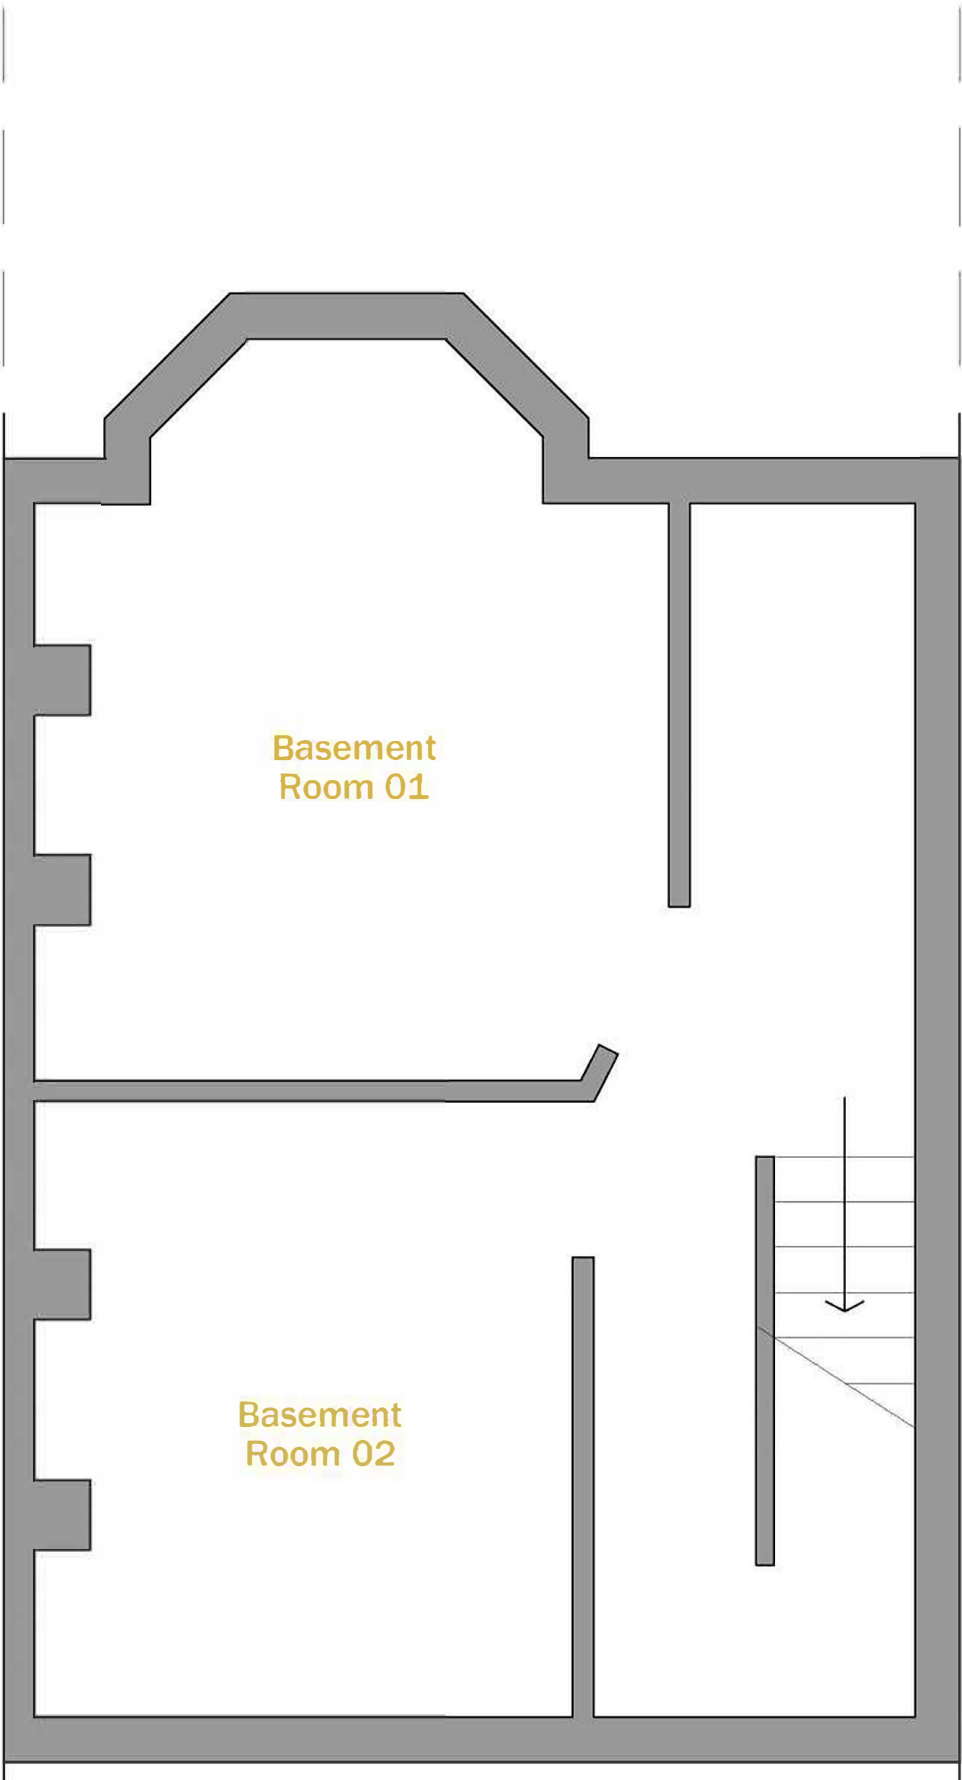


Proposed Basement Floor Plan



Condron Design Consultants LTD
79 Ash Drive, Wardley
Condrondesignconsultants@outlook.com
07734 669651

227 Walmersley Road, Bury BL9 5DJ
1:50@A3 - MCEXP-02
Dimensions to be checked on site
by contractor

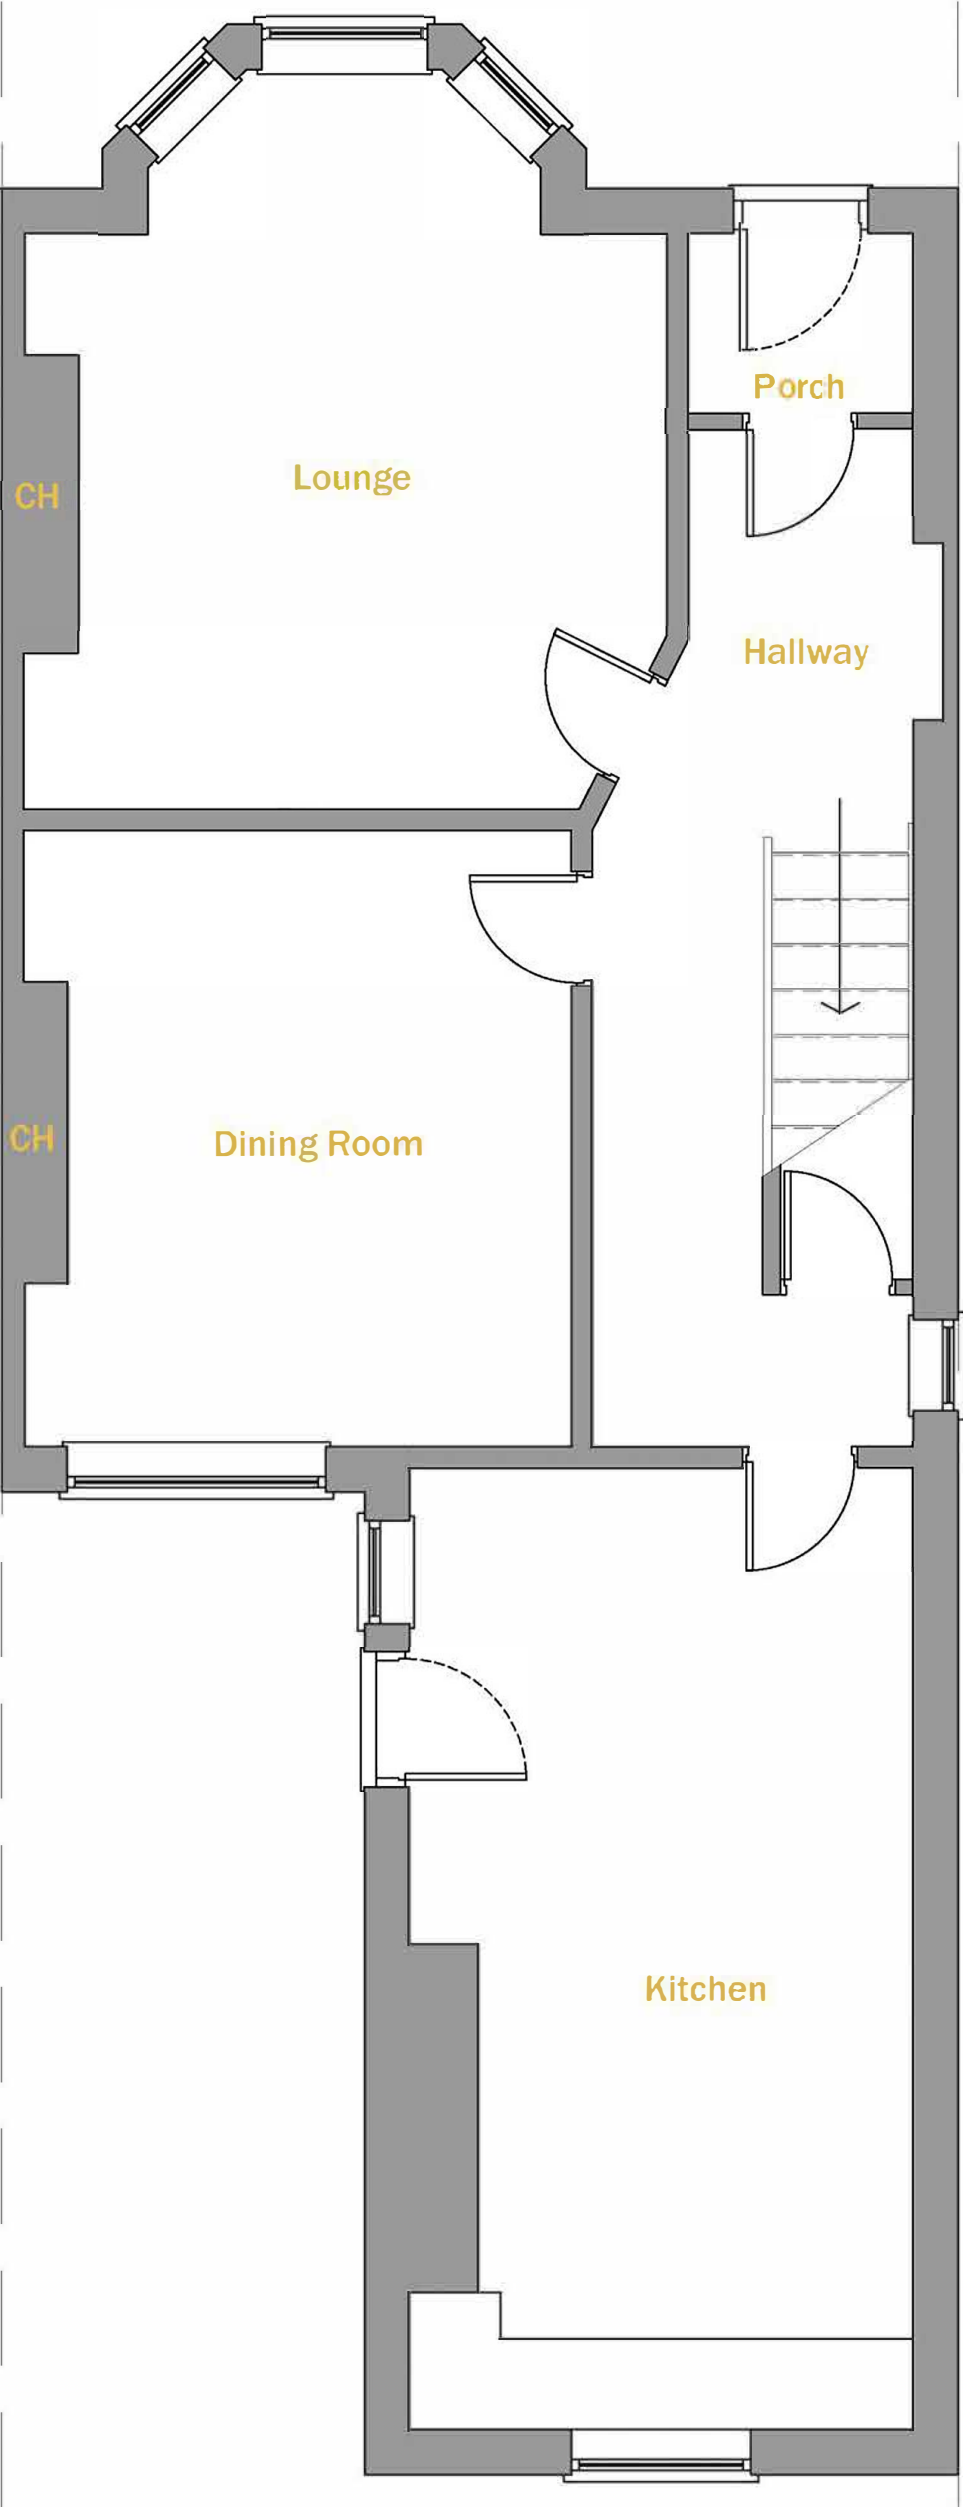


Proposed Ground Floor Plan





Condron Design Consultants LTD
79 Ash Drive, Wardley
Condrondesignconsultants@outlook.com
07734 669651

227 Walmersley Road, Bury BL9 5DJ
1:50@A3 - MCEXP-03
Dimensions to be checked on site
by contractor

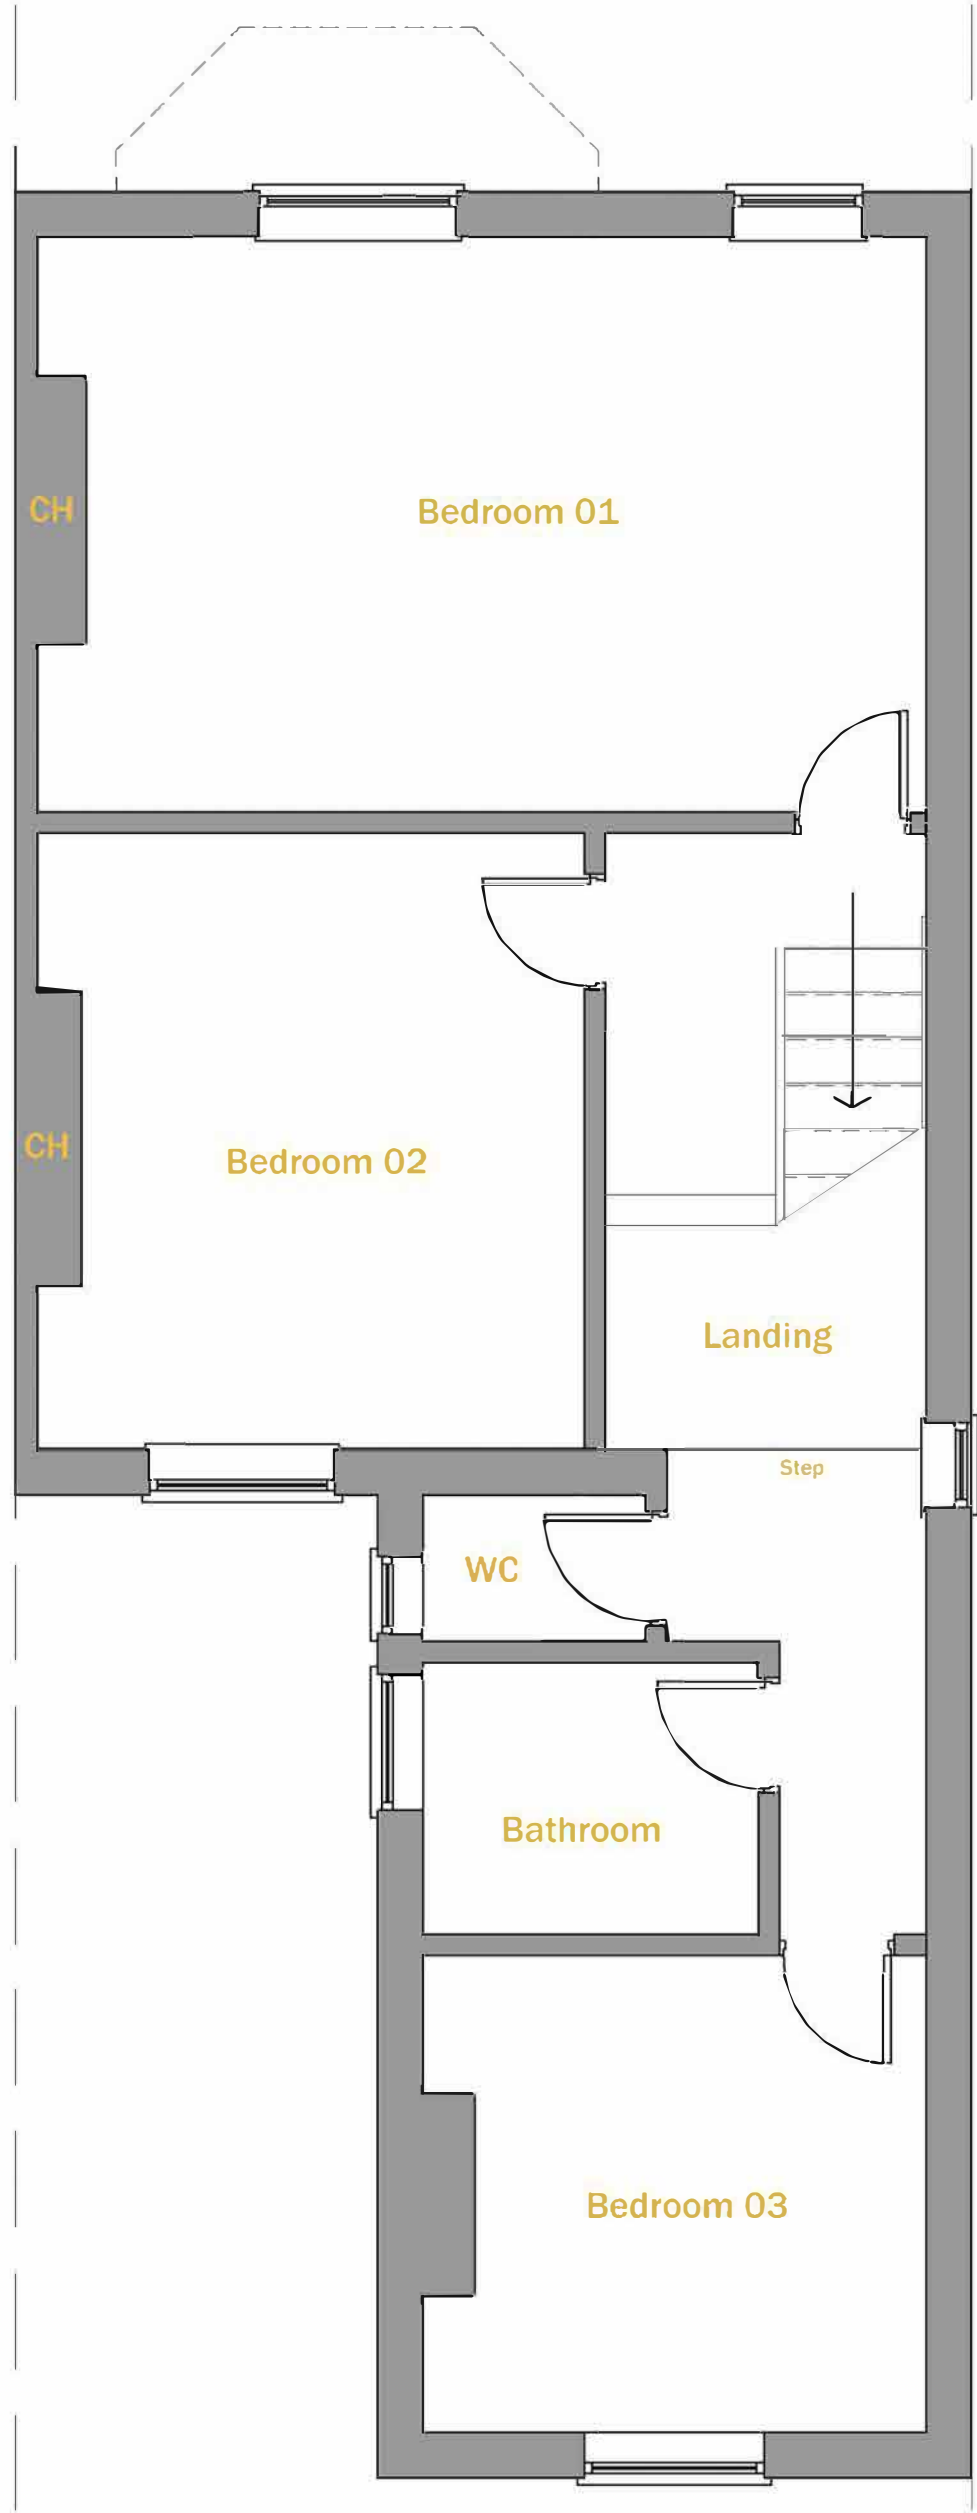


Proposed First Floor Plan



Condron Design Consultants LTD
79 Ash Drive, Wardley
Condrondesignconsultants@outlook.com
07734 669651

227 Walmersley Road, Bury BL9 5DJ
1:50@A3 - MCEXP-04
Dimensions to be checked on site
by contractor

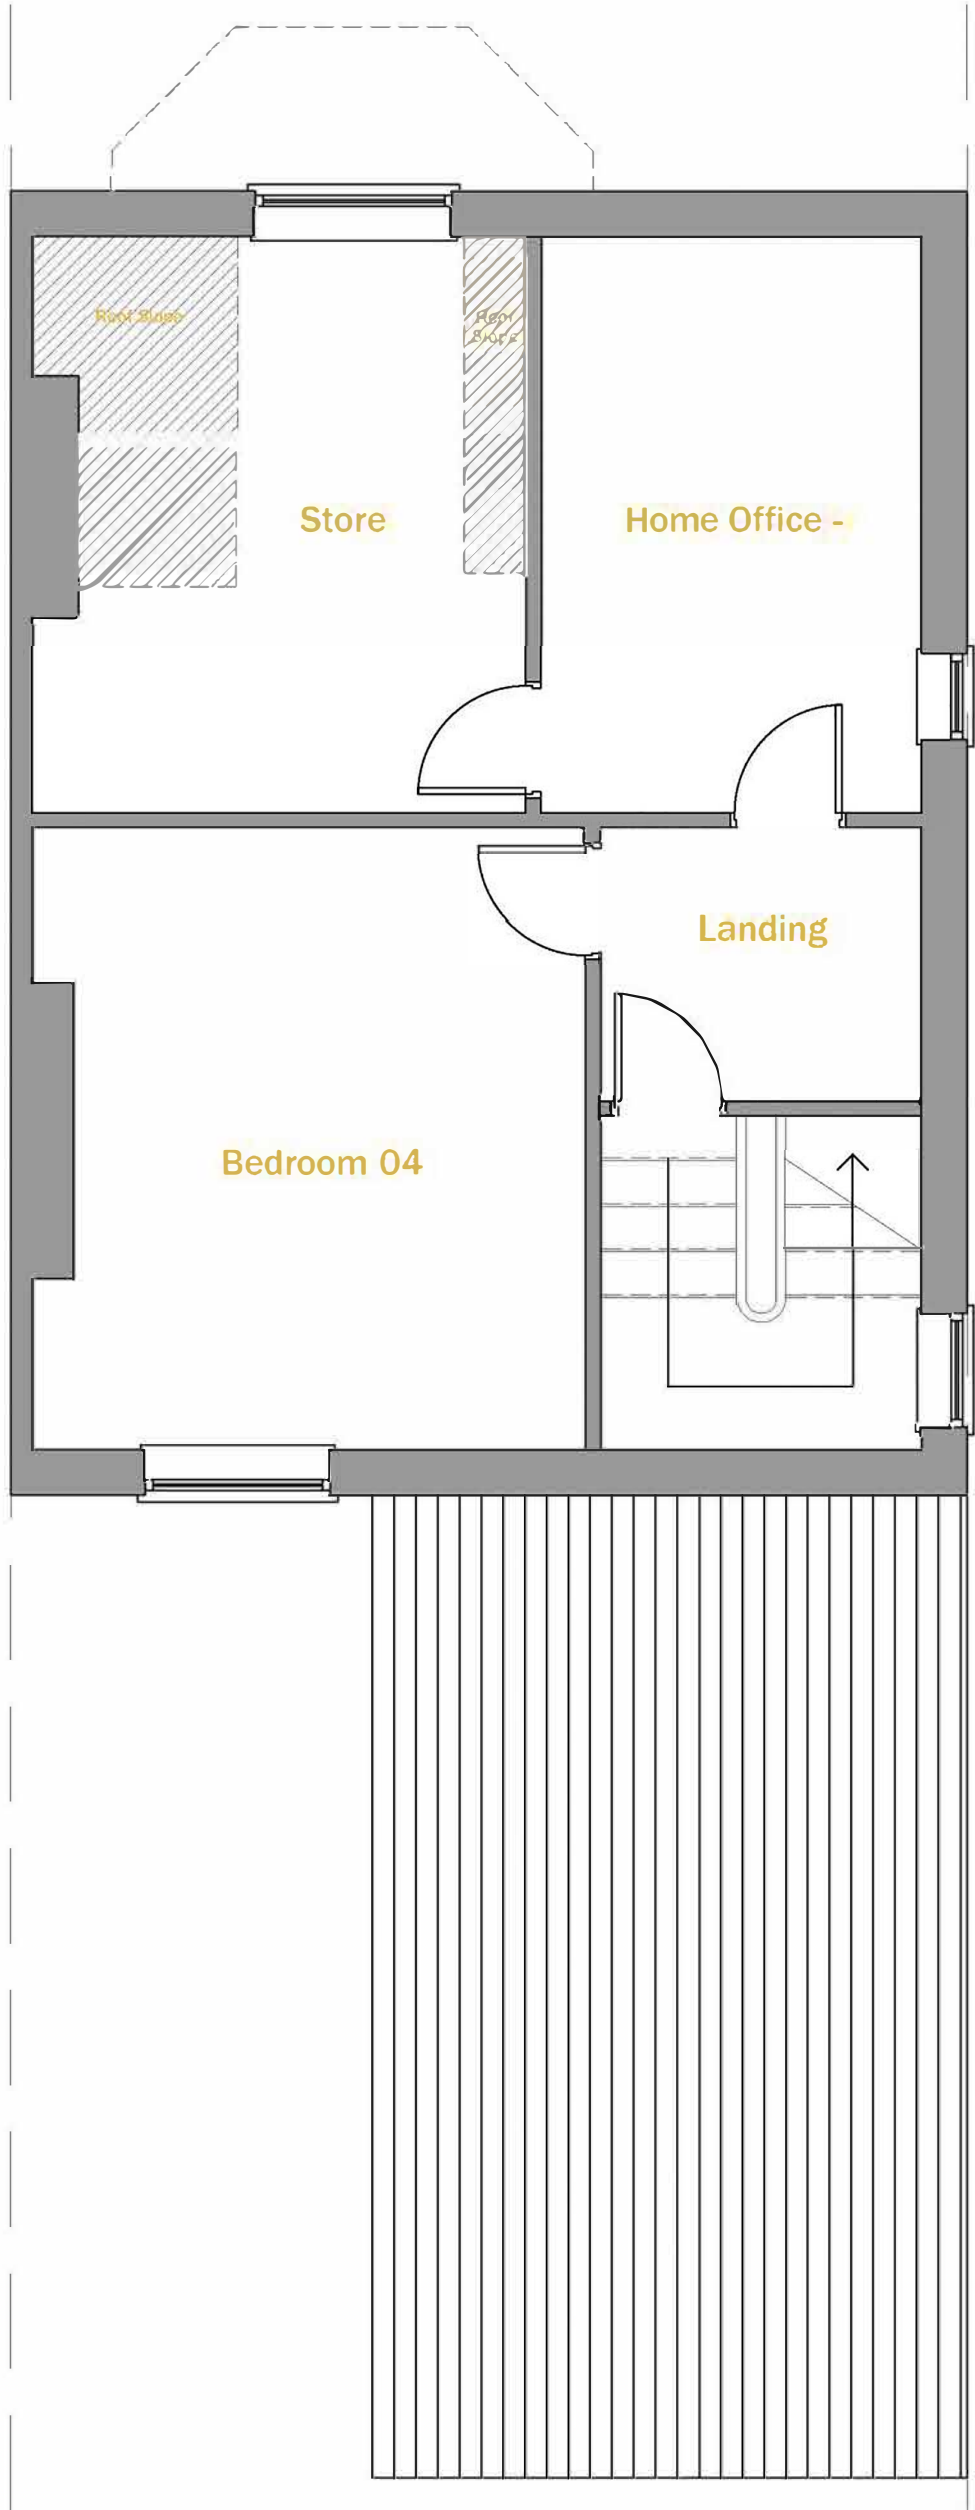


Proposed Second Floor Plan





Condron Design Consultants LTD
79 Ash Drive, Wardley
Condrondesignconsultants@outlook.com
07734 669651

227 Walmersley Road, Bury BL9 5DJ
1:50@A3 - MCEXP-05
Dimensions to be checked on site
by contractor

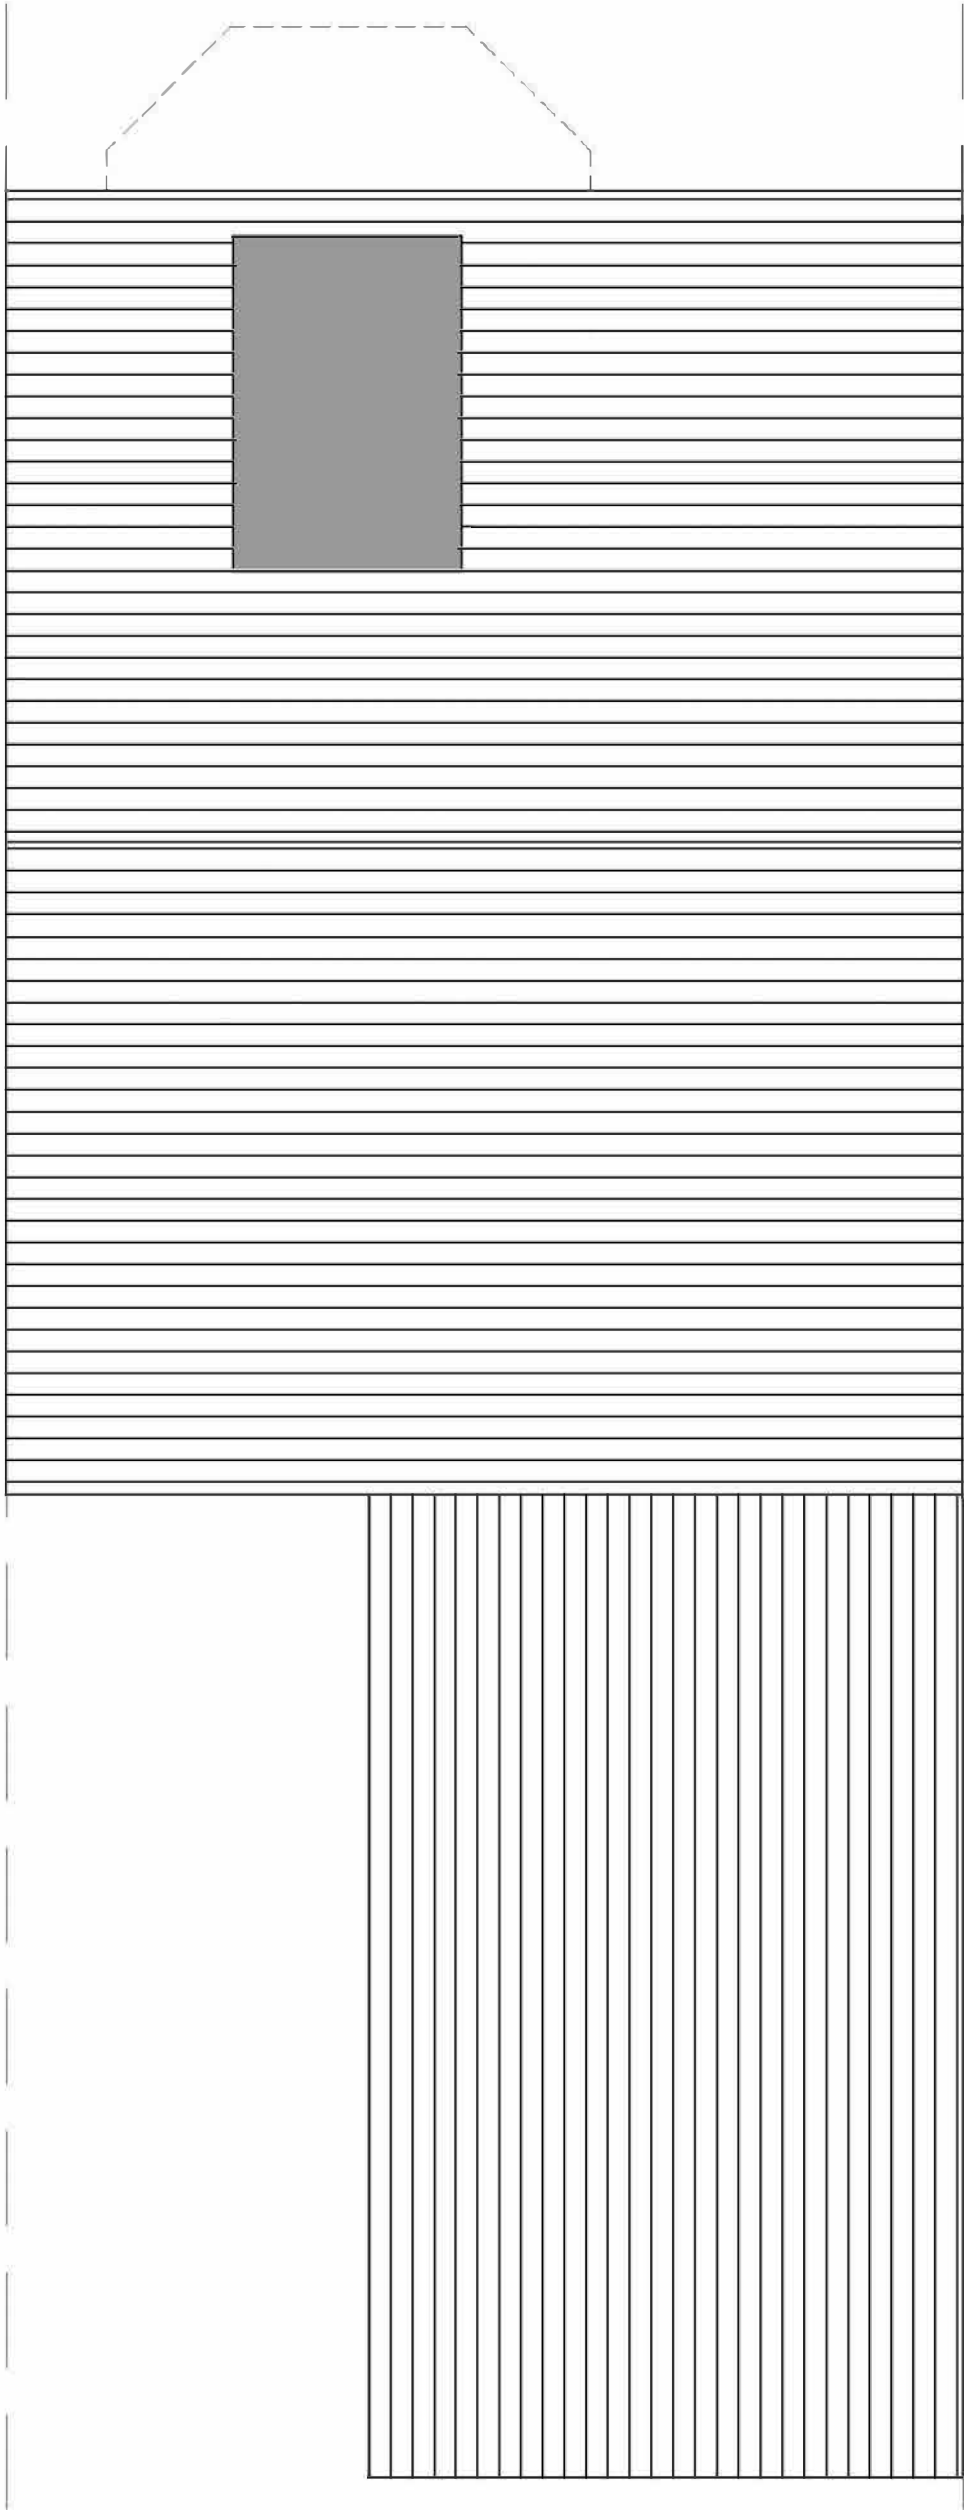

**Proposed Roof
Plan**

Scale 1:50

