

SHEET ID: 1 CAST
DATE: 14/03/2023
SITE ADDRESS
1 Castle Hill Road
Prestwich
Manchester
M25 0FR

DRAWINGS LIST
Existing:
East Elevation
West Elevation
North Elevation
South Elevation
Site Plan
Roof Plan
Ground Floor Plan
First Floor Plan

DESIGNER
Nasar Ishfaq
JAAN Architects Ltd
www.JAANarchitects.co.uk
07817 086 944

CLIENT
Atif Aftab

Proposed:
East Elevation
West Elevation
North Elevation
South Elevation
Site Plan
Roof Plan
Ground Floor Plan
First Floor Plan

Note: Materials to match existing where possible

0 2 4 6 8 10 12 14 16 18 20
SCALE 1:100

ROOF PLAN
SCALE 1:200
EXISTING - E001

ROOF PLAN
SCALE 1:200
PROPOSED - P001

SITE PLAN
SCALE 1:1250
EXISTING - E002

SITE PLAN
SCALE 1:1250
PROPOSED - P002

GROUND FLOOR
SCALE 1:100
EXISTING - E003


GROUND FLOOR
SCALE 1:100
PROPOSED - P003

FIRST FLOOR
SCALE 1:100
EXISTING - E004

FIRST FLOOR
SCALE 1:100
PROPOSED - P004



NORTH WEST ELEVATION
SCALE 1:100
EXISTING - E005

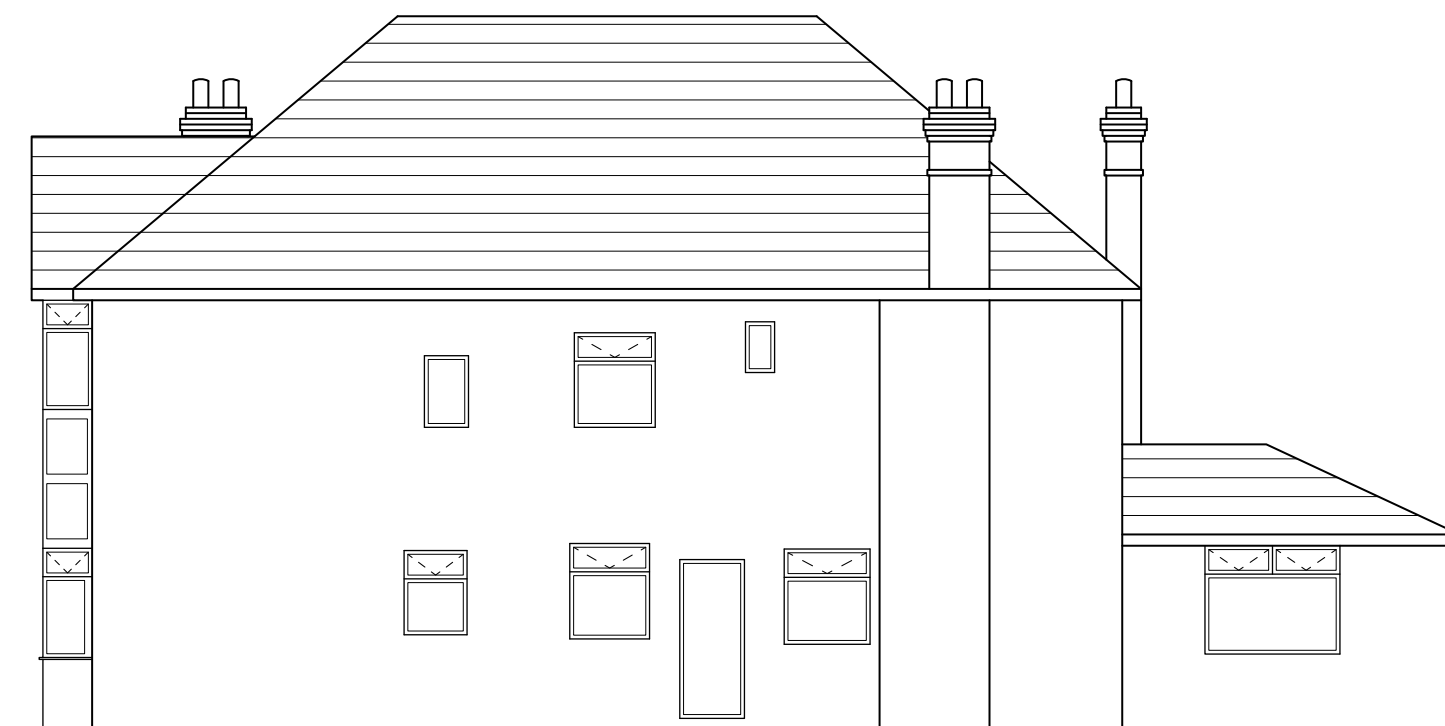

SOUTH EAST ELEVATION
SCALE 1:100
EXISTING - E006




SOUTH WEST ELEVATION
SCALE 1:100
EXISTING - E007



NORTH EAST ELEVATION
SCALE 1:100
EXISTING - E008




NORTH WEST ELEVATION
SCALE 1:100
PROPOSED - P005

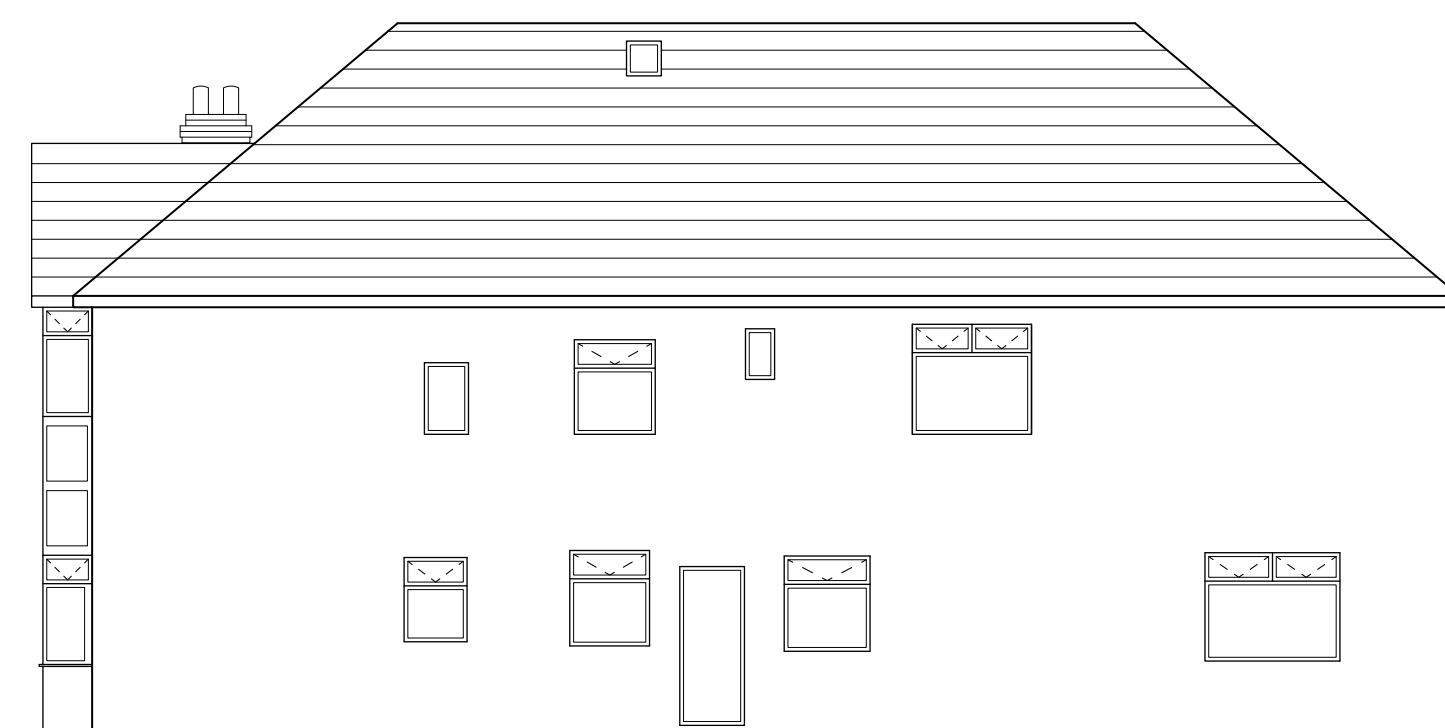

SOUTH EAST ELEVATION
SCALE 1:100
PROPOSED - P006



SOUTH WEST ELEVATION
SCALE 1:100
PROPOSED - P007

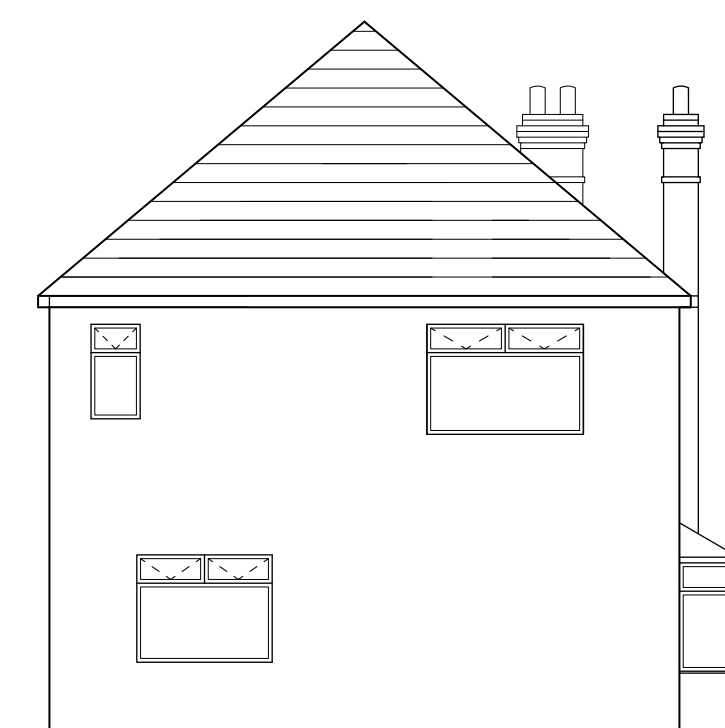

NORTH EAST ELEVATION
SCALE 1:100
PROPOSED - P008

