




Front Elevation (west)



Right Side Elevation (south)

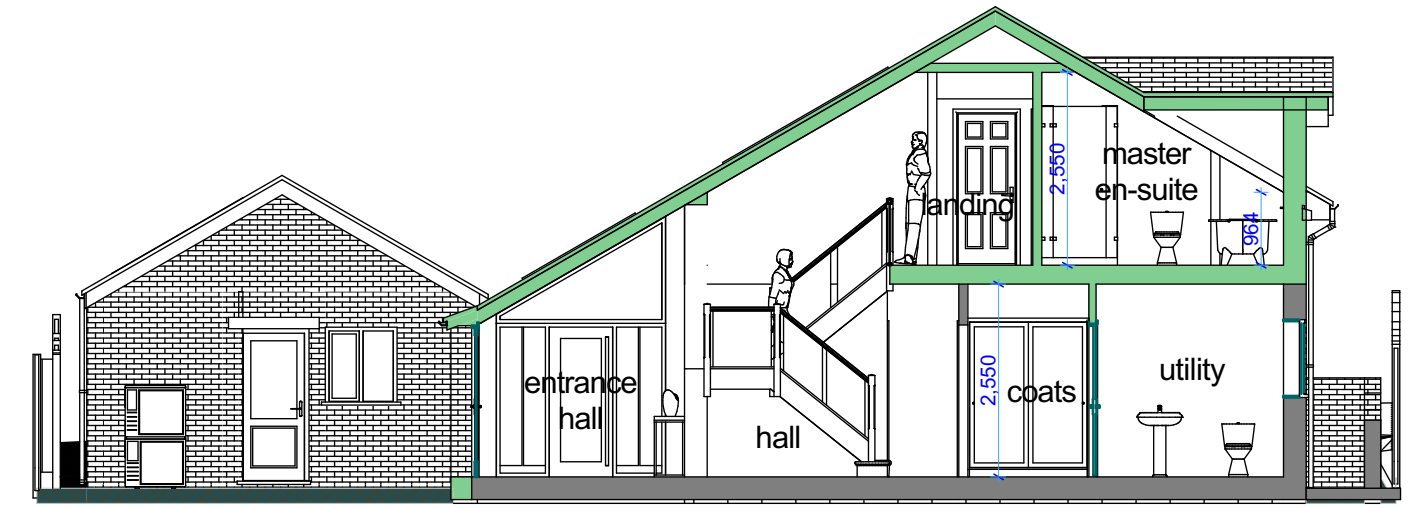

Cross Section A-A




Left Side Elevation (north)




Rear Elevation (east)




Cross Section B-B

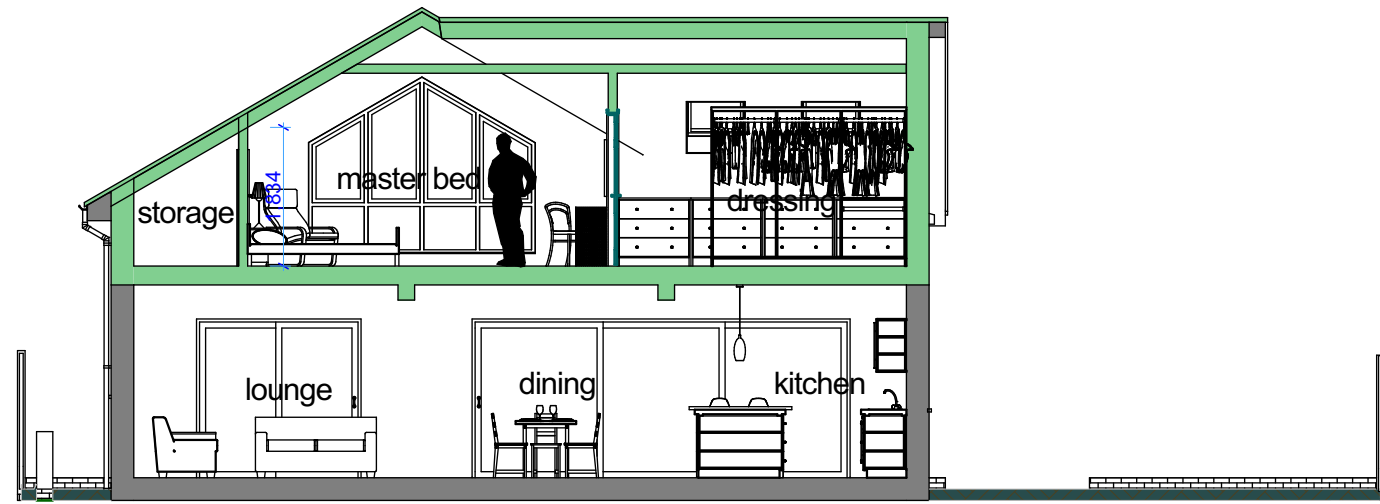


Cross Section E-E

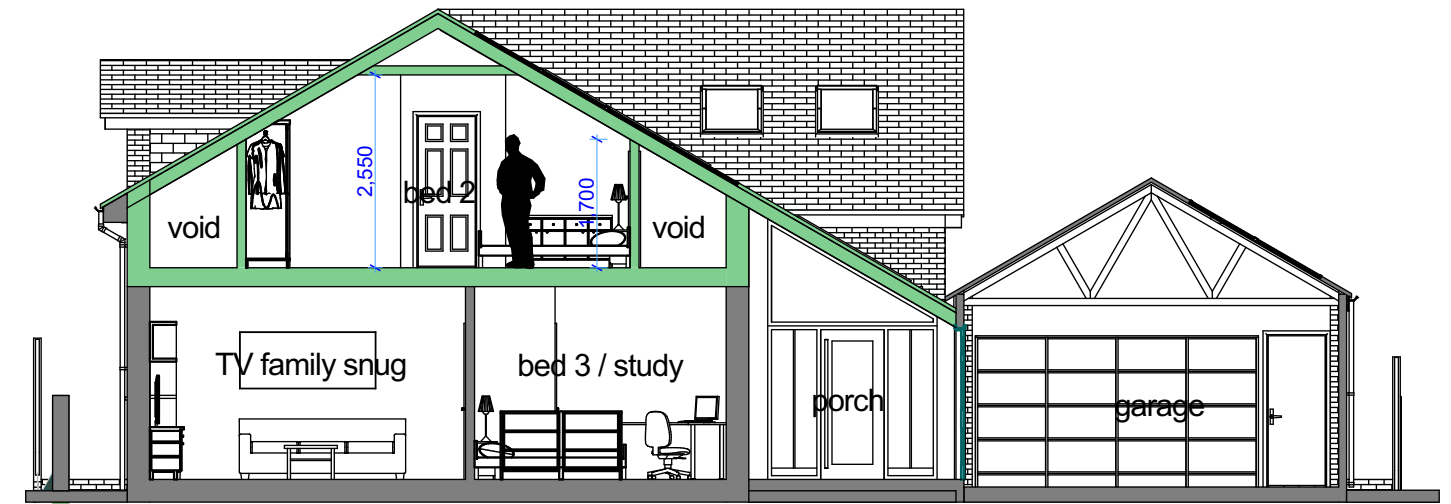


Cross Section C-C

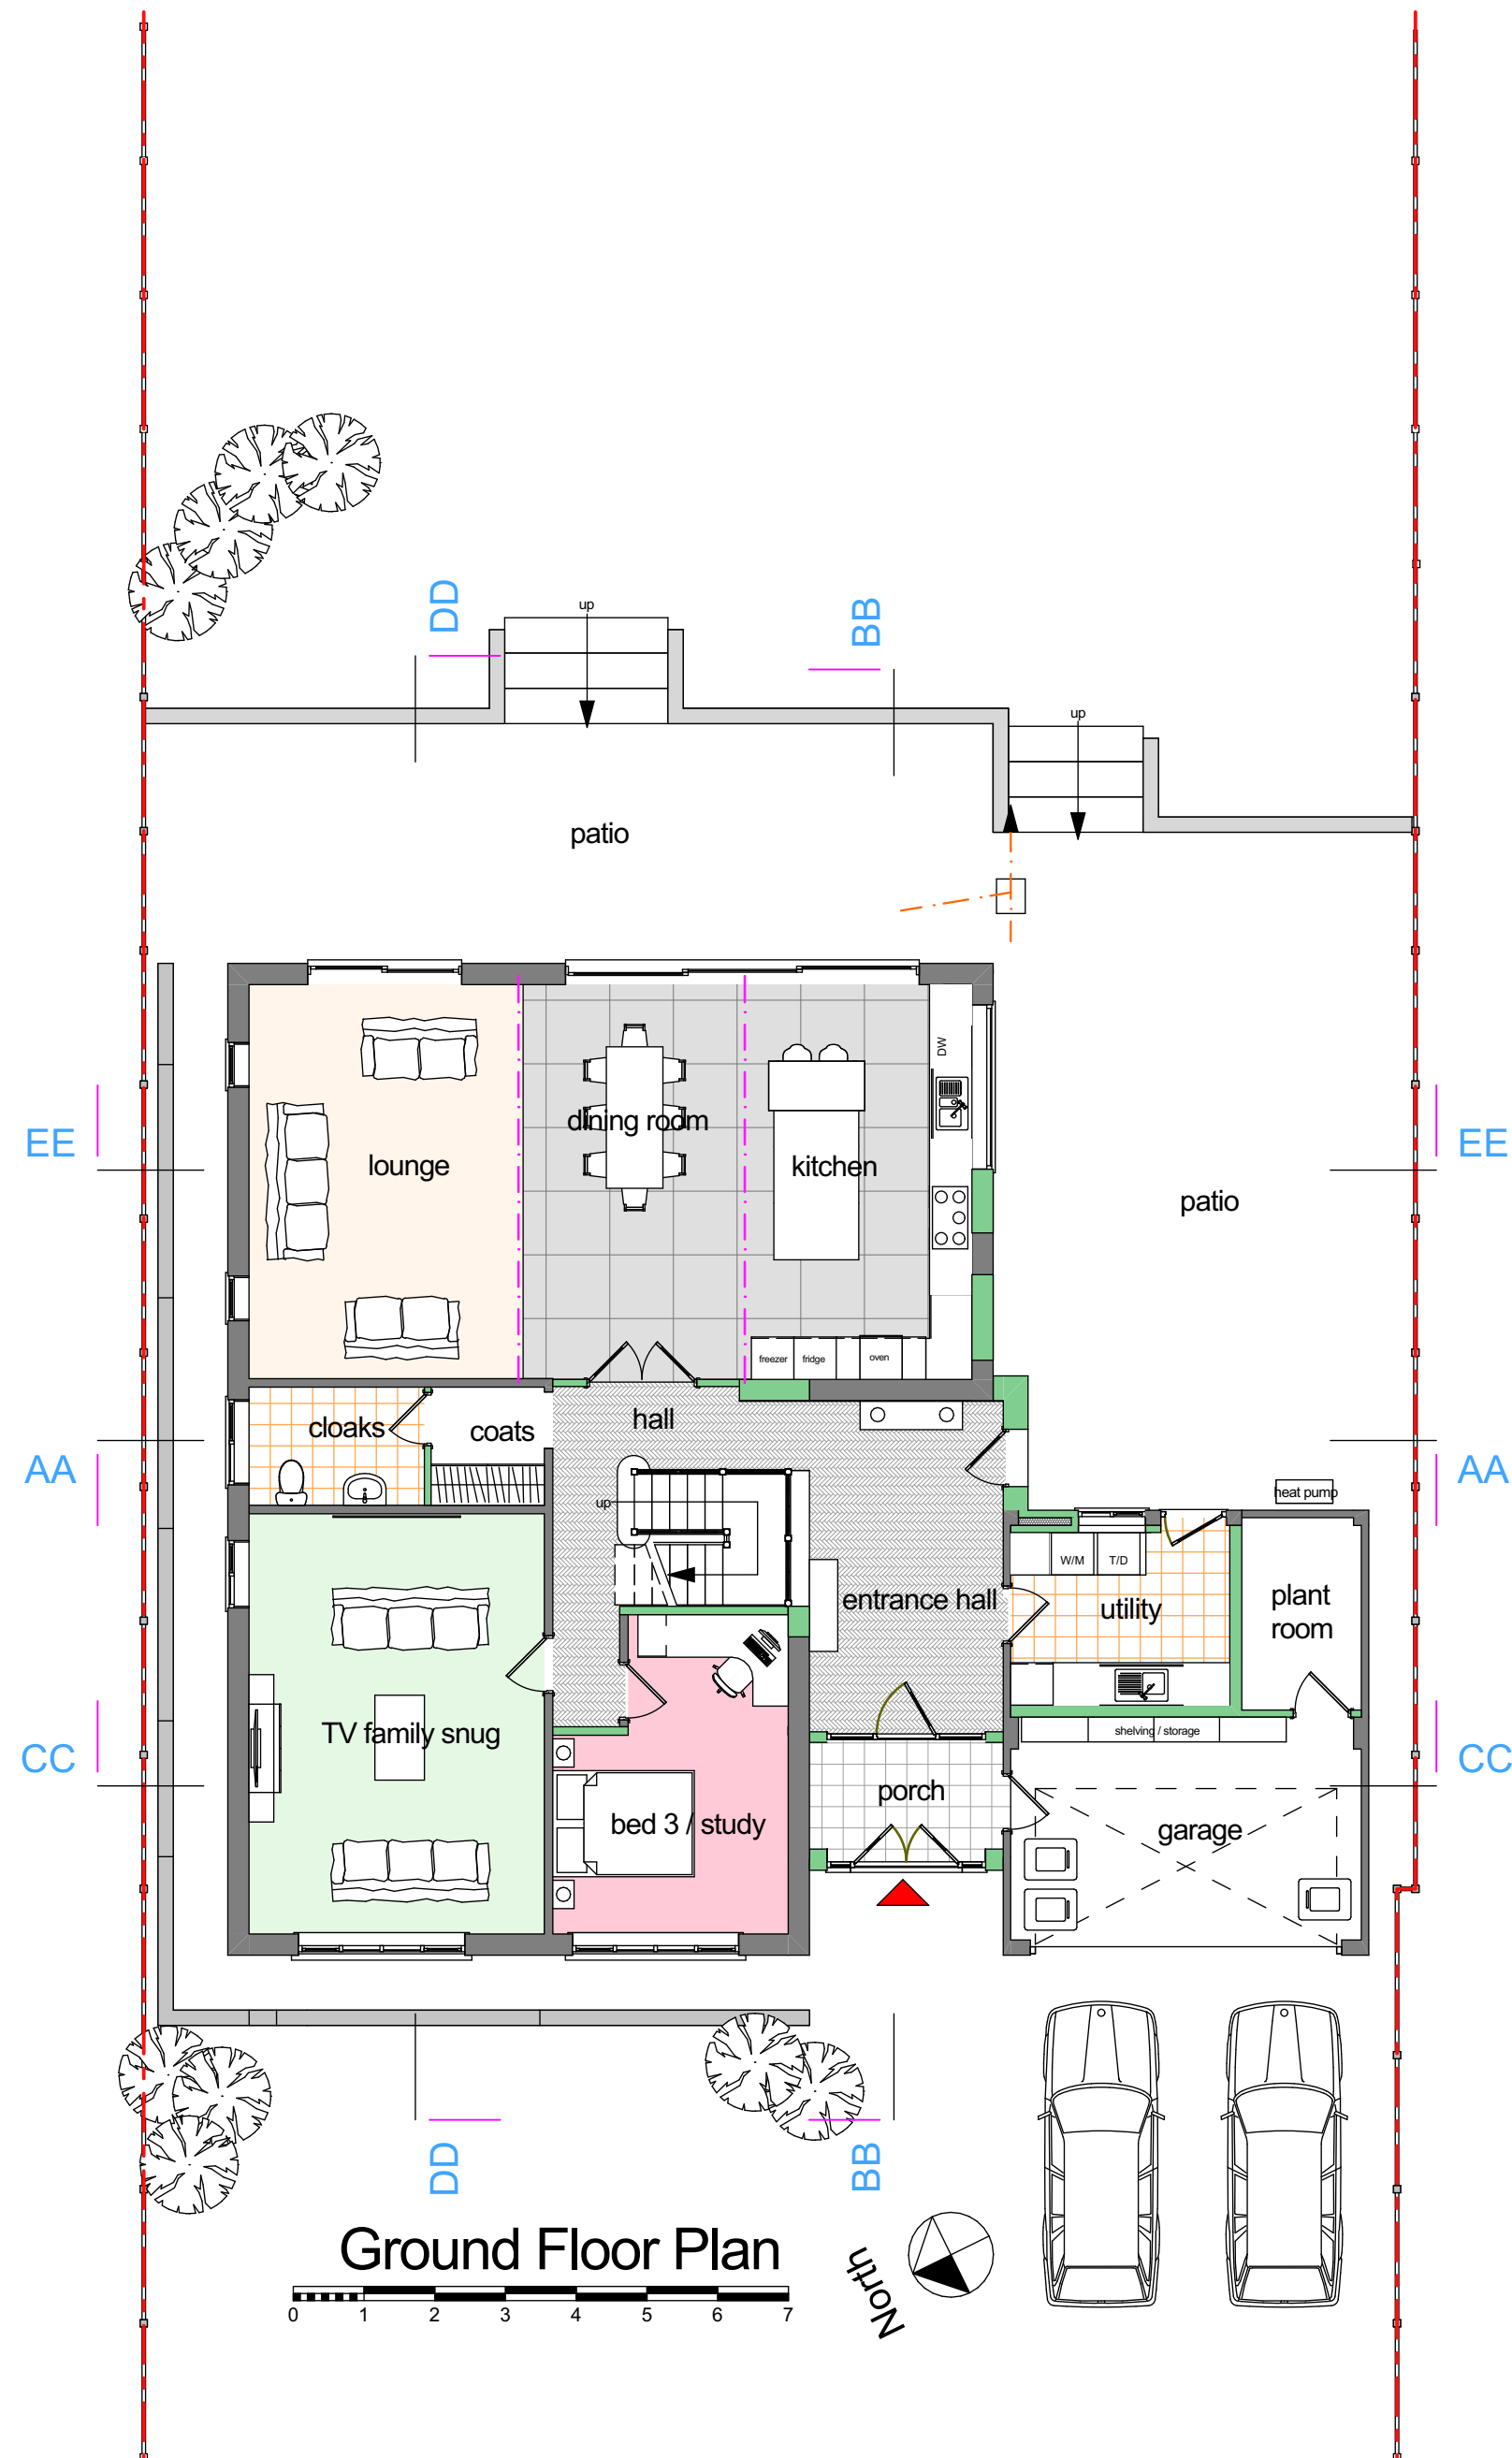

Ground Floor Plan

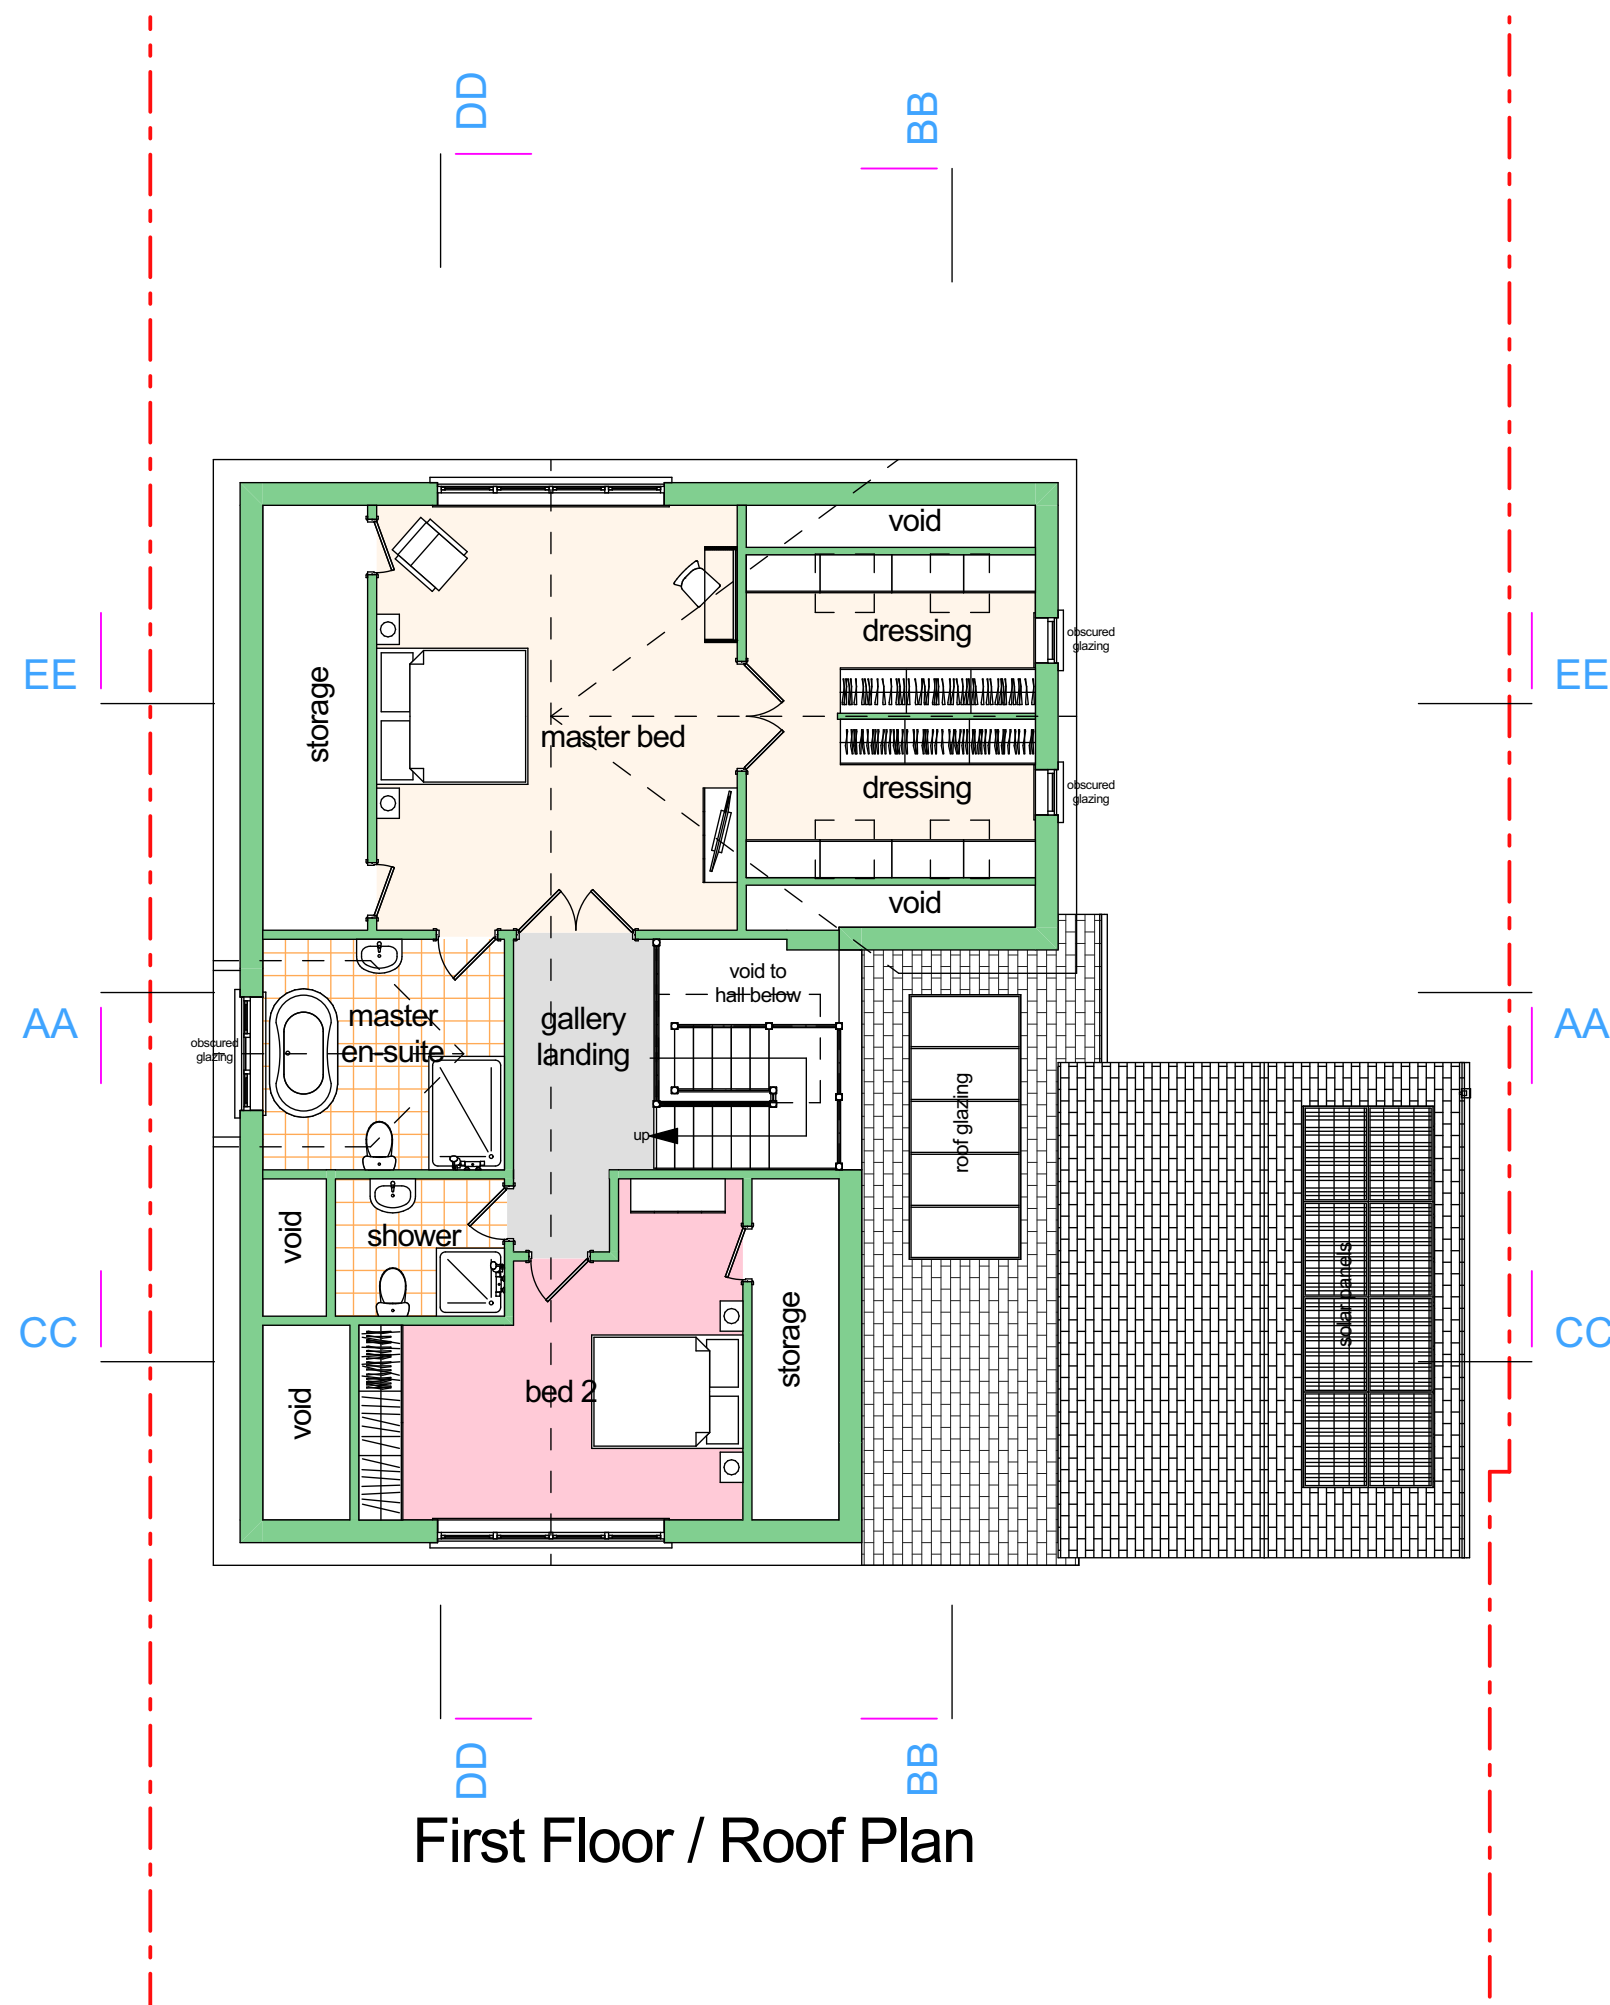

First Floor / Roof Plan

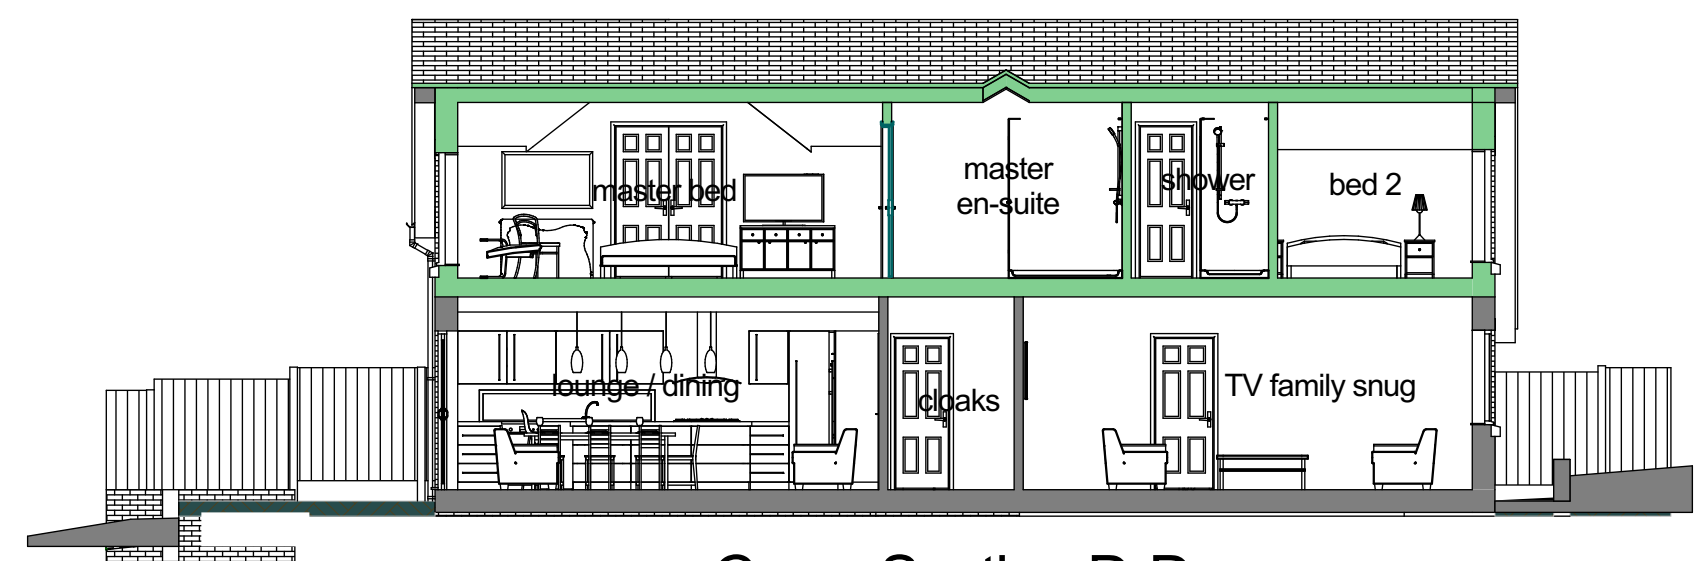

Cross Section D-D



Roof Plan

Planning



9 Mersey Road, Sale, Cheshire, M33 6HL
tel : 0161 973 9391 mobile : 07801 474646
e-mail : paul@phddesigns.co.uk
www.phddesigns.co.uk

project

4 Butt Hill Road
Prestwich
for
Mr & Mrs Tony Jacobs

drawing title

Scheme Proposals
Planning Scheme

drawing no.

202313 / SKC1

revision.

drawn by.

PD


scale.

1:100

(when printed at A1)

date.

12.23

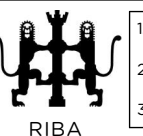

1. All dimensions to be checked on site prior to fabrication.
2. All figured dimensions to be followed, DO NOT scale this drawing.
3. This drawing remains the copyright of the Architect and copies are only available with their consent.

