

Legend

Level Difference

> up
240mm

Sloping Ceiling Direction

→
SC

Ceiling Height

2777

Cill and Head Heights

C | 772
H | 1428

Rainwater Pipe Position

RWP

Soil and Vent Pipe Position

SVP

SVP Position above or below


OSVP

Beam / Soffit

:
:

Boiler Location

Meter Location

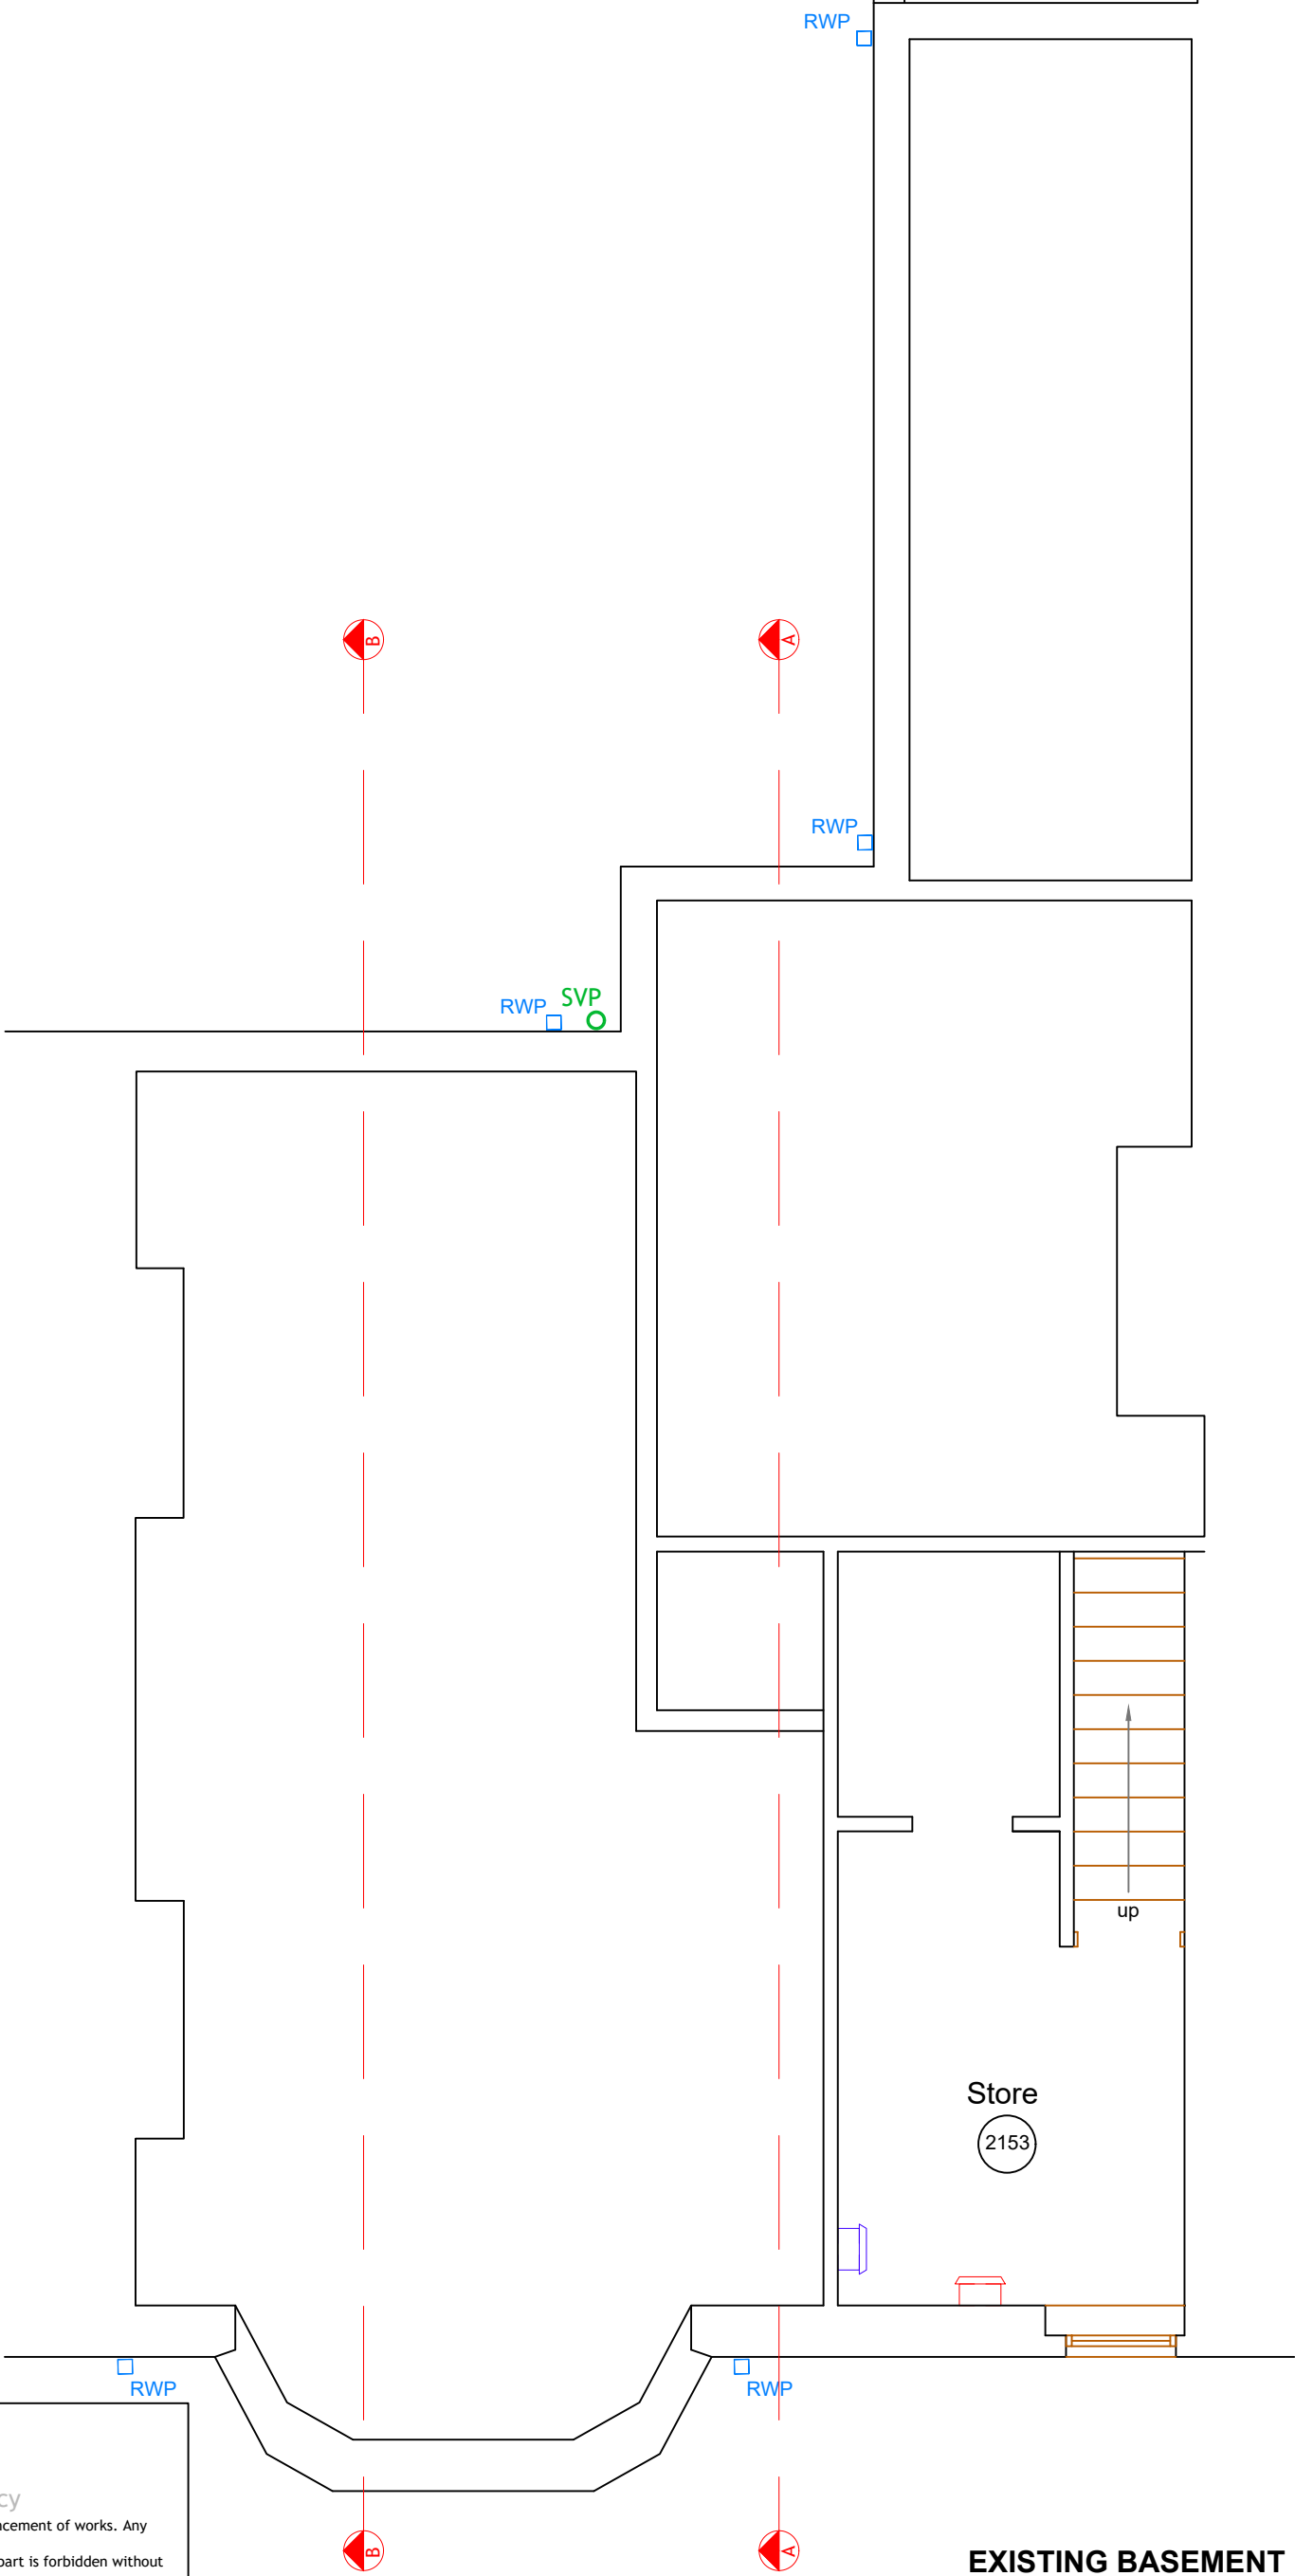

EDIFICE

Building Consultants Limited

email: nick@edificebc.co.uk

mobile: 07917125231

Architecture

Project Management

Consultancy

All levels and dimensions must be checked on site by contractor prior to commencement of works. Any variations must be reported to Edifice BC Ltd.

All information hereon in is the copyright of Edifice BC Ltd. Copying in full or in part is forbidden without the written permission from Edifice BC Ltd.

EXISTING BASEMENT FLOOR

PROJECT Proposed Development at: 406 Bury Old Road Prestwich Manchester	DRAWING TITLE Existing Basement Floor Plan	CLIENT 406 Dental	DATE Oct '23	DRAWING No	REV
			DRAWN BY NH	880-2.04	
			SCALE 1:50@A3		