


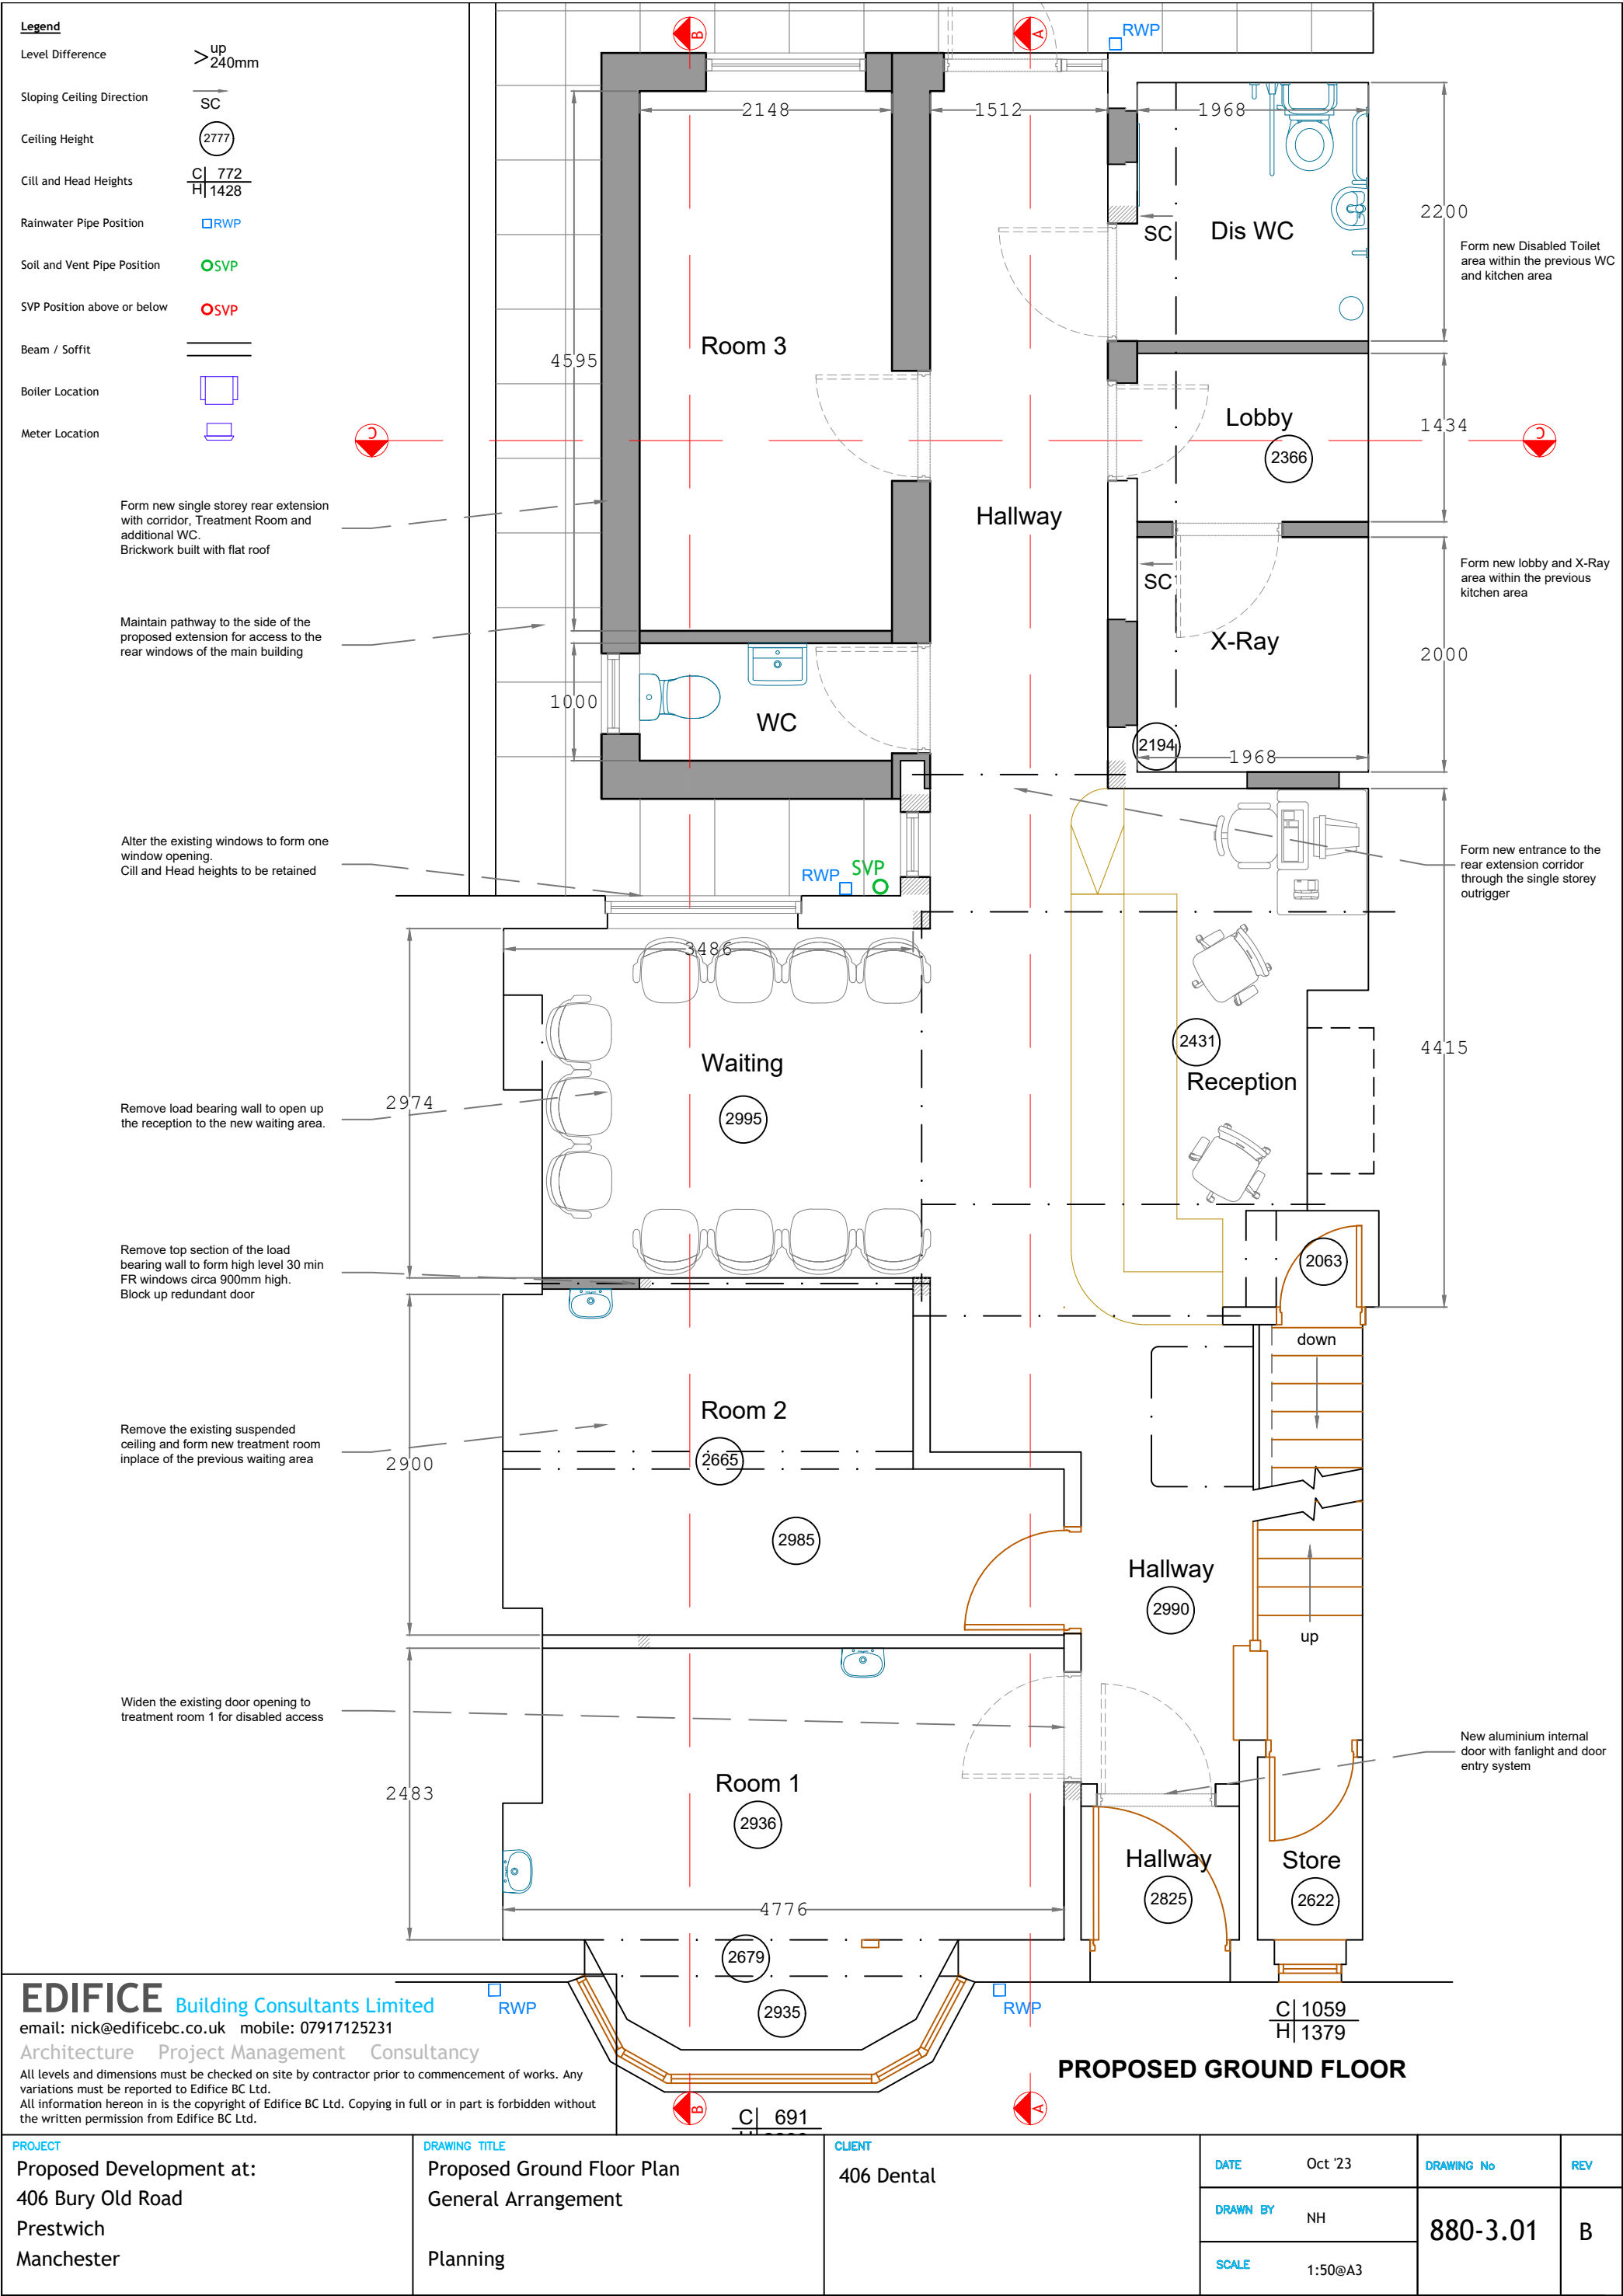

PROJECT
Proposed Development at:
406 Bury Old Road
Prestwich
Manchester

DRAWING TITLE
Proposed Ground Floor Plan
General Arrangement

Planning

CLIENT
406 Dental

DATE	Oct '23	DRAWING No	REV
DRAWN BY	NH	880-3.01	B
SCALE	1:50@A3		