

Elevation Materials Legend



New brickwork
Colour - Smooth Red
Match the existing



Existing brickwork
Colour - Red
Type - Smooth



New render
Colour - Off White
Type - Smooth




Existing Roof Tiles
Colour - Grey Slates

Existing windows to be changed to Light Grey


New windows and doors to be Light Grey

Fasica Boards to be dark grey.


Rainwater and exposed waste Goods to be uPVC
Round profile
Colour Black

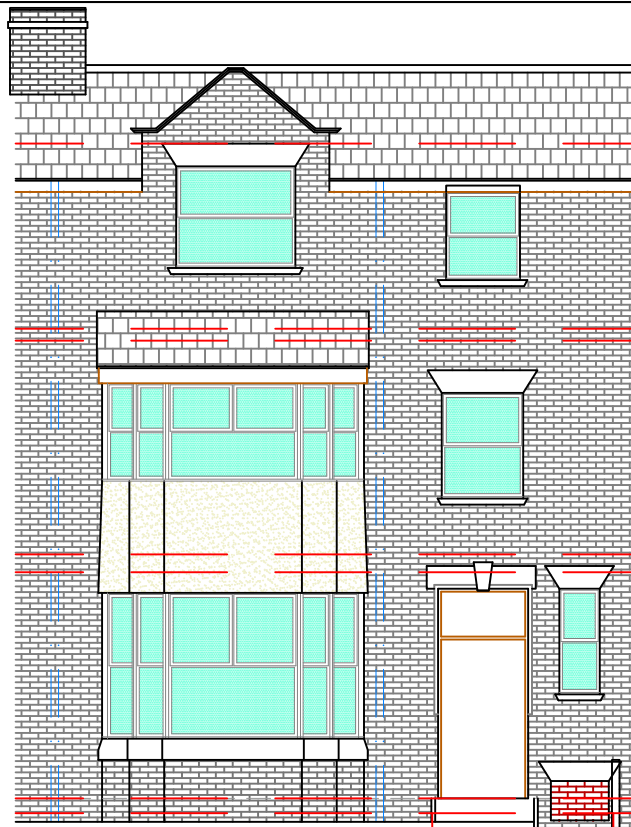

PROPOSED FRONT ELEVATION

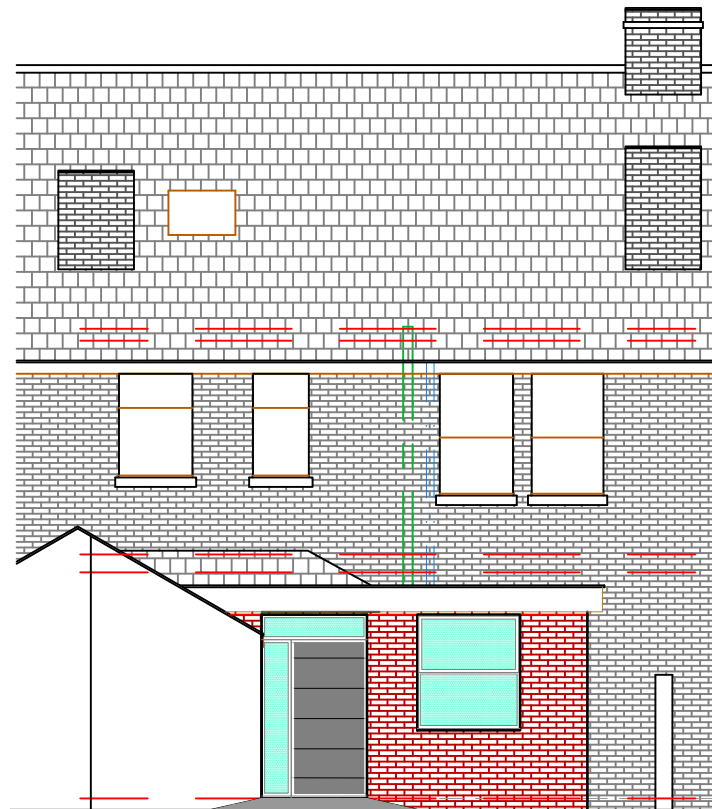

PROPOSED REAR ELEVATION

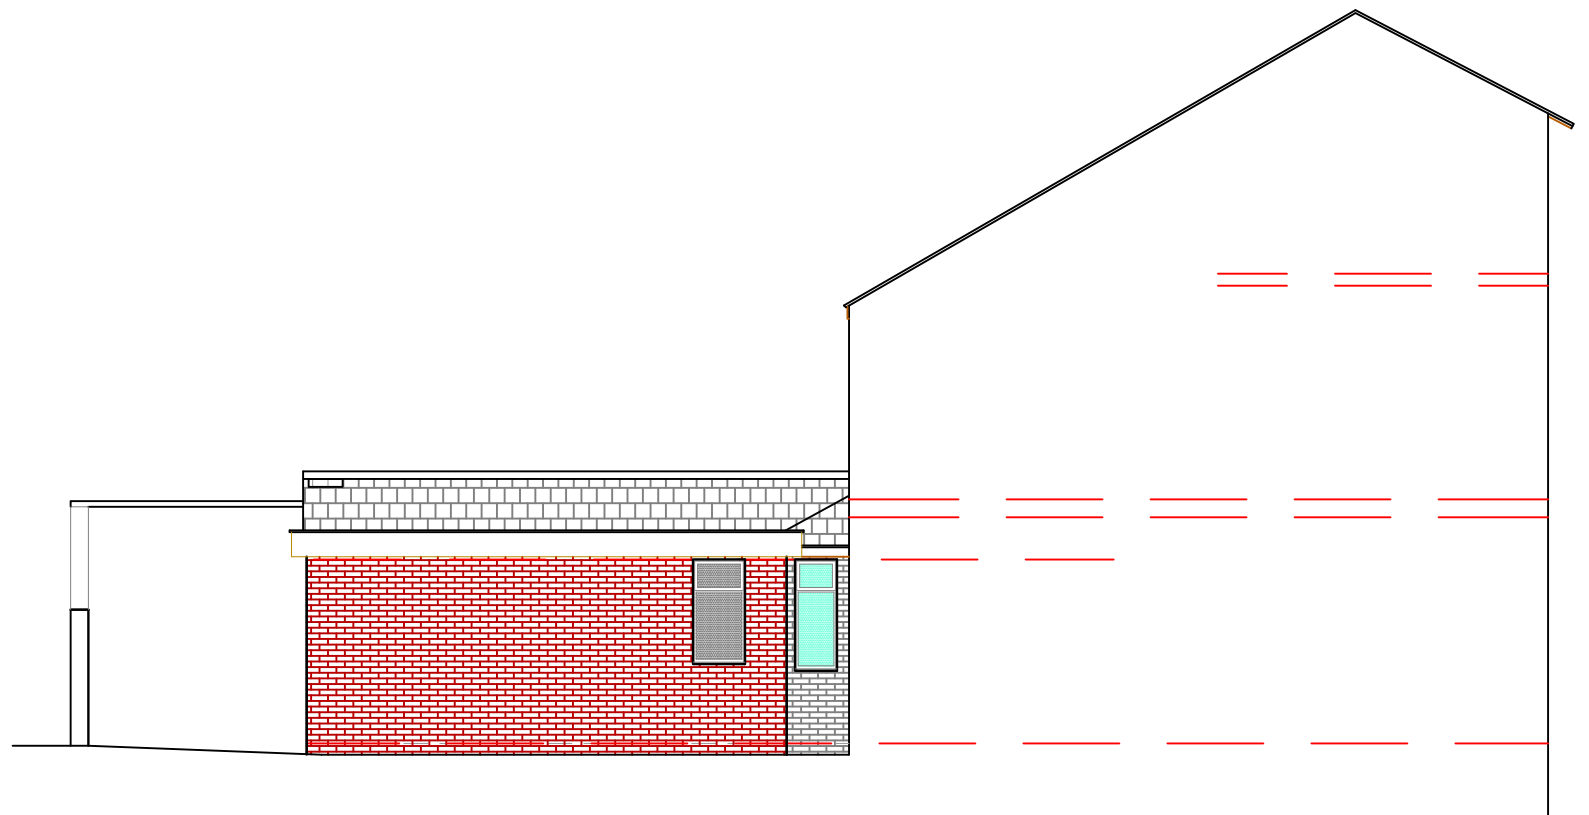

PROPOSED SIDE ELEVATION

EDIFICE Building Consultants Limited

email: nick@edificebc.co.uk mobile: 07917125231

Architecture Project Management Consultancy

All levels and dimensions must be checked on site by contractor prior to commencement of works. Any variations must be reported to Edifice BC Ltd.
All information herein is in the copyright of Edifice BC Ltd. Copying in full or in part is forbidden without the written permission from Edifice BC Ltd.

PROJECT

Proposed Development at:
406 Bury Old Road
Prestwich
Manchester

DRAWING TITLE

Proposed Elevations Overview

Planning

CLIENT

406 Dental

DATE Oct '23

DRAWN BY NH

SCALE 1:100@A3

DRAWING No

880-4.01

EV

A