

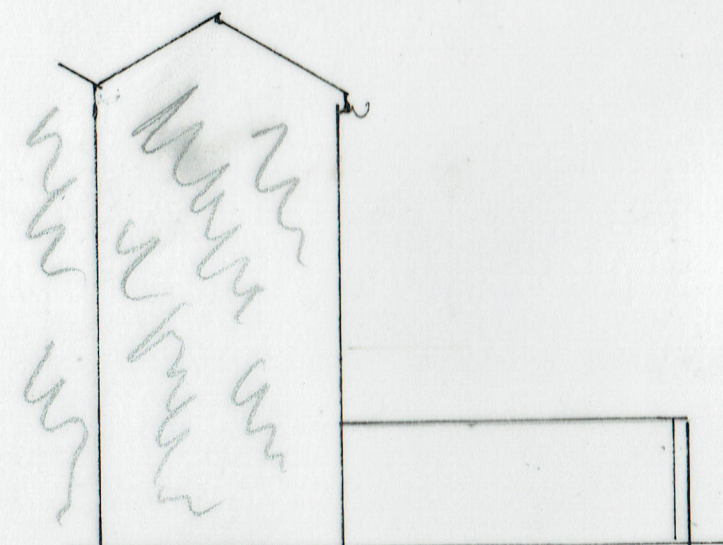



ADJOINING PROPERTY (NO 166)
IN SAME OWNERSHIP AS NO. 168

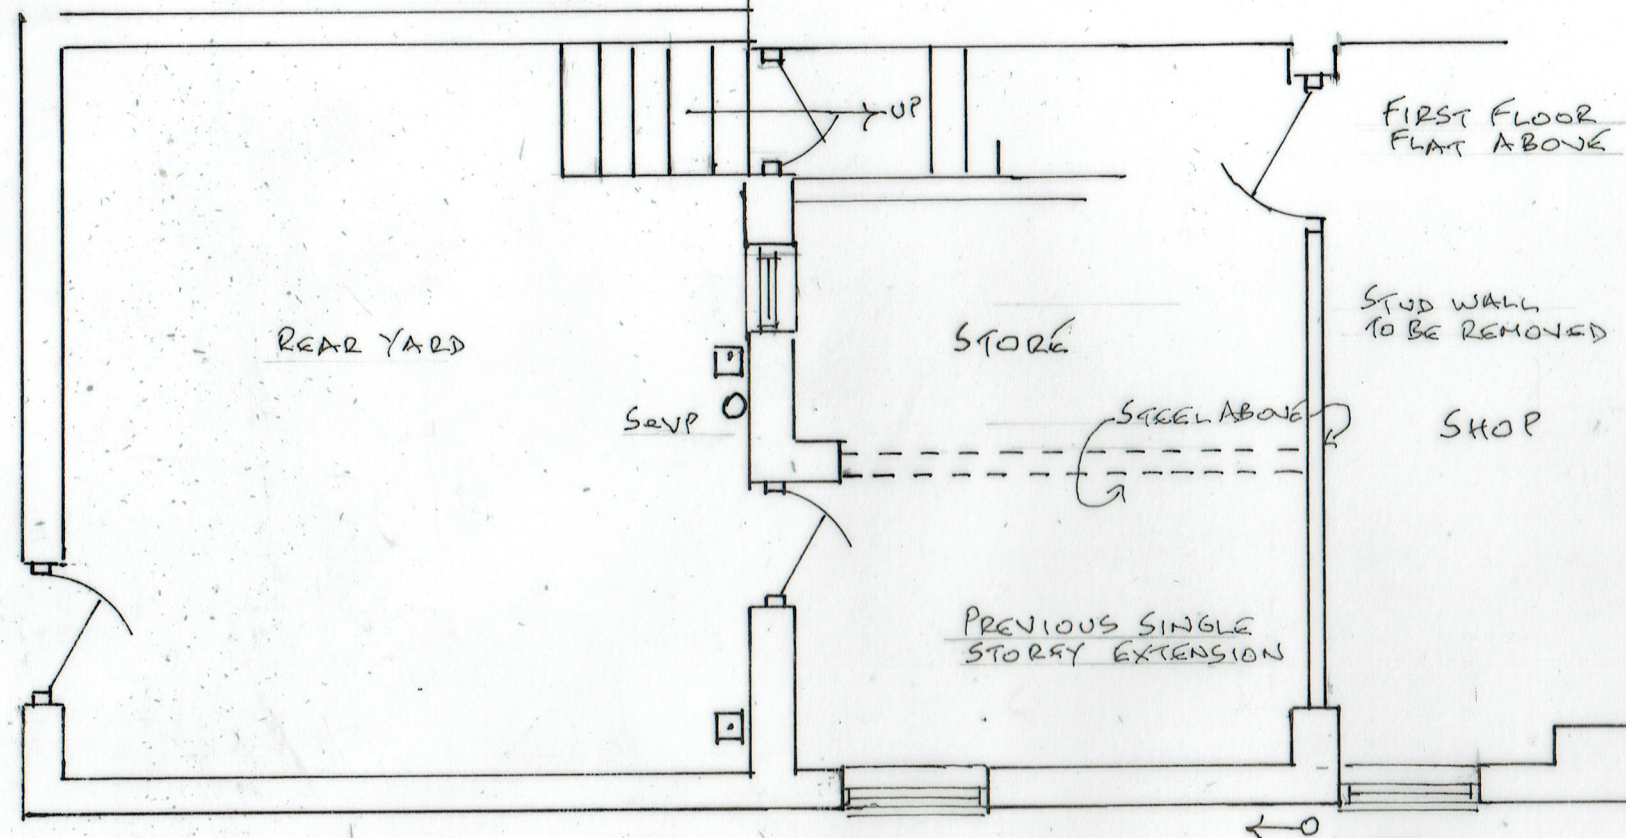

SIDE

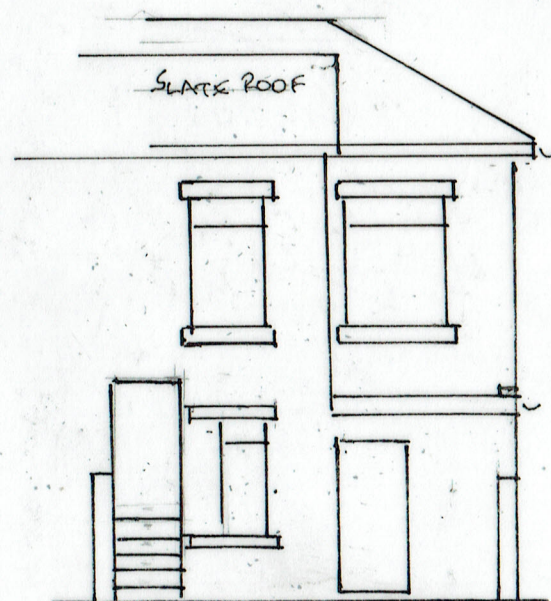

REAR ELEVATION

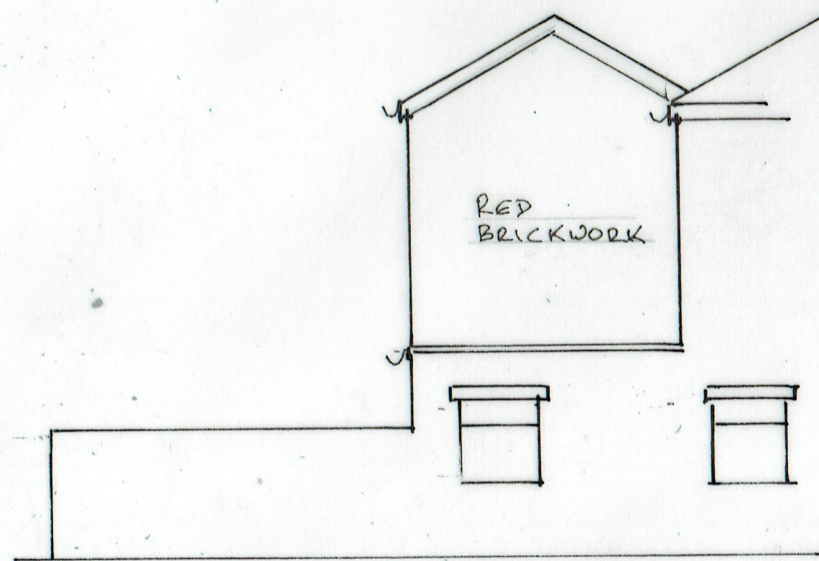

SIDE

EXISTING PLAN

EXISTING PLAN

0 5 METRES
0 5
SCALE 1:50 & 1:100 @ A3

12/12/2023

23/757/01

SINGLE STOREY REAR EXTENSION
168 BRANDLESHOLME ROAD, BURY BL8 1A