


NOTES



- This drawing is copyright. No unauthorised copying or drawing without the express permission of the architect.
- Do not scale from prints. Use figure dimensions only.
- Contractors to check all dimensions on site prior to commencement of works.
- All works to be carried out in accordance with current statutory Health and Safety Regulations.
- This drawing is to be read in conjunction with all relevant consultants' and / or specialist drawings / documents and any amendments to this drawing shall be notified to the architect before affected work commences.

REV.	AMENDMENTS	DATE
A.	WINDOW FENESTRATION AMENDED CONSERVATION ROOFLIGHT	13.12.23

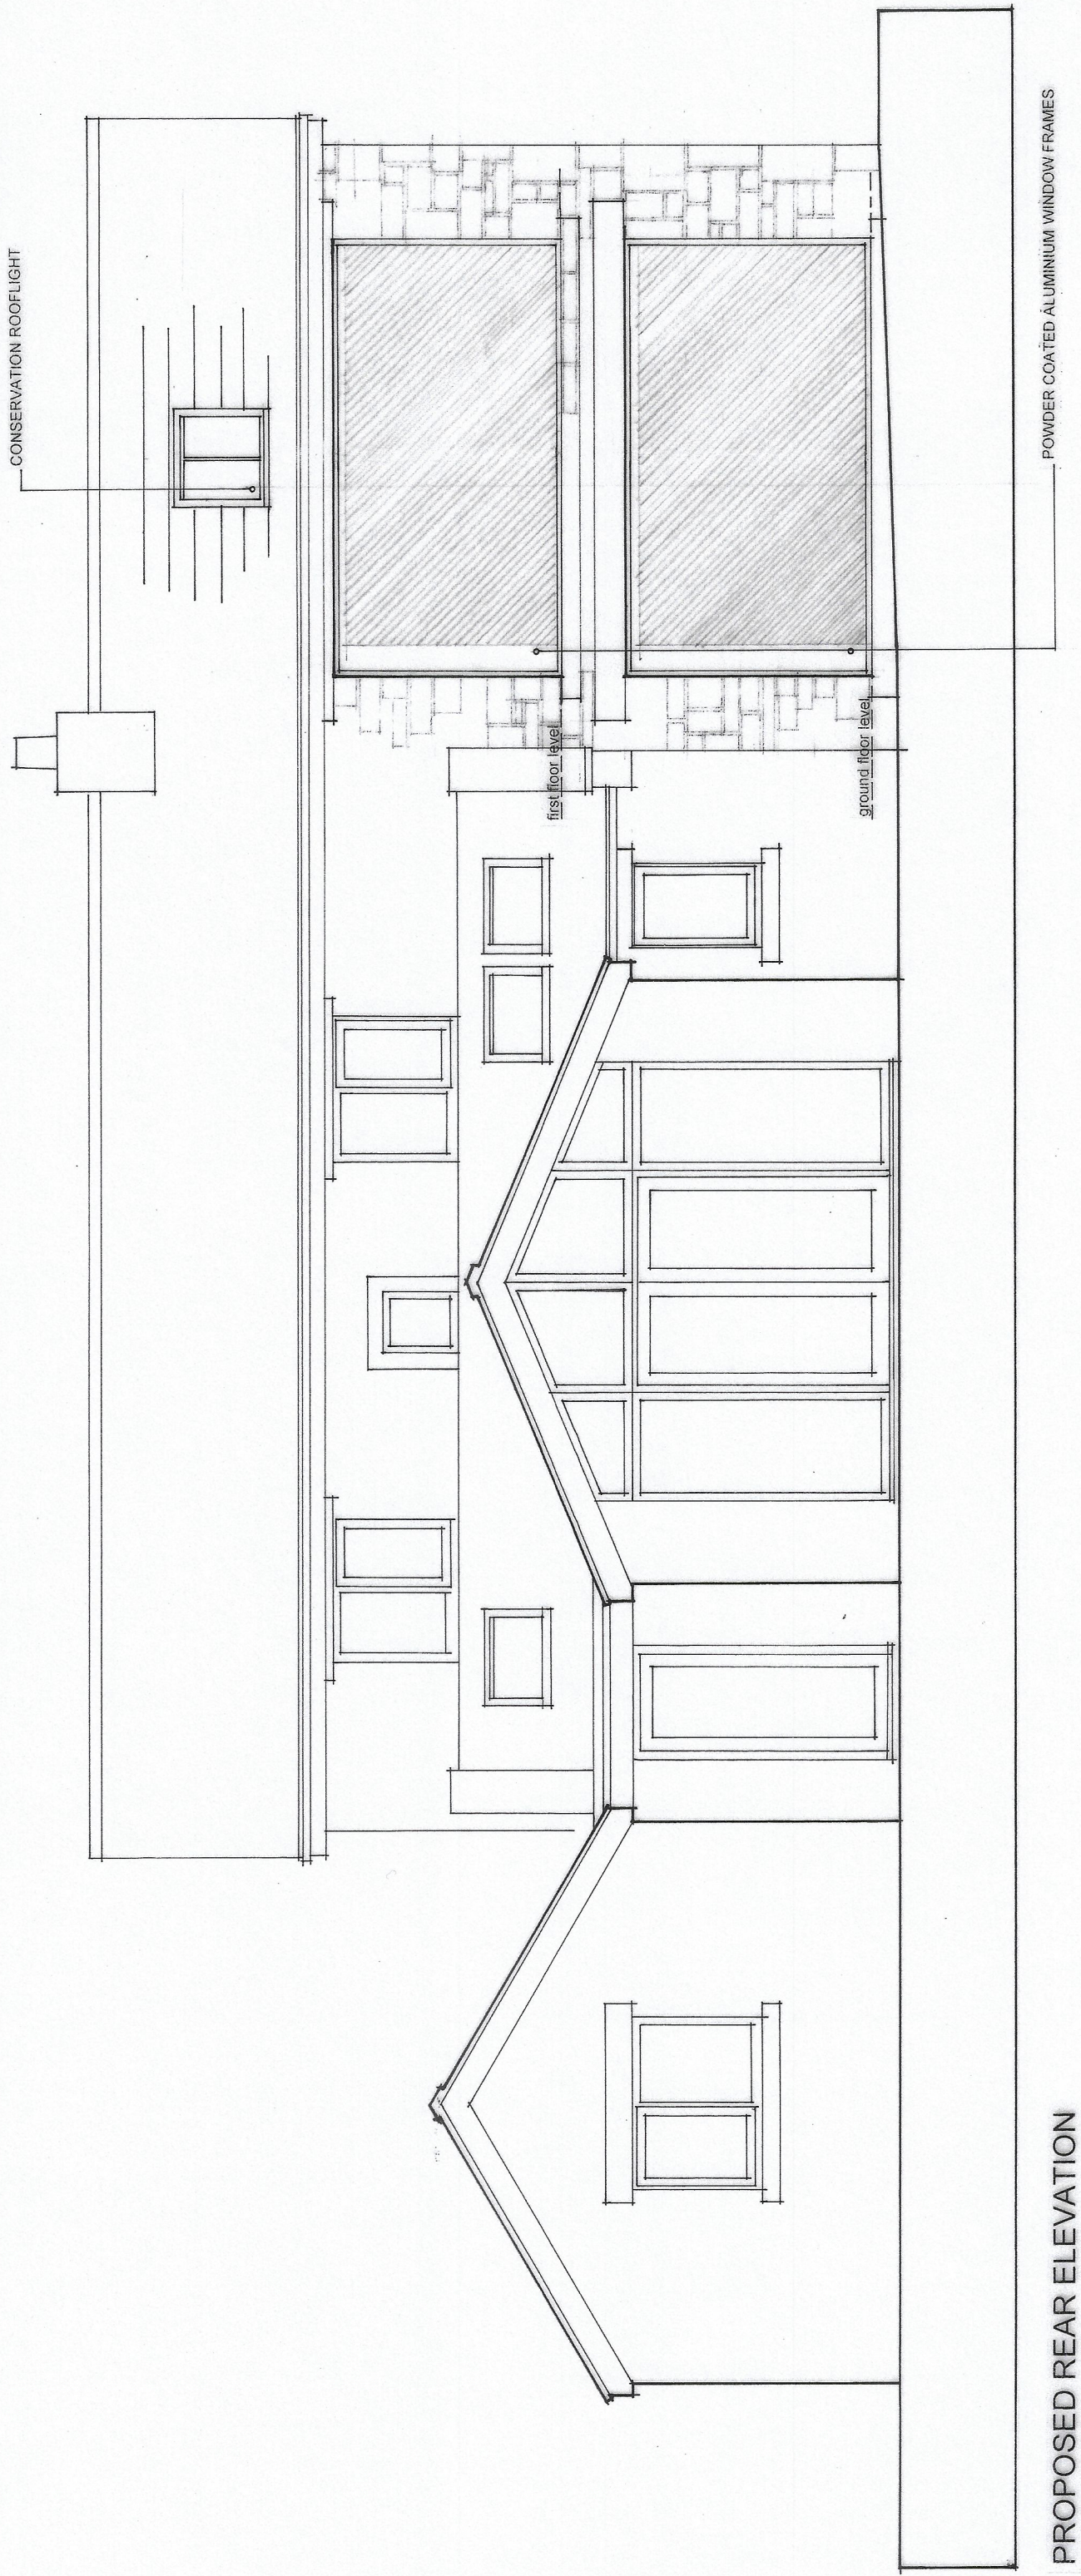


PROPOSED REAR ELEVATION


PART FIRST FLOOR LAYOUT

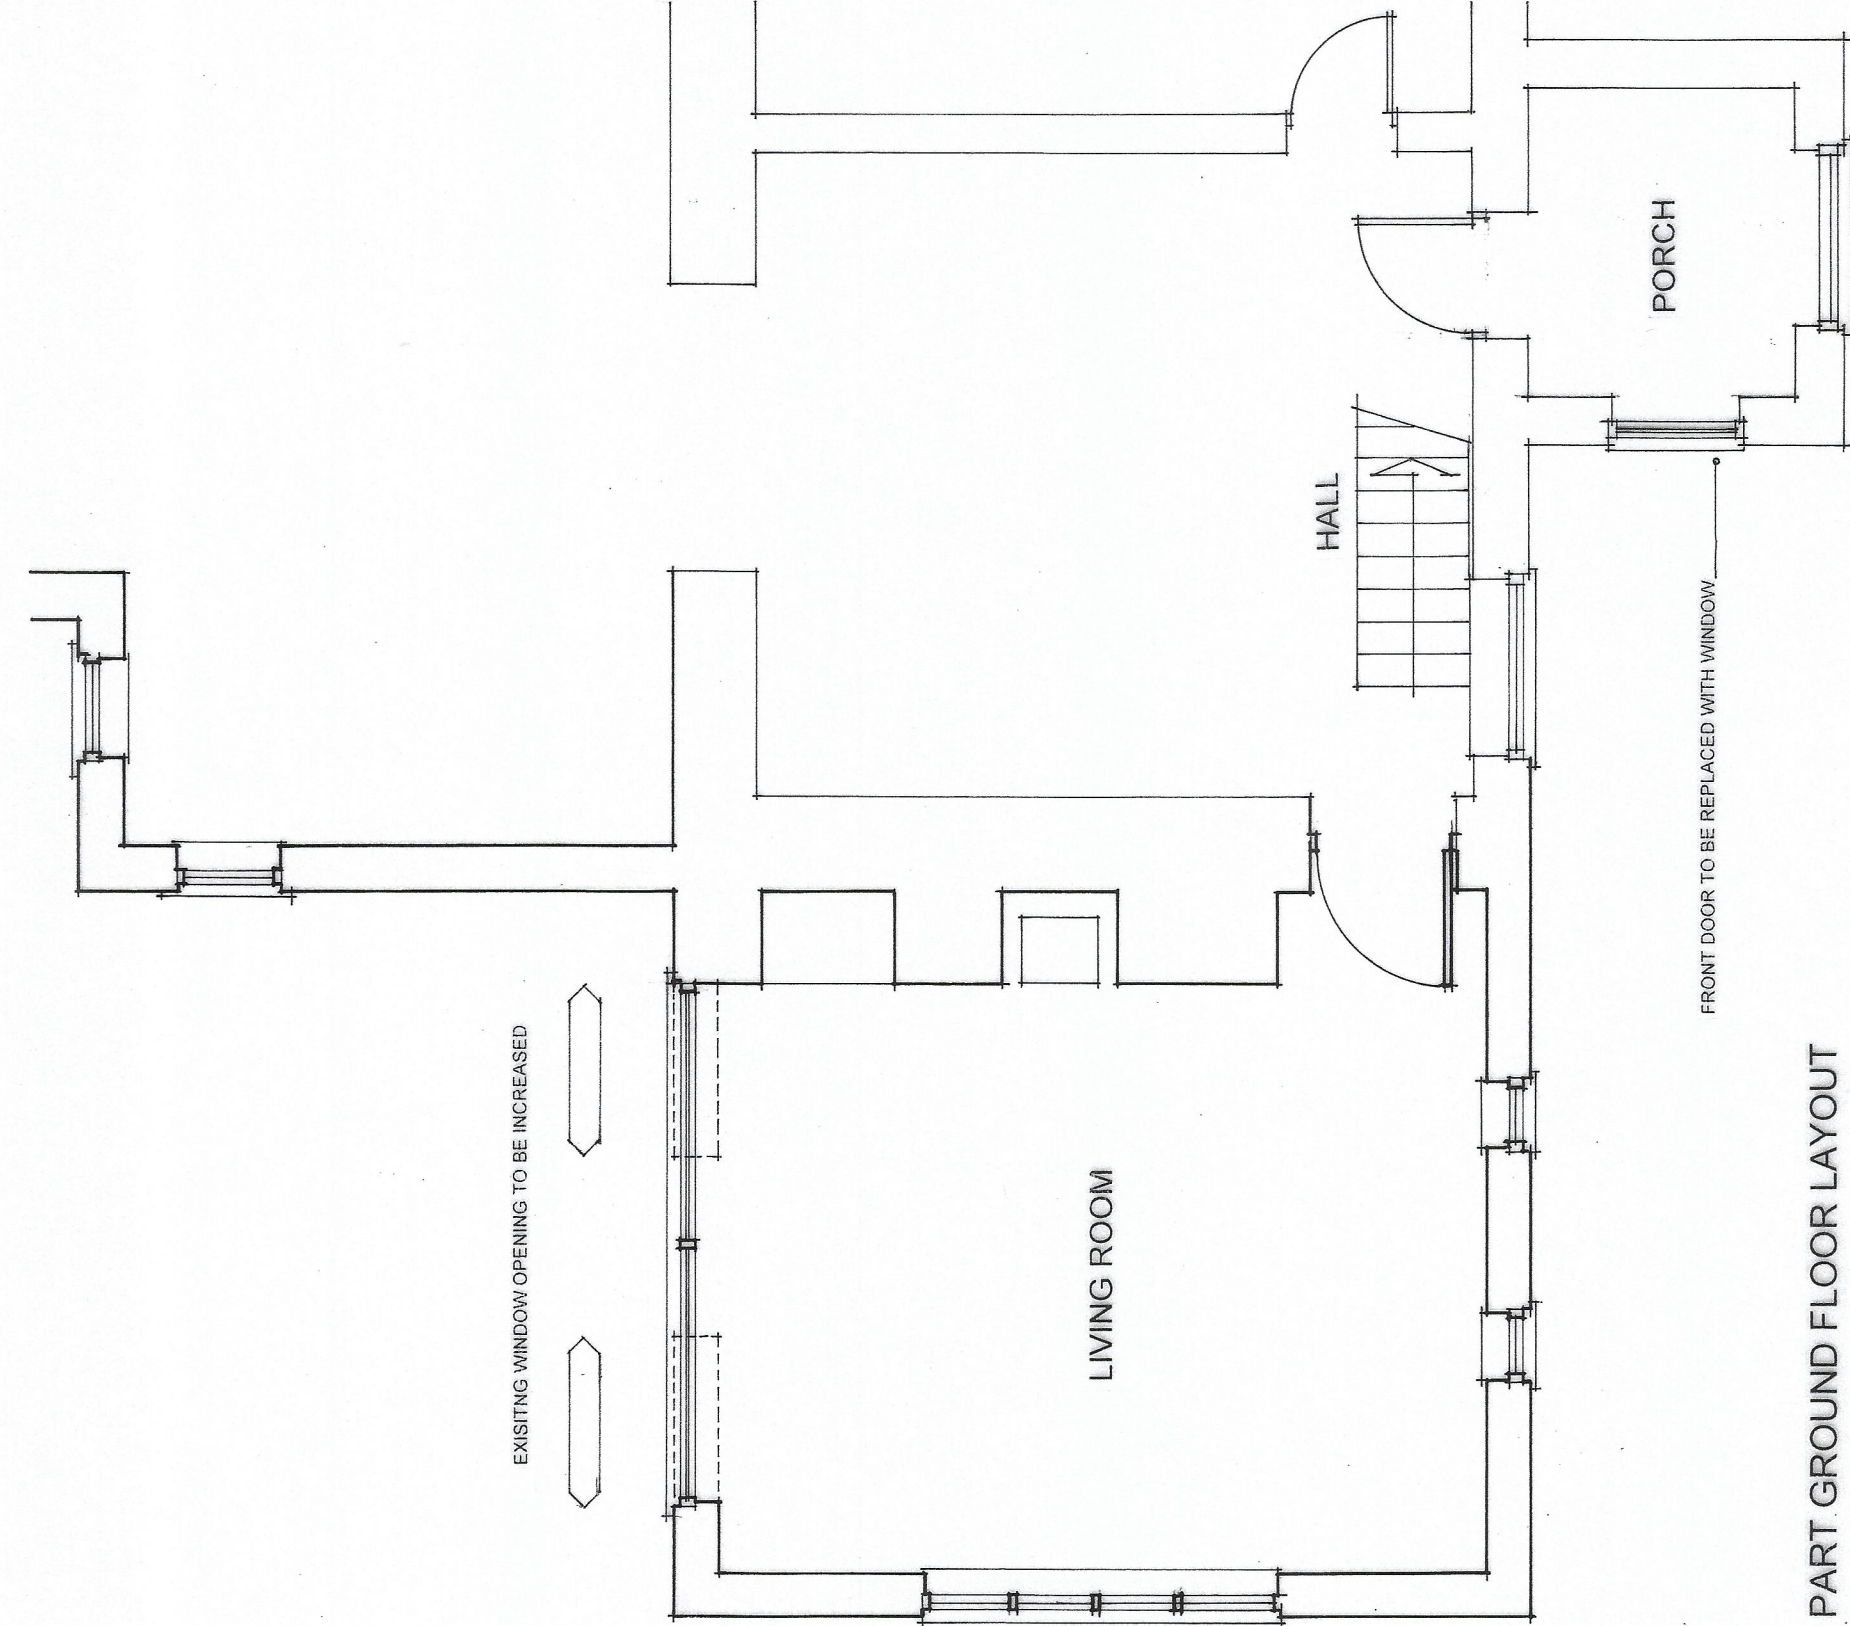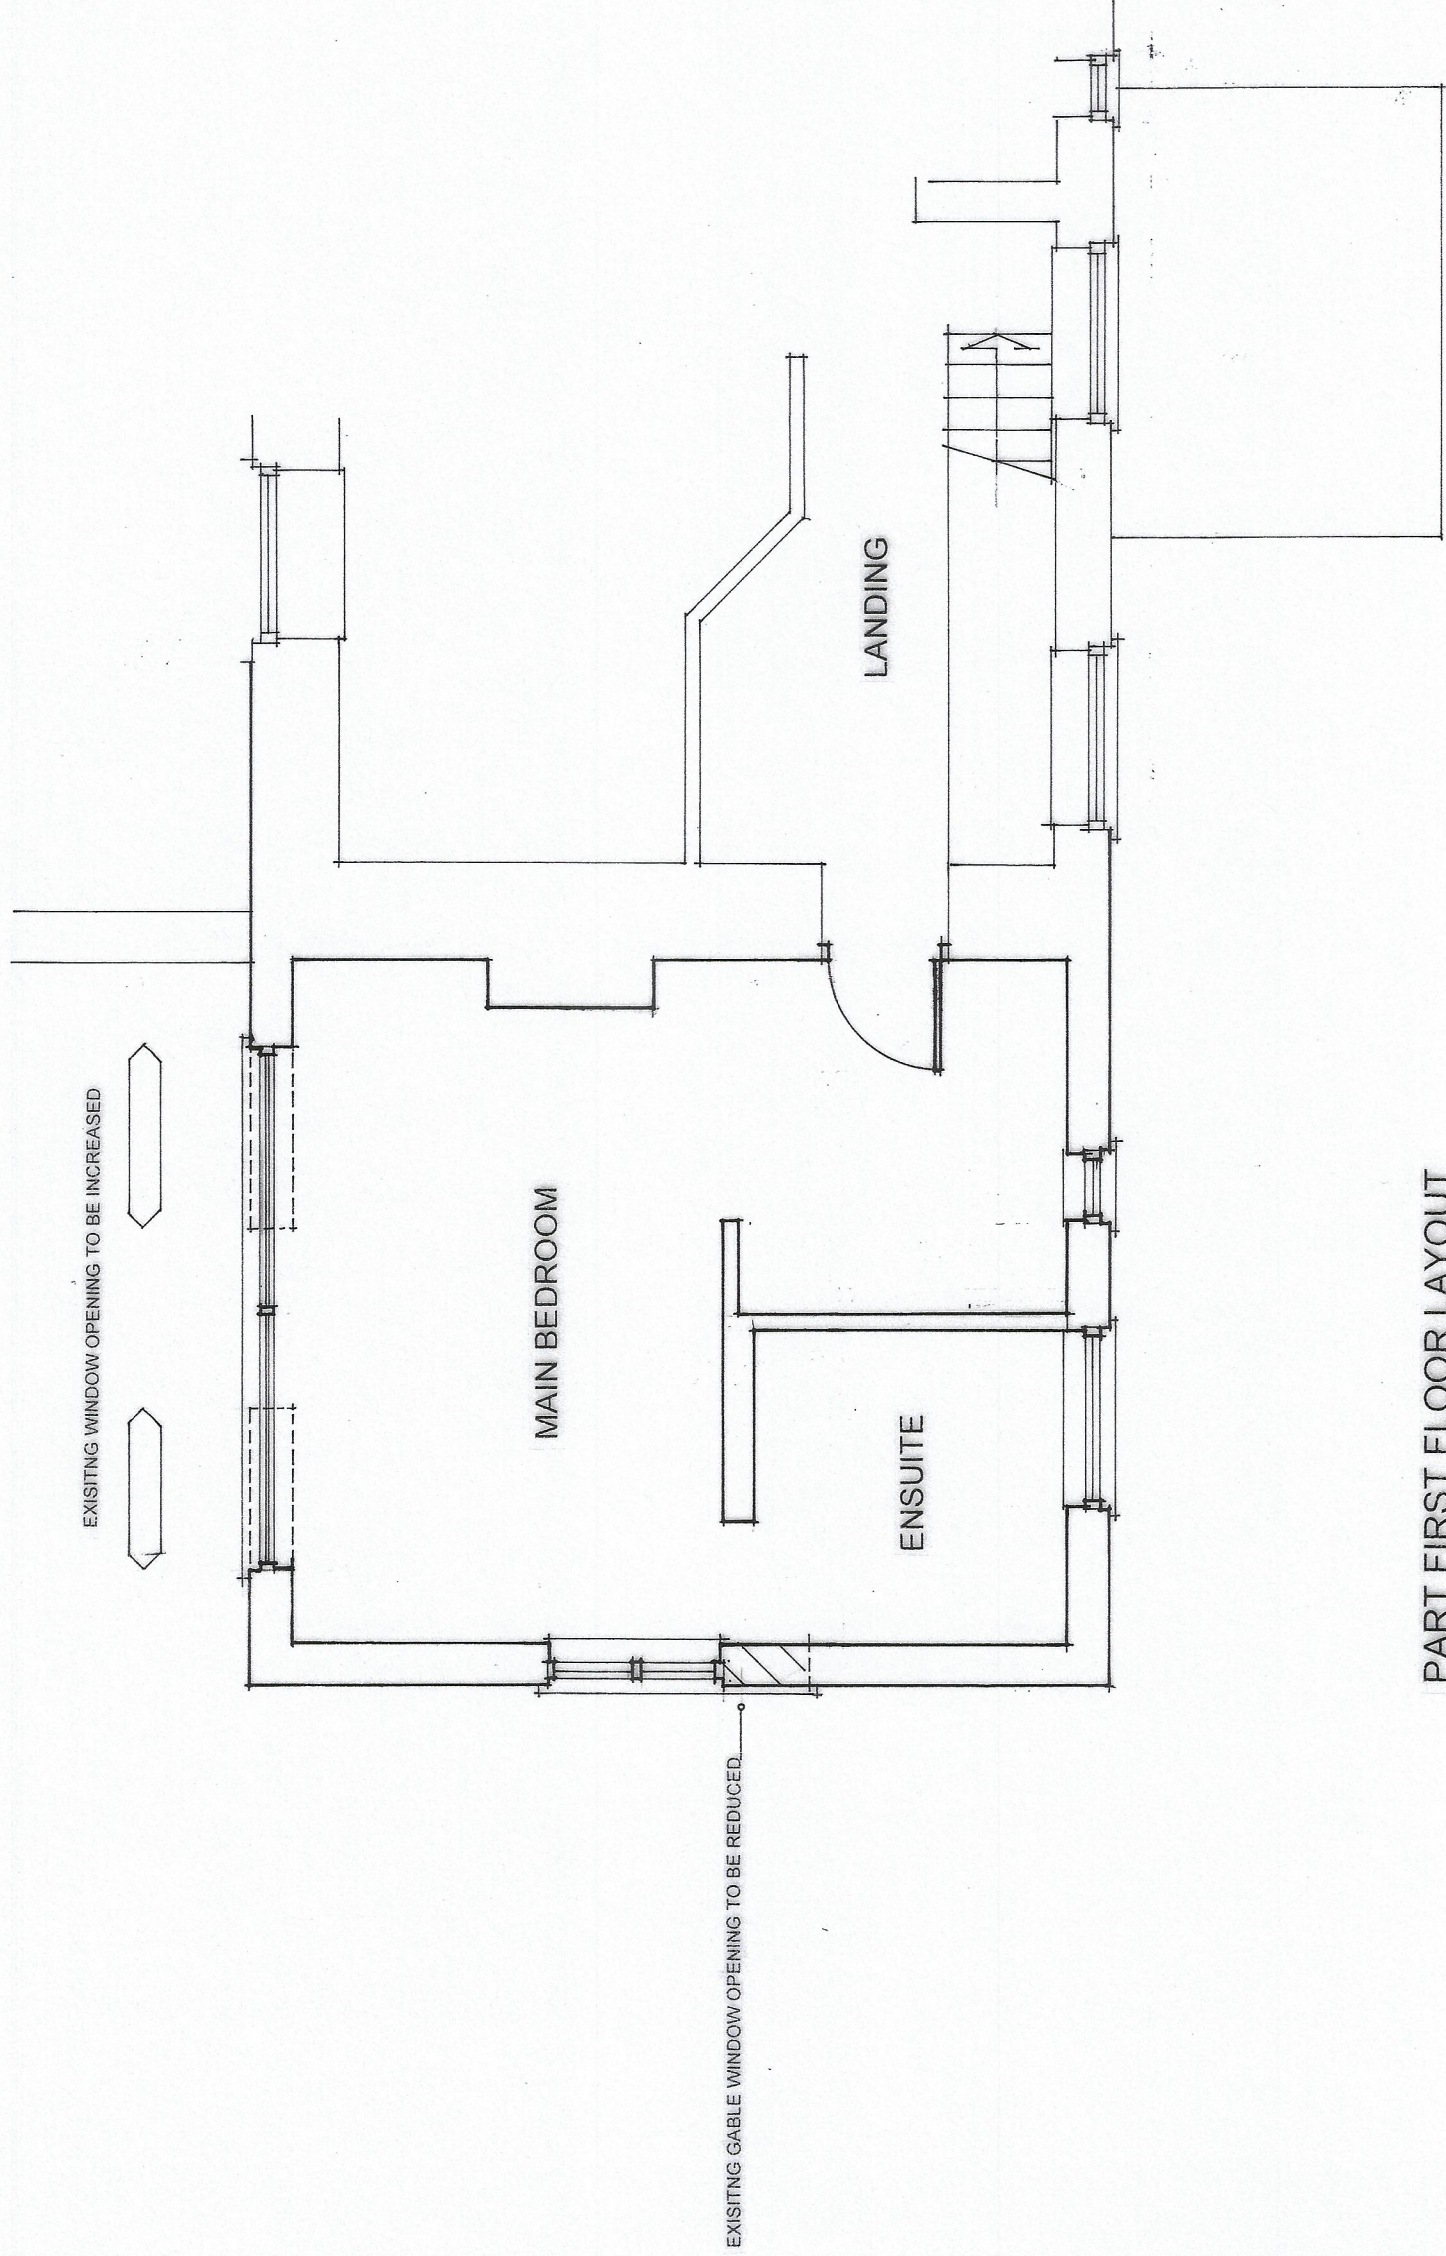

PART GROUND FLOOR LAYOUT

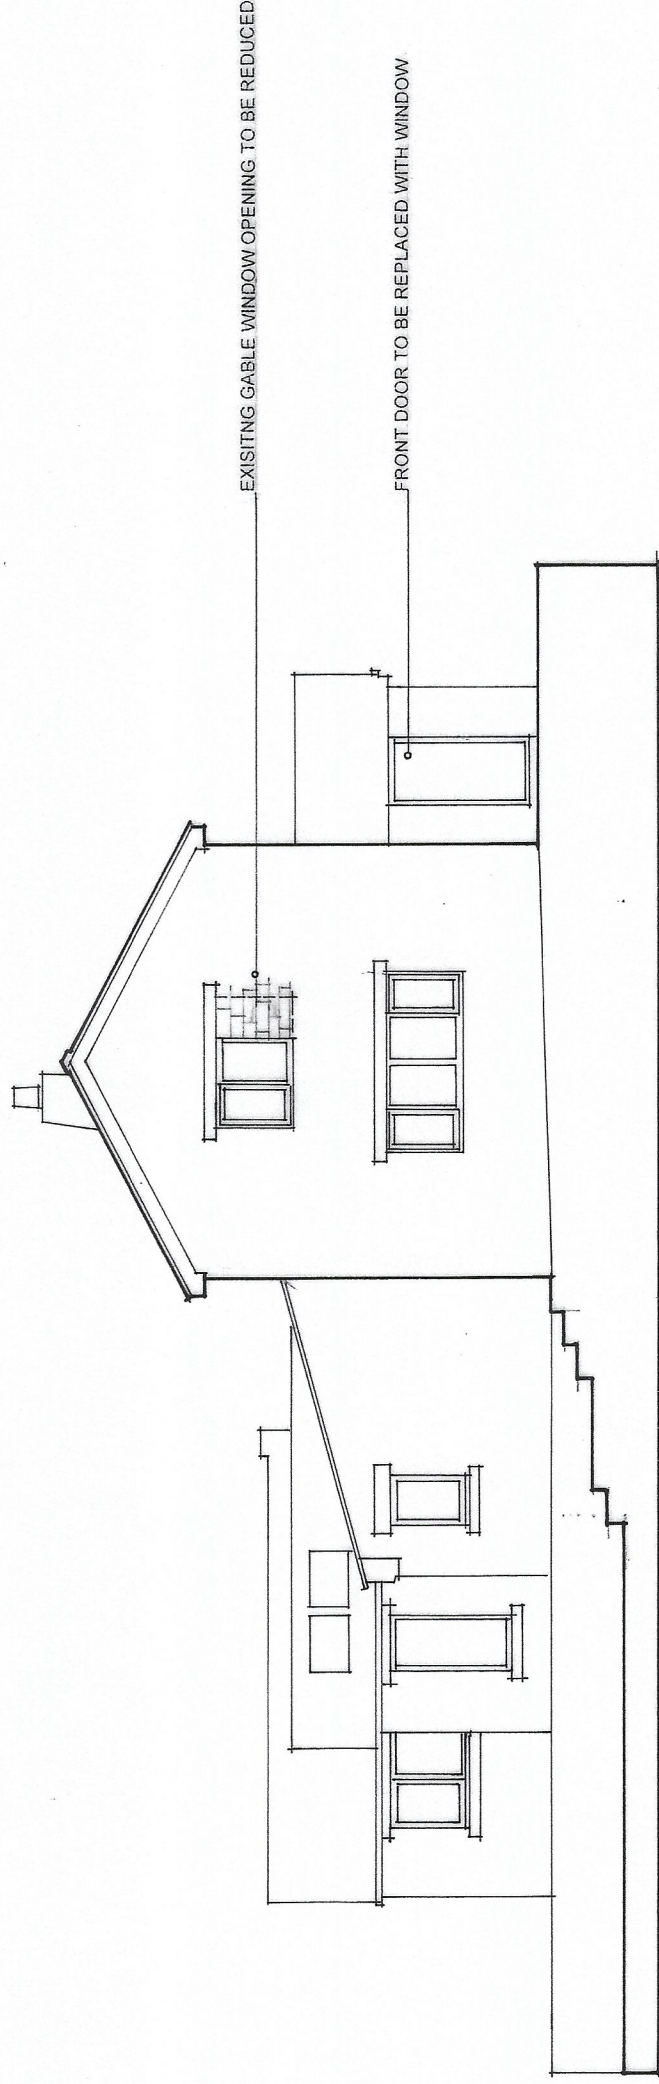

PROPOSED GABLE ELEVATION

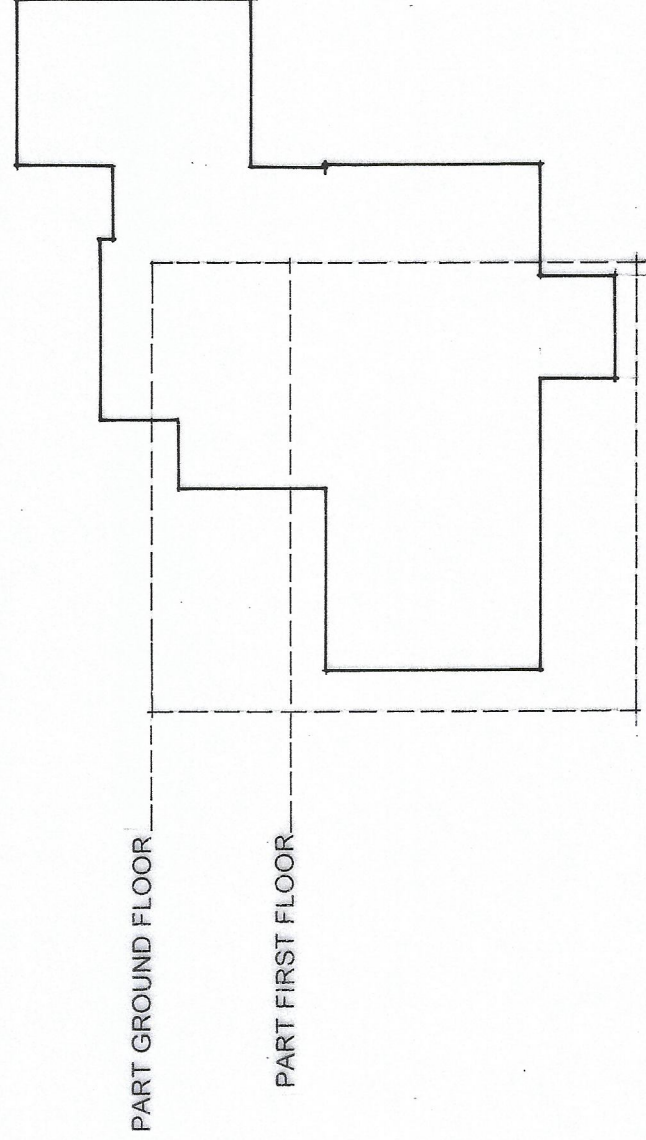

KEY TO PLAN DRAWINGS

Project	PROPOSED ALTERATIONS: SHAMINGS COTTAGE
Drawing	HAWKSHAW
Client	SCHEME PROPOSAL
Drawn By	MR & MRS P TAYLOR
Scale	WJH
Dwg No.	1:50 & 1:100 @ A1
Dwg Size	23044.10 (A)
Date	A1
	DECEMBER 2023

JOHN HOLT ARCHITECTS LTD.

3 MANCHESTER ROAD BURY LANCASHIRE BL9 0NR
TELEPHONE 0161 764 8314 FACSIMILE 0161 764 8995
E-MAIL mail@johnholtarchitects.co.uk

DO NOT SCALE DRAWING