



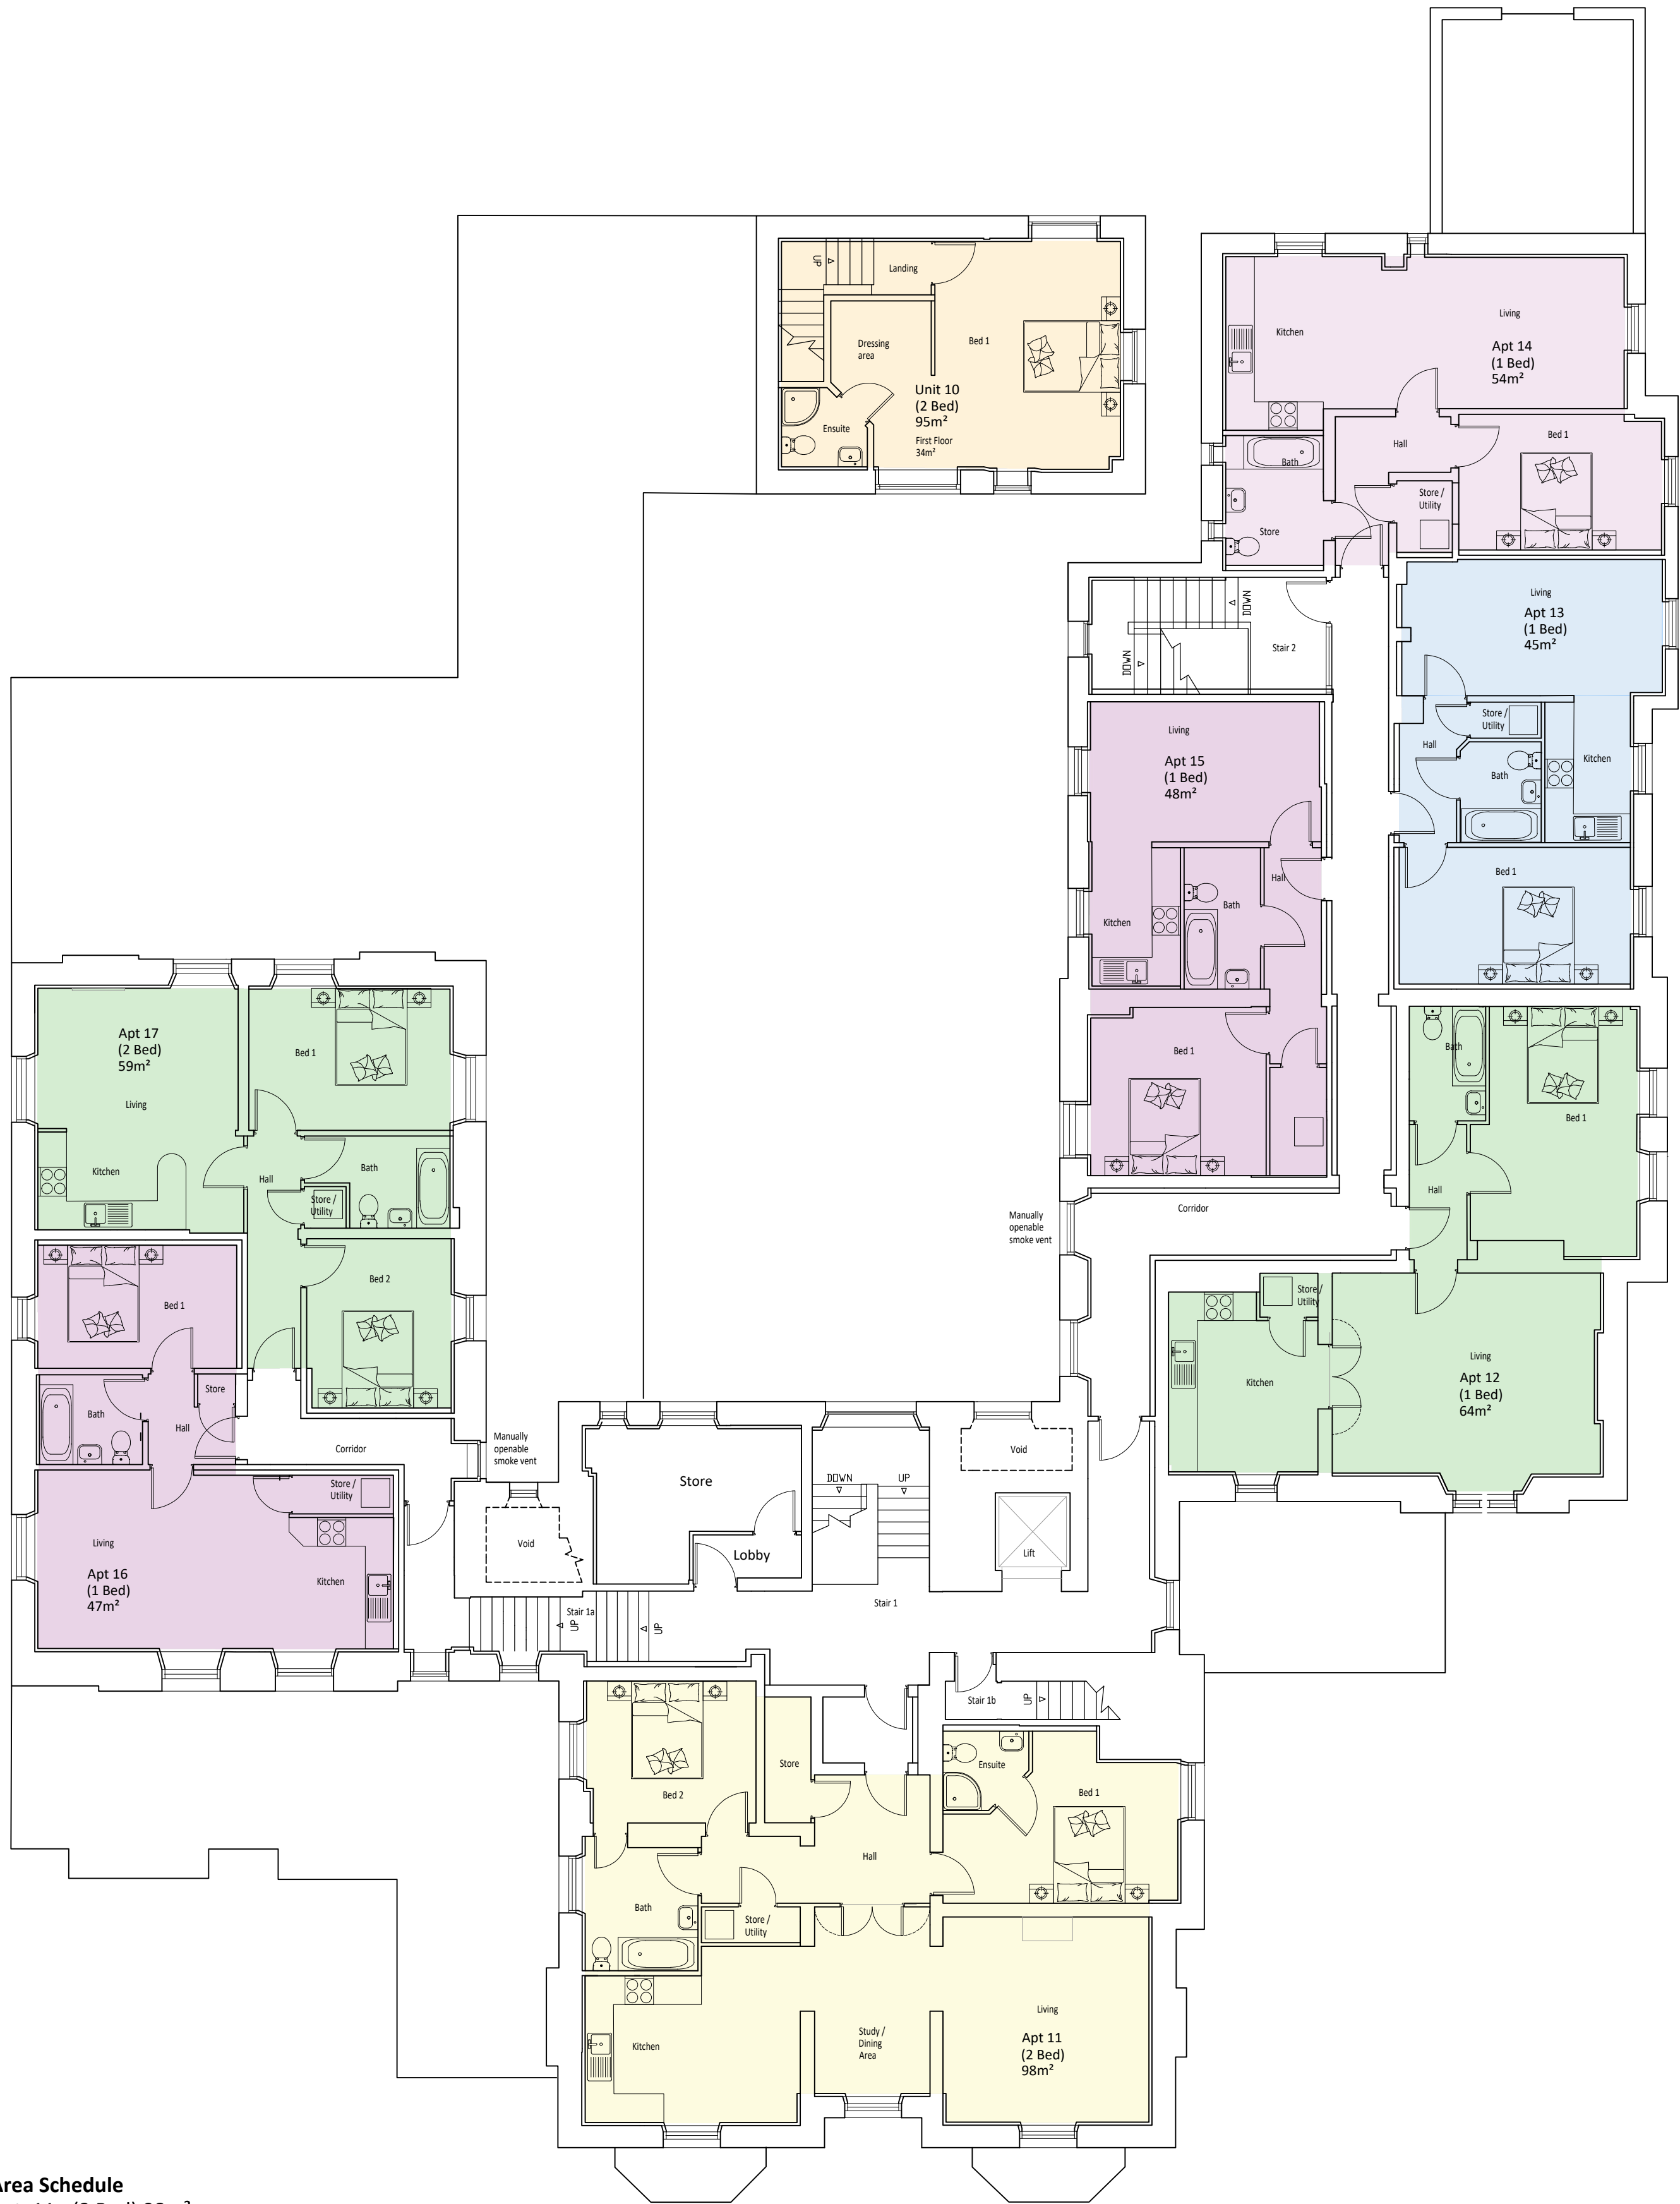


PROPOSED FIRST FLOOR PLAN

Total Mix of Apartments	
1 Bed	7
1 Bed Mezzanine	2
2 Bed	8
2 Bed Mezzanine	1
2 Bed 2 storey	1
Total	19

Area Schedule	
Apt 11 - (2 Bed)	98m²
Apt 12 - (2 Bed)	64m²
Apt 13 - (1 Bed)	45m²
Apt 14 - (1 Bed)	54m²
Apt 15 - (1 Bed)	48m²
Apt 16 - (1 Bed)	47m²
Apt 17 - (2 Bed)	59m²

Notes				
Do not scale, use figured dimensions only.				
All dimensions to be verified on site prior to the commencement of any work or the production of any shop drawing. All discrepancies to be reported to the Architect.				
This drawing is to be read in conjunction with all related Architect's and Engineer's drawings and any other relevant information.				
This drawing is copyright © of C Squared Architects Ltd.				
REV	DATE	REVISION	INITIALS	CHECK
P1	19/12/22	Preliminary issue for comment	BRJ	AMC
P2	30/01/23	Modified to client comments	BRJ	AMC
P3	01/03/23	Modified, issued for comment	BRJ	AMC
P4	07/03/23	Issued for review	BRJ	JO
P5	27/03/23	Issued for Planning	BRJ	JO

 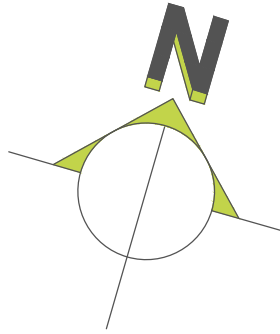



C Squared architects

Client
Capstone Care

Address
The Barns
Stretton Road
Warrington
Cheshire
WA4 4NP

Telephone
01925 357555

Website
csquaredarchitects.co.uk

Project
Walshaw Hall, Tottington

Drawing Title
Proposed First Floor Plan

Scale	Date
1:100 @ A1	19/12/22
Drawn by	Checked by
BRJ	AMC
Drawing No.	Revision
C0701-111	P5
PLANNING	