


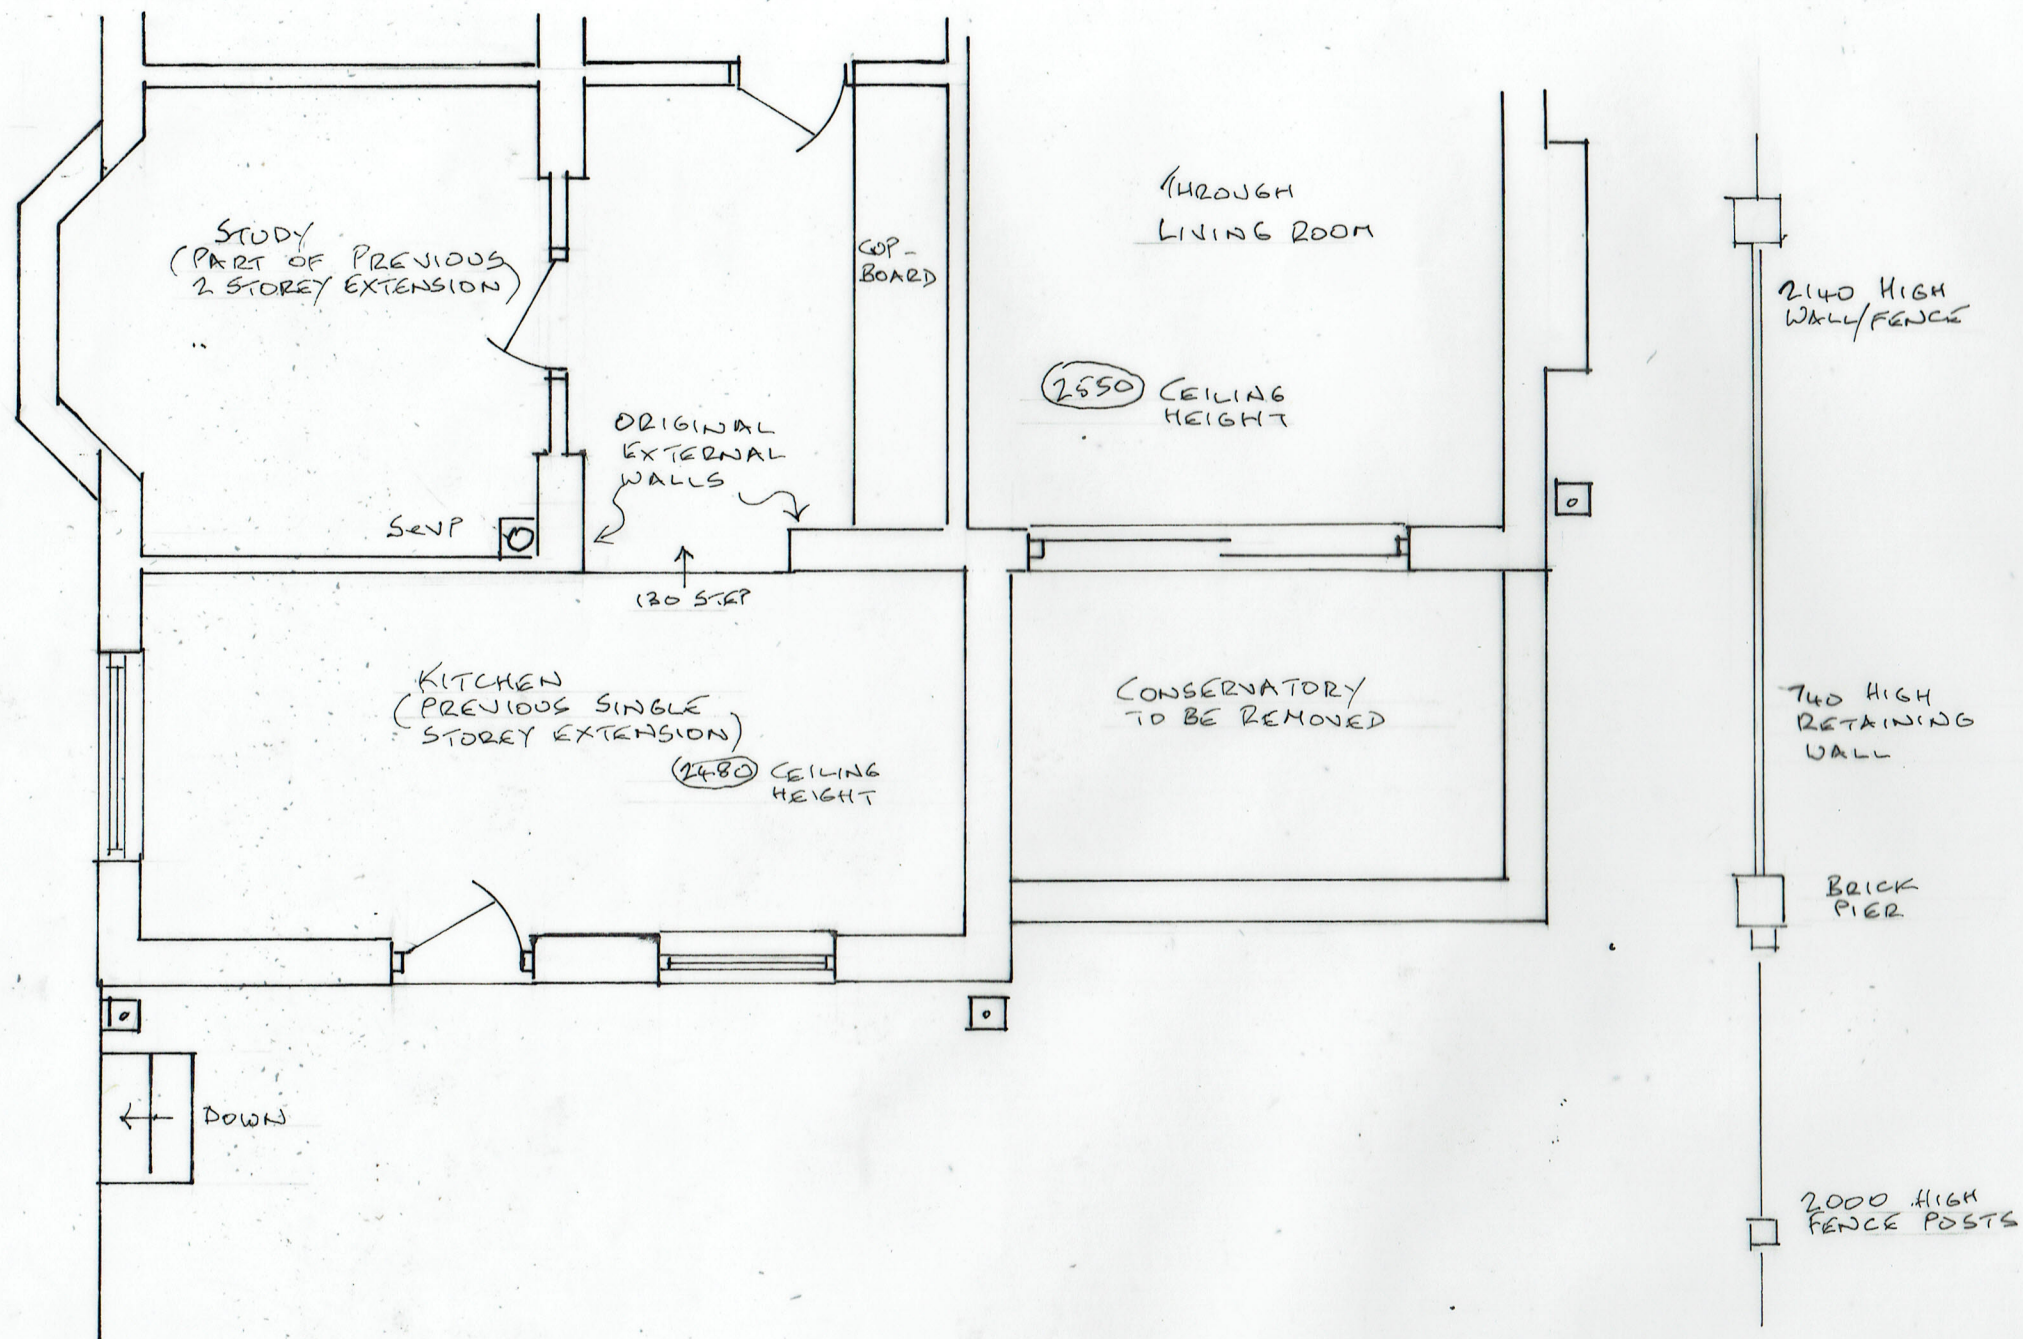

LOCATION PLAN
(1:1250)

1A EXISTING GROUND FLOOR PLAN

18/10/2021 - RETITLED
22/02/2021

21/603/01A

TWO STOREY REAR EXTENSION
126 PARKHILLS ROAD, BURY BL9 9AW

0 5 METRES
SCALE 1:500 A3