






Frontage

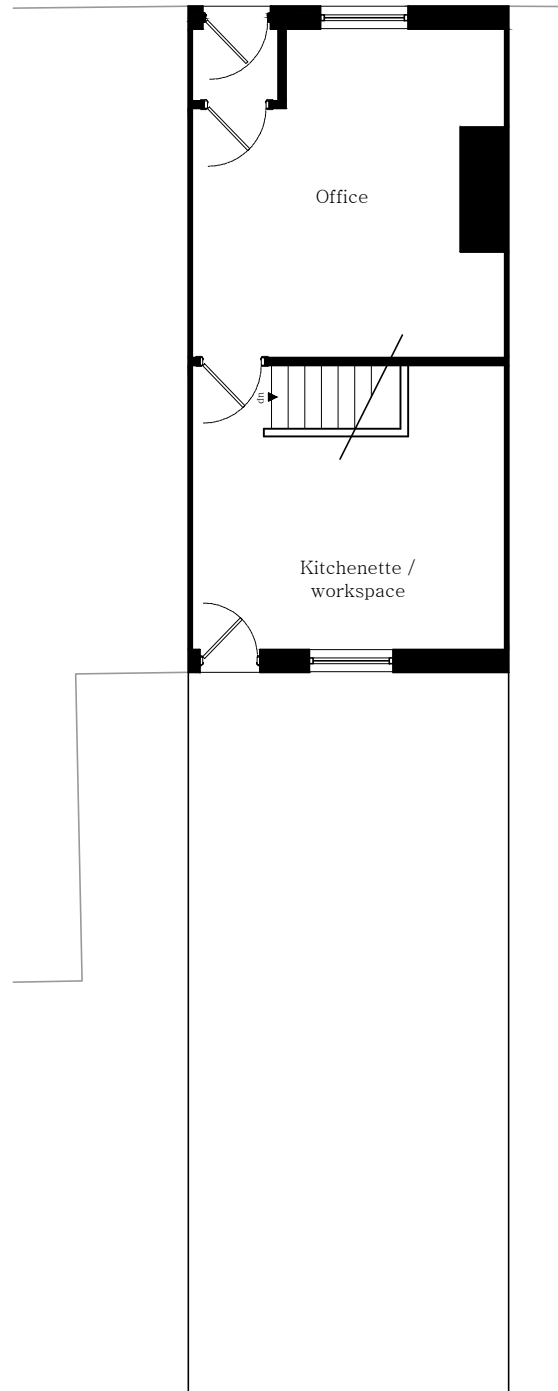

Existing ground floor plan
1:100

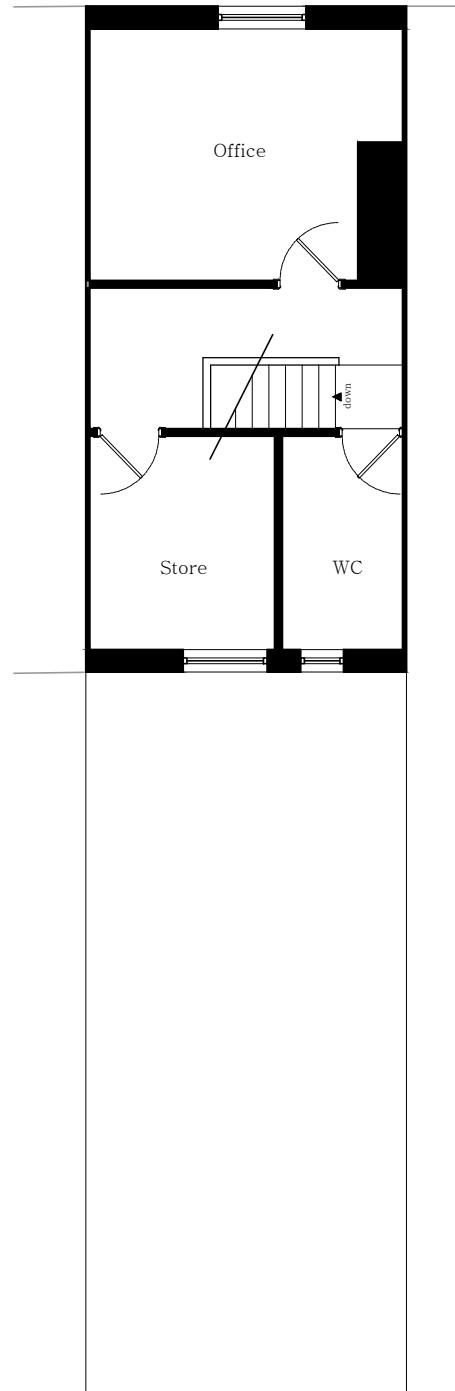

Existing first floor plan
1:100

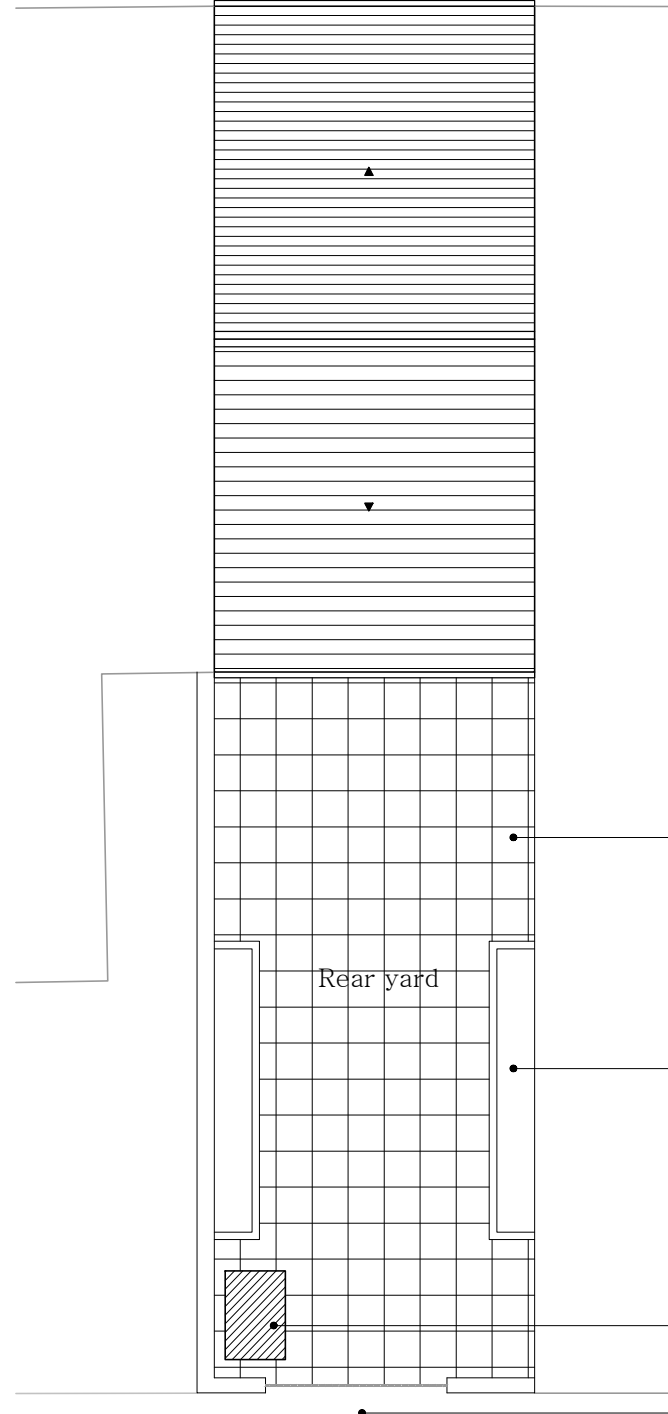

Existing roof / site plan
1:100

LUM
LUMITEKTON

U84-P02

Revisions

revision	date	comments
-	-	-

Job Title

Single storey rear extension

Site Address

90 South Cross St,
Bury
BL9 0RS

Drawing Title

Existing plans

Scale

1:100 @ A3

Date

19.08.20

Drawn

uf

A. 275a Upper Brook St
Manchester
M13 0HR

T. 07894401574
E. umar@lumitekton.com