




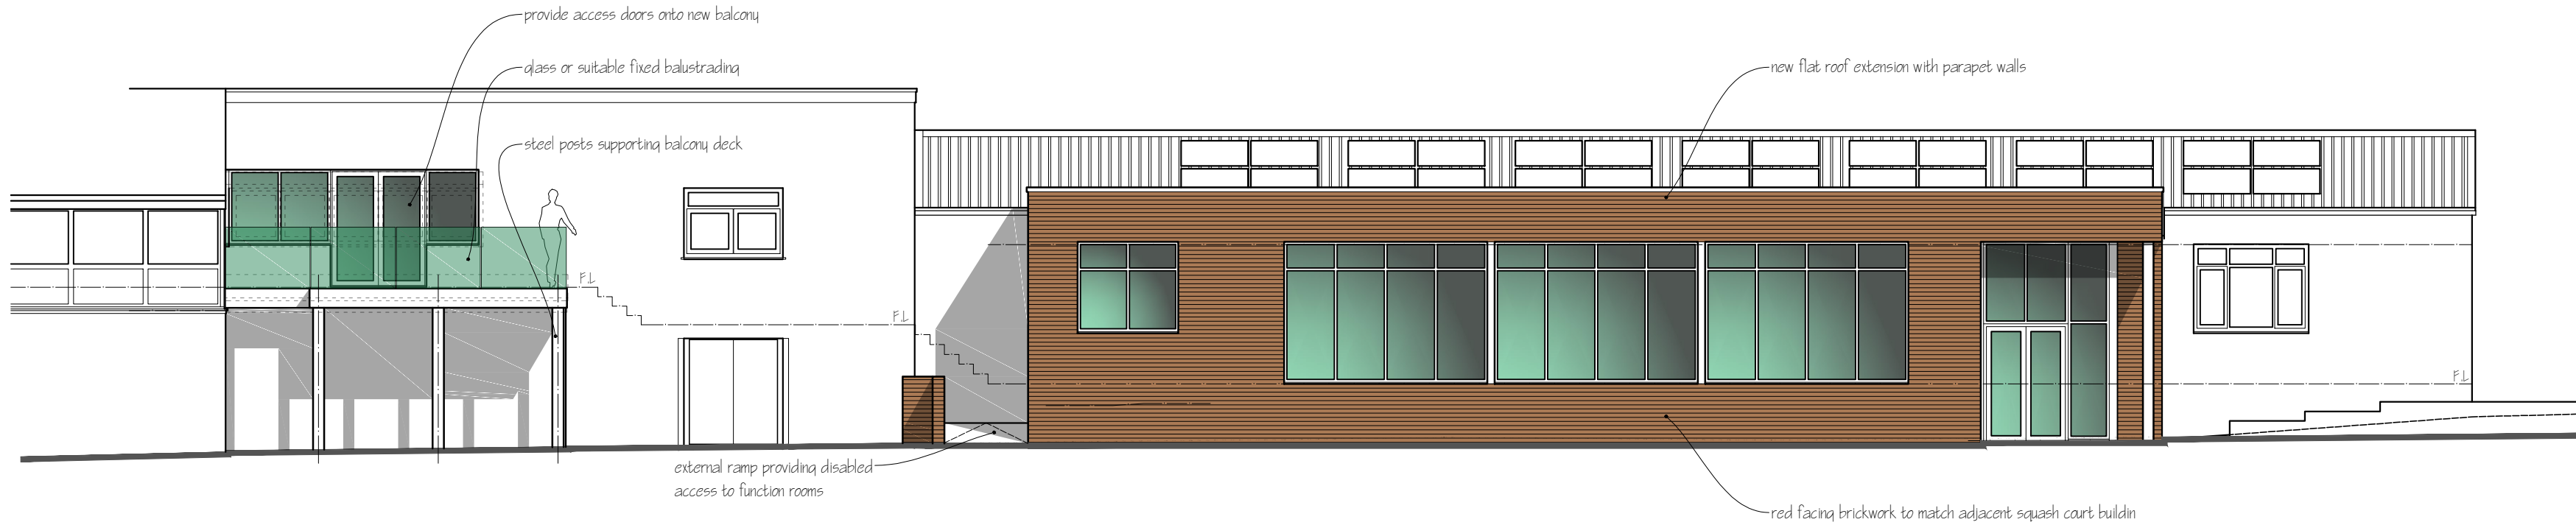


PROPOSED FRONT (WEST) ELEVATION

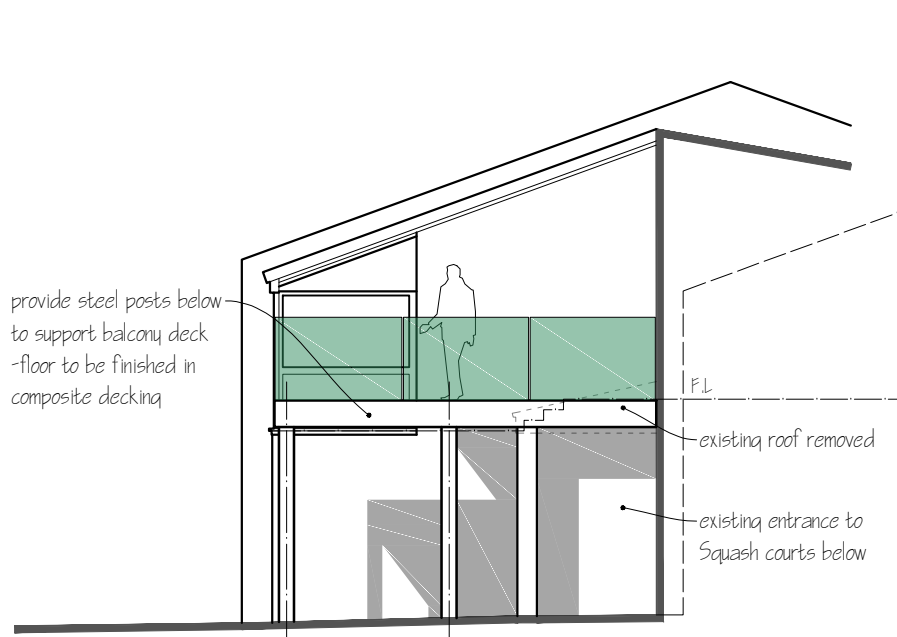


SIDE ELEVATION: BALCONY

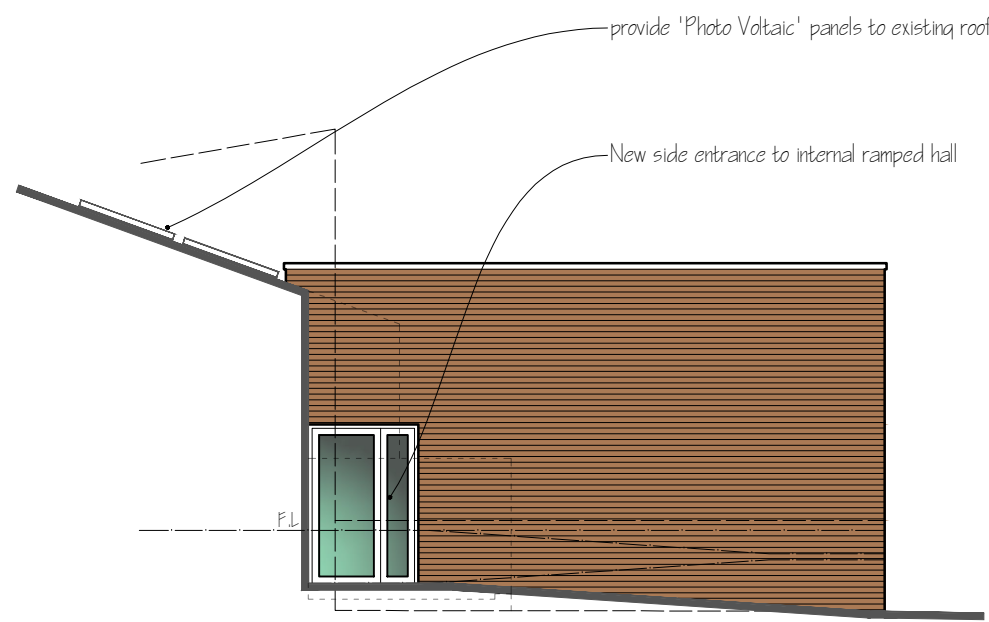

SIDE (NORTH) ELEVATION

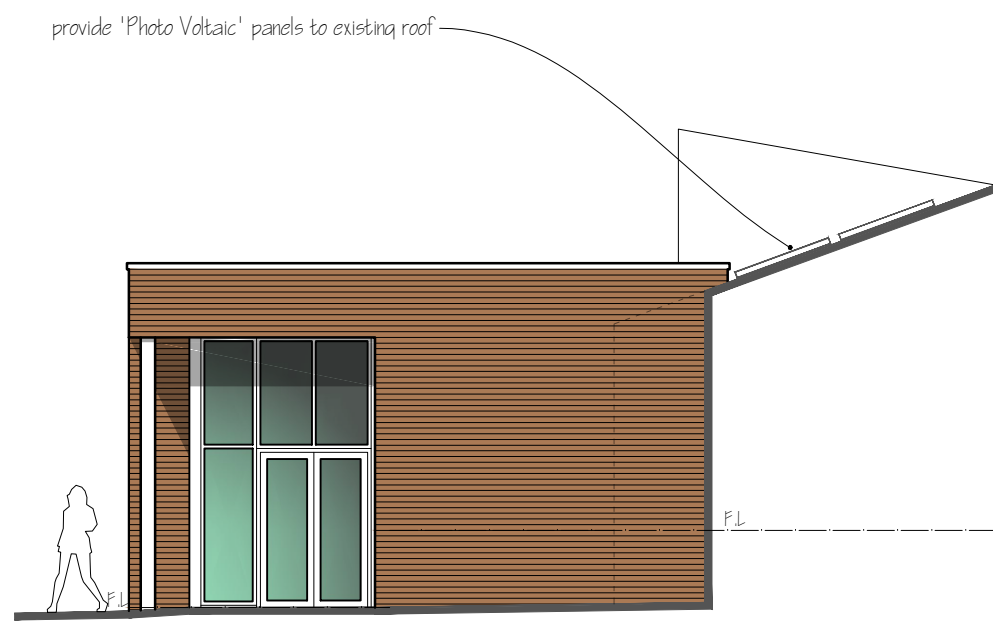

SIDE (SOUTH) ELEVATION

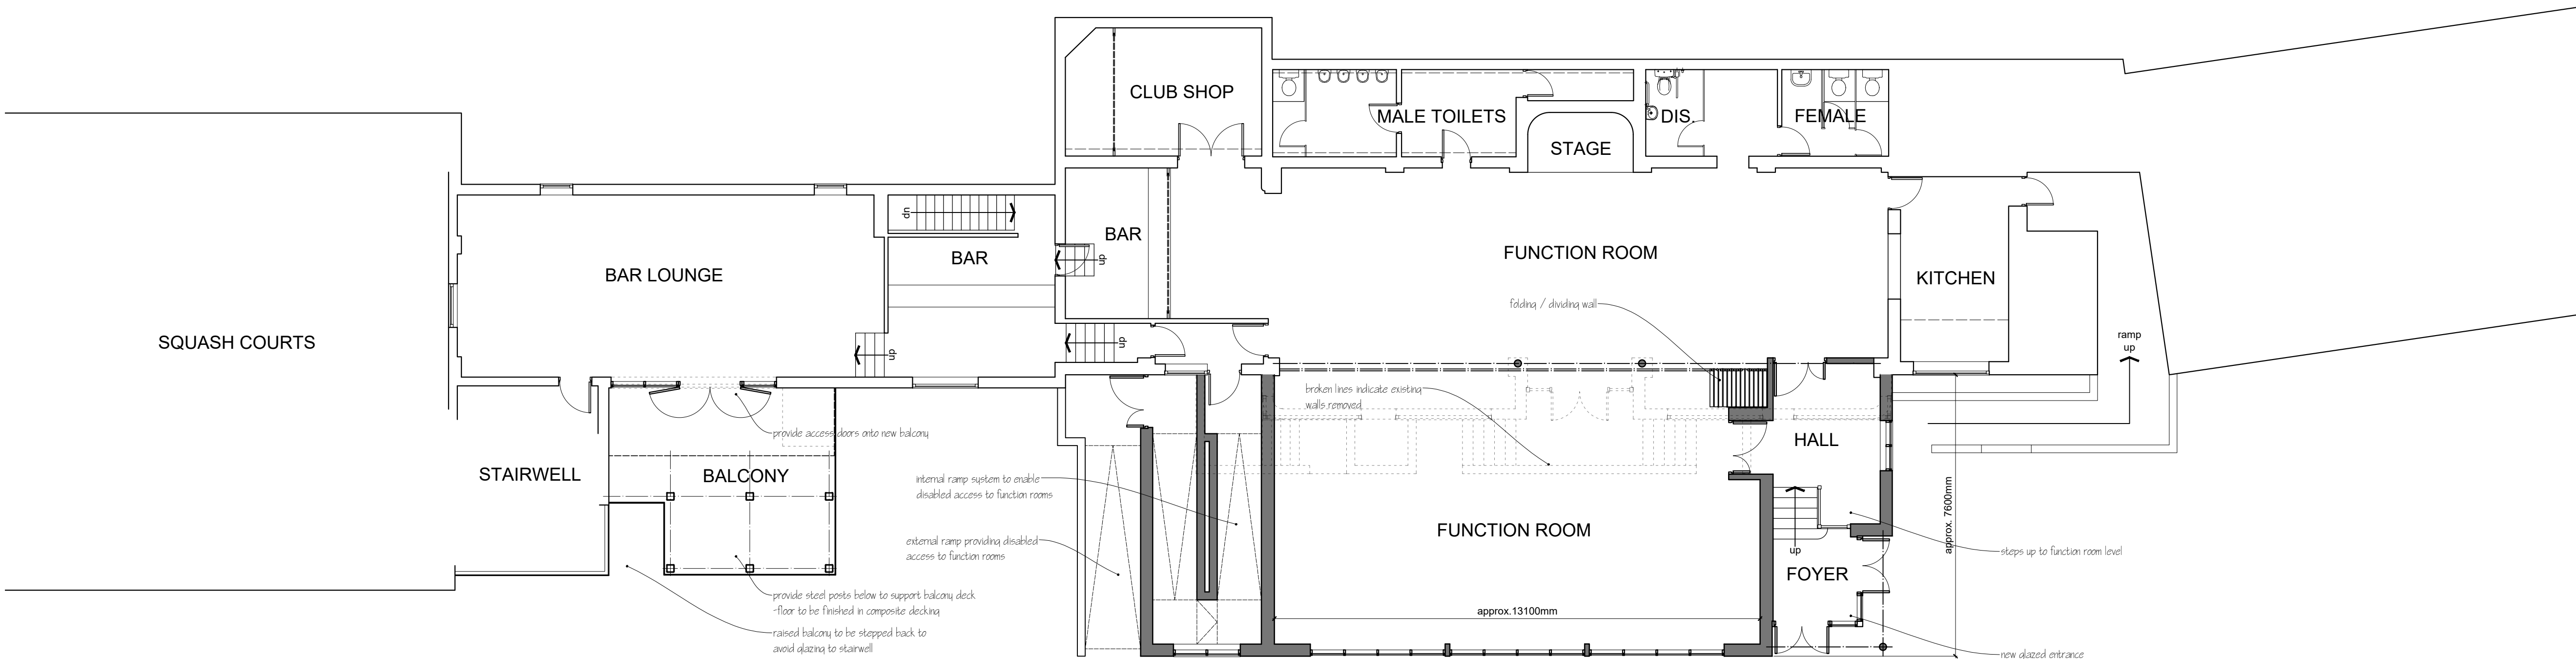

PROPOSED FLOORPLAN

NOTES		
• This drawing is copyright. No unauthorised copying of drawing without the express permission of the architect.		
• Do not scale from prints. Use figure dimensions only.		
• Contractors to check all dimensions on site prior to commencement of works.		
• All works to be carried out in accordance with current statutory Health and Safety Regulations.		
• This drawing is to be read in conjunction with all relevant consultants' and / or specialists' drawings / documents and any discrepancies or variations are to be notified to the architect before affected work commences.		
REV.	AMENDMENTS	DATE
A	Balcony extended, Balcony & Extension Side Elevations added.	Sep 2021

Project	Bury Sports Club: Clubhouse extensions
Drawing	Proposed Floor Plan + Front Elevation
Client	Bury RUFC
Dwn. By	CPS
Scale	1:100
Drg. No.	21-609-05 A
Drg. Size	A1
Date	June 2021

JOHN HOLT ARCHITECTS LTD.