
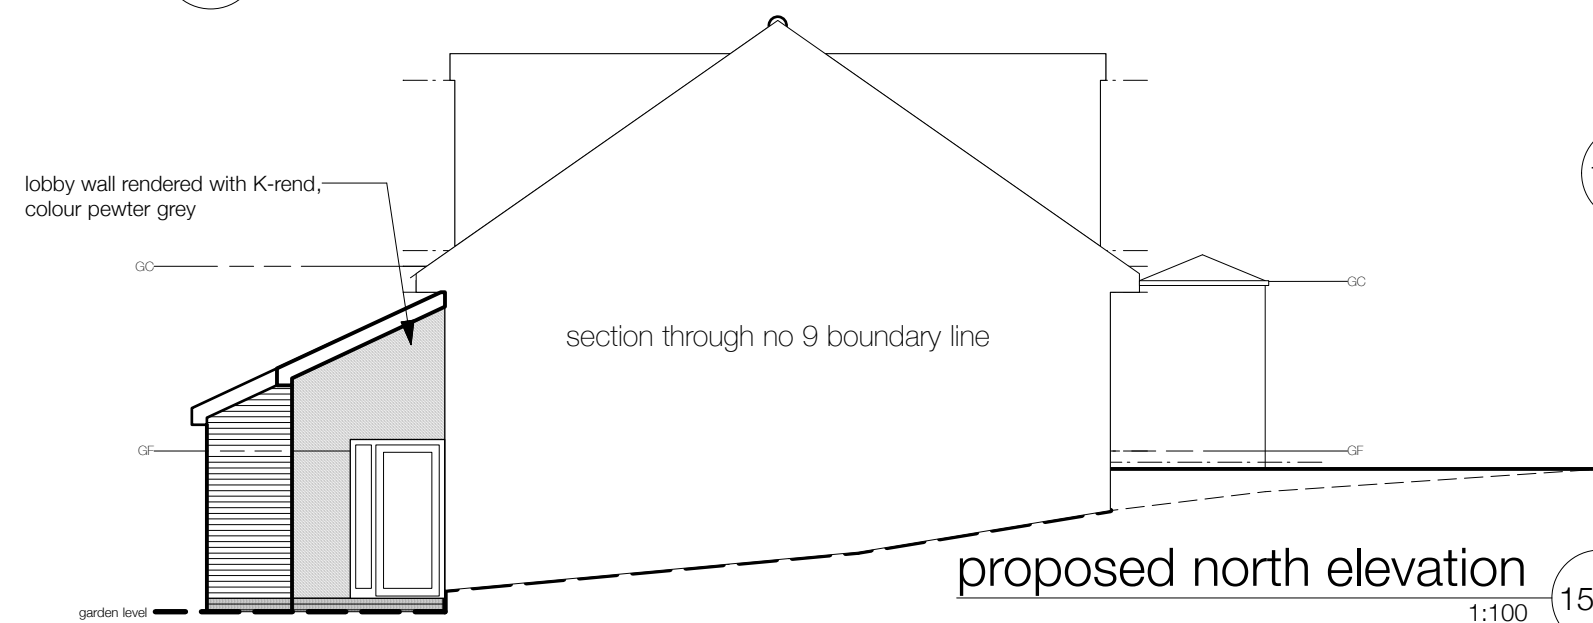
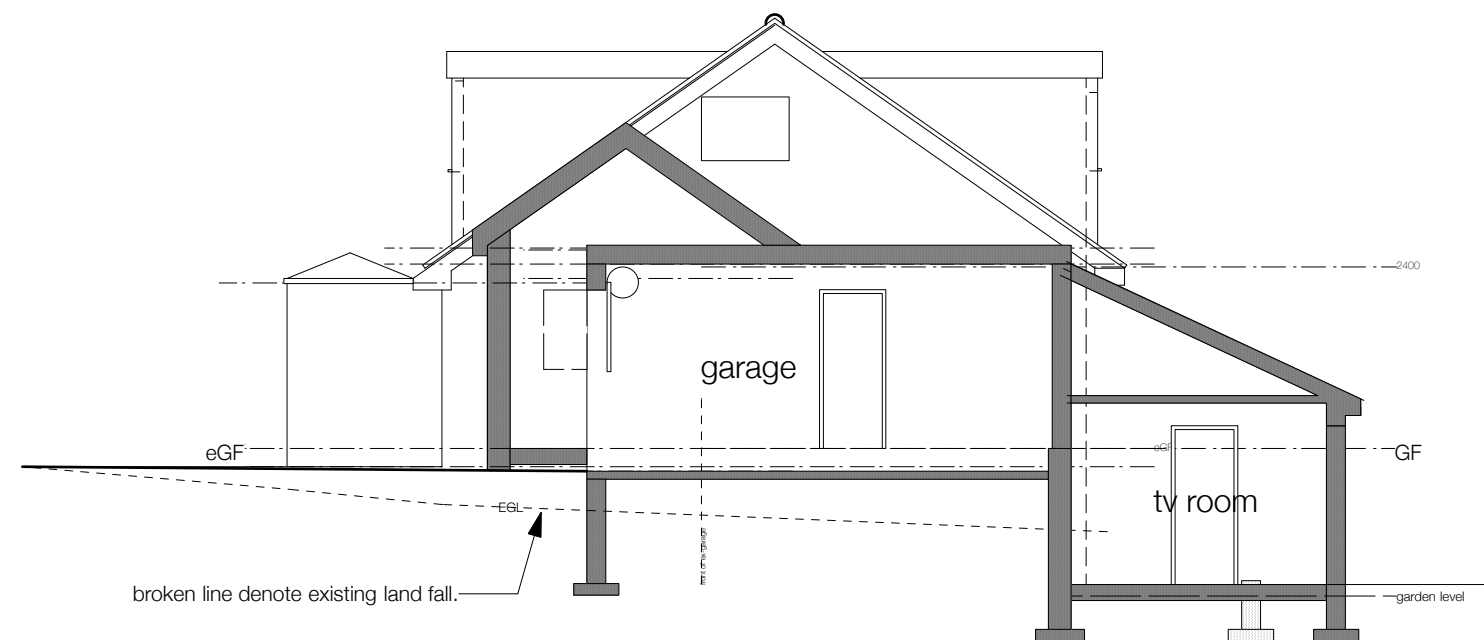
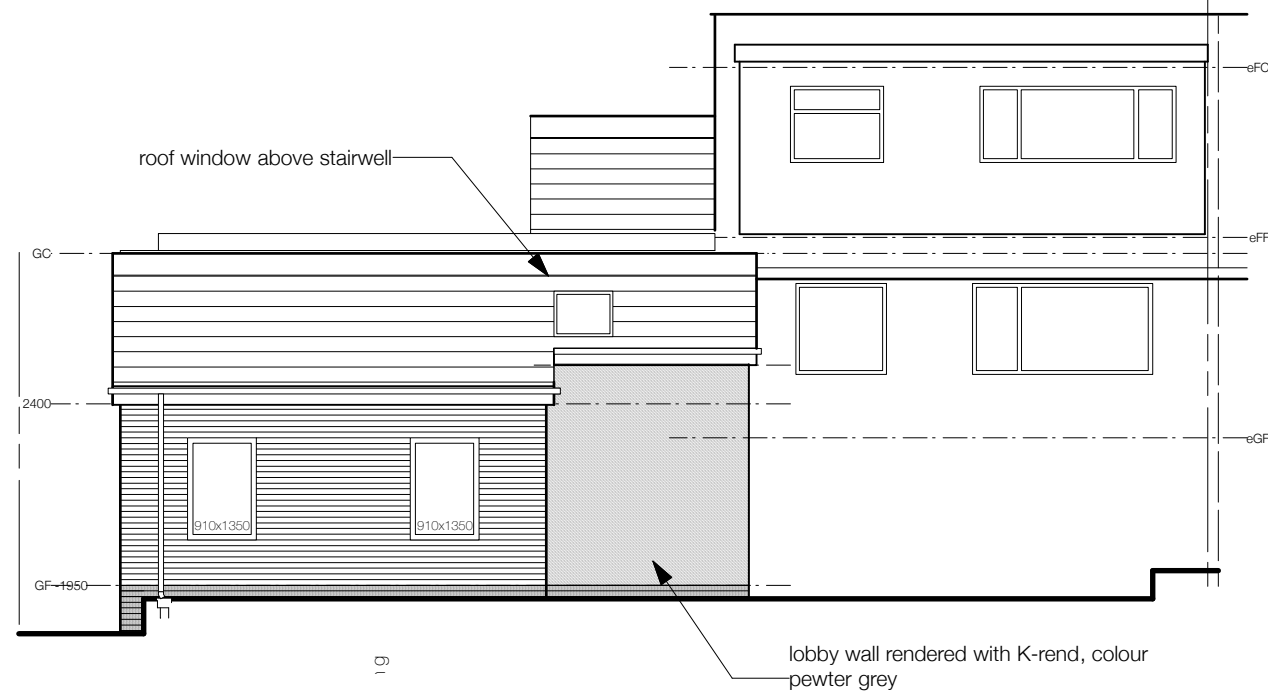
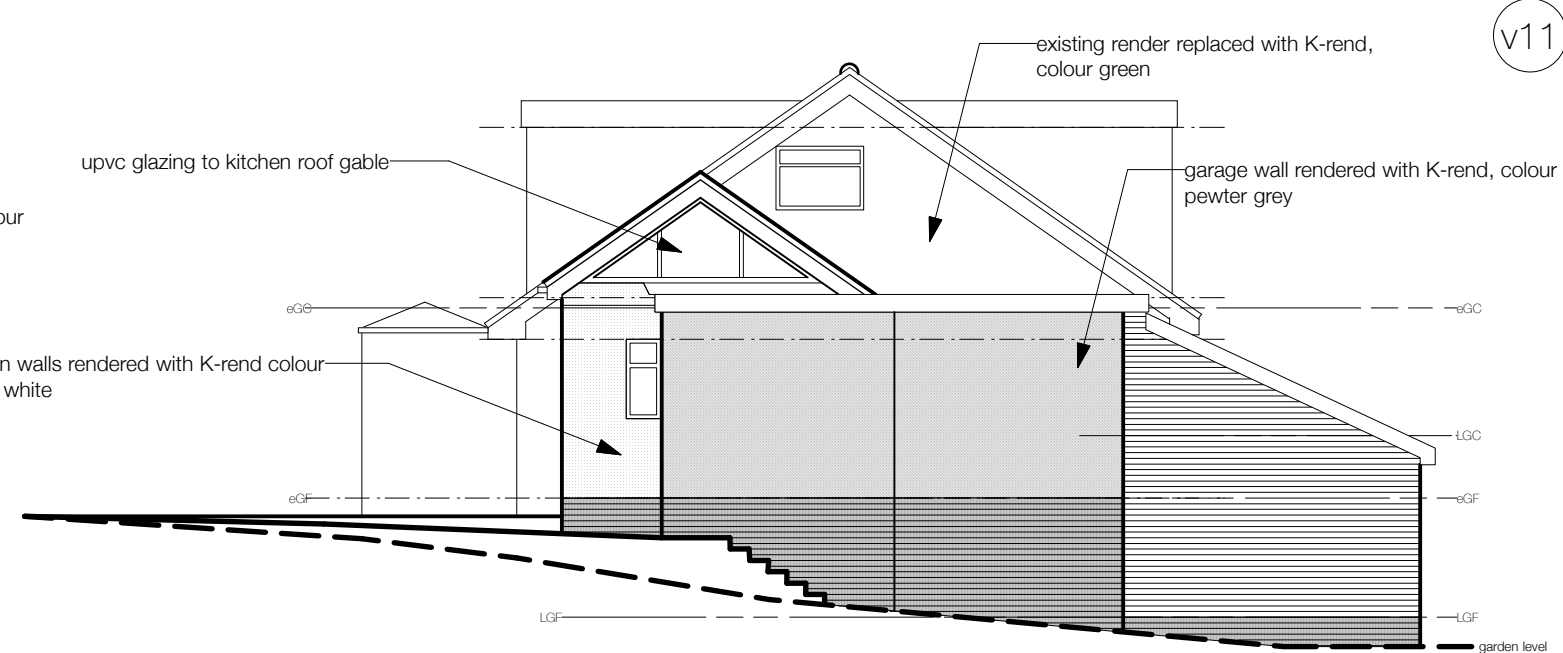


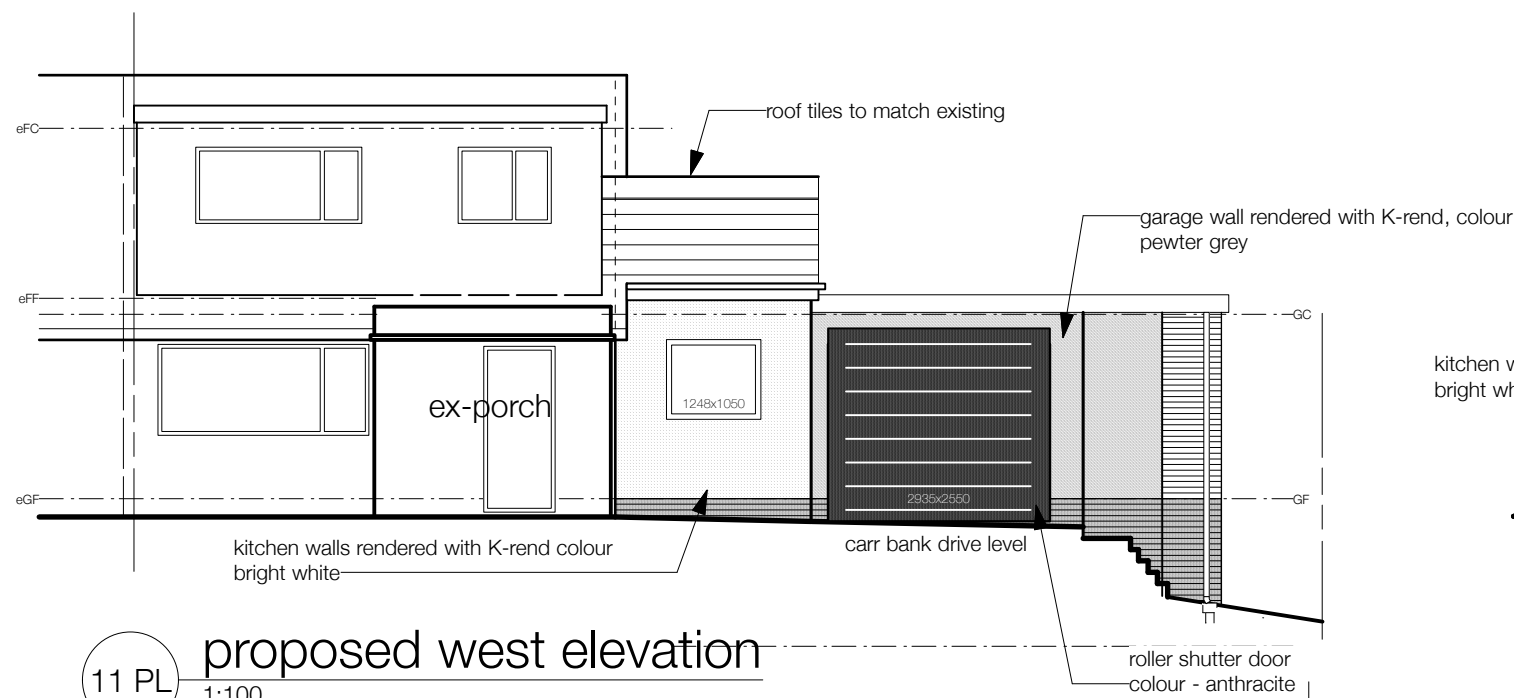

fasciaboards black
gutters black
rainwater pipe black

roller garage door anthracite

upvc door/frame anthracite
upvc window frame anthracite

brickwork below dpc anthracite
brickwork above dpc to match existing

A3

opm design
° digital architects °

Client: 9 carr bank drive
Ramsbottom

Scale: 1:100 Date: feb 2022

Title: proposed front + gable + rear elevation
+ section GA

Drg Nr: K2101/60 PL r: *