

PAUL J ORMANDY

MCIAT - MCSI

CHARTERED ARCHITECTURAL TECHNOLOGISTS

CHARIERED INTERIOR DESIGNERS
T: +44 (0) 7815 301 879

E.pouliomandy.odg@outlook.com



For J. J. Owens, M.D., and J. L. Smith, M.D., of the Department of Medicine, University of California, Los Angeles, and J. L. Smith, M.D., of the Department of Medicine, University of California, San Diego, for their assistance in the preparation of this manuscript. We also thank J. L. Smith, M.D., for his assistance in the preparation of this manuscript.

Initials:

Date:

Revision:

PURPOSE:

PLANNING


CLIENT:
Mr. & Mrs. C. BRADHSAW

Date.	Scale@A1.	Drawn by.
December 2022	1:50, 1:100	


Project:
2 HAZEL ROAD
WHITEFIELD
LANCASHIRE
M45 8EU

Drawing Title:
Proposed Plans & Elevations
(Planning Only)

Project No. 22.149	Drawing No. P.100.02	Revision -
-----------------------	-------------------------	---------------

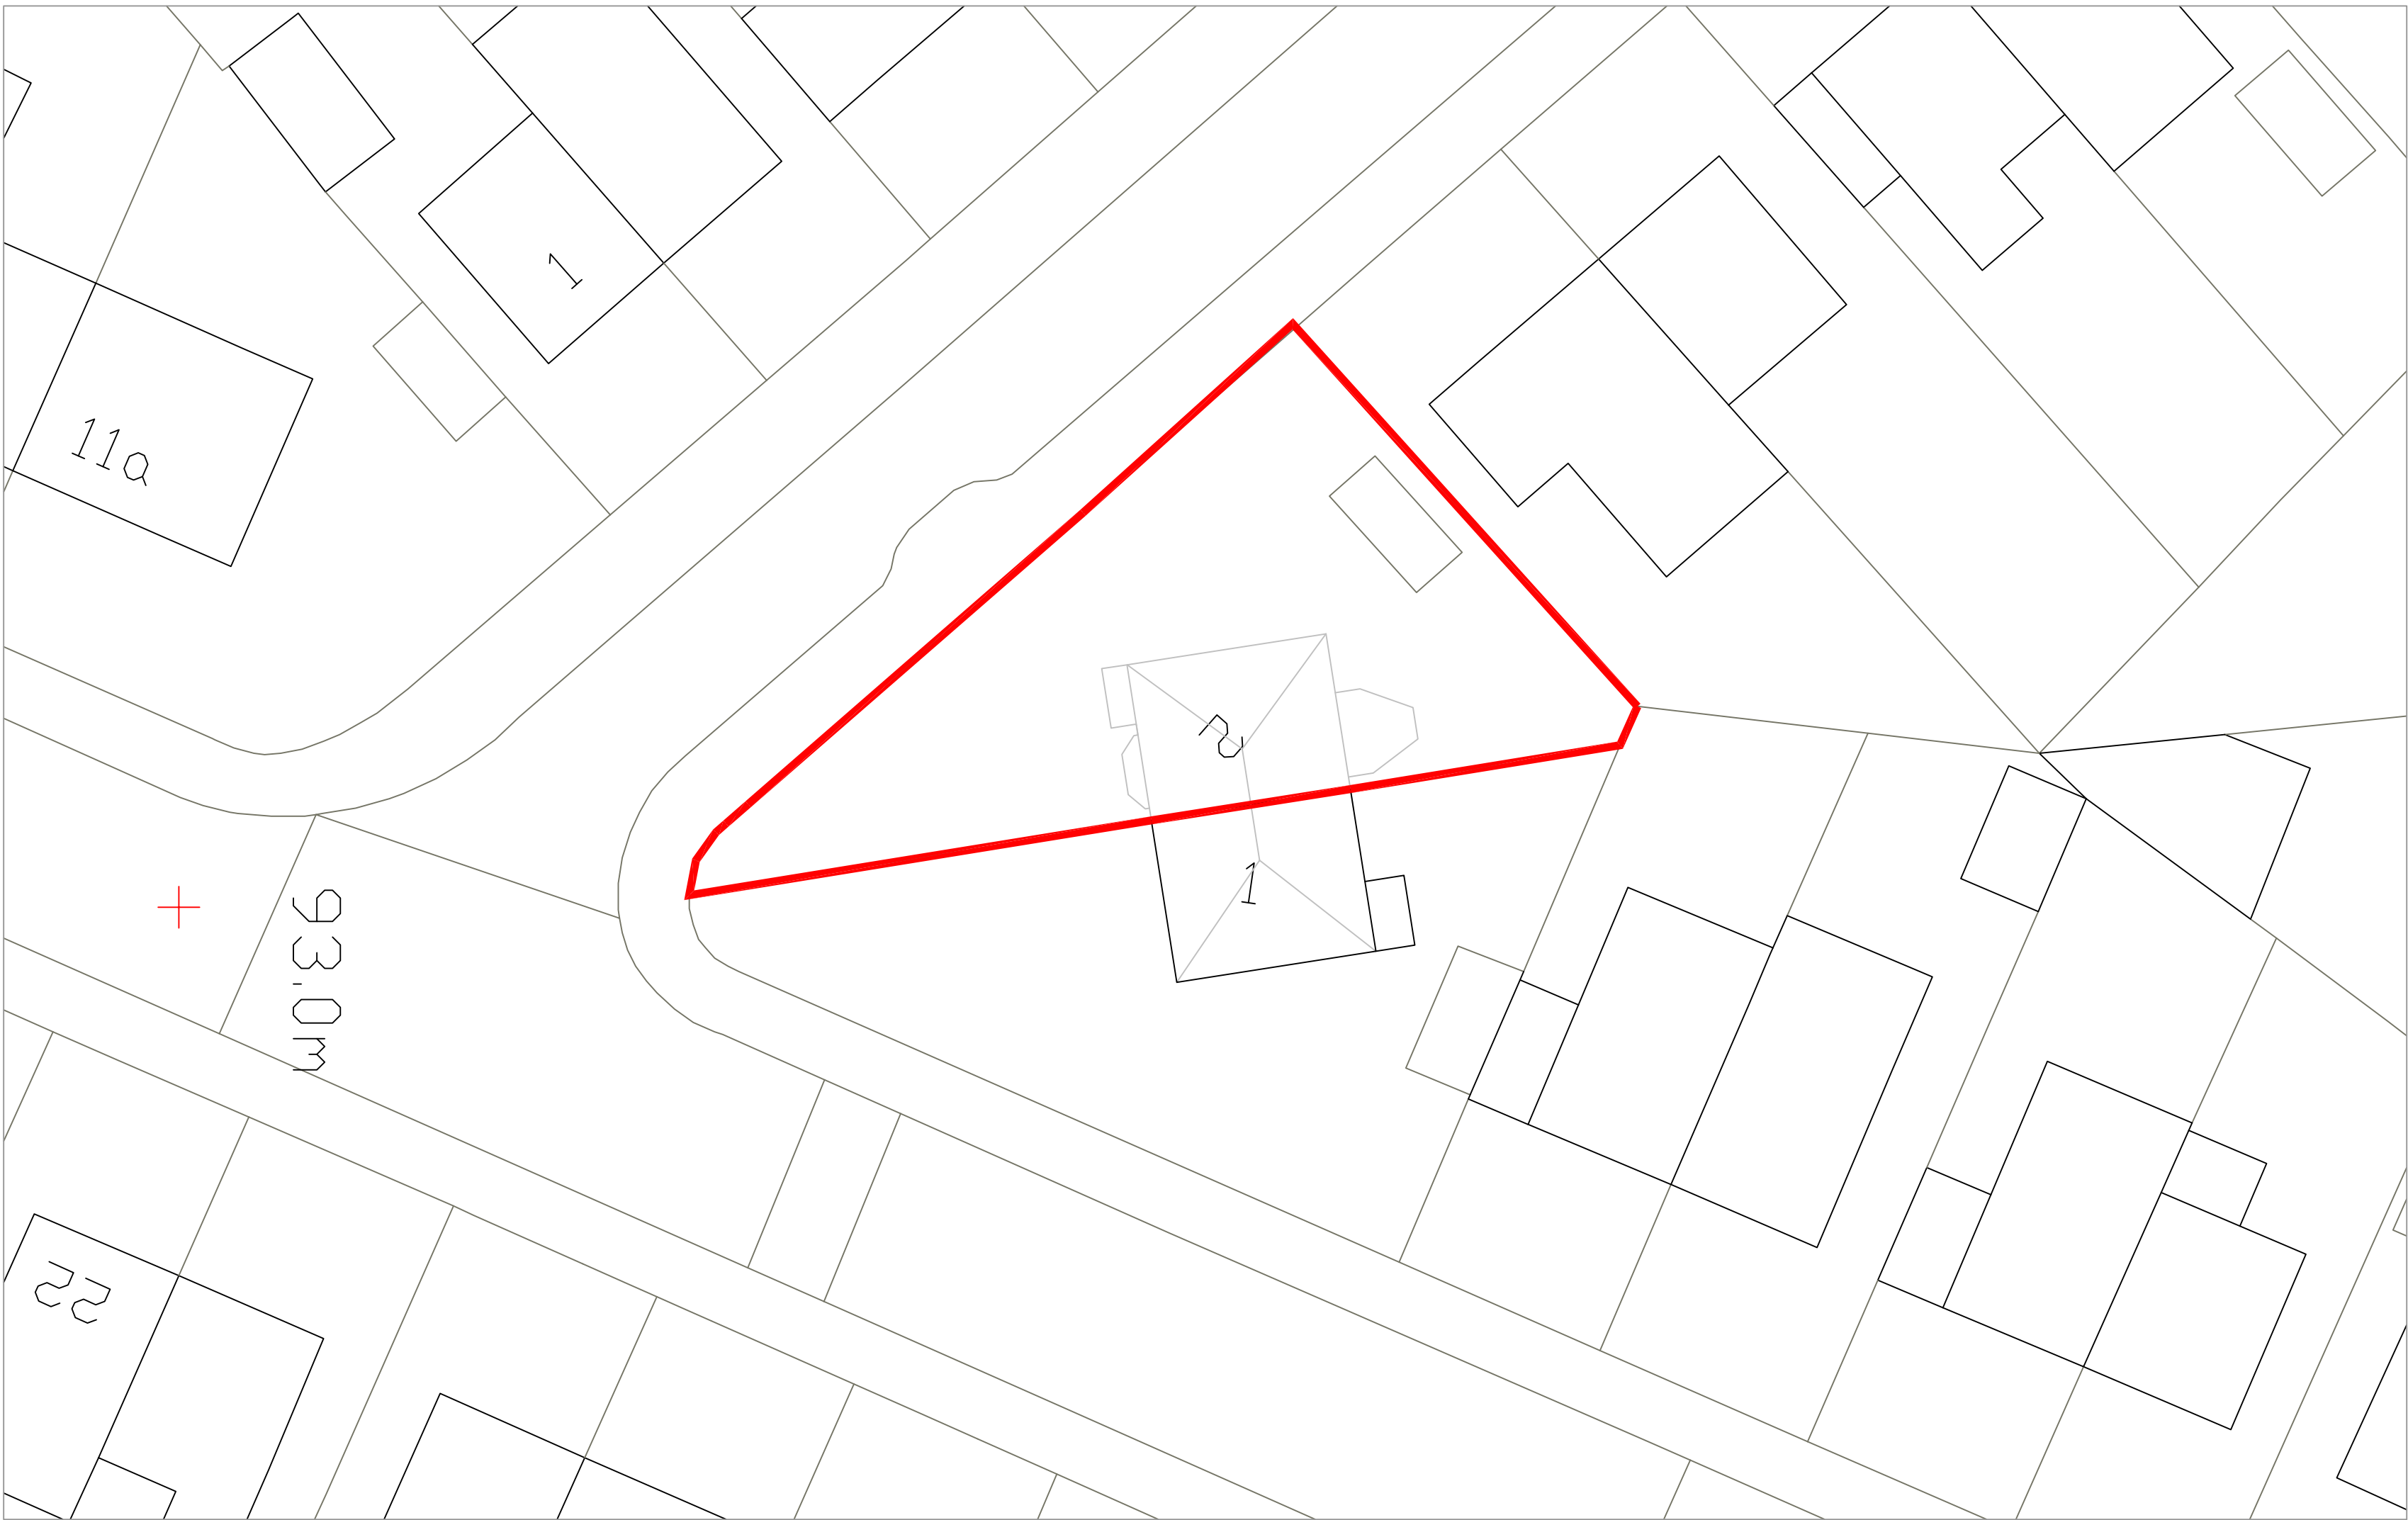

EXISTING SITE PLAN

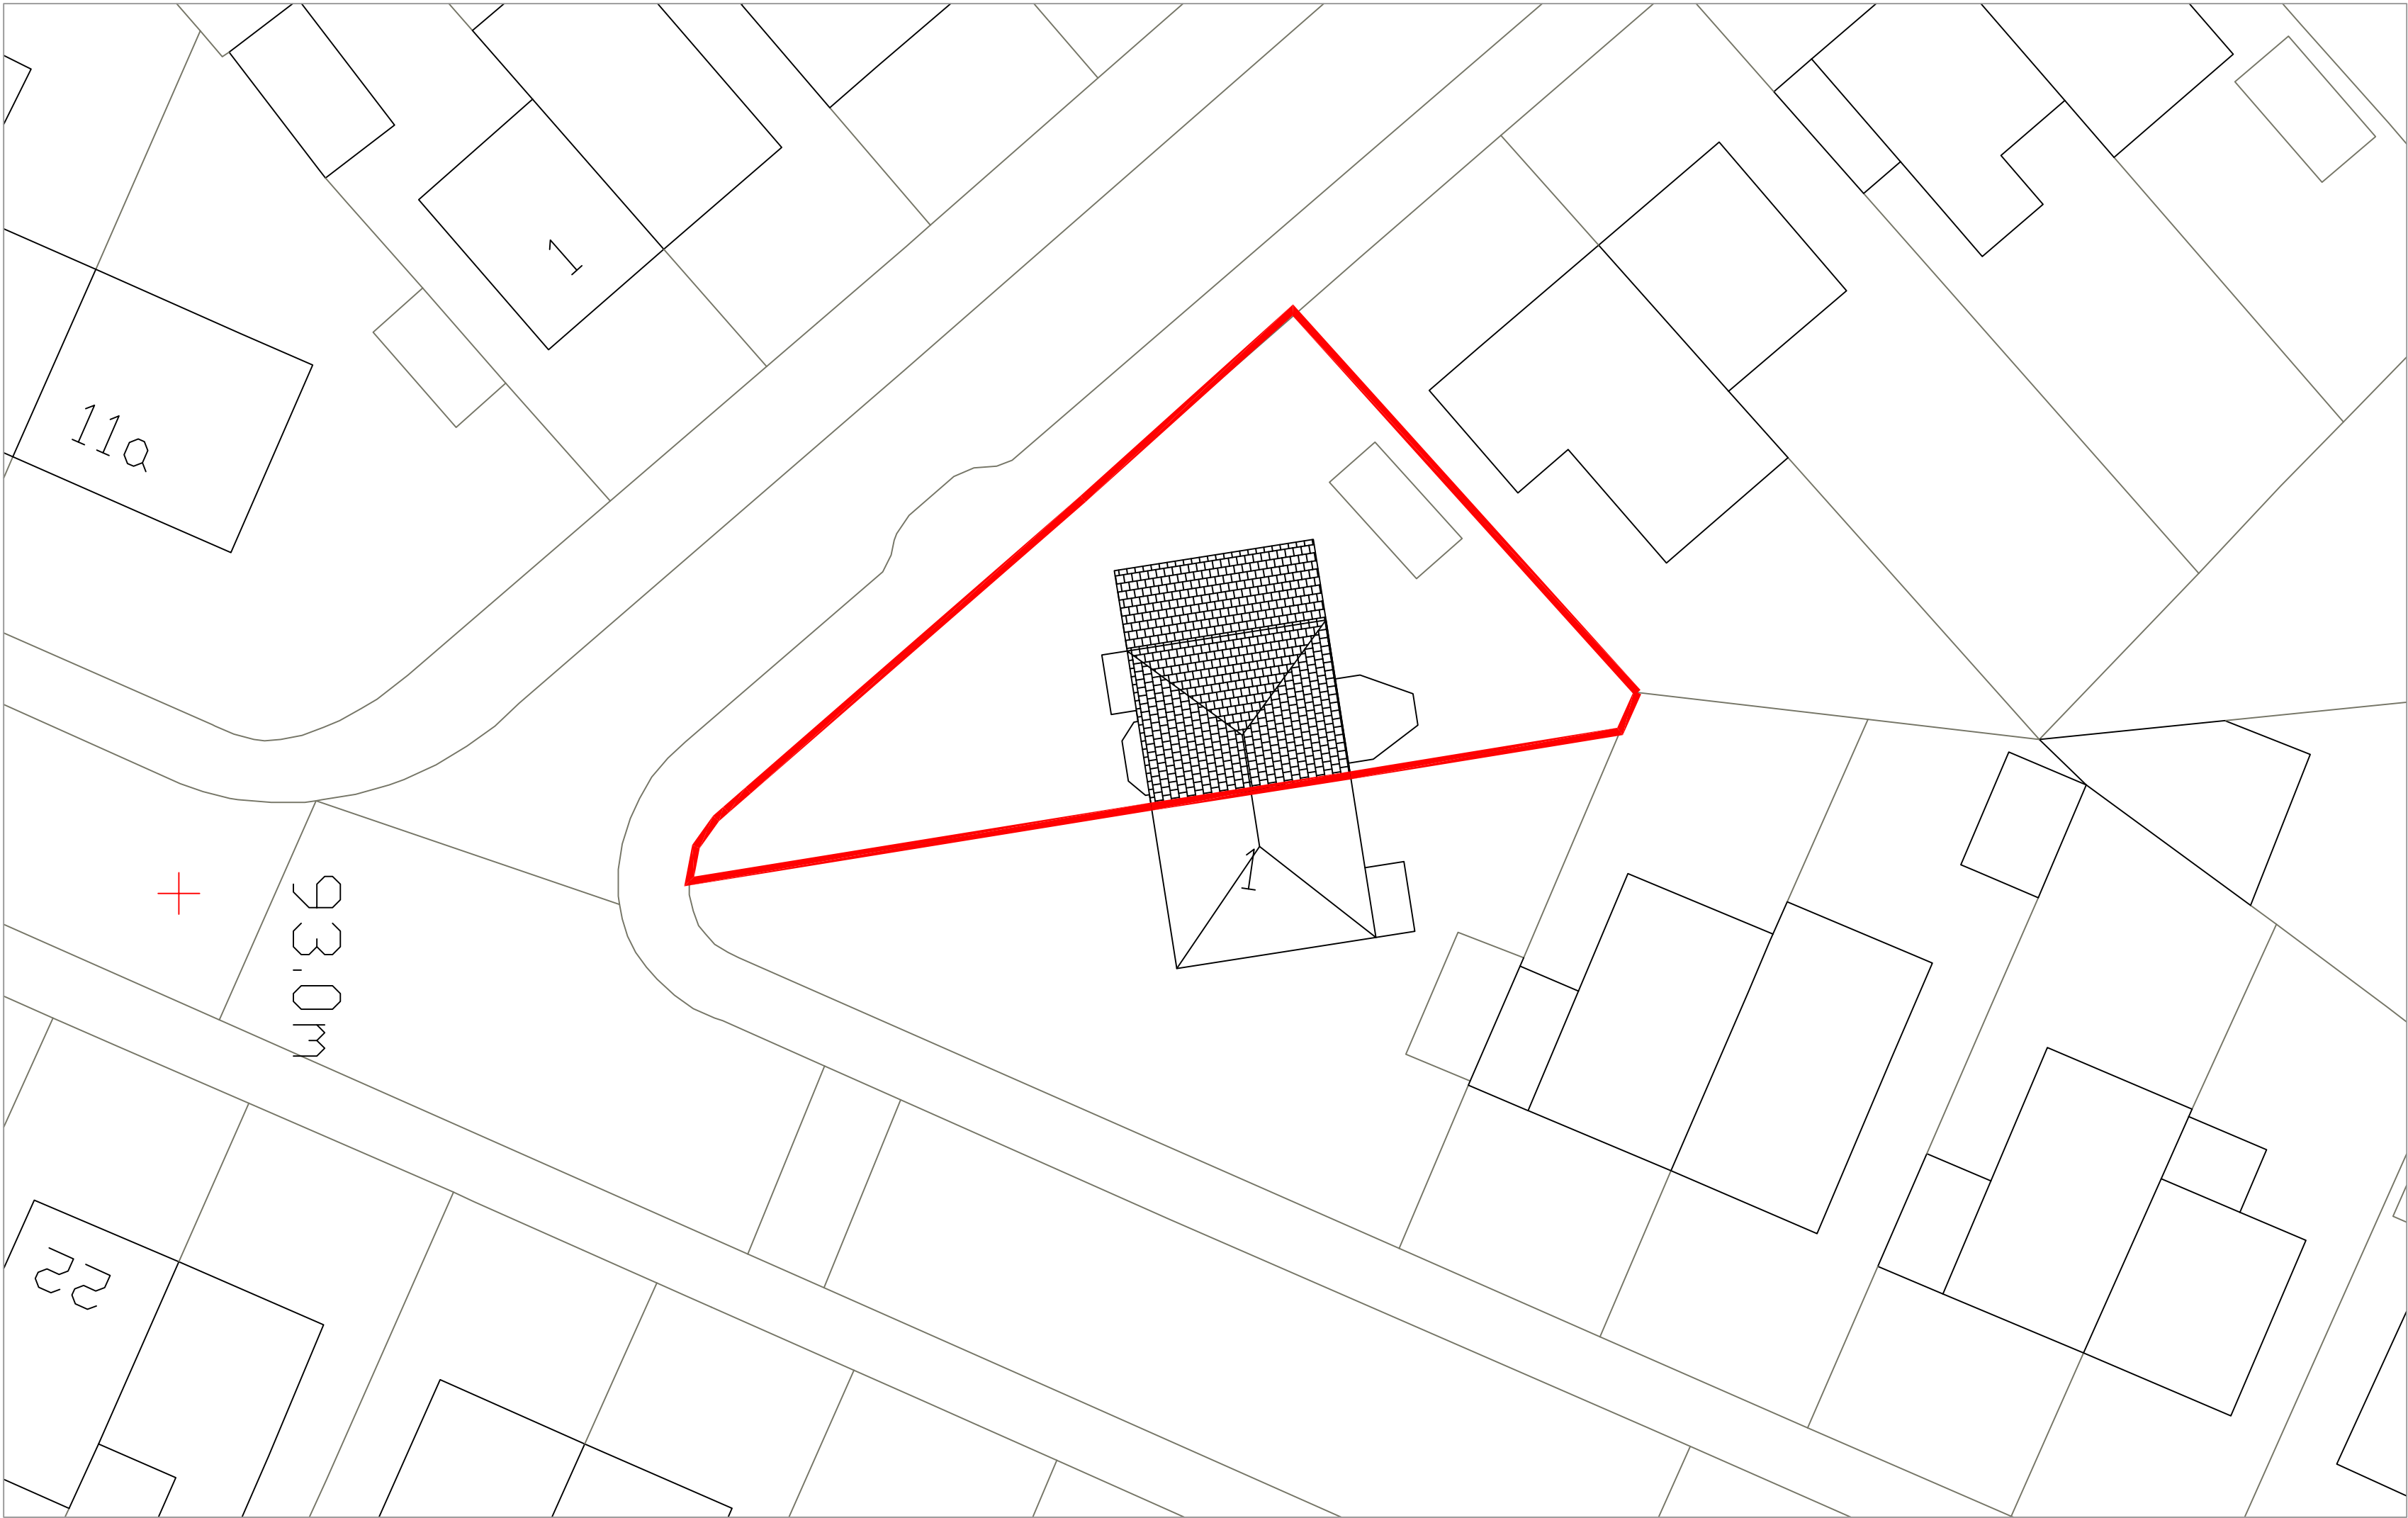

PROPOSED SITE PLAN

