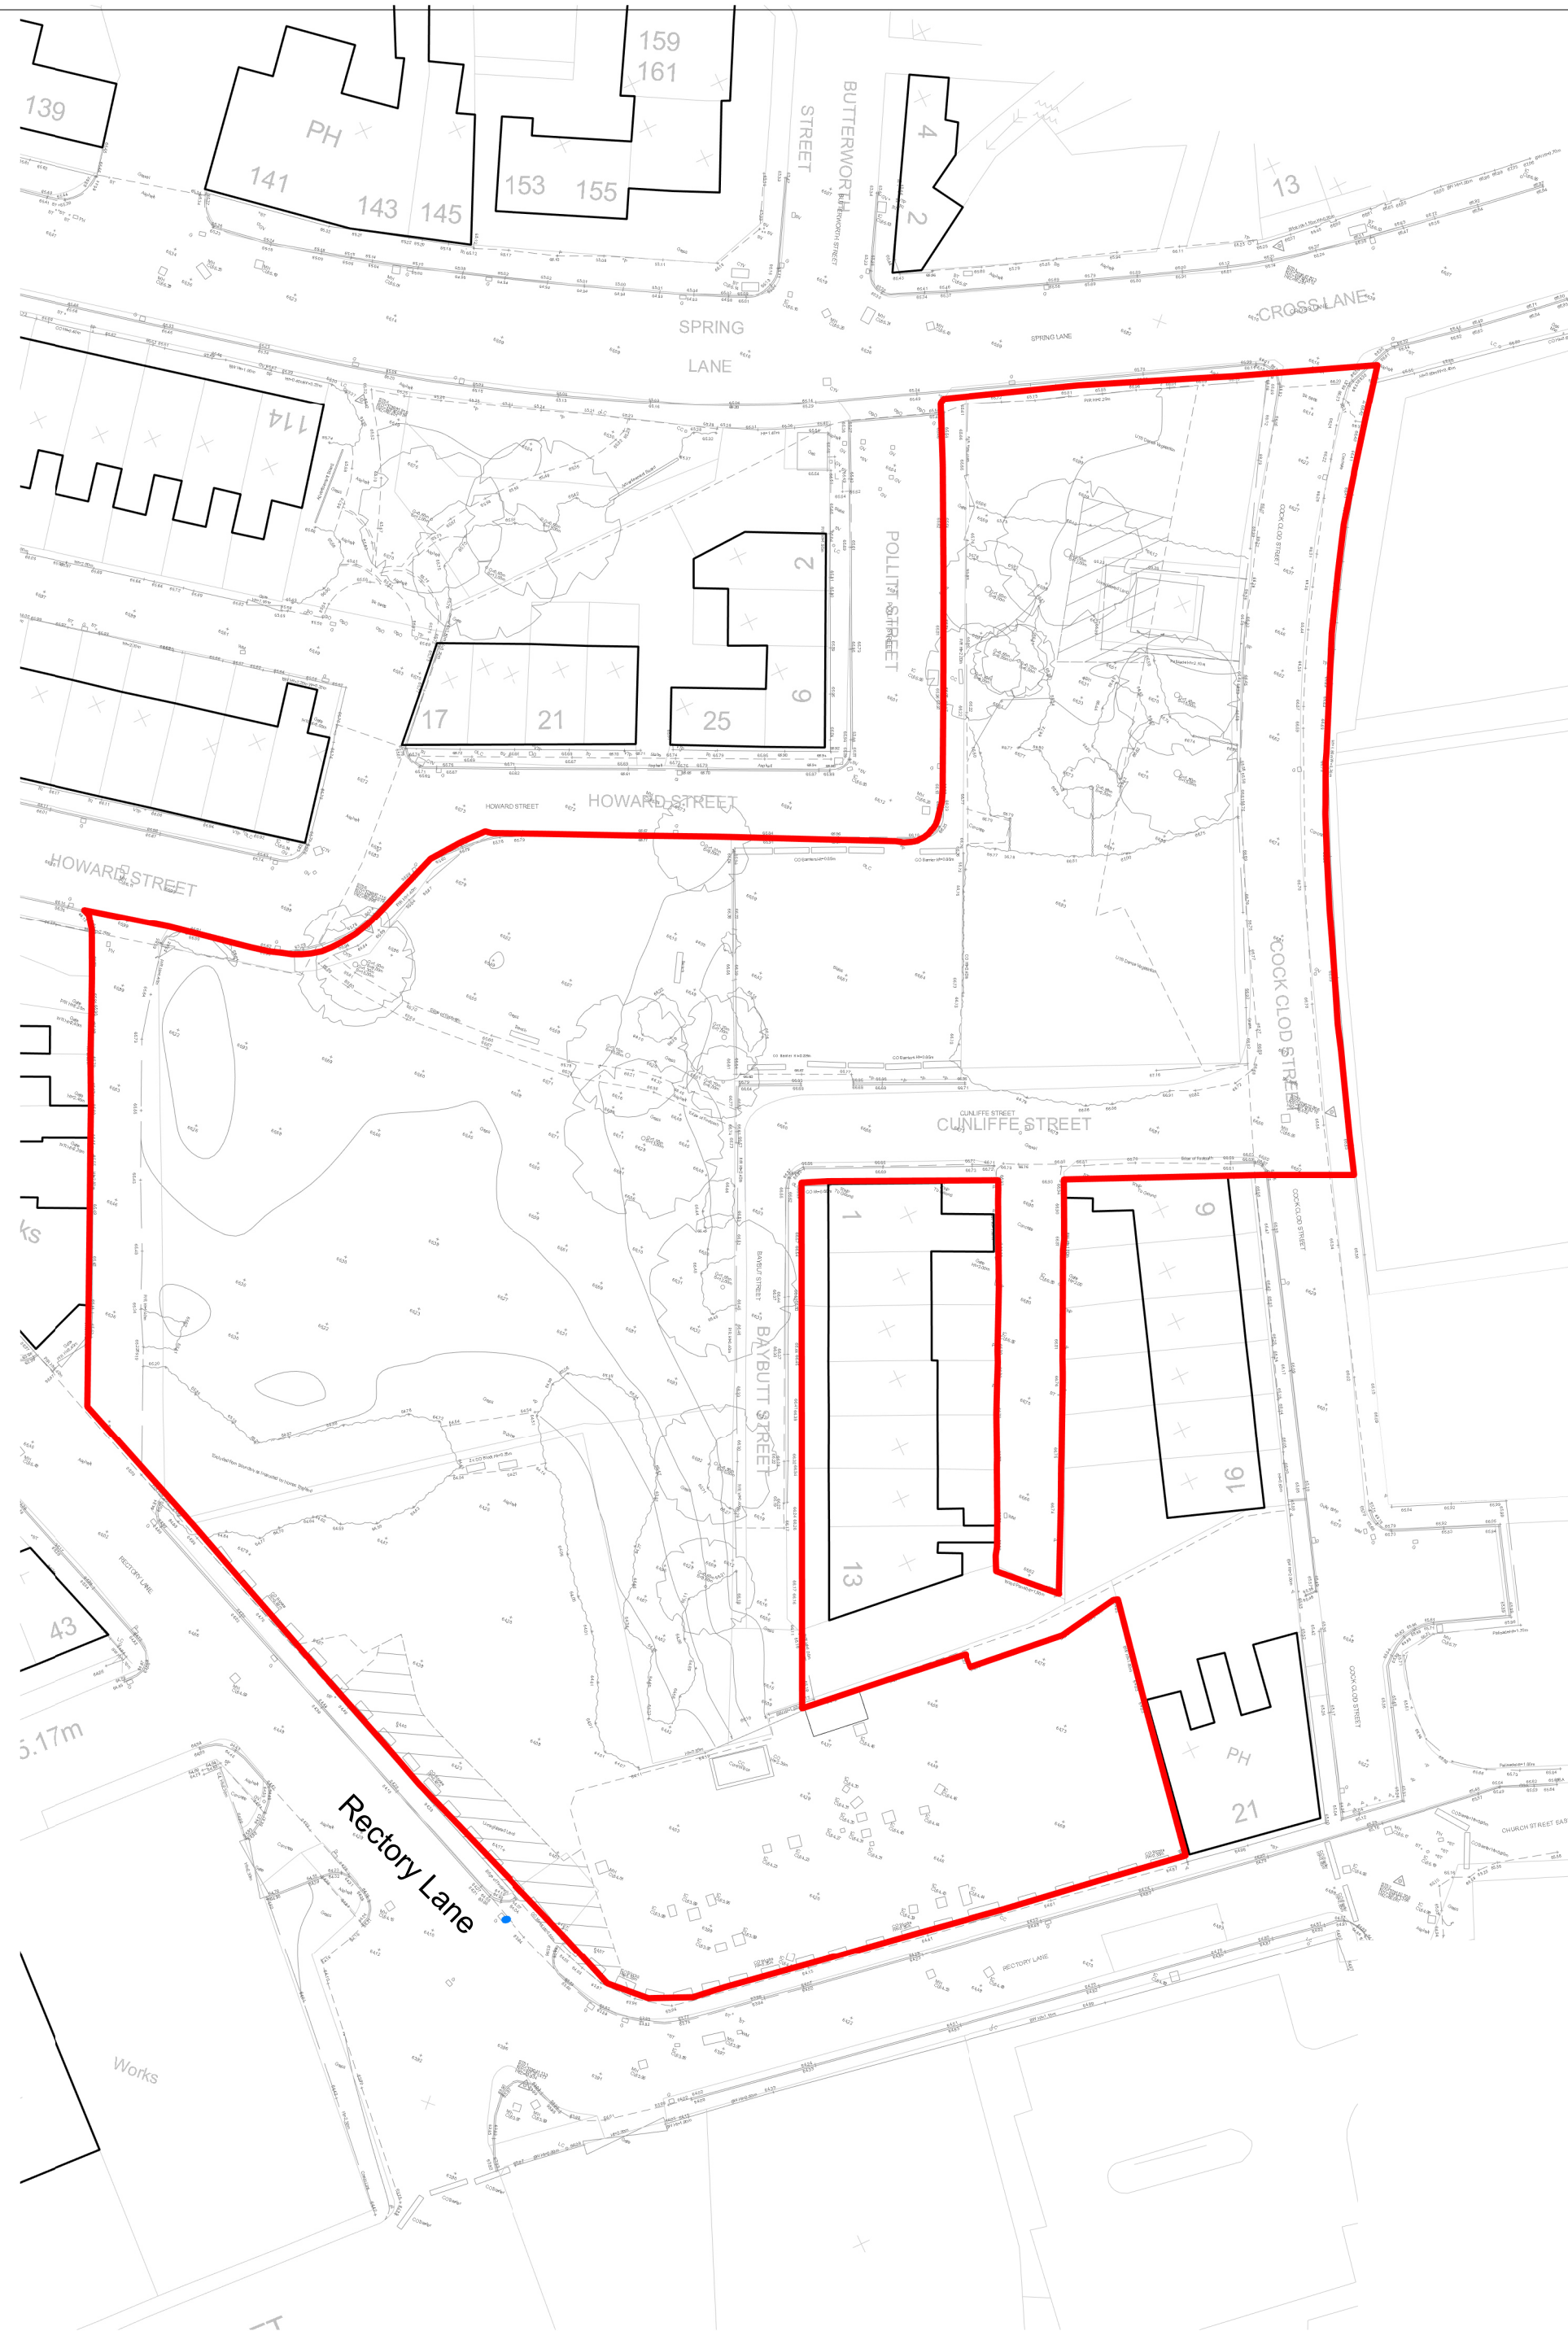


NOTES

- All dimensions and levels are to be checked on site.
- Any discrepancies are to be reported to the architect before any work commences
- This drawing shall not be scaled to ascertain any dimensions. Work to figured dimensions only.
- This drawing shall not be reproduced without express written permission from AEW.
- Title overlay drawings and ownership boundaries are produced using all reasonable endeavors. AEW cannot be responsible for the accuracy or scale discrepancy of base plans supplied to them.
- All works are to be undertaken in accordance with Building Regulations and the latest British Standards.
- All proprietary materials and products are to be used strictly in accordance with the manufacturers recommendations.

This drawing contains the following model files: -

12216-AEW-XX-XX-M3-A-0001

CDM 2015

Client notified of duties: **Jan 2021**
Principal Designer: **CPC**

Unless noted below, all known hazards have been highlighted on the drawing:

P02	20/12/21	Site Boundary Updated and issued for Planning	DS	BR
P01	25/11/21	Issued For Planning	DS	BR
Rev	Date	Description	Drawn by	Checked By

Status	Purpose of Issue
S2	Planning

drawing stage	Developed Design
---------------	------------------

client

Great Places Housing Group

project

Radcliffe, ELPM Island Site

drawing title

Existing Site Plan

date	25/11/21	drawn	DS
scale @ A2	1 : 500	checked	BR

Rev **P02**

Dwg No **12216-AEW-XX-XX-DR-A-0512**

aew architects
0161 214 4370
www.aewarchitects.com

