


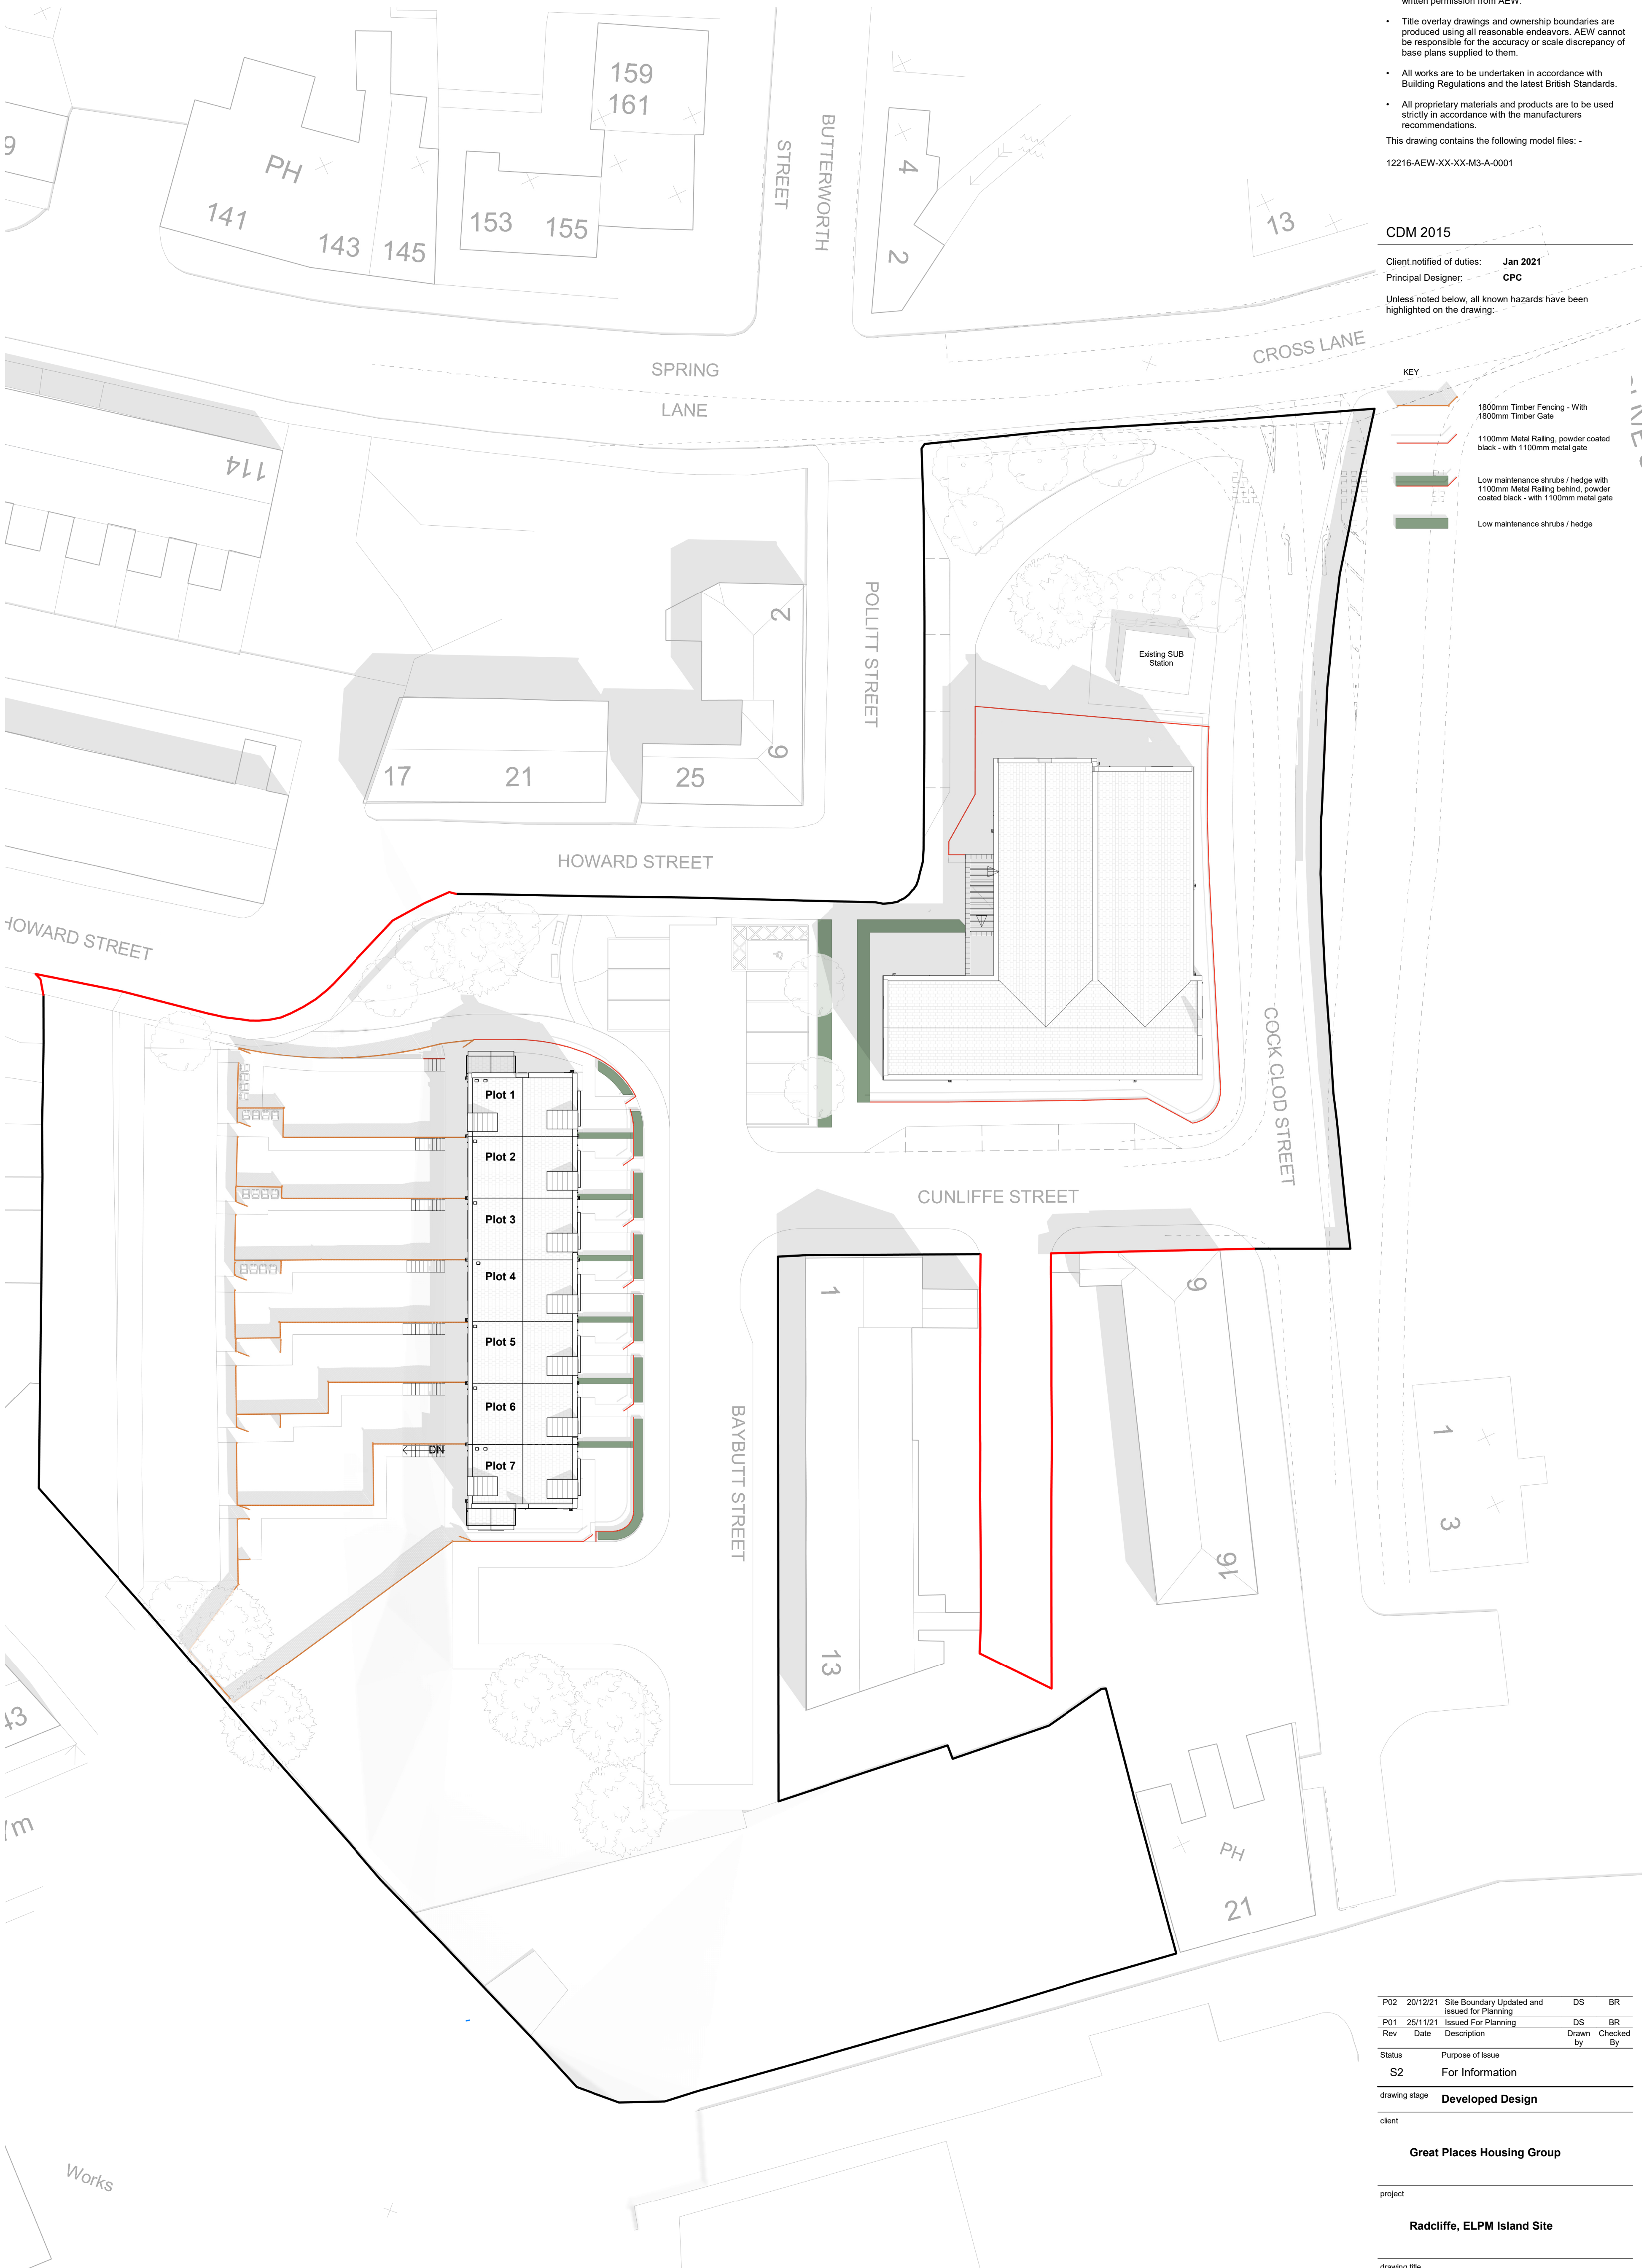

NOTES

- All dimensions and levels are to be checked on site.
 - Any discrepancies are to be reported to the architect before any work commences
 - This drawing shall not be scaled to ascertain any dimensions. Work to figured dimensions only.
 - This drawing shall not be reproduced without express written permission from AEW.
 - Title overlay drawings and ownership boundaries are produced using all reasonable endeavors. AEW cannot be responsible for the accuracy or scale discrepancy of base plans supplied to them.
 - All works are to be undertaken in accordance with Building Regulations and the latest British Standards.
 - All proprietary materials and products are to be used strictly in accordance with the manufacturers recommendations.
- This drawing contains the following model files: -
12216-AEW-XX-XX-M3-A-0001

CDM 2015

Client notified of duties: Jan 2021
Principal Designer: CPC
Unless noted below, all known hazards have been highlighted on the drawing:

KEY

- 1800mm Timber Fencing - With 1800mm Timber Gate
- 1100mm Metal Railing, powder coated black - with 1100mm metal gate
- Low maintenance shrubs / hedge with 1100mm Metal Railing behind, powder coated black - with 1100mm metal gate
- Low maintenance shrubs / hedge

P02	20/12/21	Site Boundary Updated and Issued for Planning	DS	BR
P01	25/11/21	Issued For Planning	DS	BR
Rev	Date	Description	Drawn By	Checked By

Status	Purpose of Issue
S2	For Information

drawing stage Developed Design

client

Great Places Housing Group

project

Radcliffe, ELPm Island Site

drawing title

Proposed Site Plan - Boundary Treatments

date	26/11/21	drawn	DAL
scale @ A1	1 : 250	checked	BR

Rev P02

12216-AEW-XX-XX-DR-A-0516

aew architects
0161 214 4370
www.aewarchitects.com