



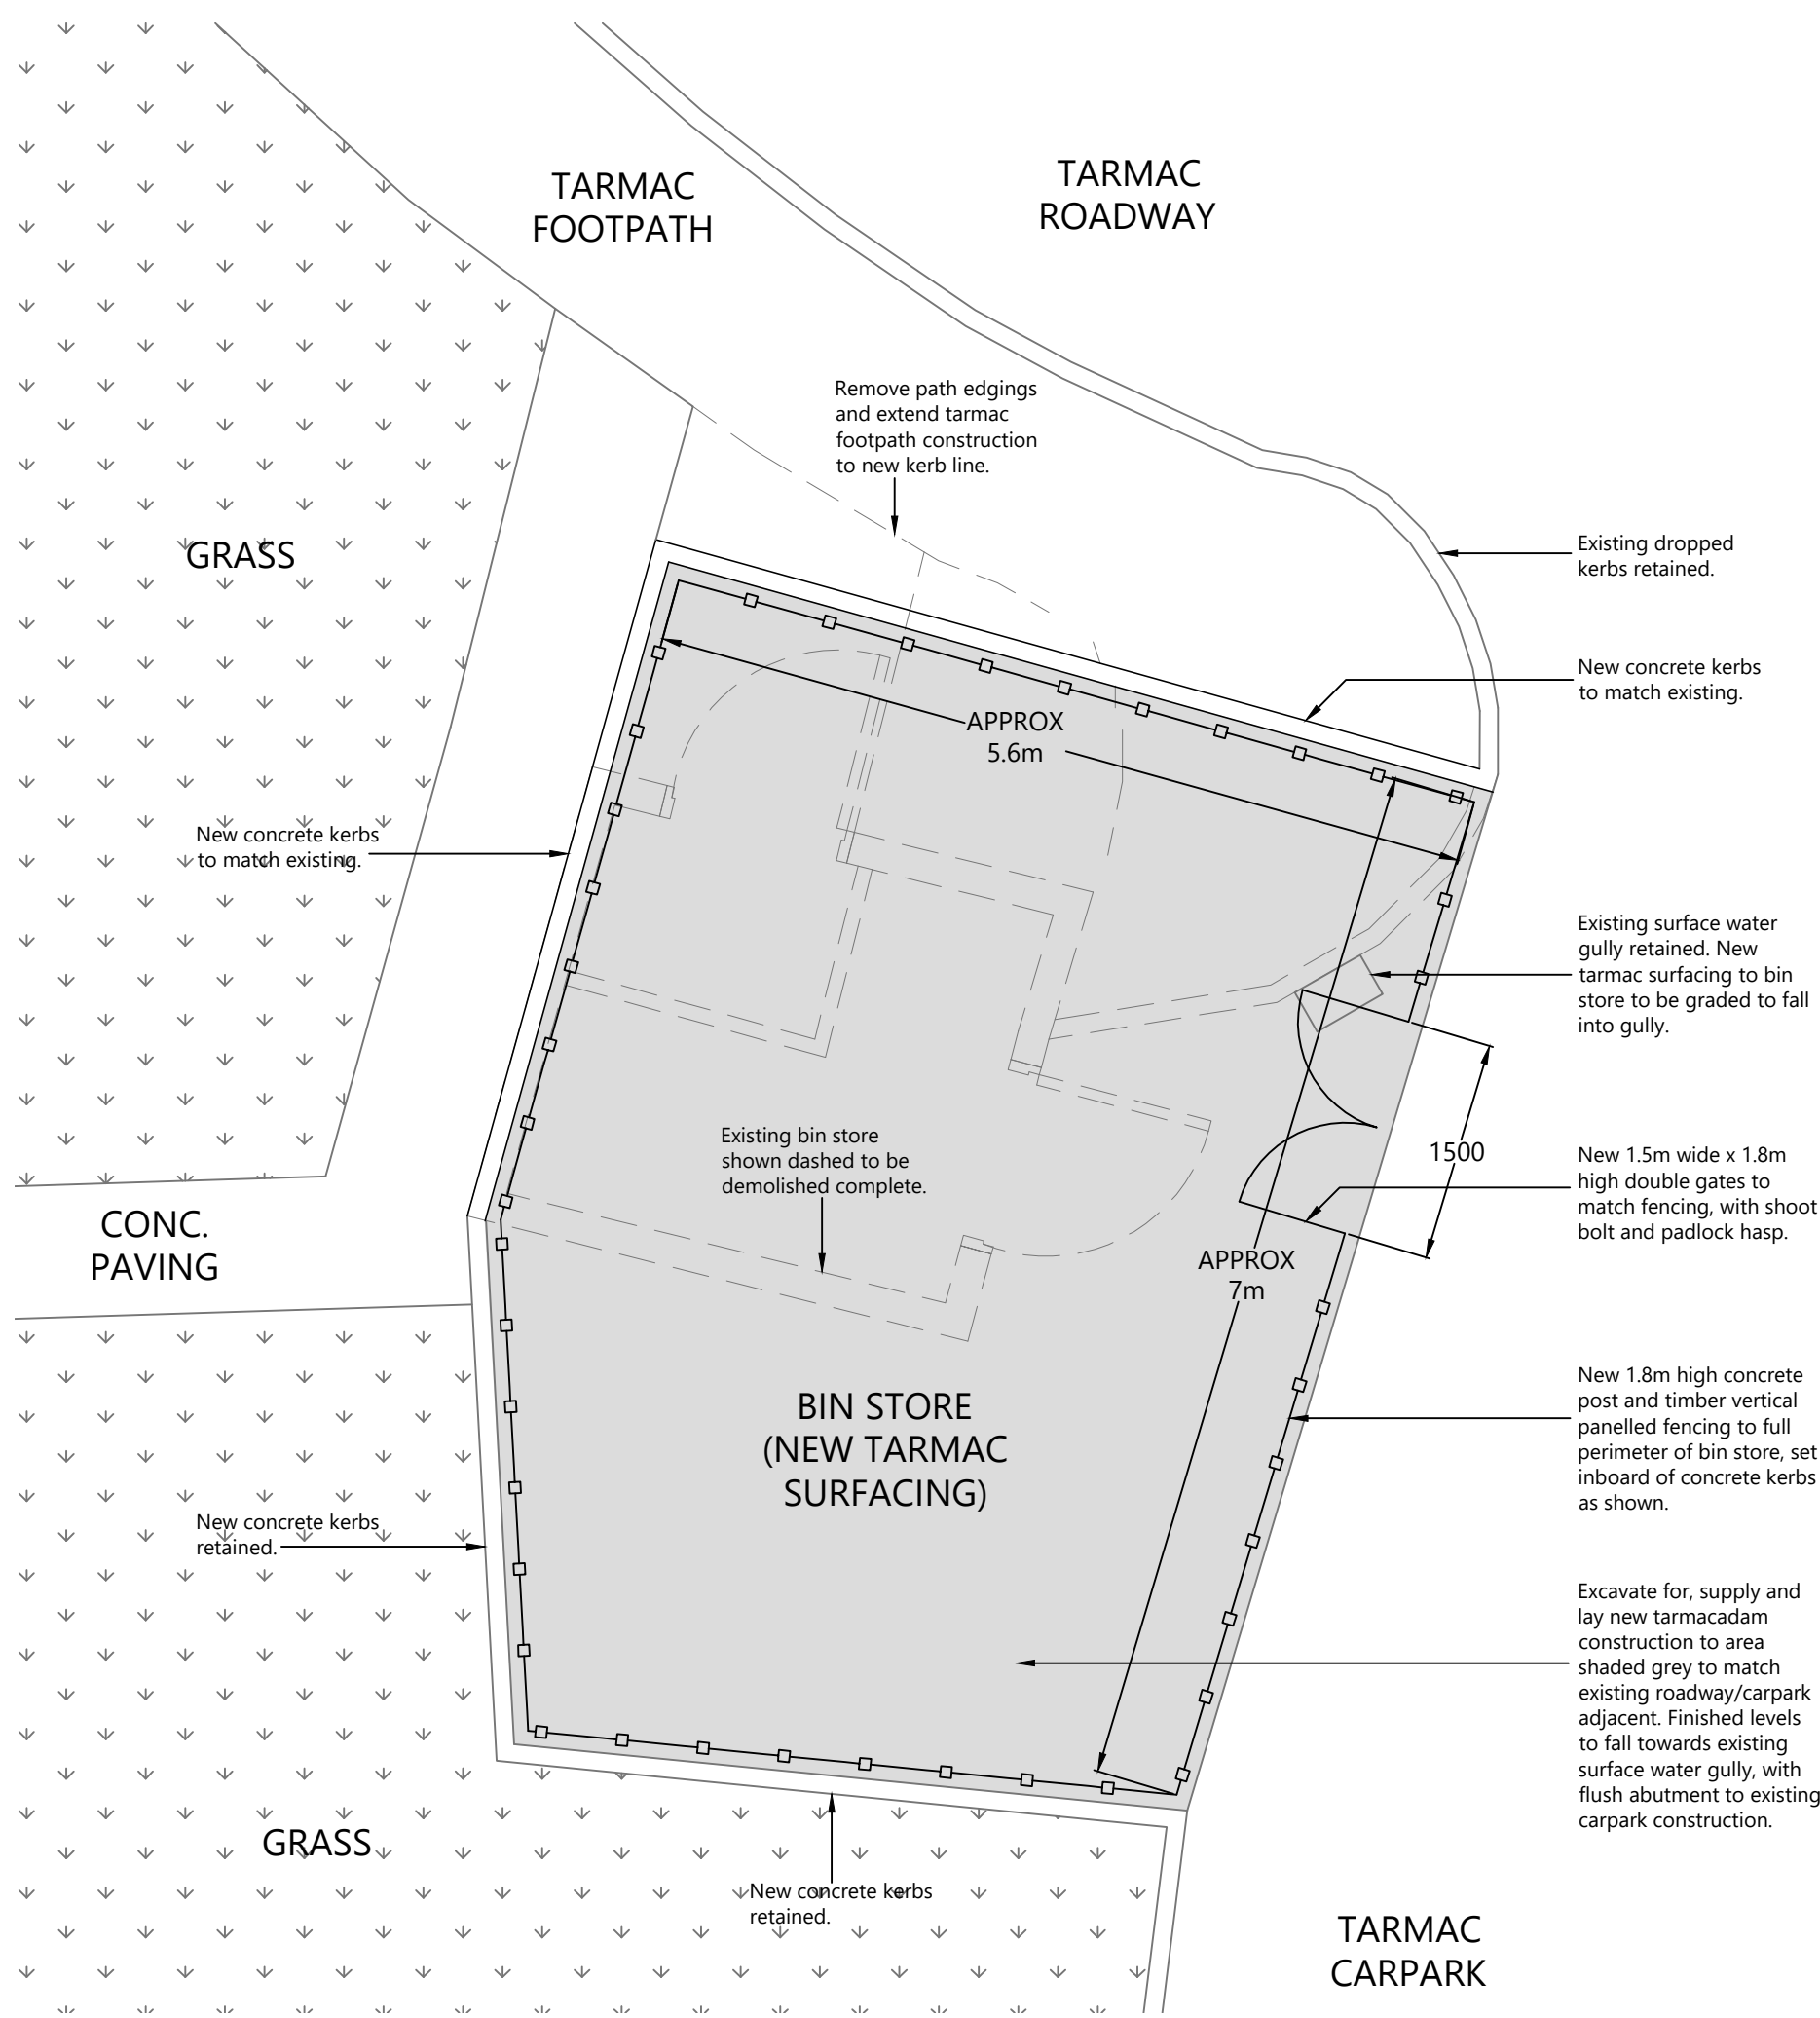

PROPOSED SITE PLAN @ 1:50

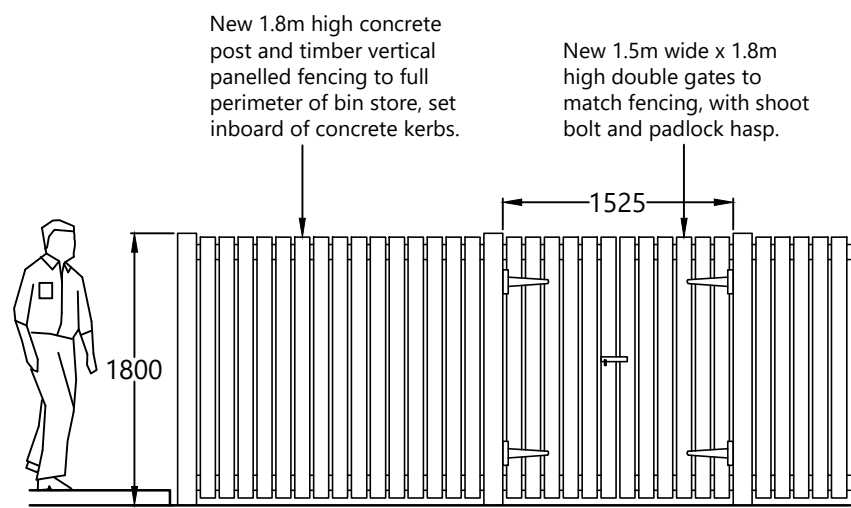

FENCE & GATE ELEVATION @ 1:50

Notes:

A	1/2/23	Gates to open in.	DJT
Ref	Date	Revision	Initial

Project / Client:
ALTERATIONS TO BIN STORE
AT GRASSINGTON COURT
WALSHAW, BURY, BL8 3AW
FOR SANCTUARY GROUP

Drawing Title:
PROPOSED SITE PLAN

John Hill Associates Ltd,
6 Shaw Wood Way,
Shaw Wood Business Park,
Doncaster, DN2 5TB

T 01302 364565
E enquiries@j-h-a.co.uk
W www.j-h-a.co.uk

Scale: AS INDICATED	Date: DEC 2022
Drawn By: DJT	Checked By:

Drawing No: 22/146/02A	Sheet Size: A1
---------------------------	-------------------