


GROSS AREA 57,41 sqmt

GROSS INTERNAL AREA 40,57 sqmt

calculated on the line of 1500 mm heigh

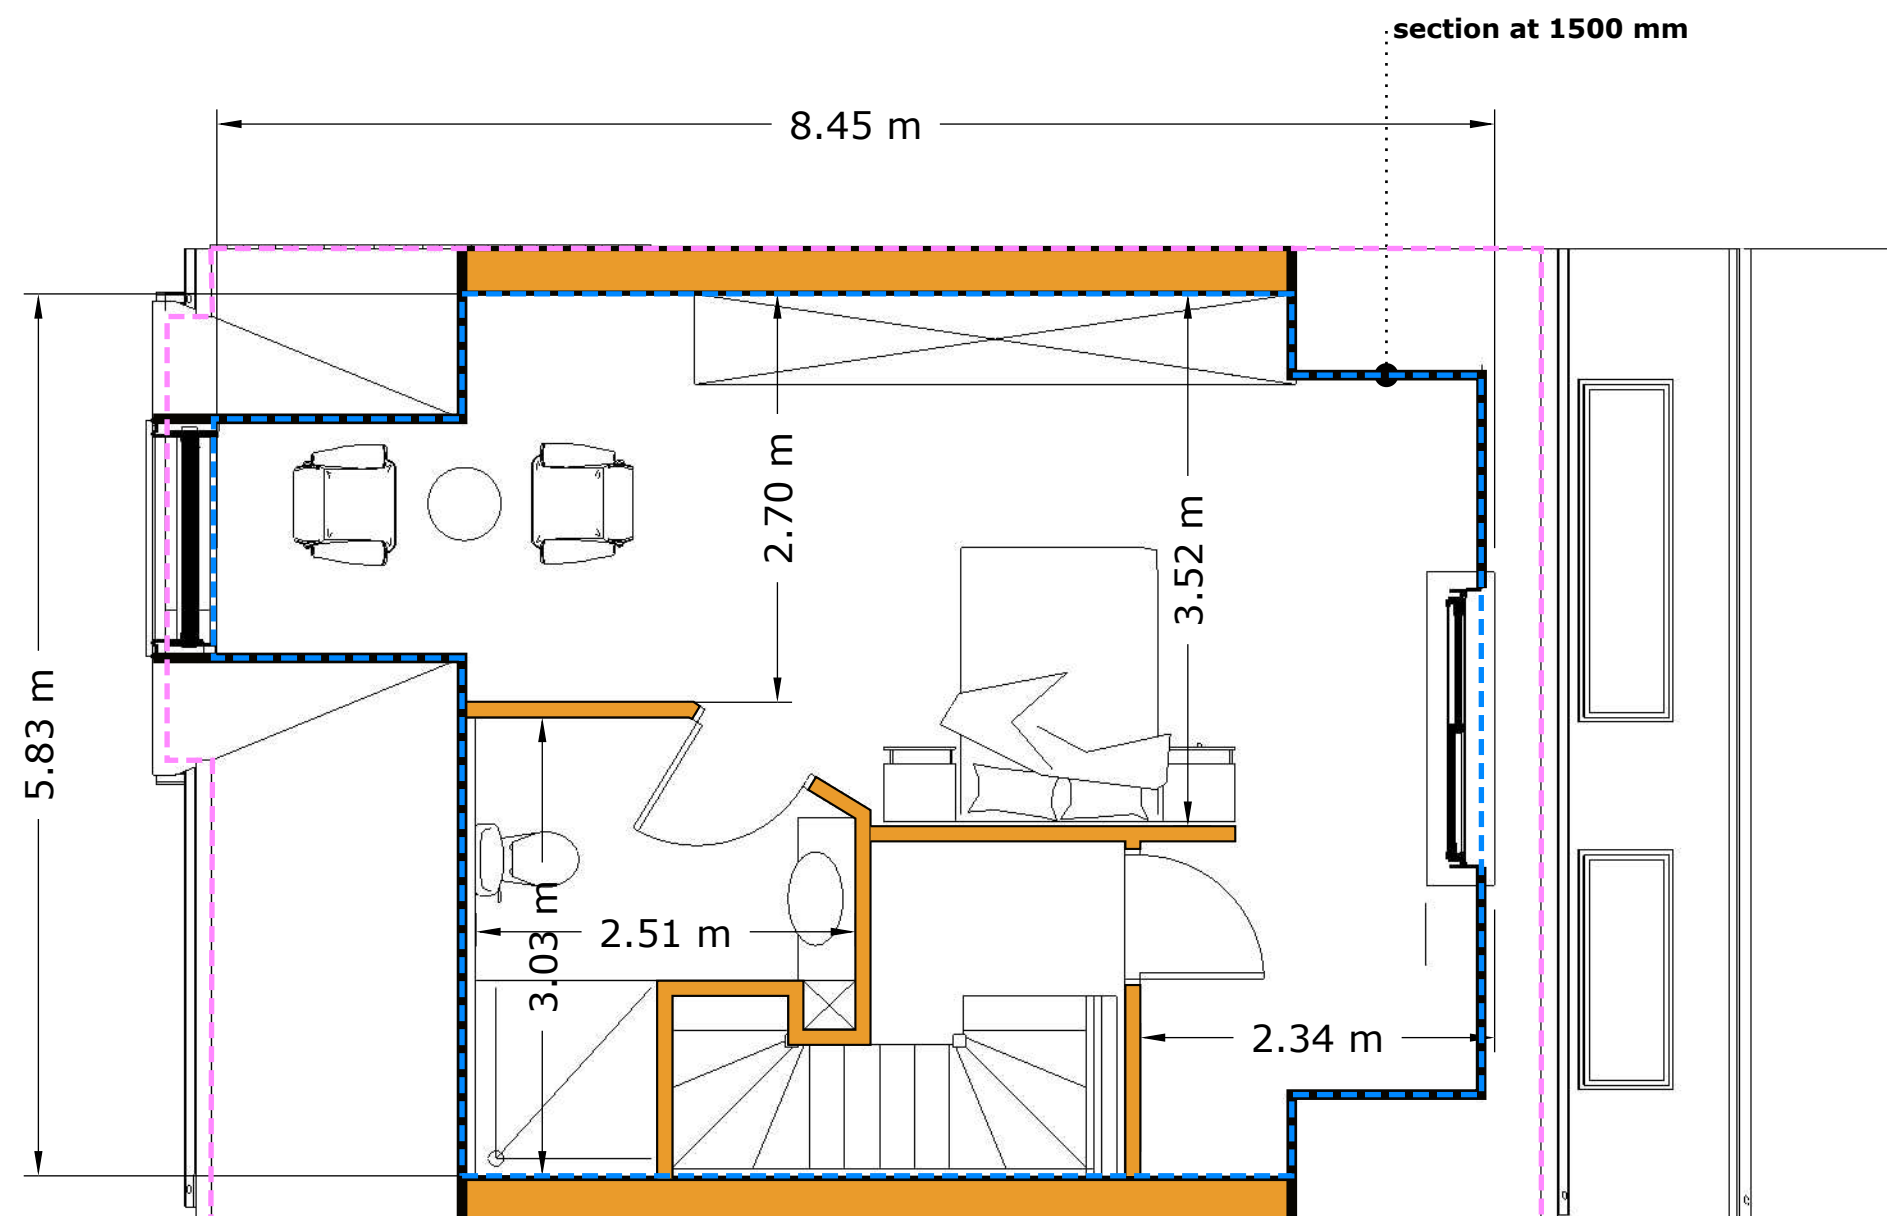

Second floor Plan

F	Scheme design updates	EJG/II	EJG/II	14/02/22	 HOWARD & SEDDON A.R.I.B.A. CHARTERED ARCHITECTS 64 WASHWAY ROAD SALE, CHESHIRE, M33 7RE TEL NO. 0161 - 973 8296 FAX NO. 0161 - 962 3485 E-MAIL : ADMIN@HOWARDANDEDSON.CO.UK	Project PROPOSED RESIDENTIAL DEVELOPMENT LAND TO REAR OF EARL STREET PRESTWICH M25 1GQ Client Mr. MEDHDI YAZDANPANA	Title Second floor	Drawn VK/EJG/II	DRG no. 14,347 19C
E	Scheme design updates	E2 sixth ISSUE	EJG/II	15/03/22				Date	
D	Scheme design updates		EJG/II	9/12/21				June 30, 2022	
C	Scheme design updates		EJG/II	21/06/21				Scale	Amendment G
B	Scheme design updates		EJG/II	16/06/21				1:50(A3)	
A	Scheme design updates		VK	25/05/21					
Rev	DESCRIPTION	By	Date						