

PROPOSED



South Elevation 1:75


MATERIALS

Walls :- Red brick to match existing


Roof :- Grey slate to match existing




North Elevation 1:75

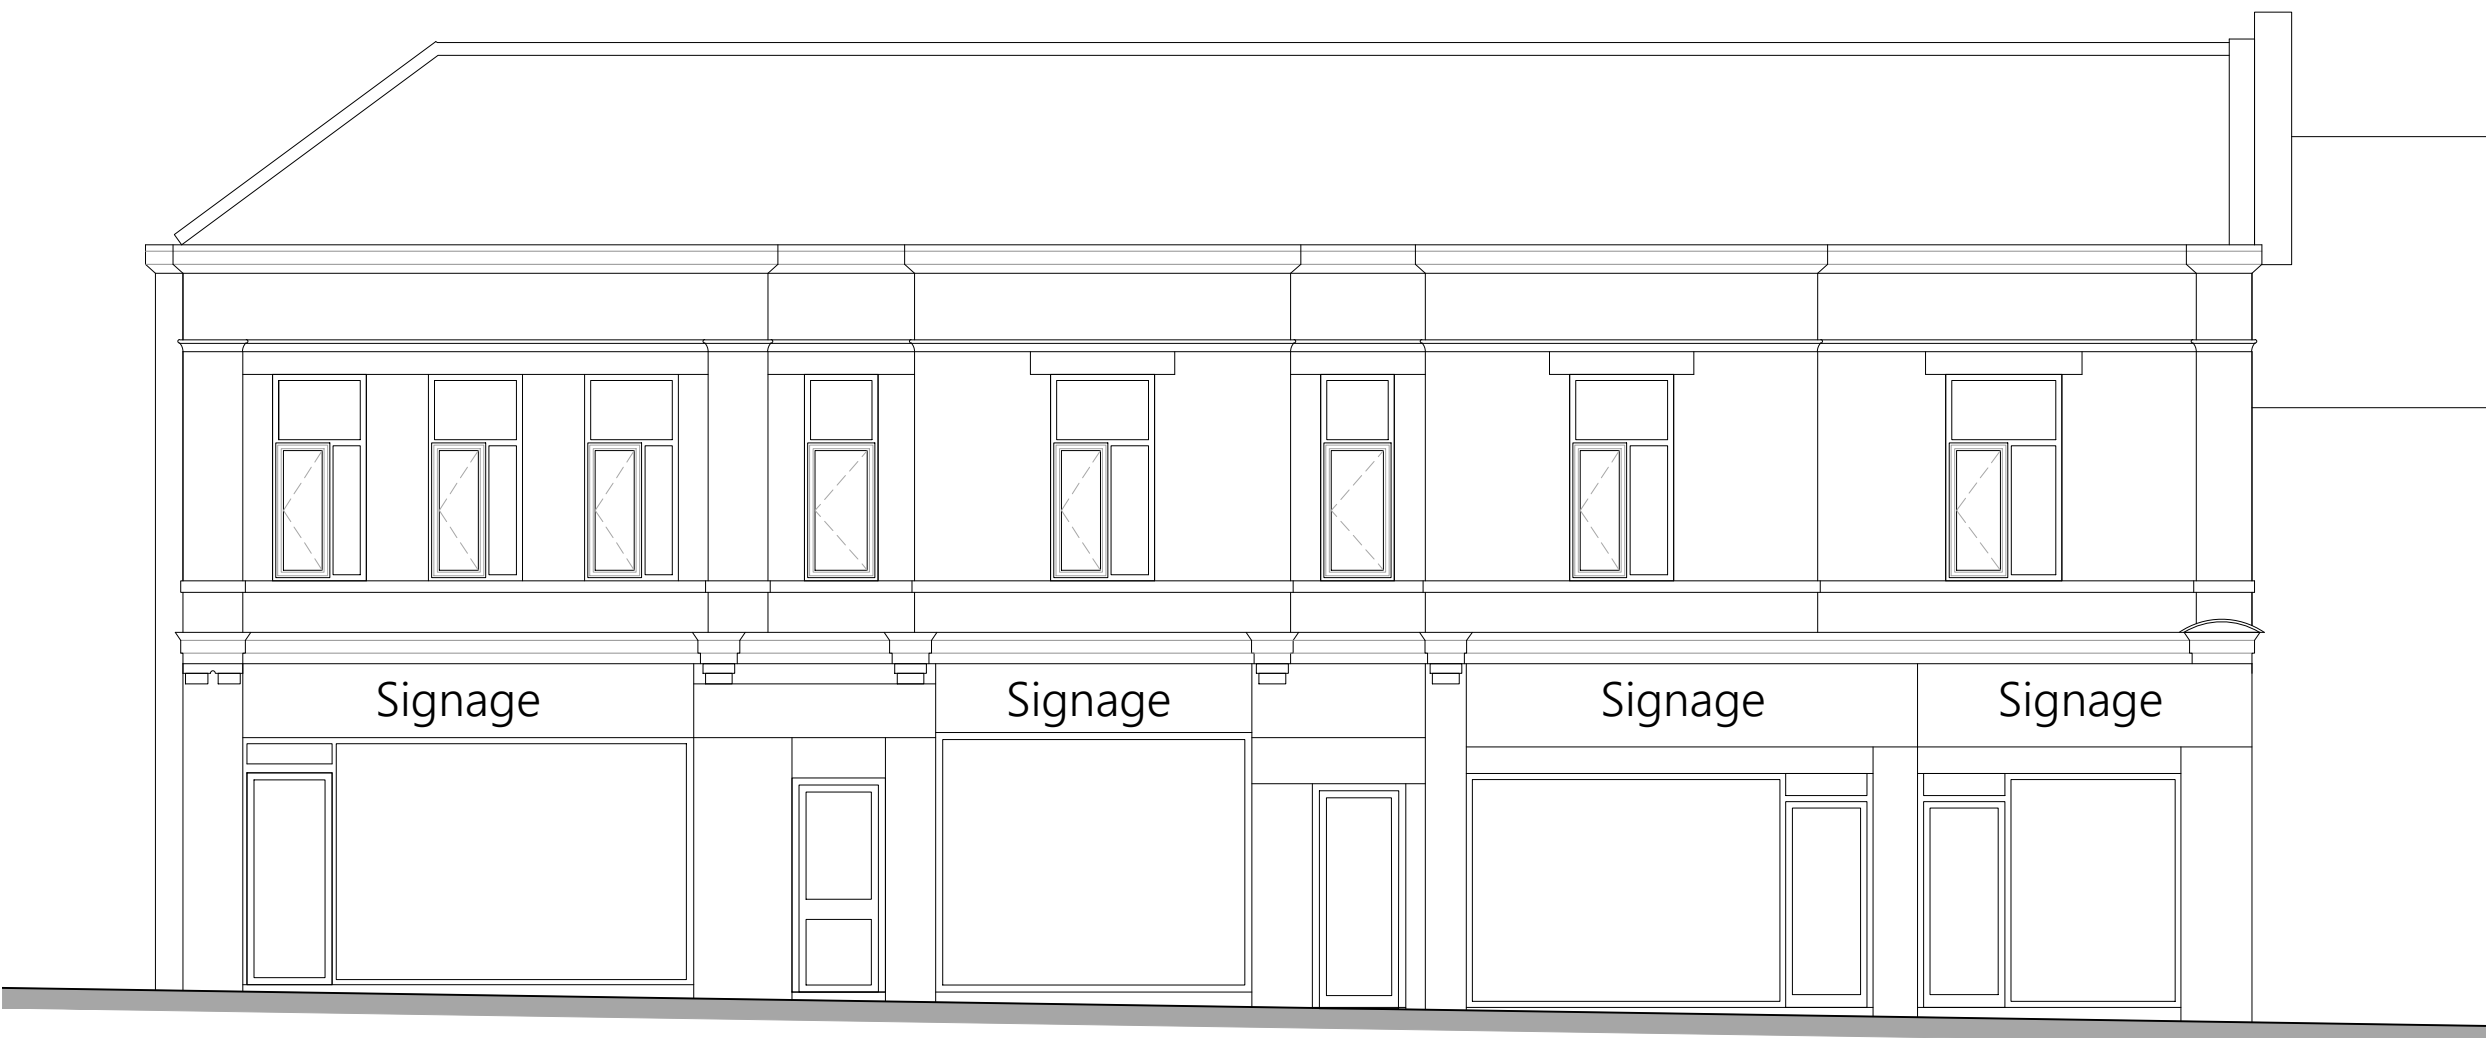

West Elevation 1:75

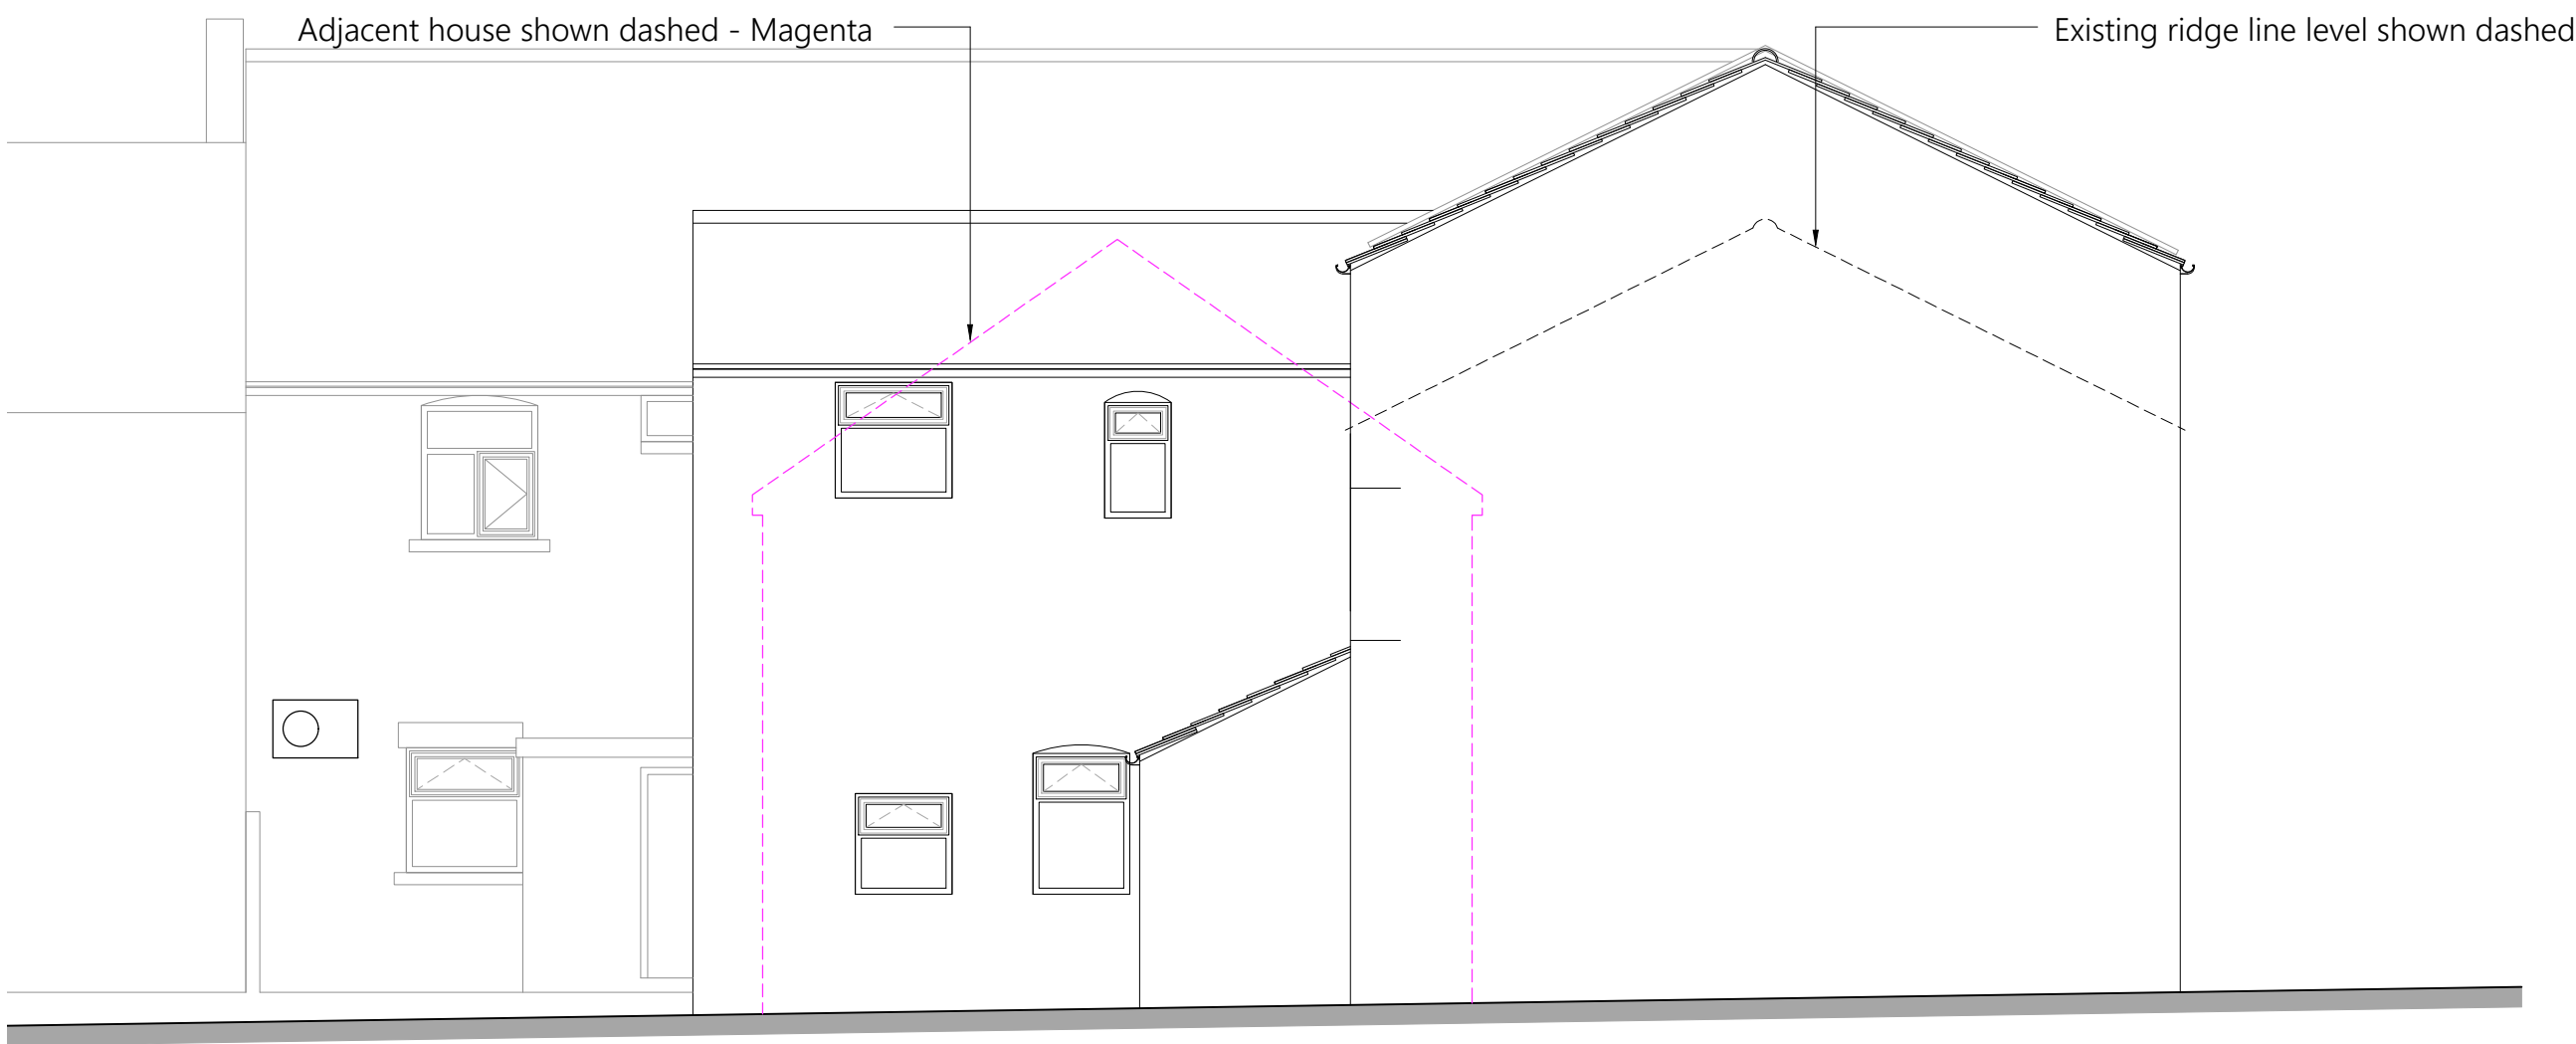

East Elevation 1:75

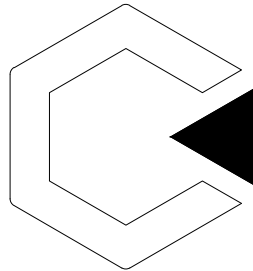Cleek Design. All Rights Reserved. 1. This design and all related drawings, plans, and documents are the intellectual property of Cleek Design. Unauthorized reproduction, distribution, or use of any part of this design is prohibited without express written consent from the copyright owner. 2. Contractors and sub-contractors must check and agree all dimensions before preparing shop drawings or commencing work on site. 3. Contractors are responsible for informing the Designer of any discrepancy discovered on this drawing or between this drawing and any other related documents issued in respect of the work. 4. Written dimensions only are to be used from this drawing. If any doubt exists the contractor must ask for clarification. On no account must the contractor scale off this drawing. 5. If no site investigation has been carried out prior to commencement of works, Contractor to make trial holes to test suitability of ground for proposed foundations. 6. All work must be carried out in accordance with the current Building Regulations, Codes of Practice and British Standards. If any doubt exists the contractor must ask for clarification. 7. All references refer to accompanying specification. Domestic and commercial projects are notifiable to the HSE under CDM 2015 if the construction work on site is scheduled for: a) Last longer than 30 working days and have more than 20 workers working simultaneously at any point in the project; or b) Exceed 500 person days.	Drawing Title:	Job No:	 cleekdesign
	PROPOSED - Elevations	J201	
		Drawing No:	
		2001	
	Site Address:	Rev No:	
	150 - 156 Heywood Street BL9 7DY & 61 Kershaw Street BL9 7HH, Bury	A	
Cleek DesignE: cleekdesign@gmail.comT: 07984653582		Scale:	
		1:75	
		Date :	
		March 2026	