




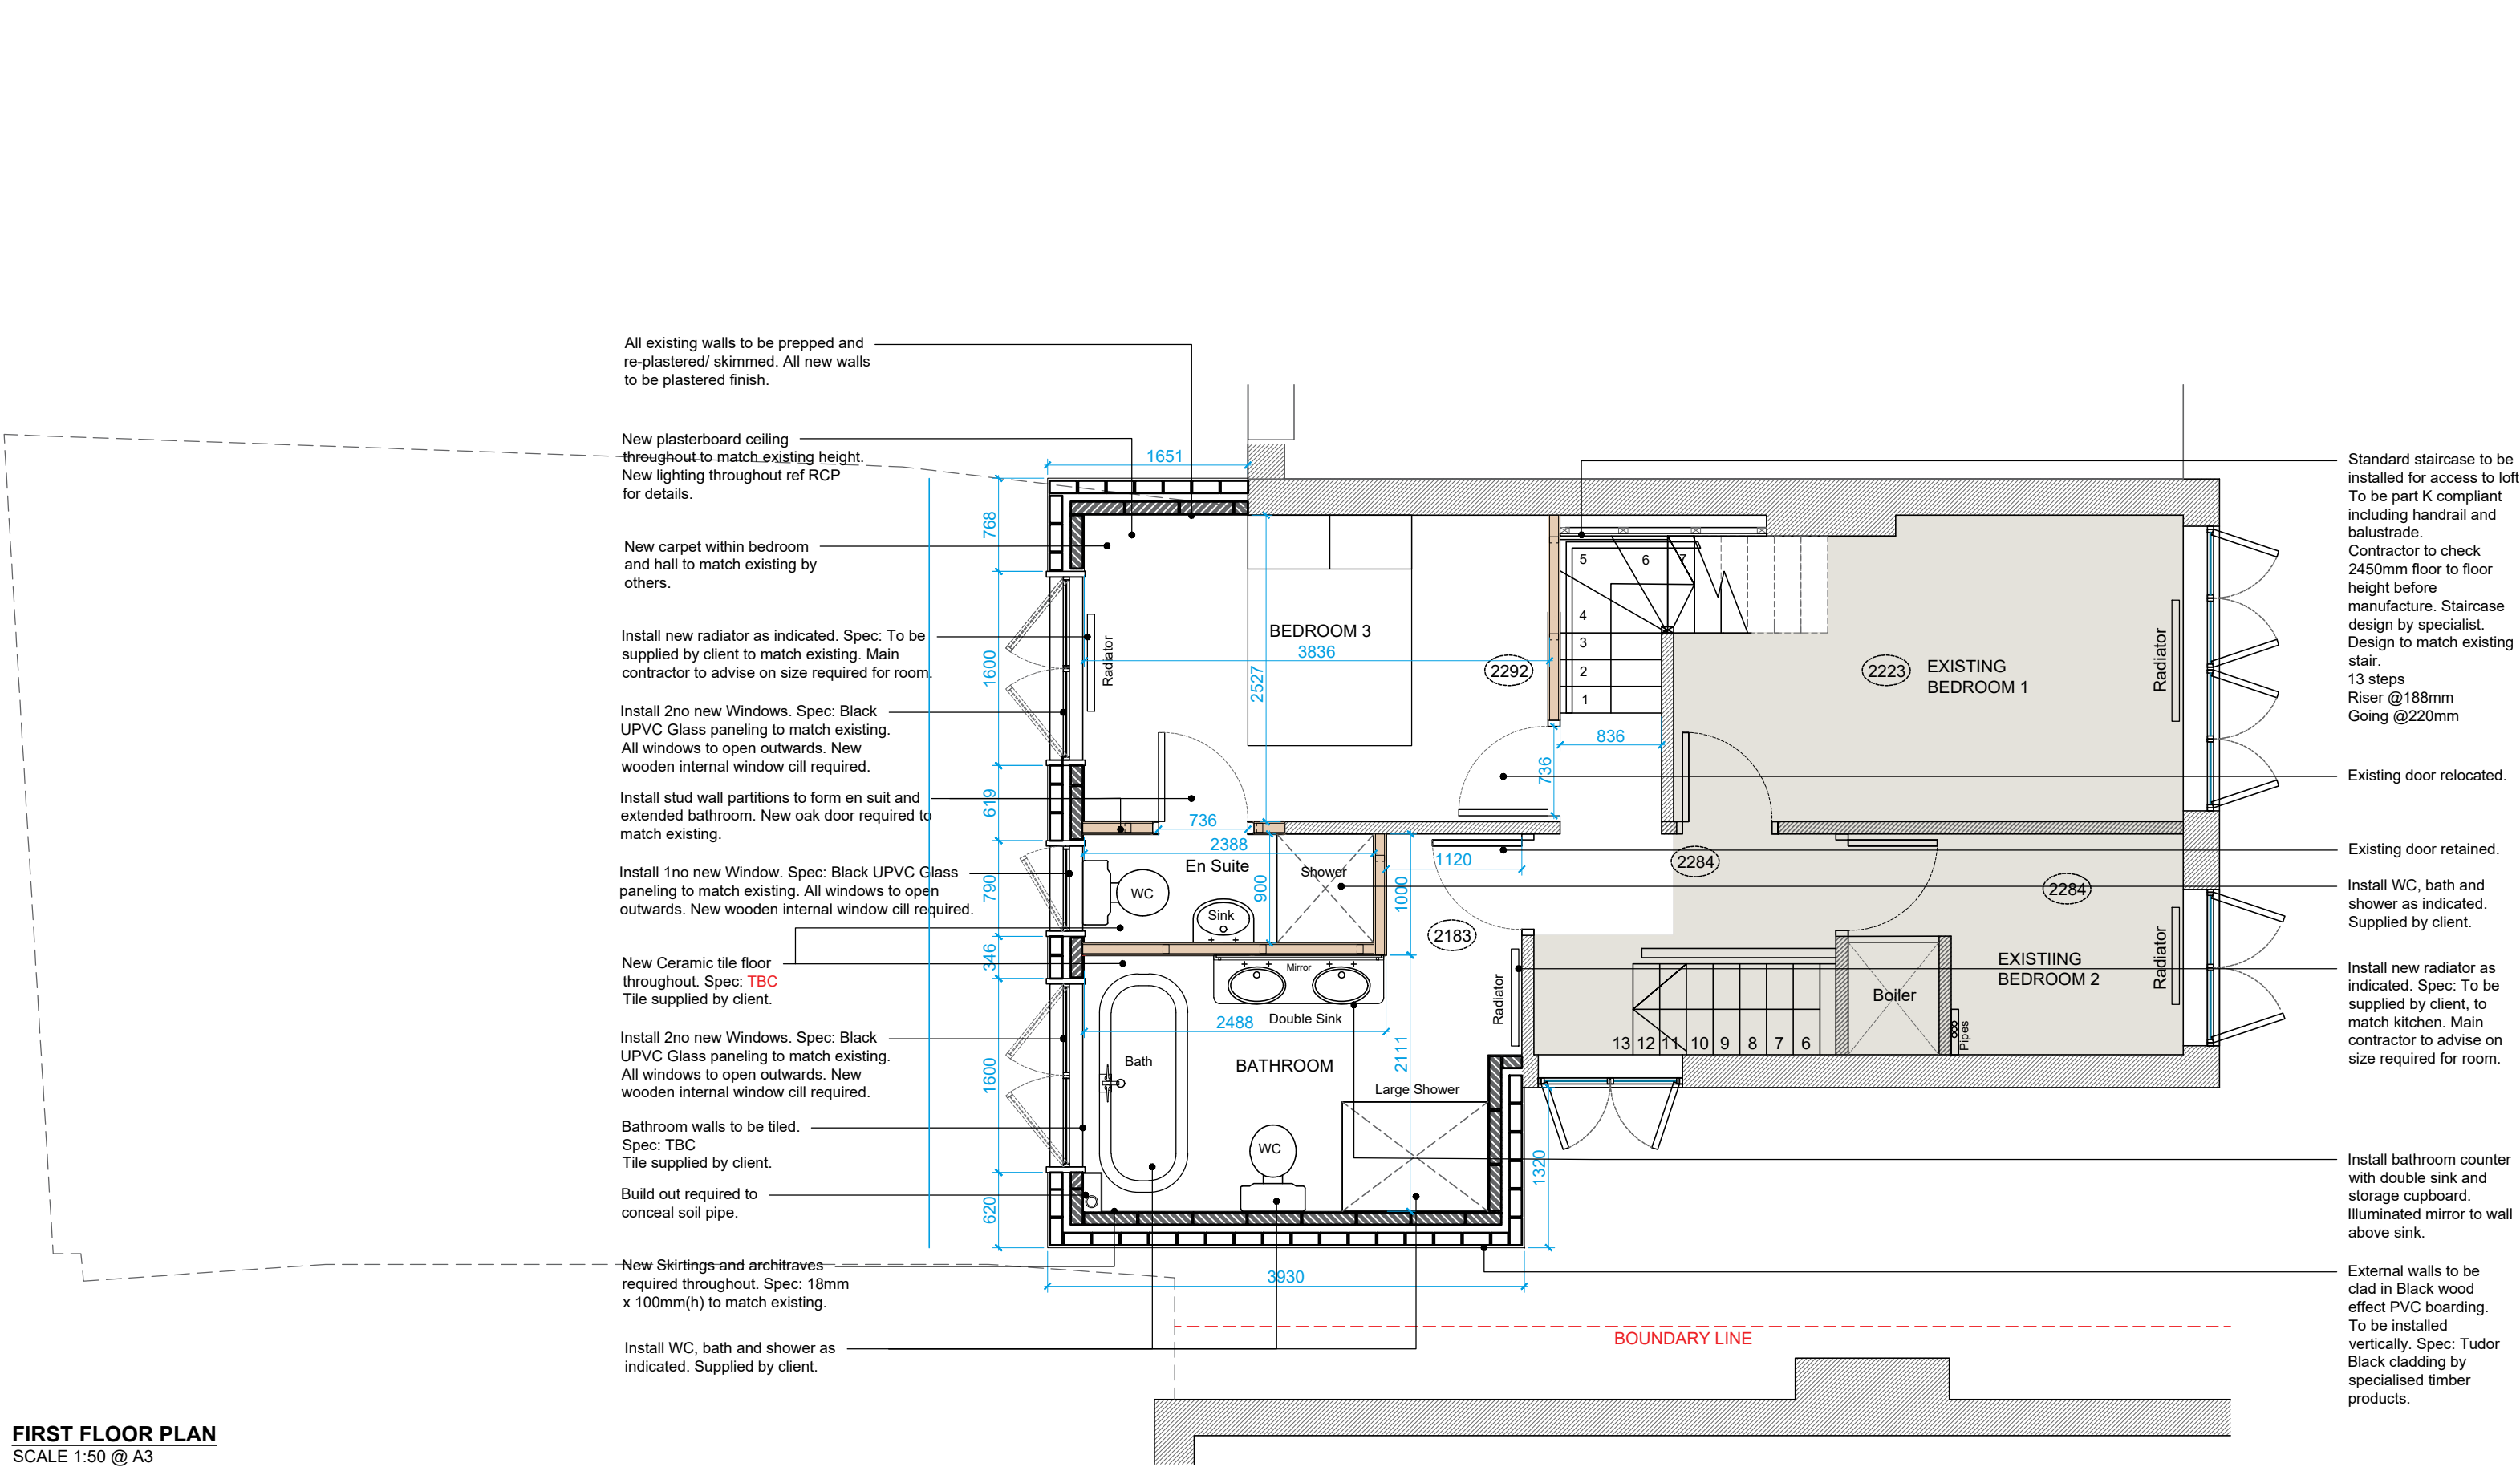


FIRST FLOOR PLAN
SCALE 1:50 @ A3

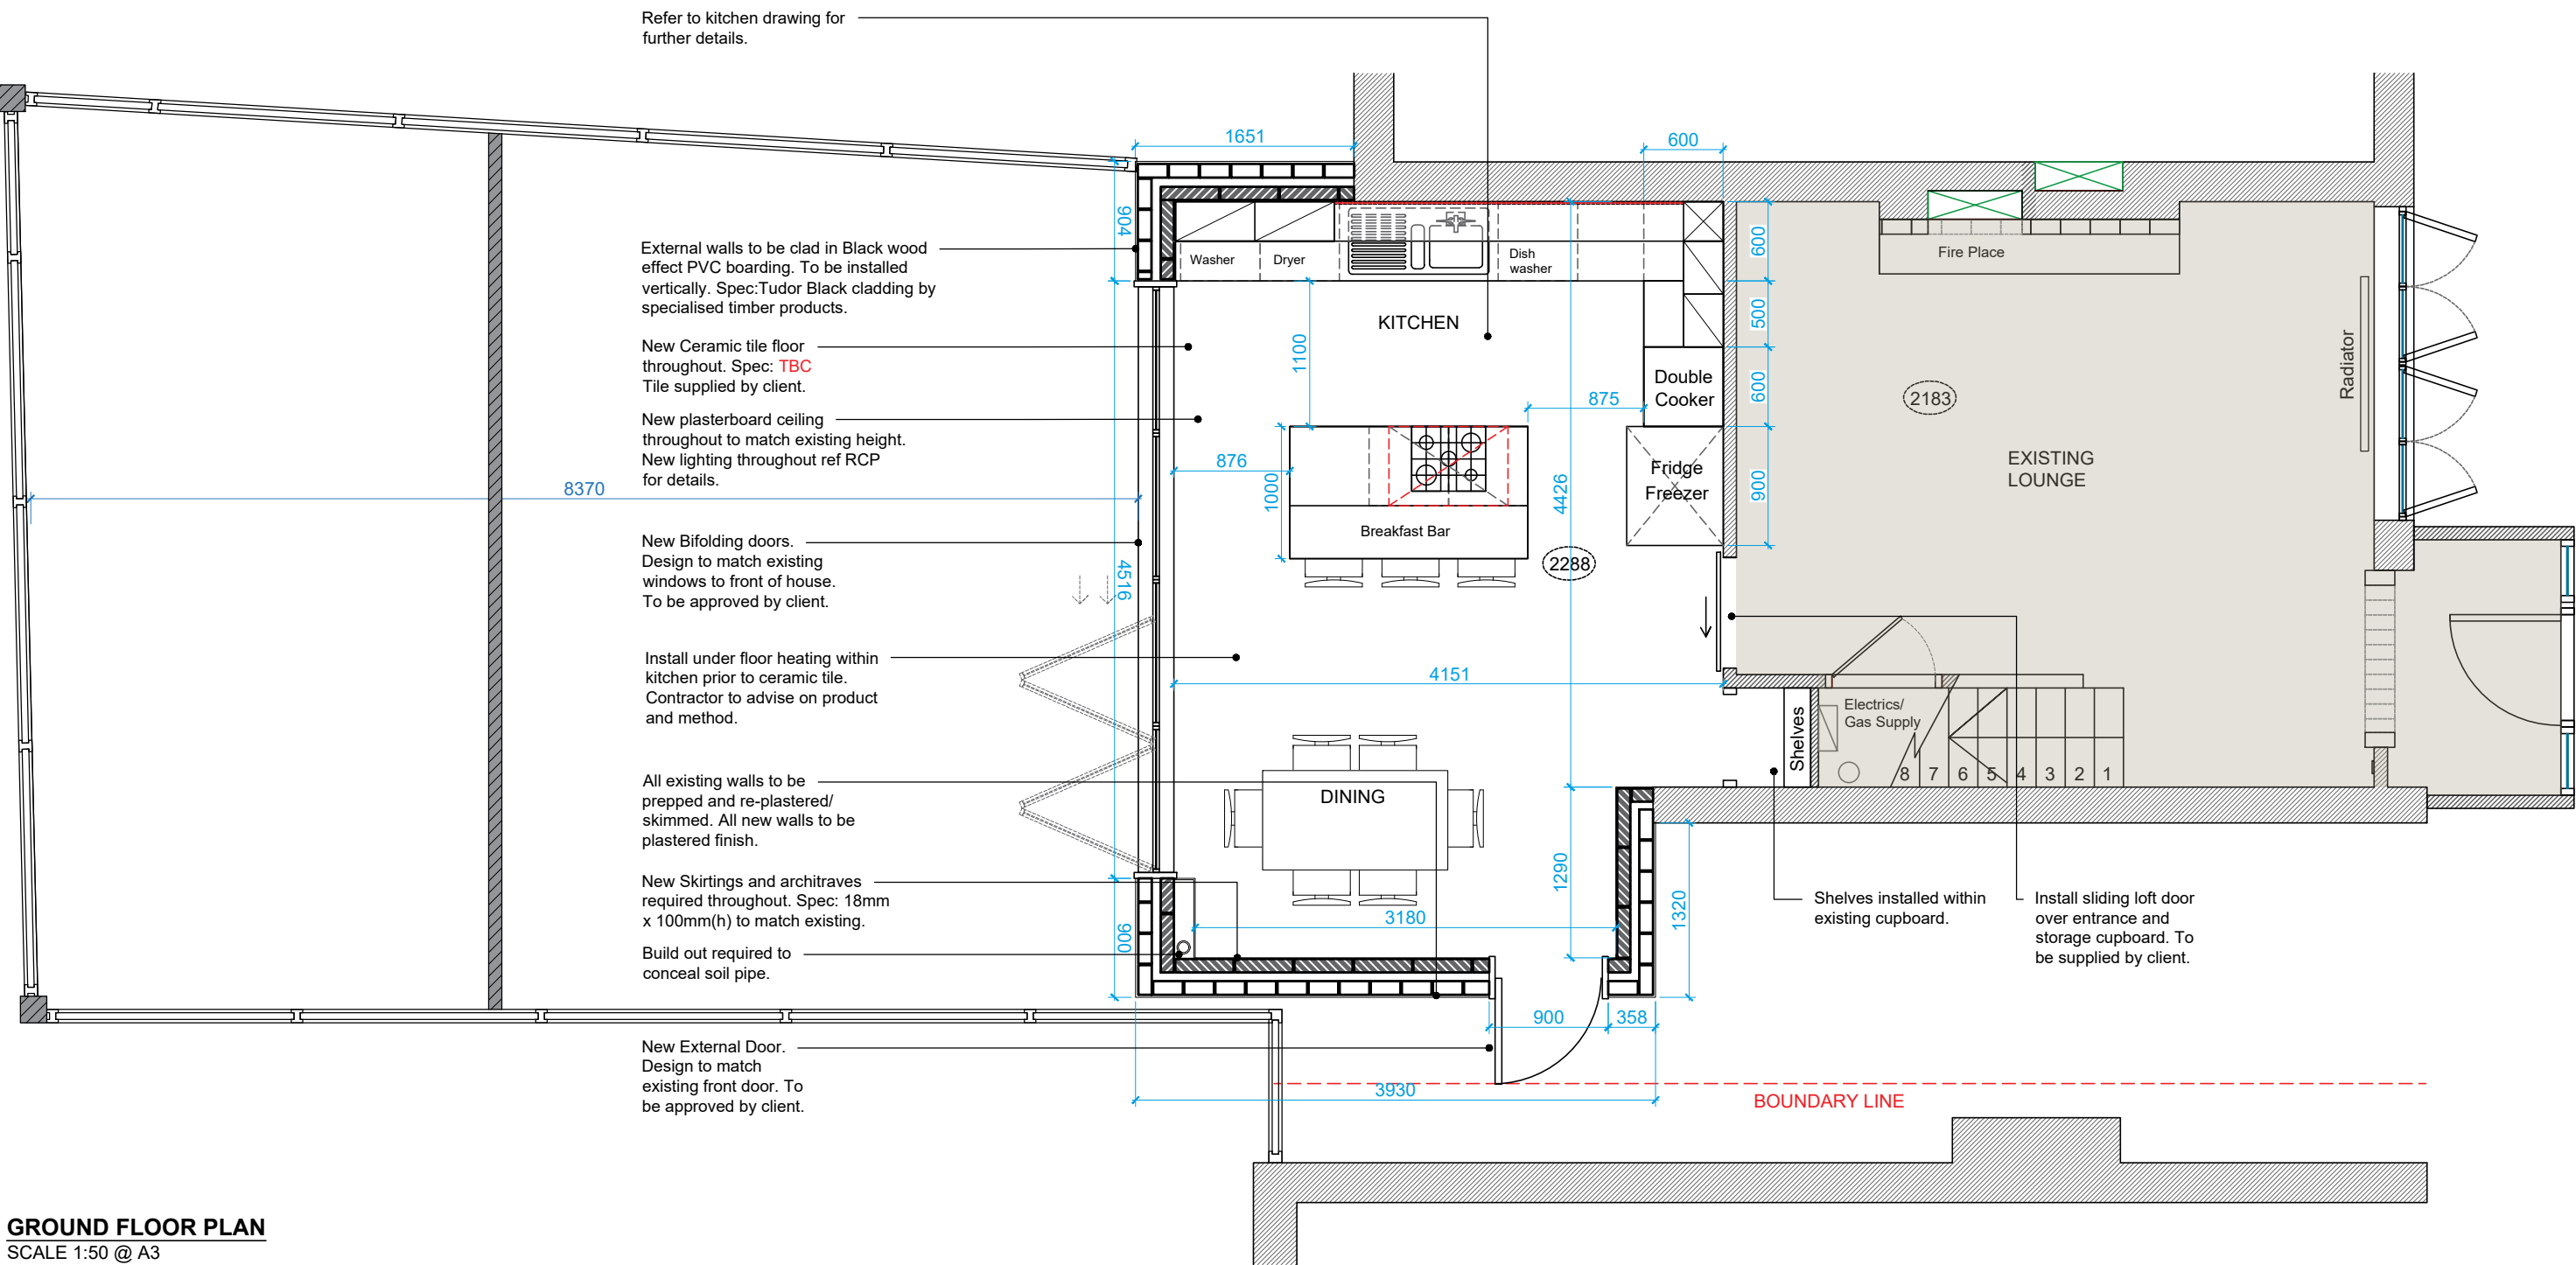

GROUND FLOOR PLAN
SCALE 1:50 @ A3

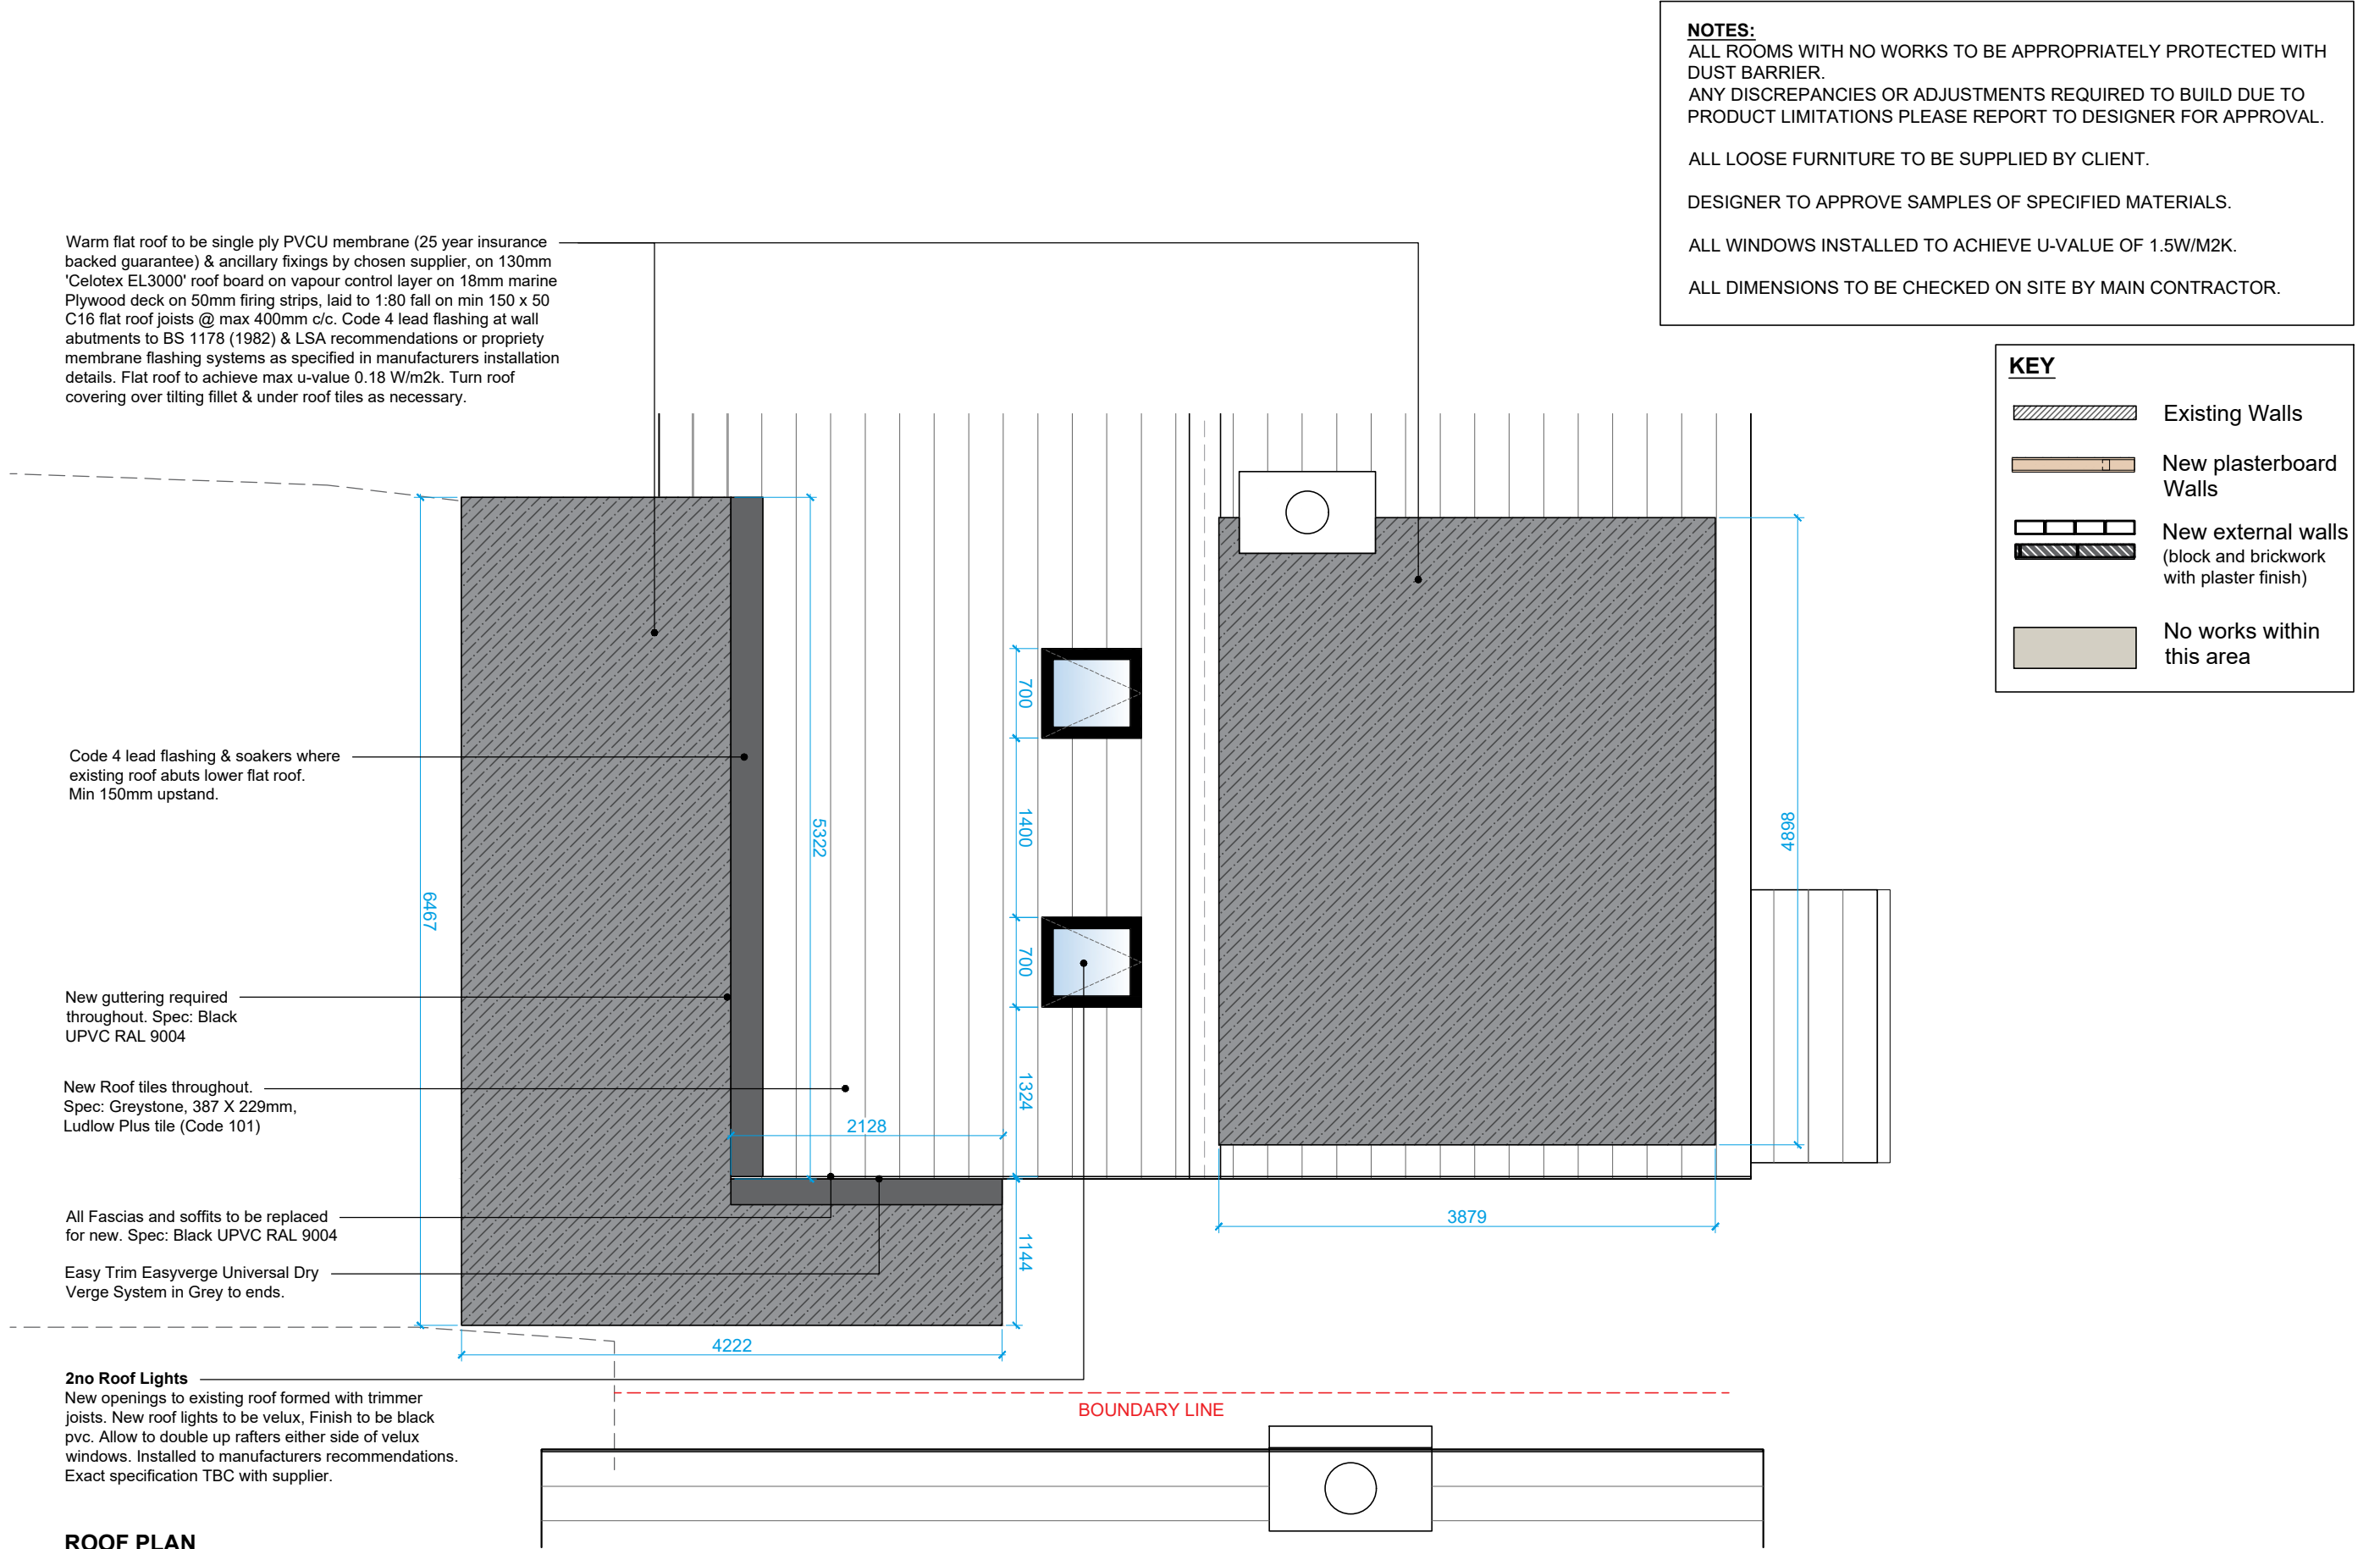

ROOF PLAN
SCALE 1:50 @ A3

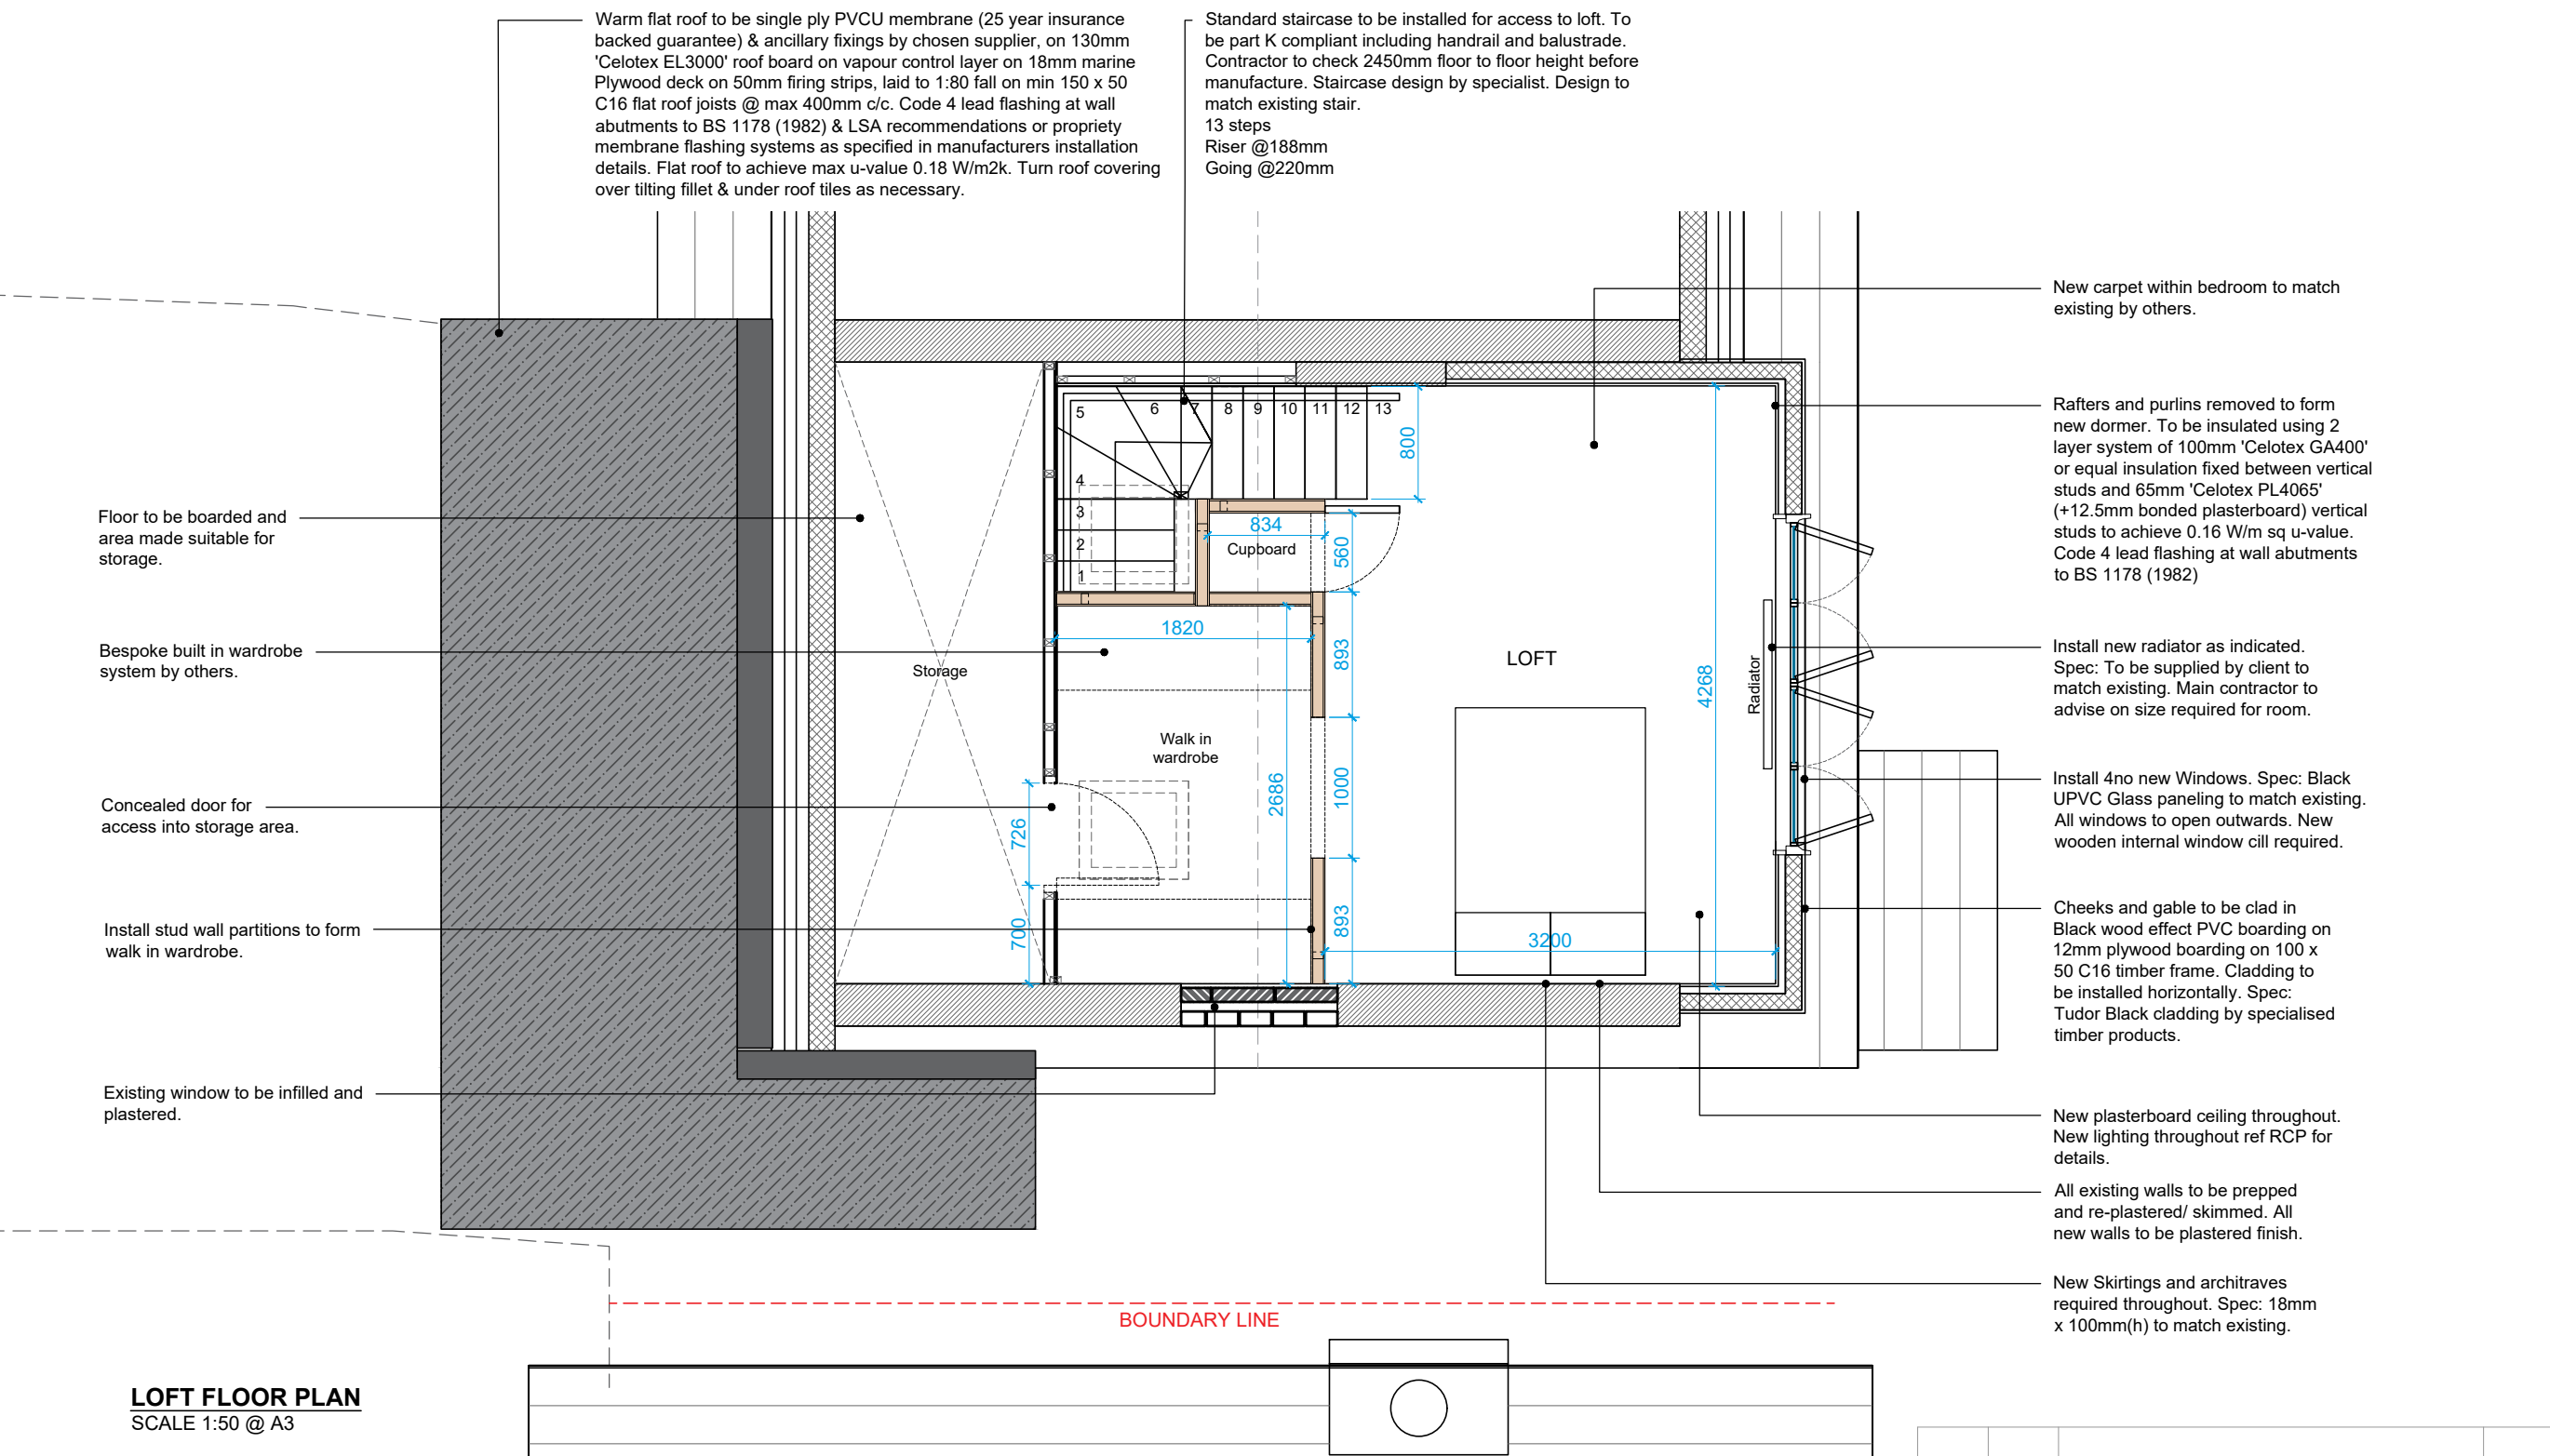

LOFT FLOOR PLAN
SCALE 1:50 @ A3

Rev	Date	Description	Initial
-----	------	-------------	---------

Project	32 Thornfield Road, Bury		
Territory	UK		
Title	Proposed Plans		
Stage	PLANNING		
Date	21/08/2022	Drawn	JF
Scale	1:50 @A1	Checked	---
Drg. No.	JF_100_02	Rev	0.0