



Buildings A, B & C - Existing Elevations @1:50

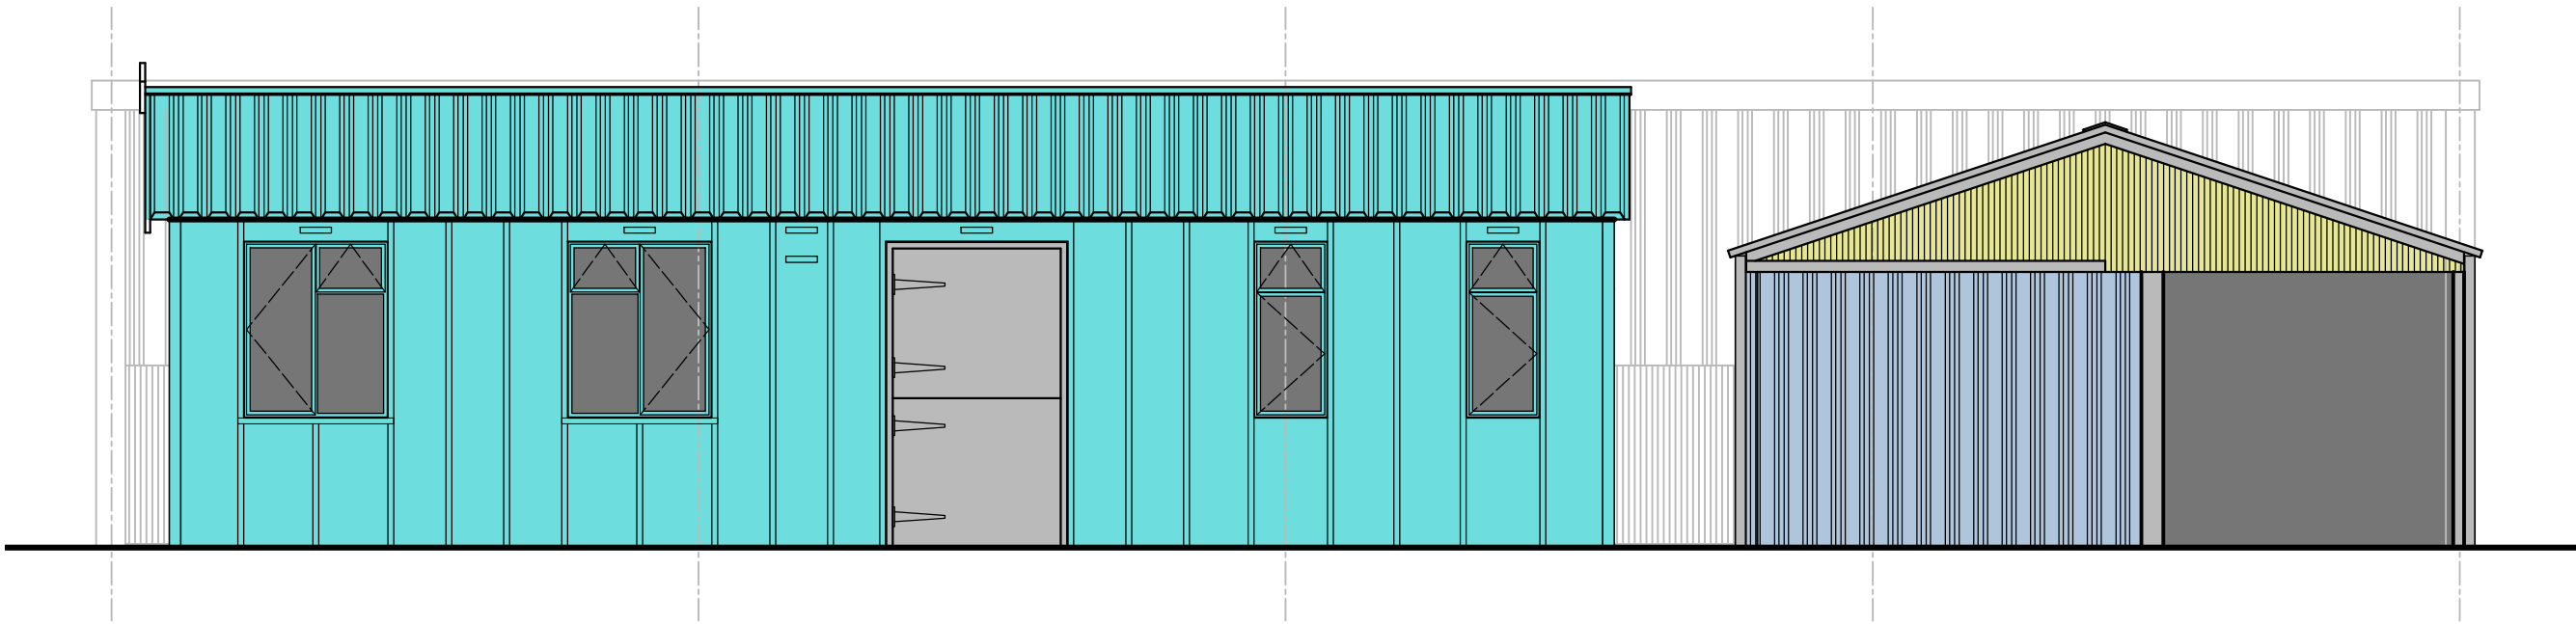

Building A & C - Existing South Elevation with Building B in the background



Building C & B - Existing West Elevation

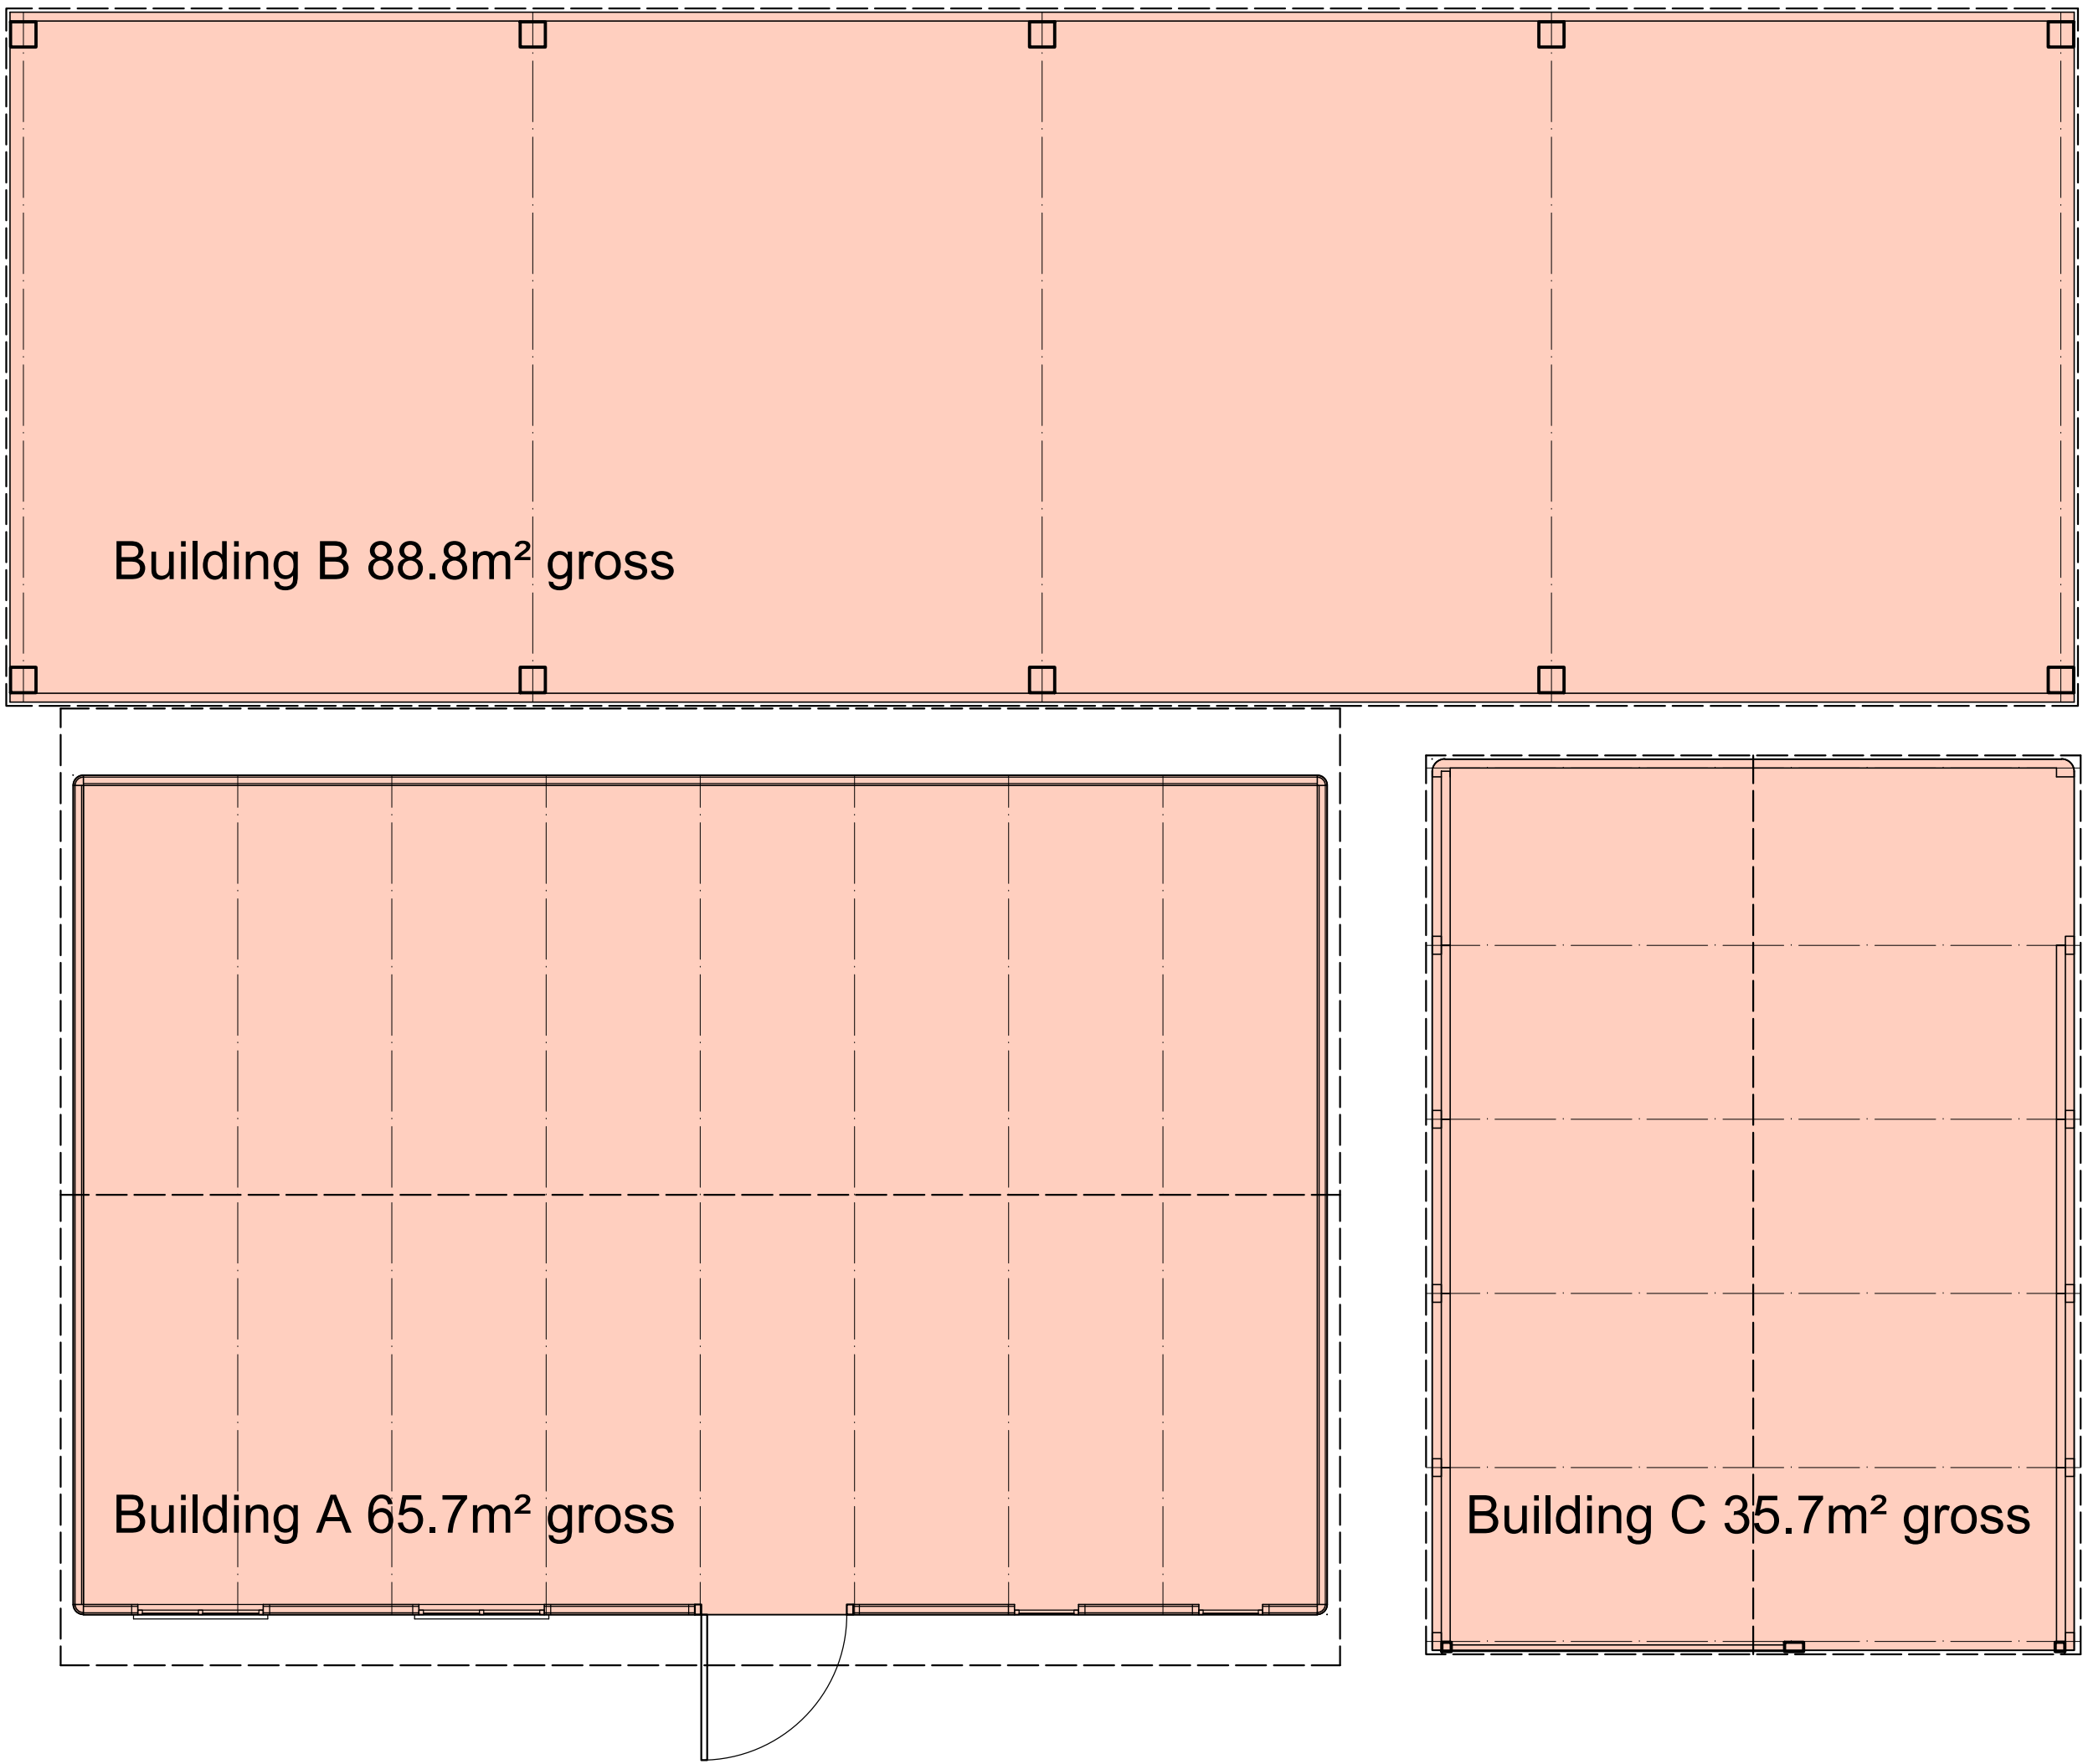


Building B 88.8m² gross

Building A 65.7m² gross

Building C 35.7m² gross

Total gross area 190m²

Plan layout of Existing Buildings @ 1:50

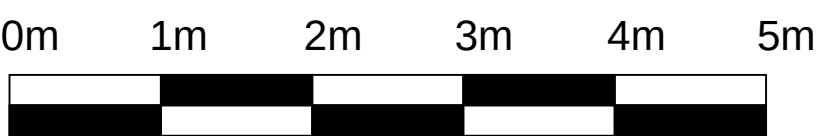


NOTES

- This drawing is copyright. No unauthorised copying of drawing without the express permission of the architect.
- Do not scale from prints. Use figure dimensions only.
- Contractors to check all dimensions on site prior to commencement of works.
- All works to be carried out in accordance with current statutory Health and Safety Regulations.
- This drawing is to be read in conjunction with all relevant consultants' and / or specialists' drawings / documents and any discrepancies or variations are to be notified to the architect before affected work commences.

REV.	AMENDMENTS	DATE
Rev A	Dimensions added to elevations	19-10-09

Building B & A - Existing East Elevation

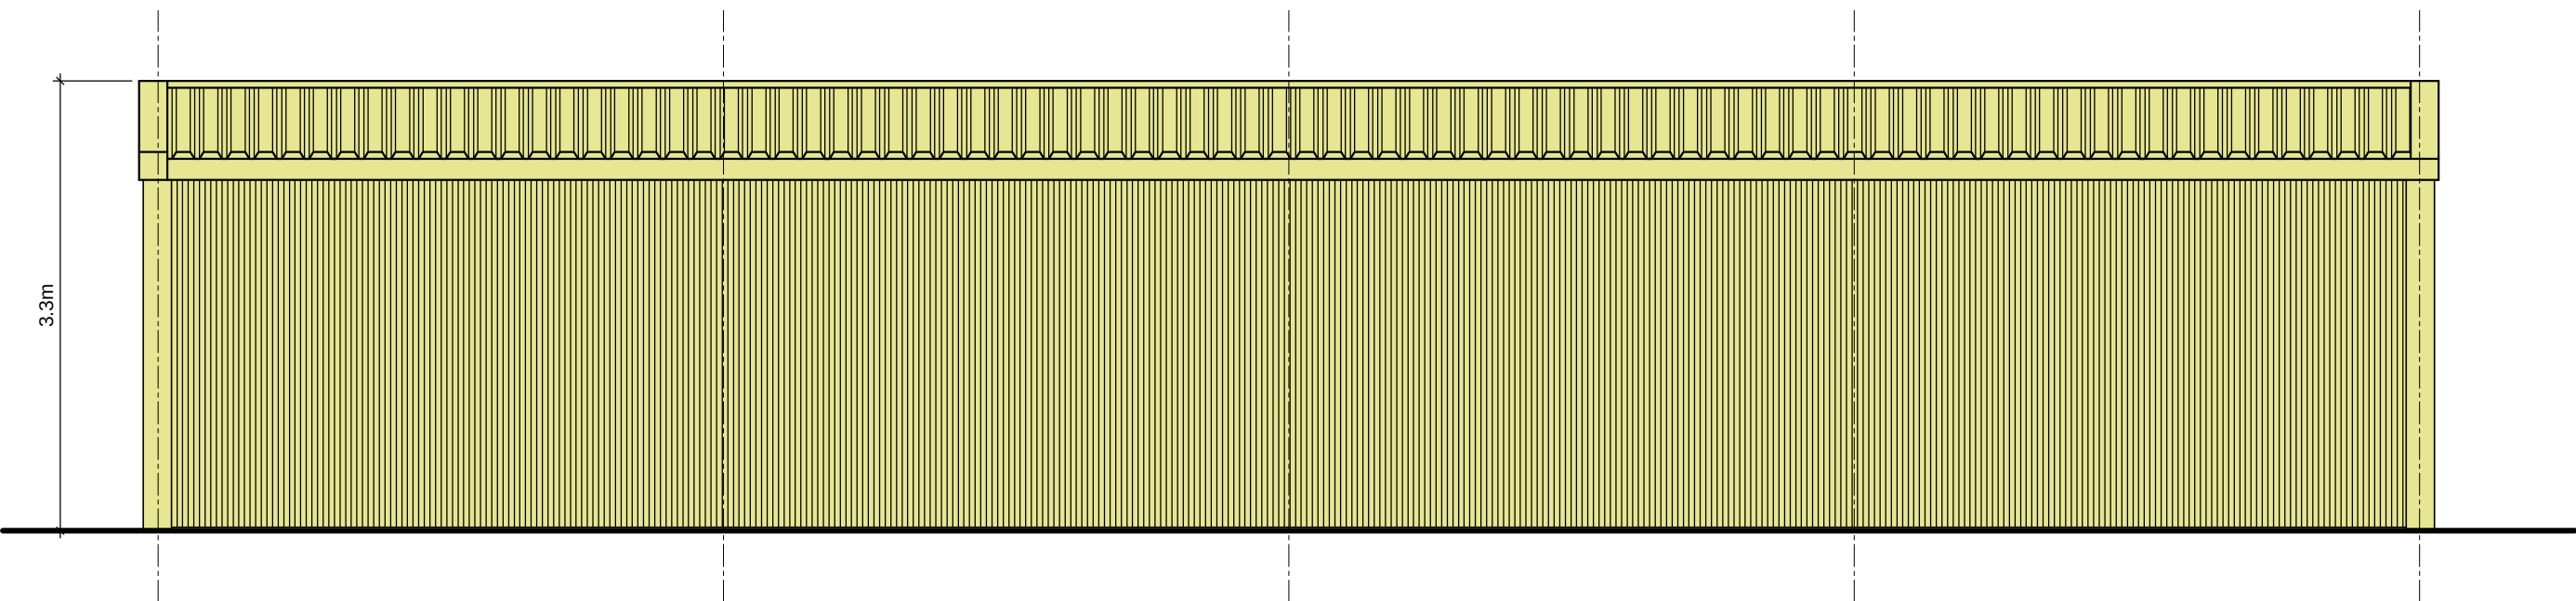

Building B - Existing North Elevation

Building Volumes

Building A 180m³

Building B 259m³

Building C 81m³

Total volume of A, B & C = 520m³

Project	PART DEMOLITION & PART RE-USE OF EXISTING BUILDINGS TO FORM NEW DWELLING ON LAND AT ARTHUR LANE, AINSWORTH		
Drawing	EXISTING BUILDINGS A,B & C PLANS AND ELEVATIONS		
Client	MR M. JAGGER		
Dwn. By	NP		
Scale	1:50 & 1:100 @ A1		
Drg. No.	19-50-04-A		
Drg. Size	A1		
Date	AUGUST 2019		