



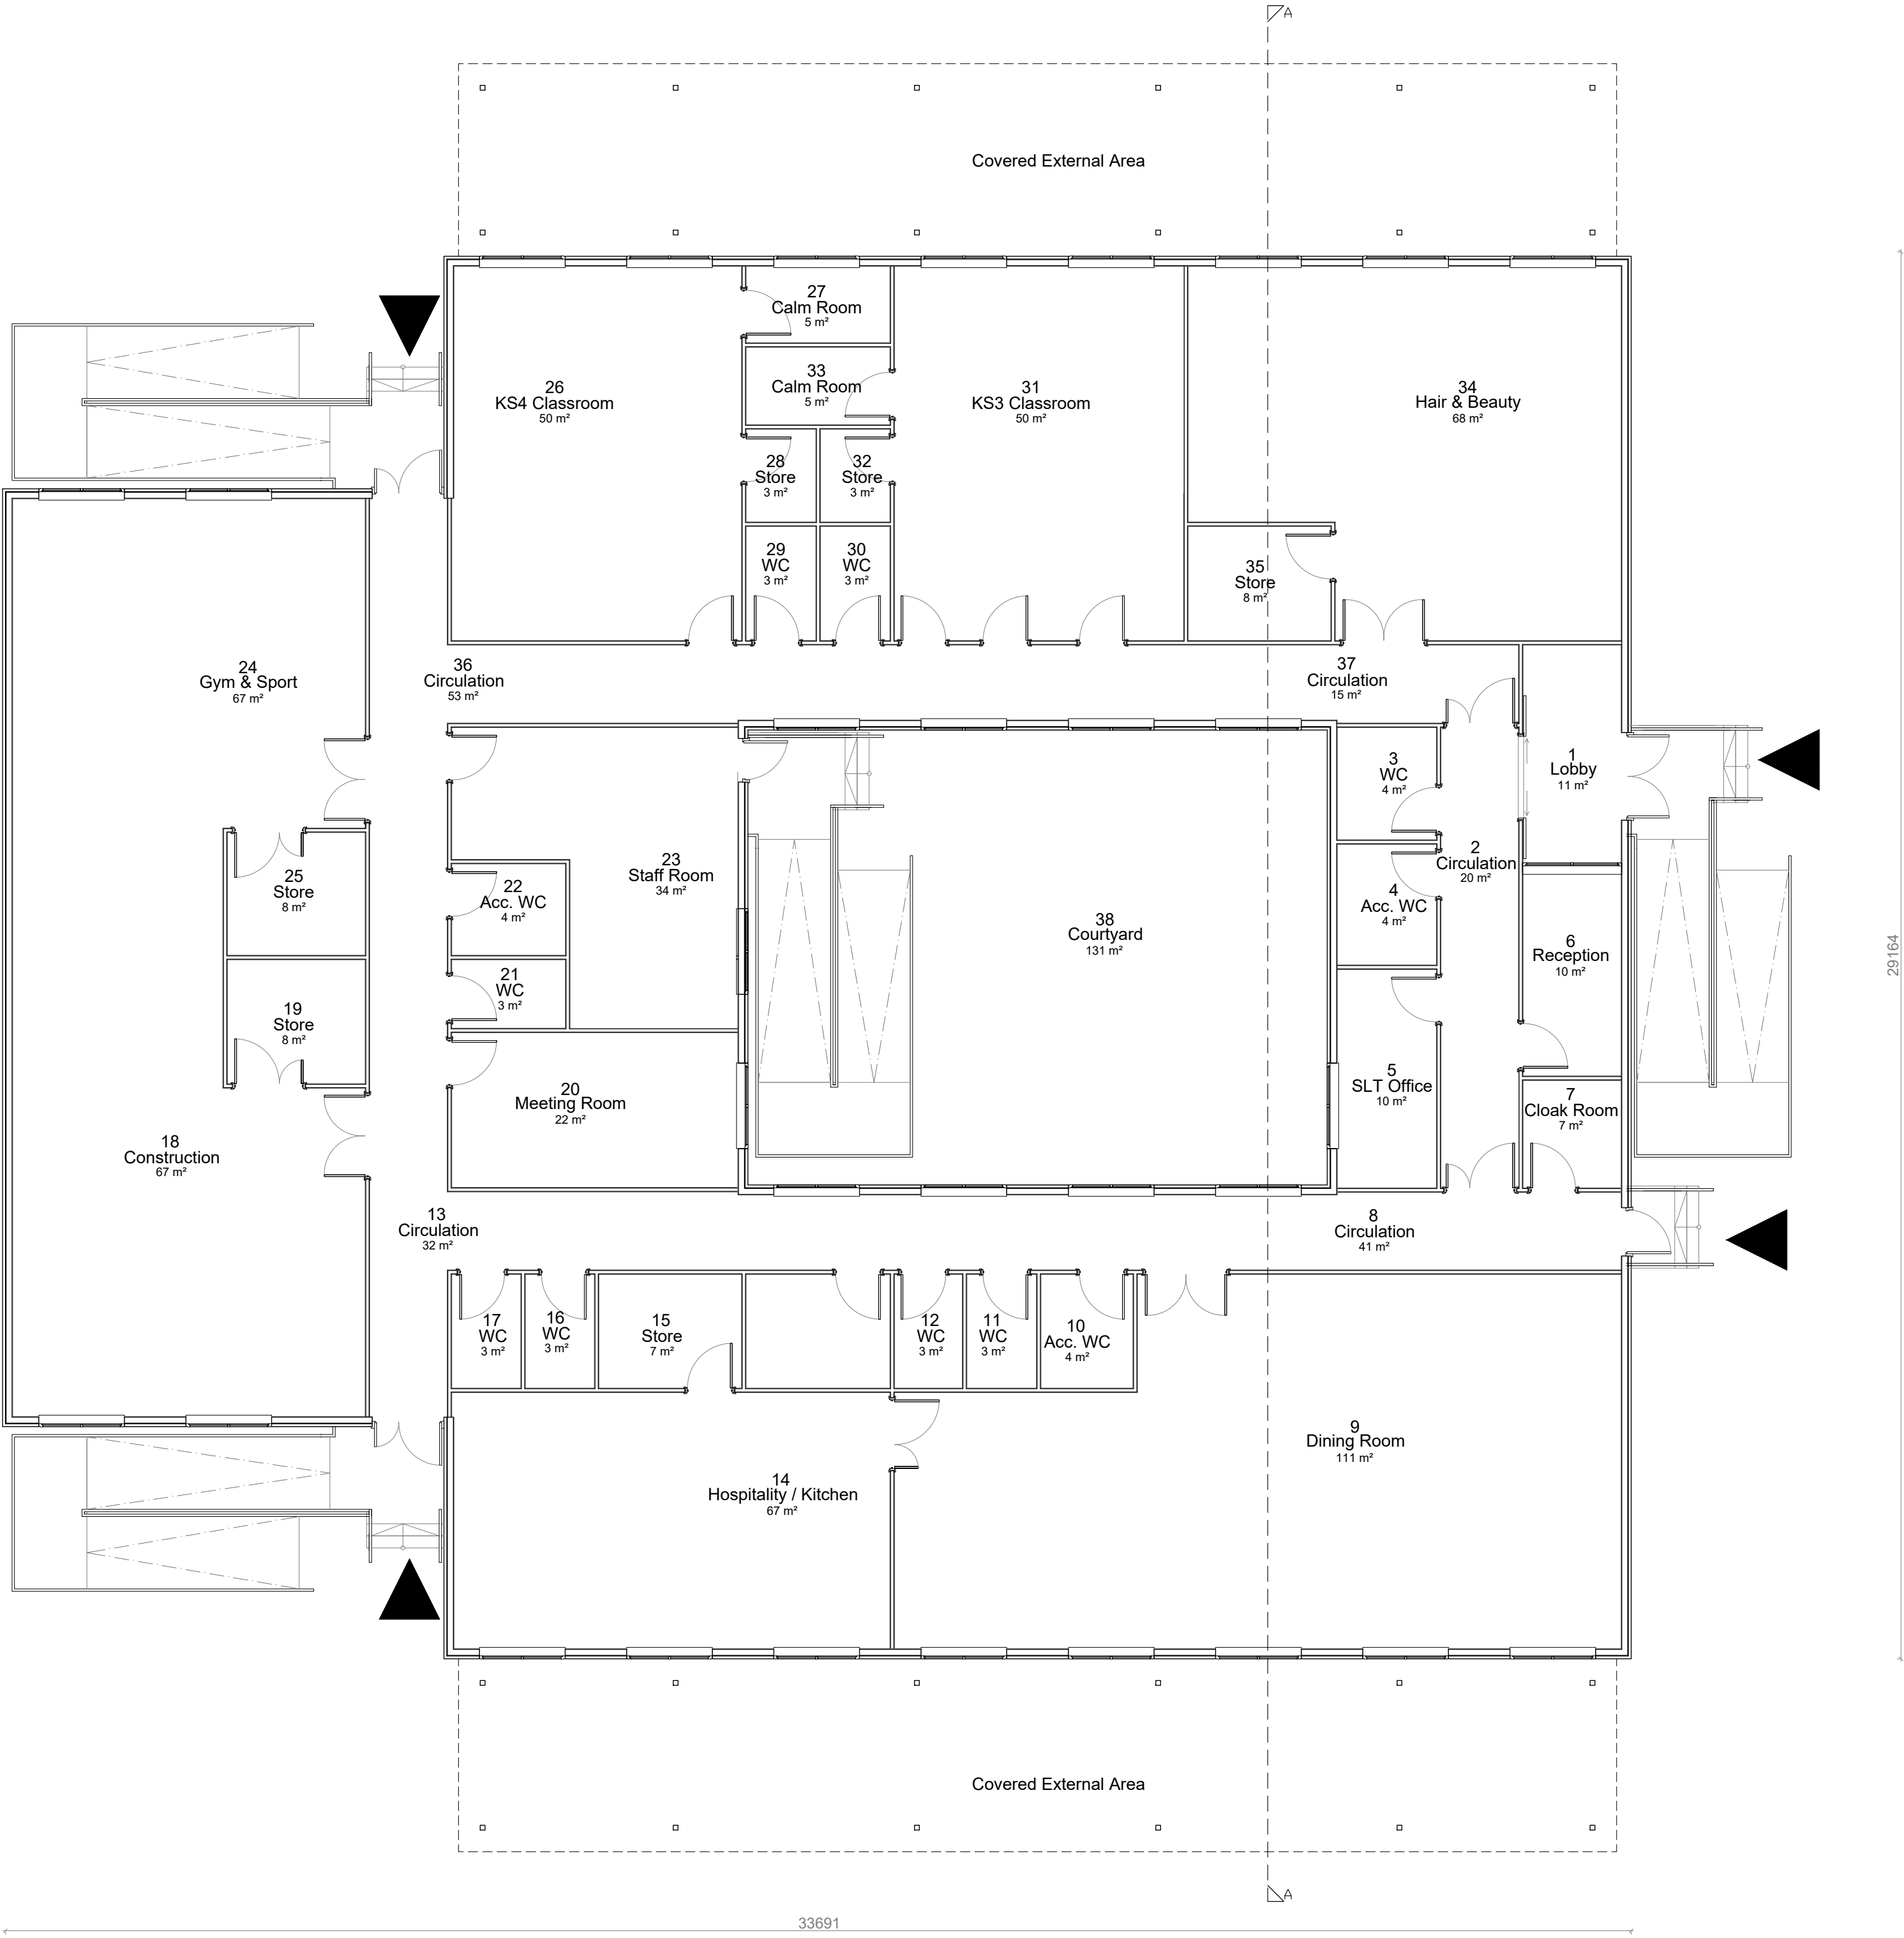

FLOOR PLAN

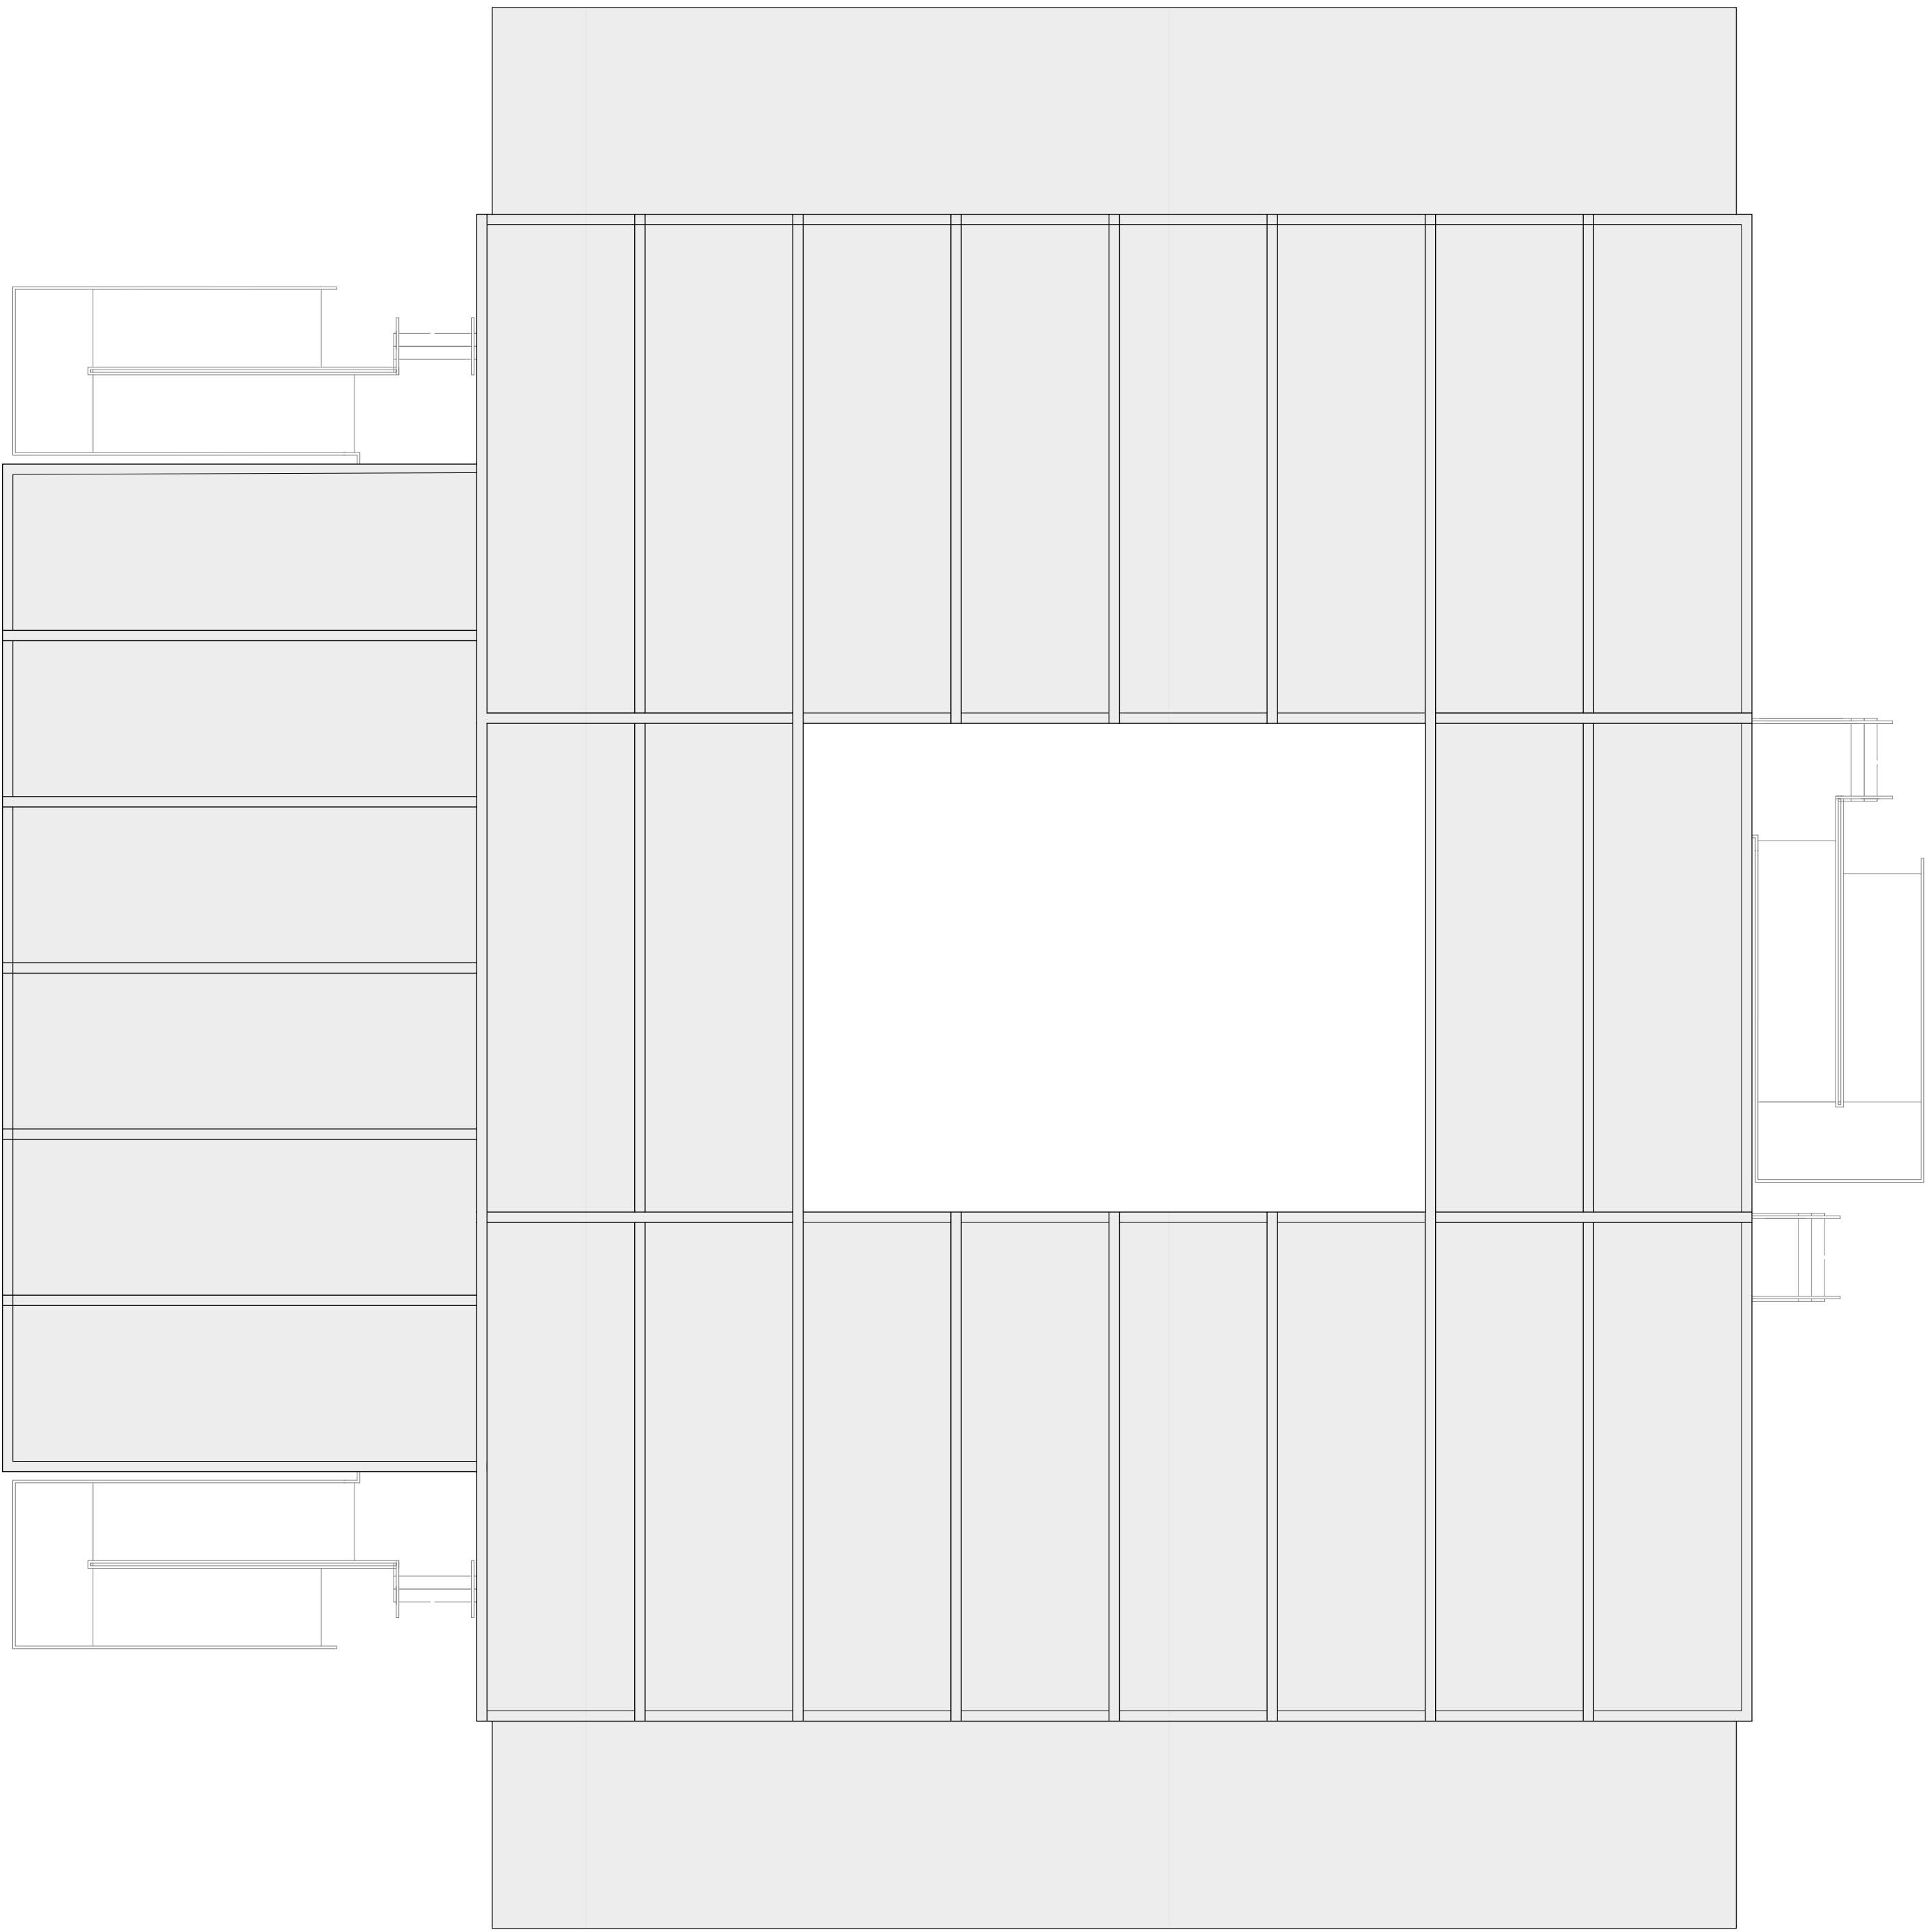

ROOF PLAN

A1	Issued for approval	12/09/24
Rev	Description	Date
Client:		
Project: SCHOOL, WHITEFIELD, BURY		
Title: PROPOSED PLAN / SECTION / ELEVATIONS		
Project No: •MM2407	Drawing No: •P-100	Revision: •A1
Drawn By: GM	Date: 12/09/24	
Scale: 1:100 @ A1	Approved: XX	
Drawing Status: PLANNING		
\\\PMcVey Architects\\PMcVey - PMcVey Architects, Bury\\PMcVey ID-2149 0-3 Design\\UK\\PMcVey		
3 Creagh Business Park Creagh, Toomebridge, BT41 3UF email: info@pmcveybuildingsystems.com Tel: 028 7941 8670 www.pmcveybuildingsystems.com		