

NOTES:
Any errors or omissions to be reported to Code L6 immediately.
This drawing and design is the copyright of Code L6 and is not to be used for any purpose without their consent.




Front Elevation (Silver Street) As Proposed
Scale 1:100

0m 1m 2m 3m 4m 5m




Side Elevation (Bank Street) As Proposed
Scale 1:100


0m 1m 2m 3m 4m 5m

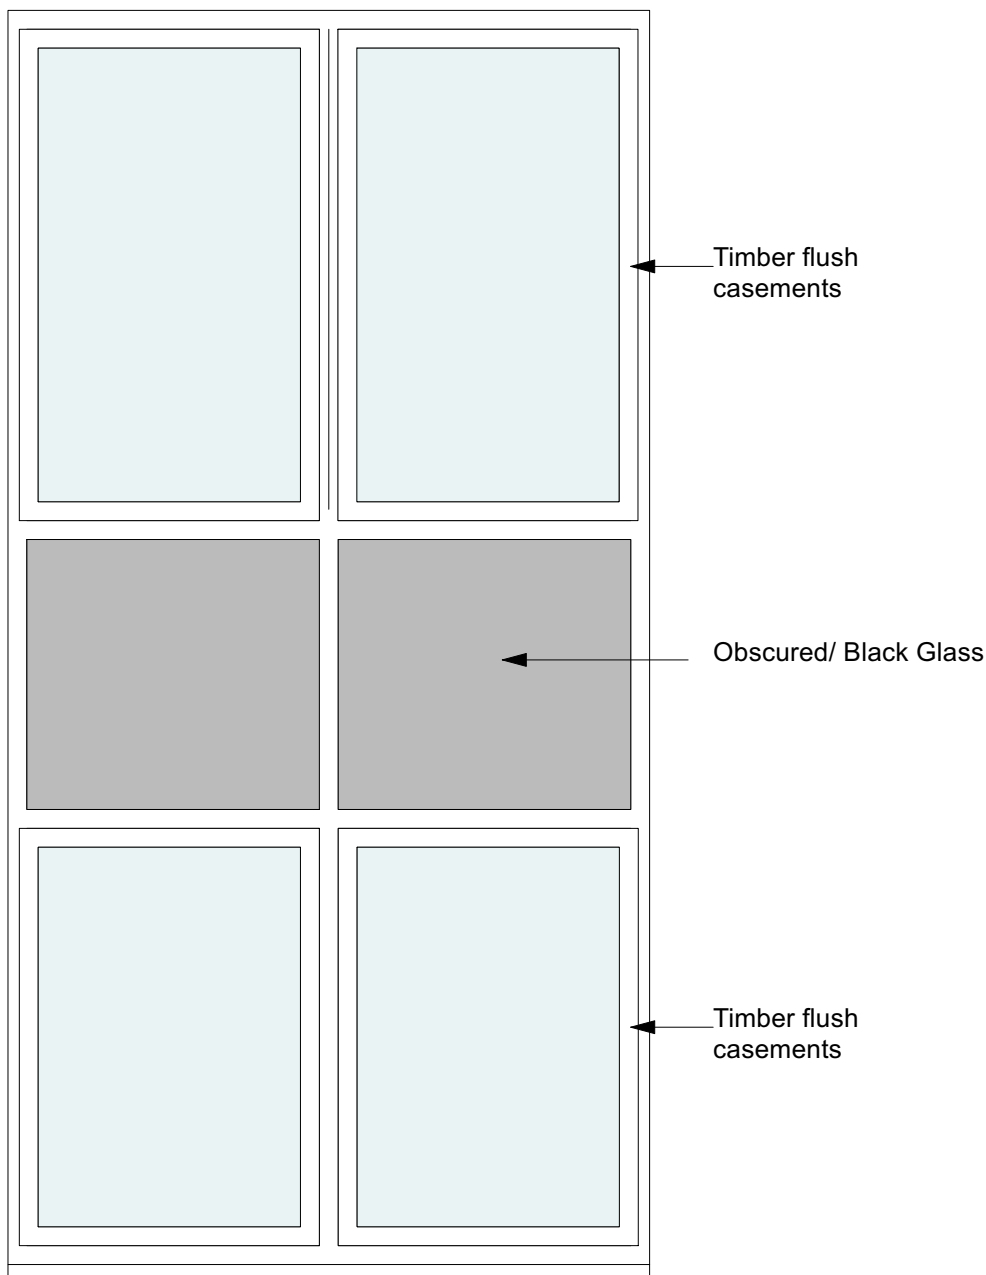


Elevation
Scale 1:20

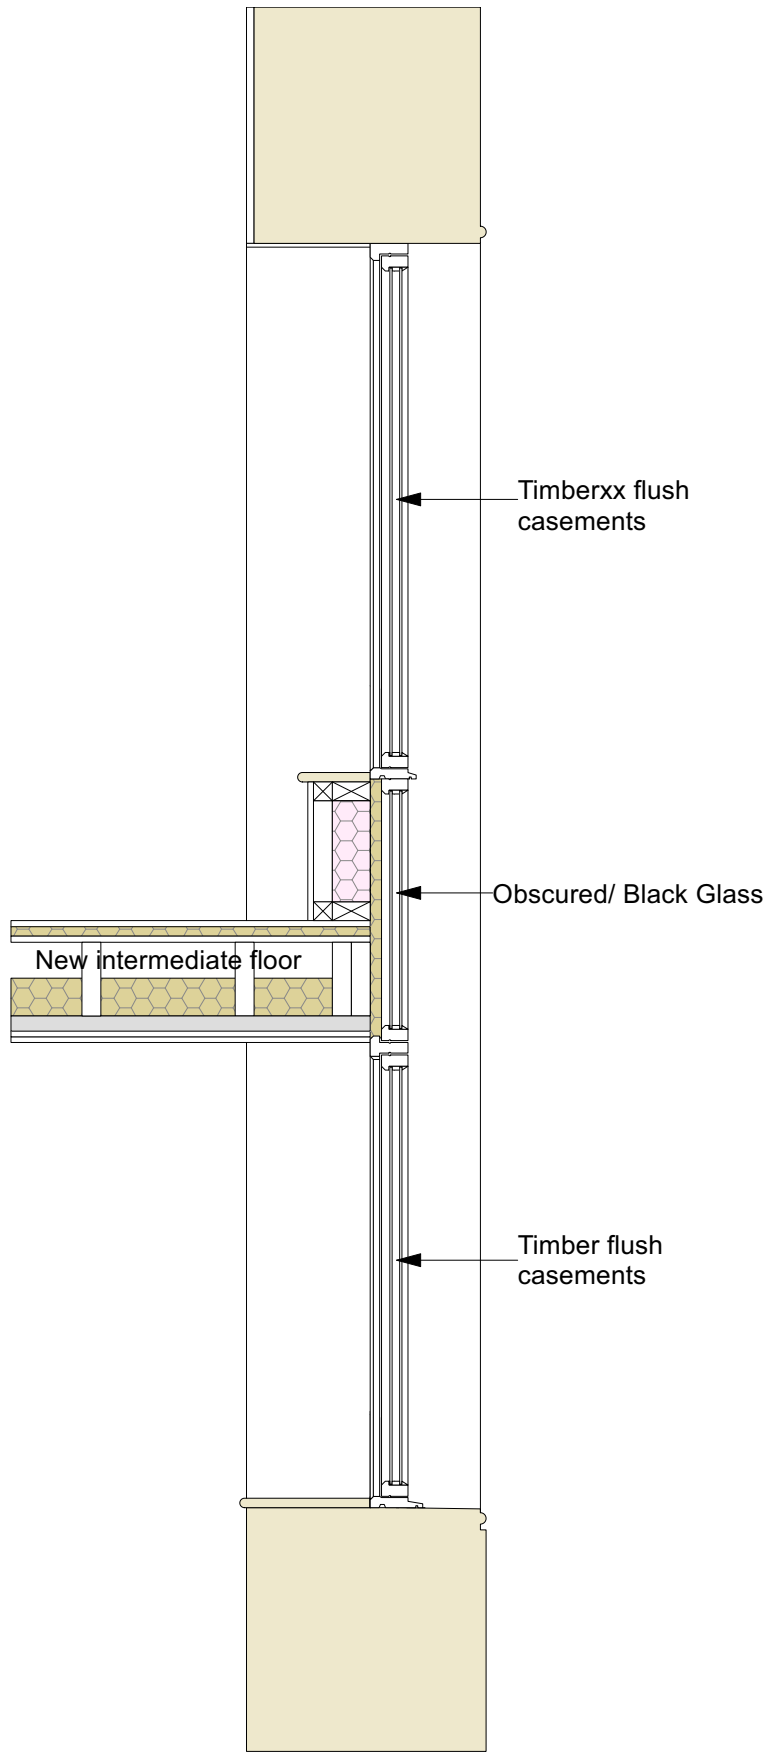


Section
Scale 1:20

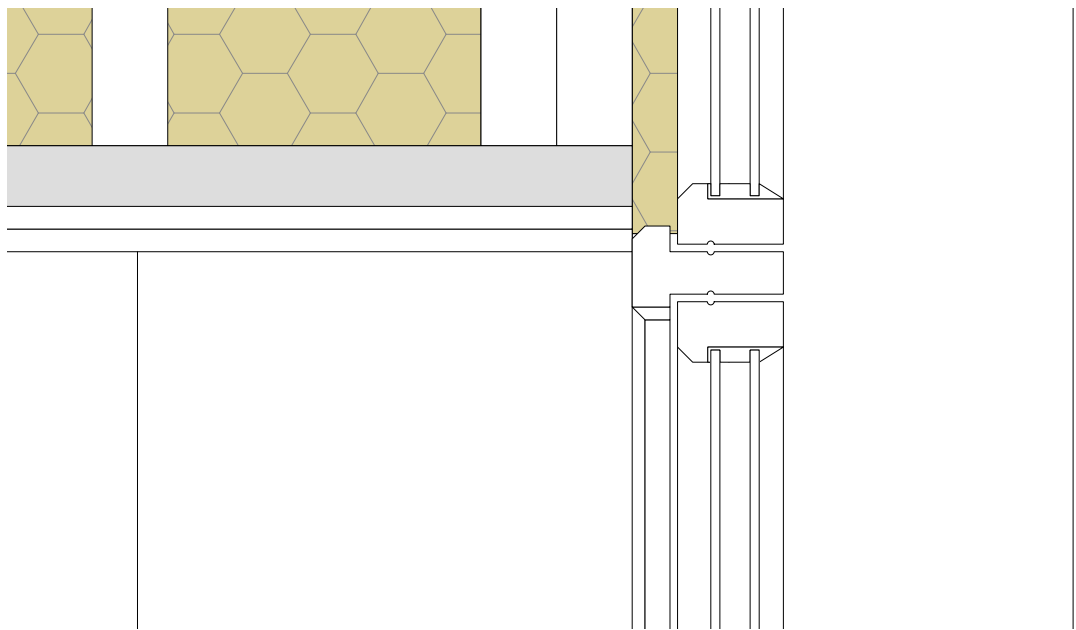

Head Detail
Scale 1:5

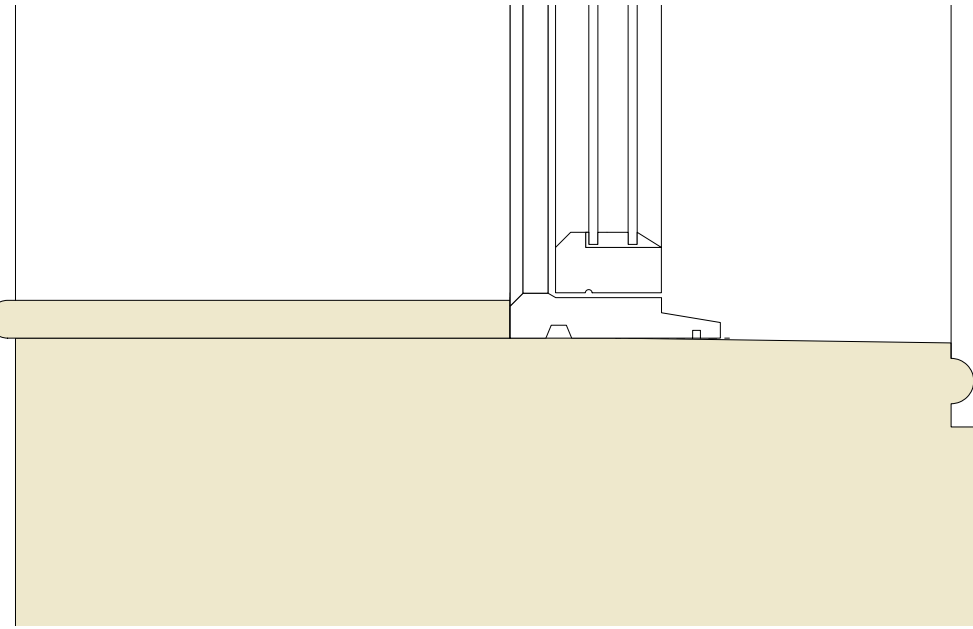

Sill Detail
Scale 1:5

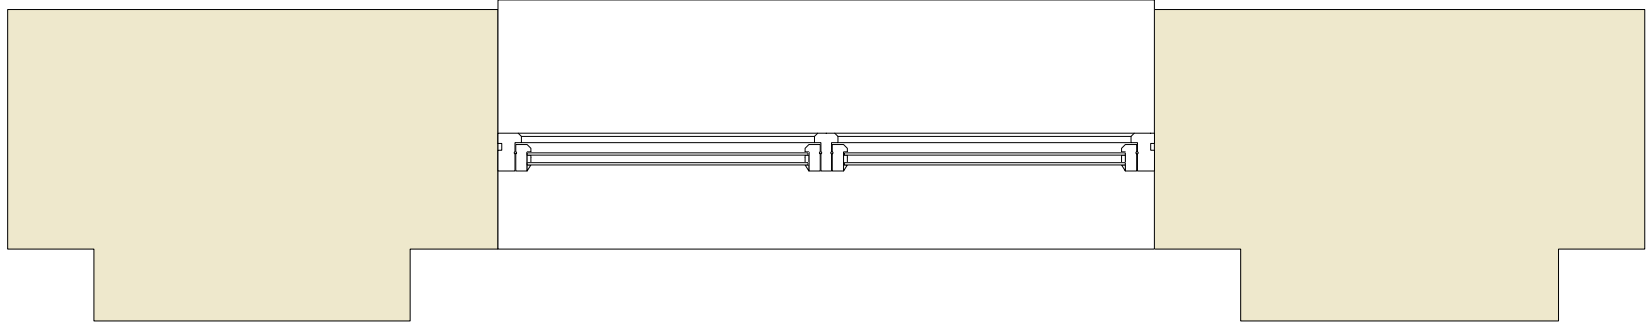

Plan
Scale 1:20

Ground Floor Replacement Window Details
First Floor Windows to match
Scale 1:20

New windows to be in painted hardwood with 6:20:6 sealed double glazed units with opening lights as shown and acoustic trickle vents.

A Window Detail added 12/08/24

rev details date

Code L6
Architecture Ltd
No 2 Warehouse, The Wharf,
Sowerby Bridge,
HX6 2AG
T: 01422 648431
E: info@codeL6.com
W: www.CODEL6.com

Project:
26 Silver Street,
Bury,
BL9 0DH
Client:
PICNW

Drawing:
Elevations and Window
Details As Proposed
Date: 18/02/24 Scale: 1:100/20/5 Size: A1

Drawing Number:
23-062-06A