




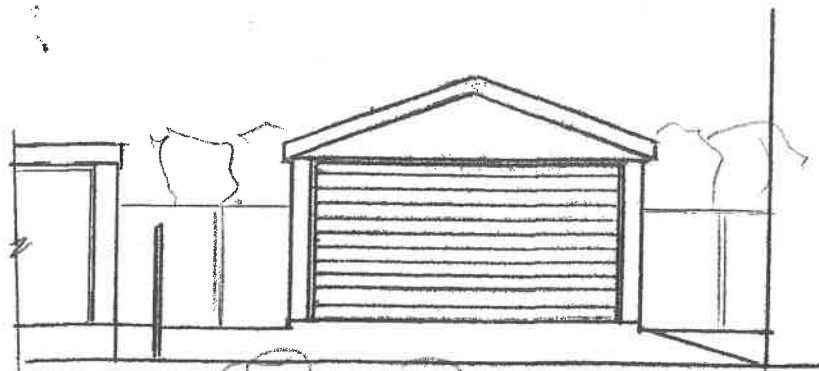


EXISTING FRONT
ELEVATION

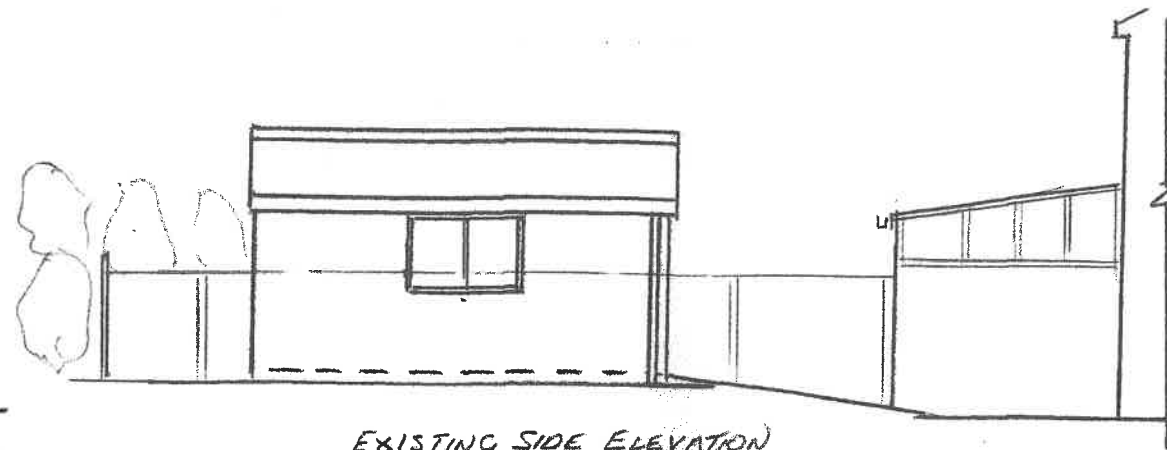

EXISTING SIDE ELEVATION

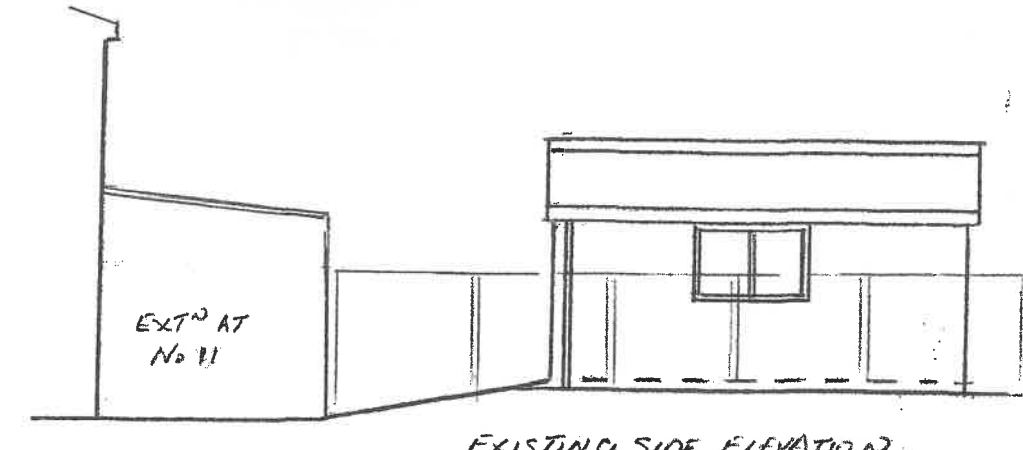

EXISTING SIDE ELEVATION

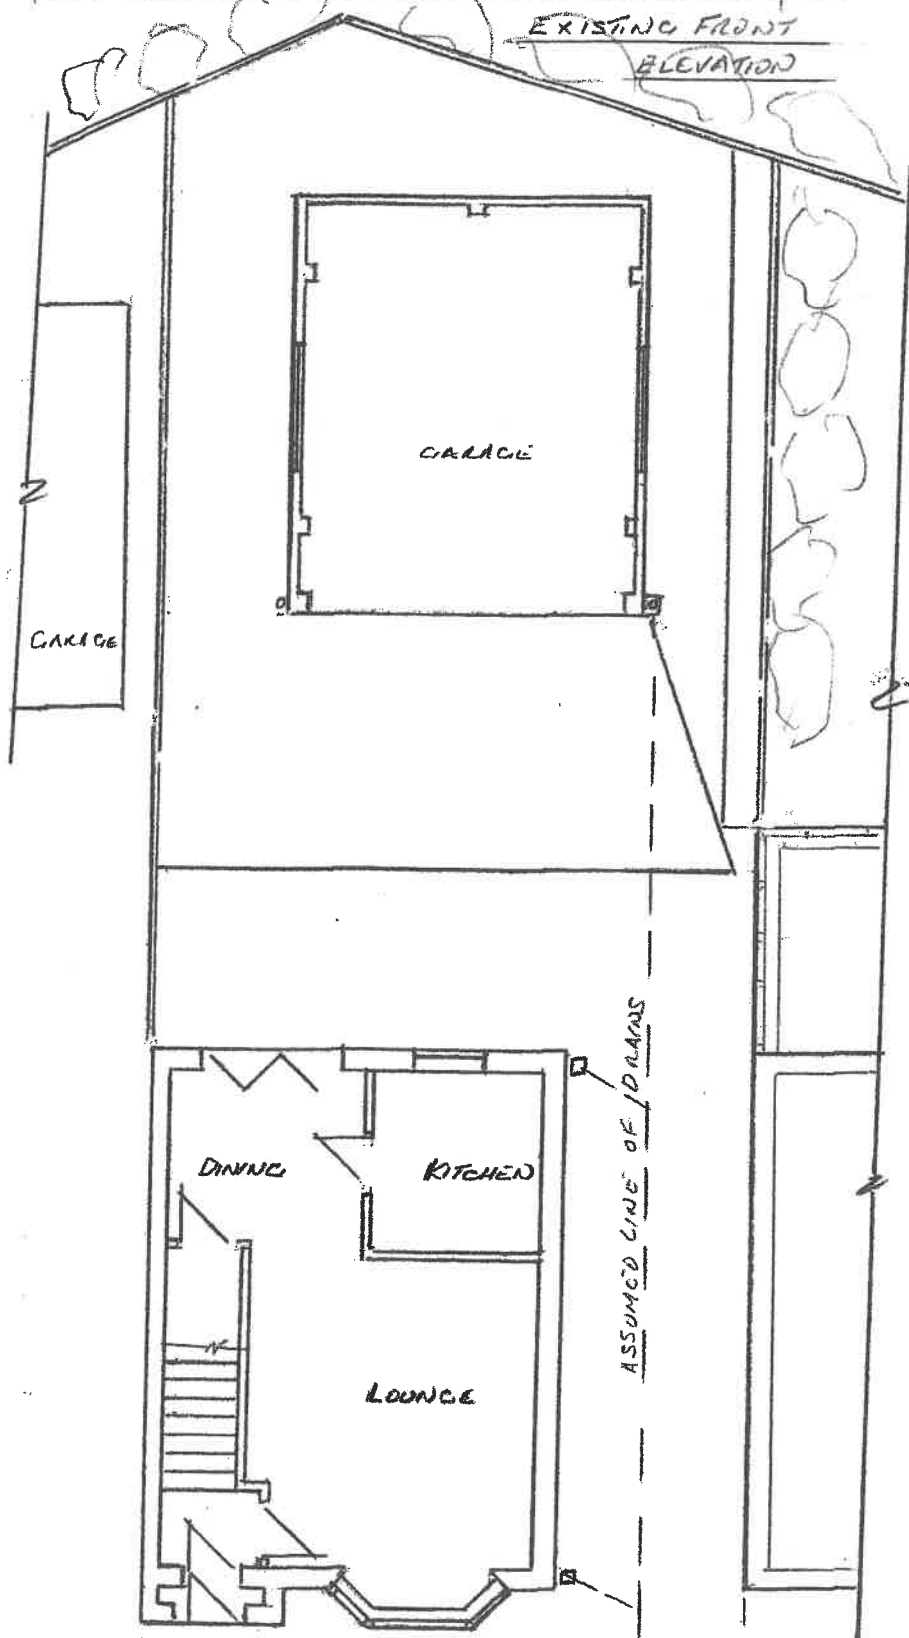

EXISTING GROUND FLOOR PLAN

Thompson Designs
 Tel 0161 705 1458 . Mob 07884 318634
 Sheet 1
 Existing Plans & Elevations
 9 St Edmund Hall Close
 Ramsbottom Bury BL0 9DE
 Scale 1:100 @ A3 Date A3 Date May 2026