
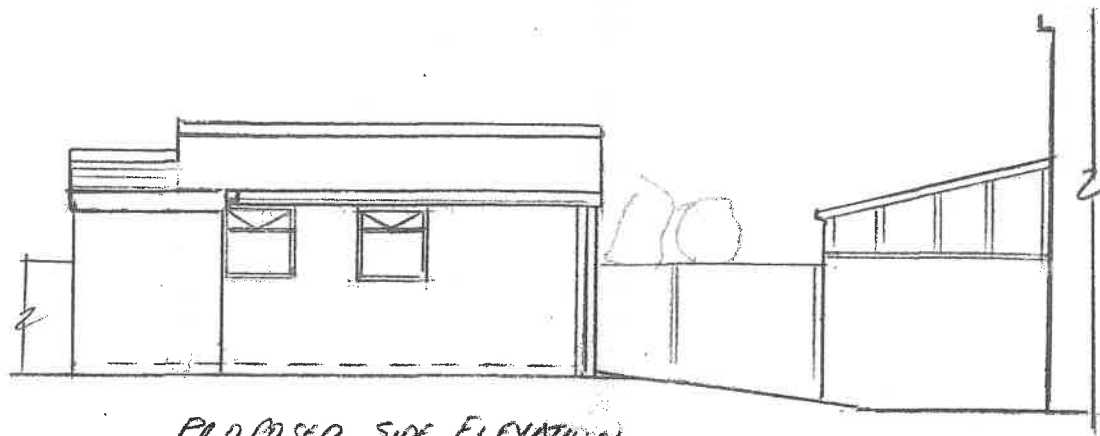
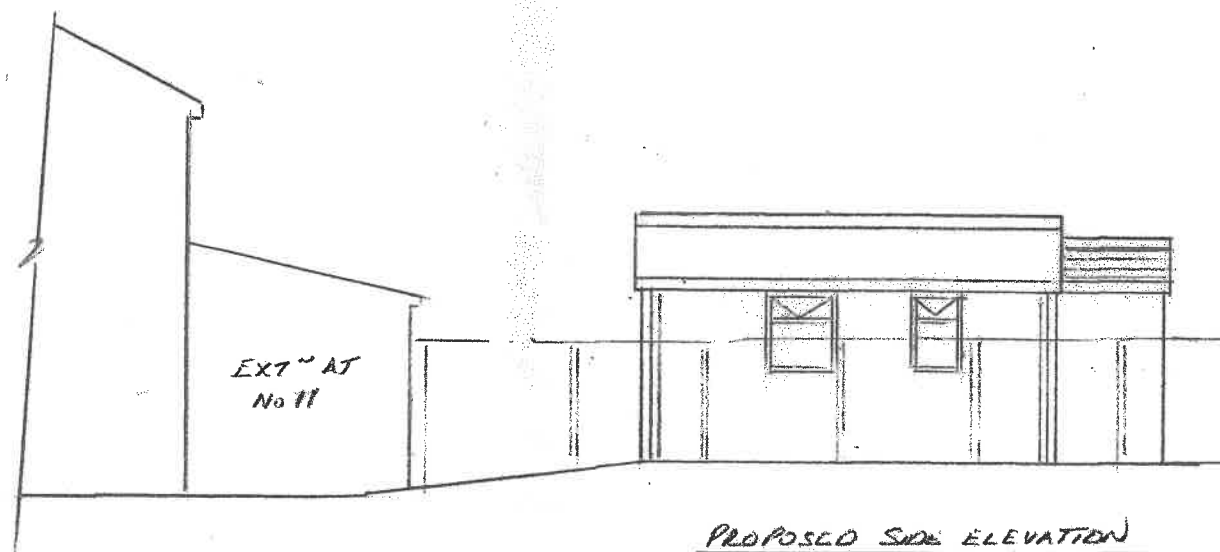


PROPOSED SIDE ELEVATION

PROPOSED REAR ELEVATION

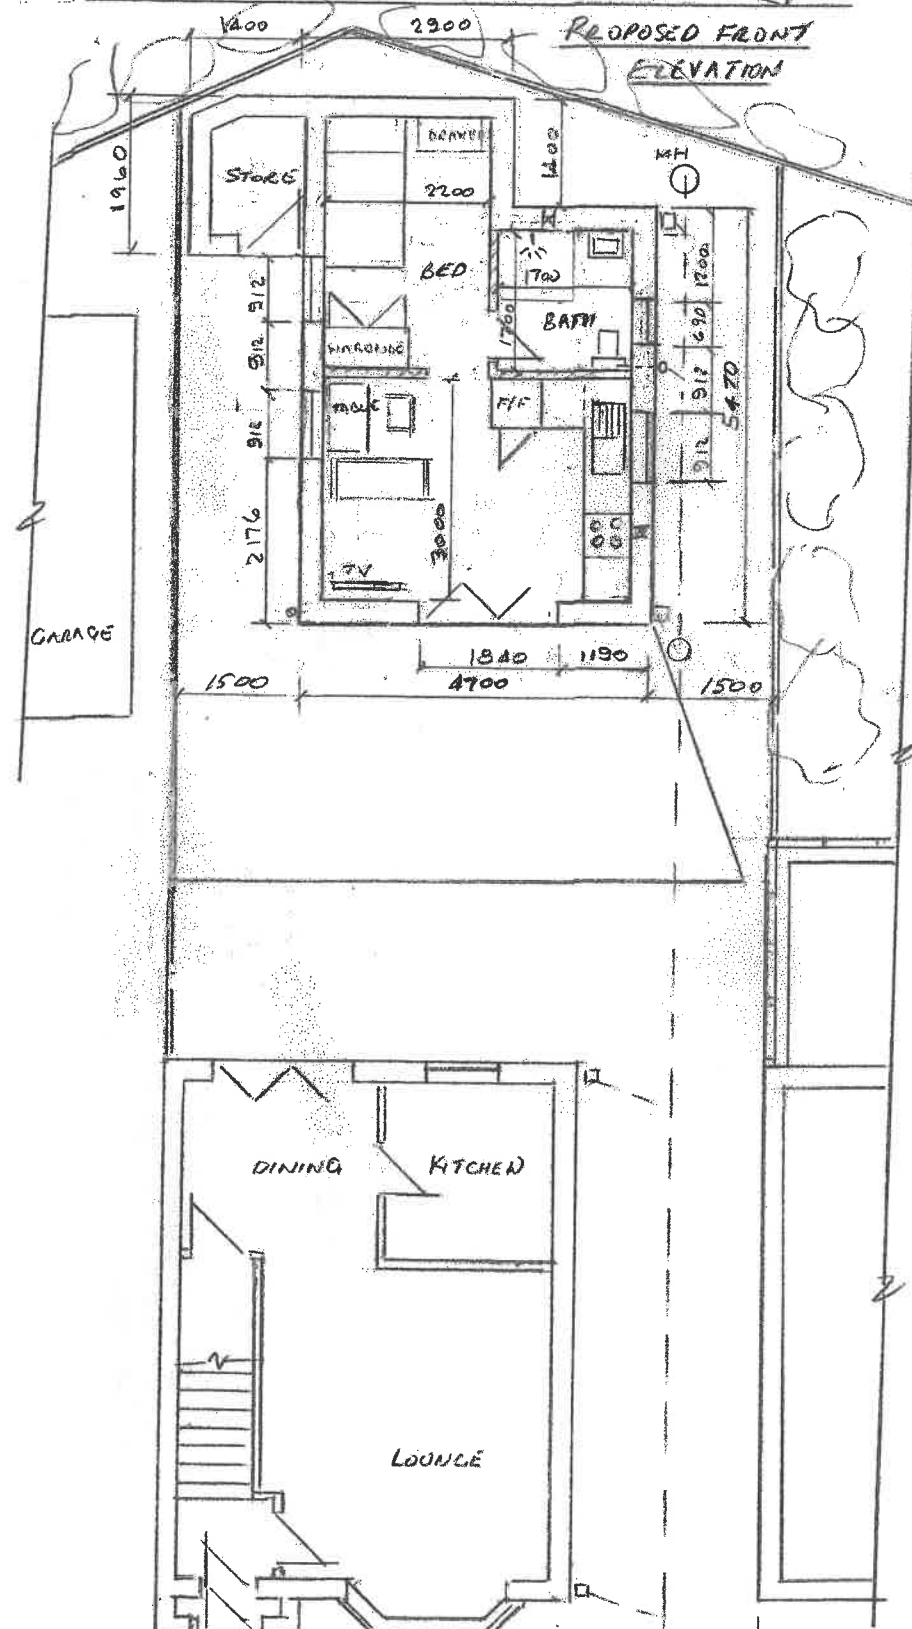

PROPOSED SIDE ELEVATION

PROPOSED GROUND FLOOR PLAN

Scale 1:100 @ A3 Date A3 Date May 2026