



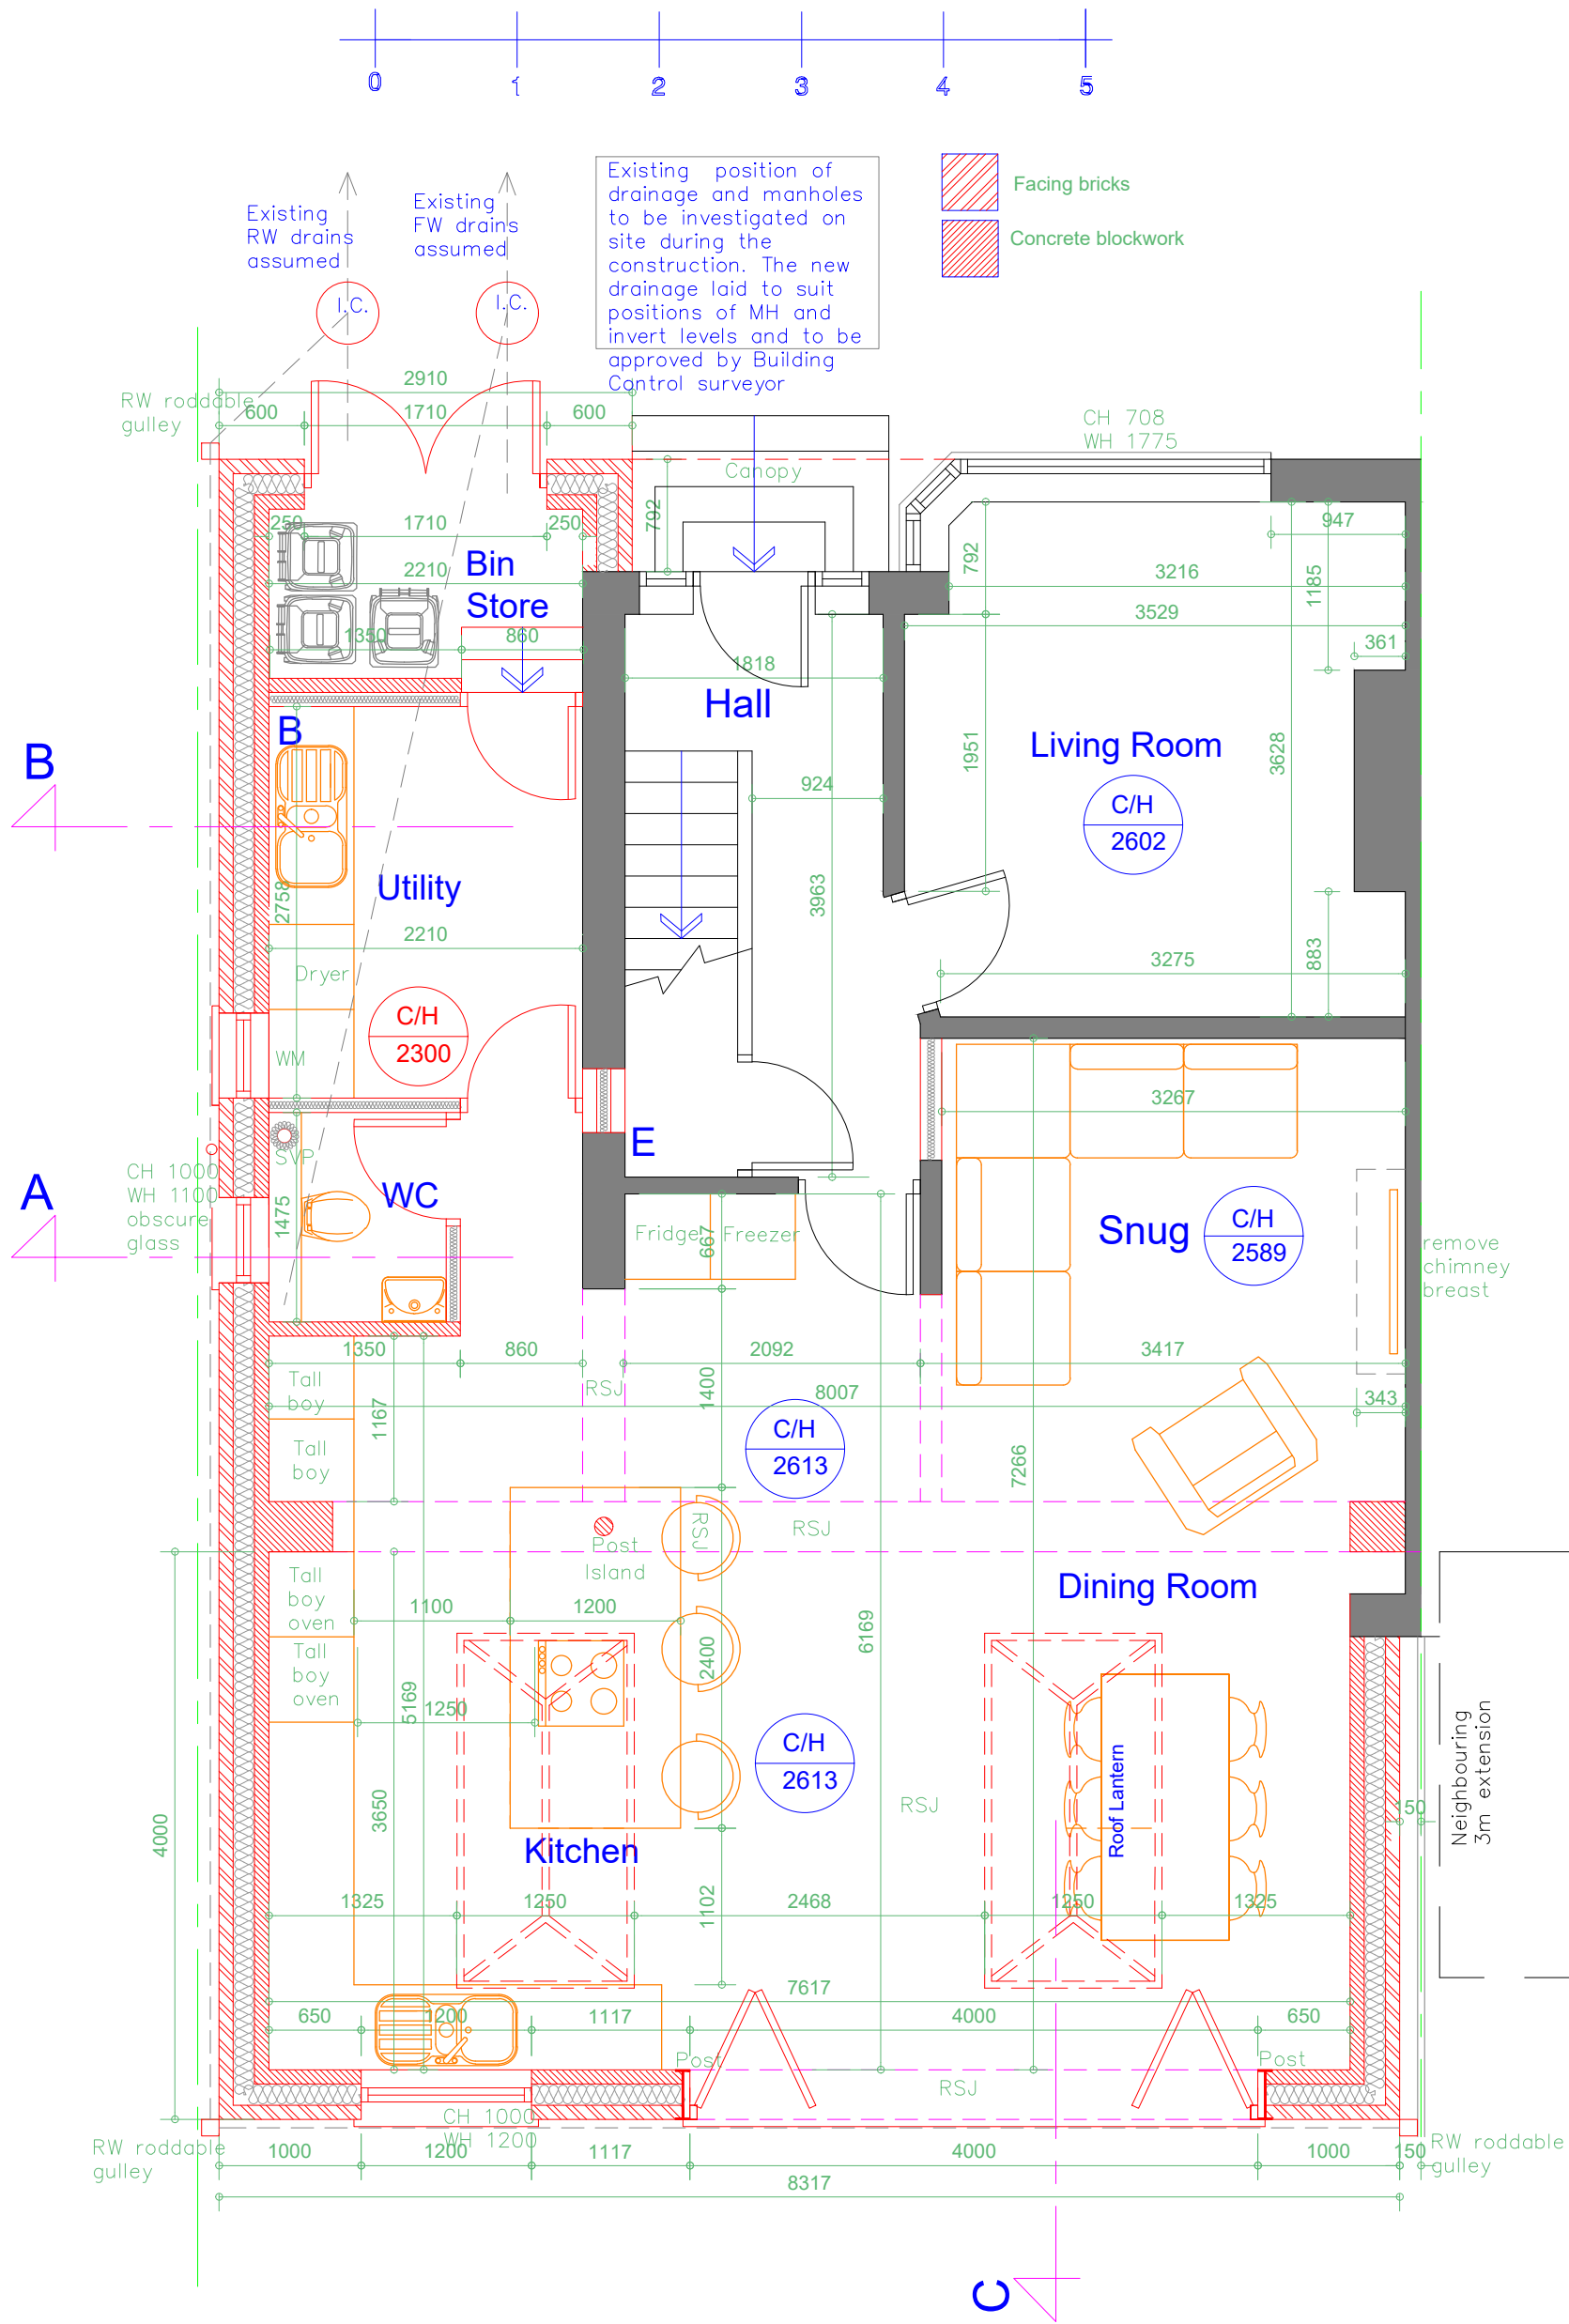

Proposed Ground Floor Plan
Scale 1:50

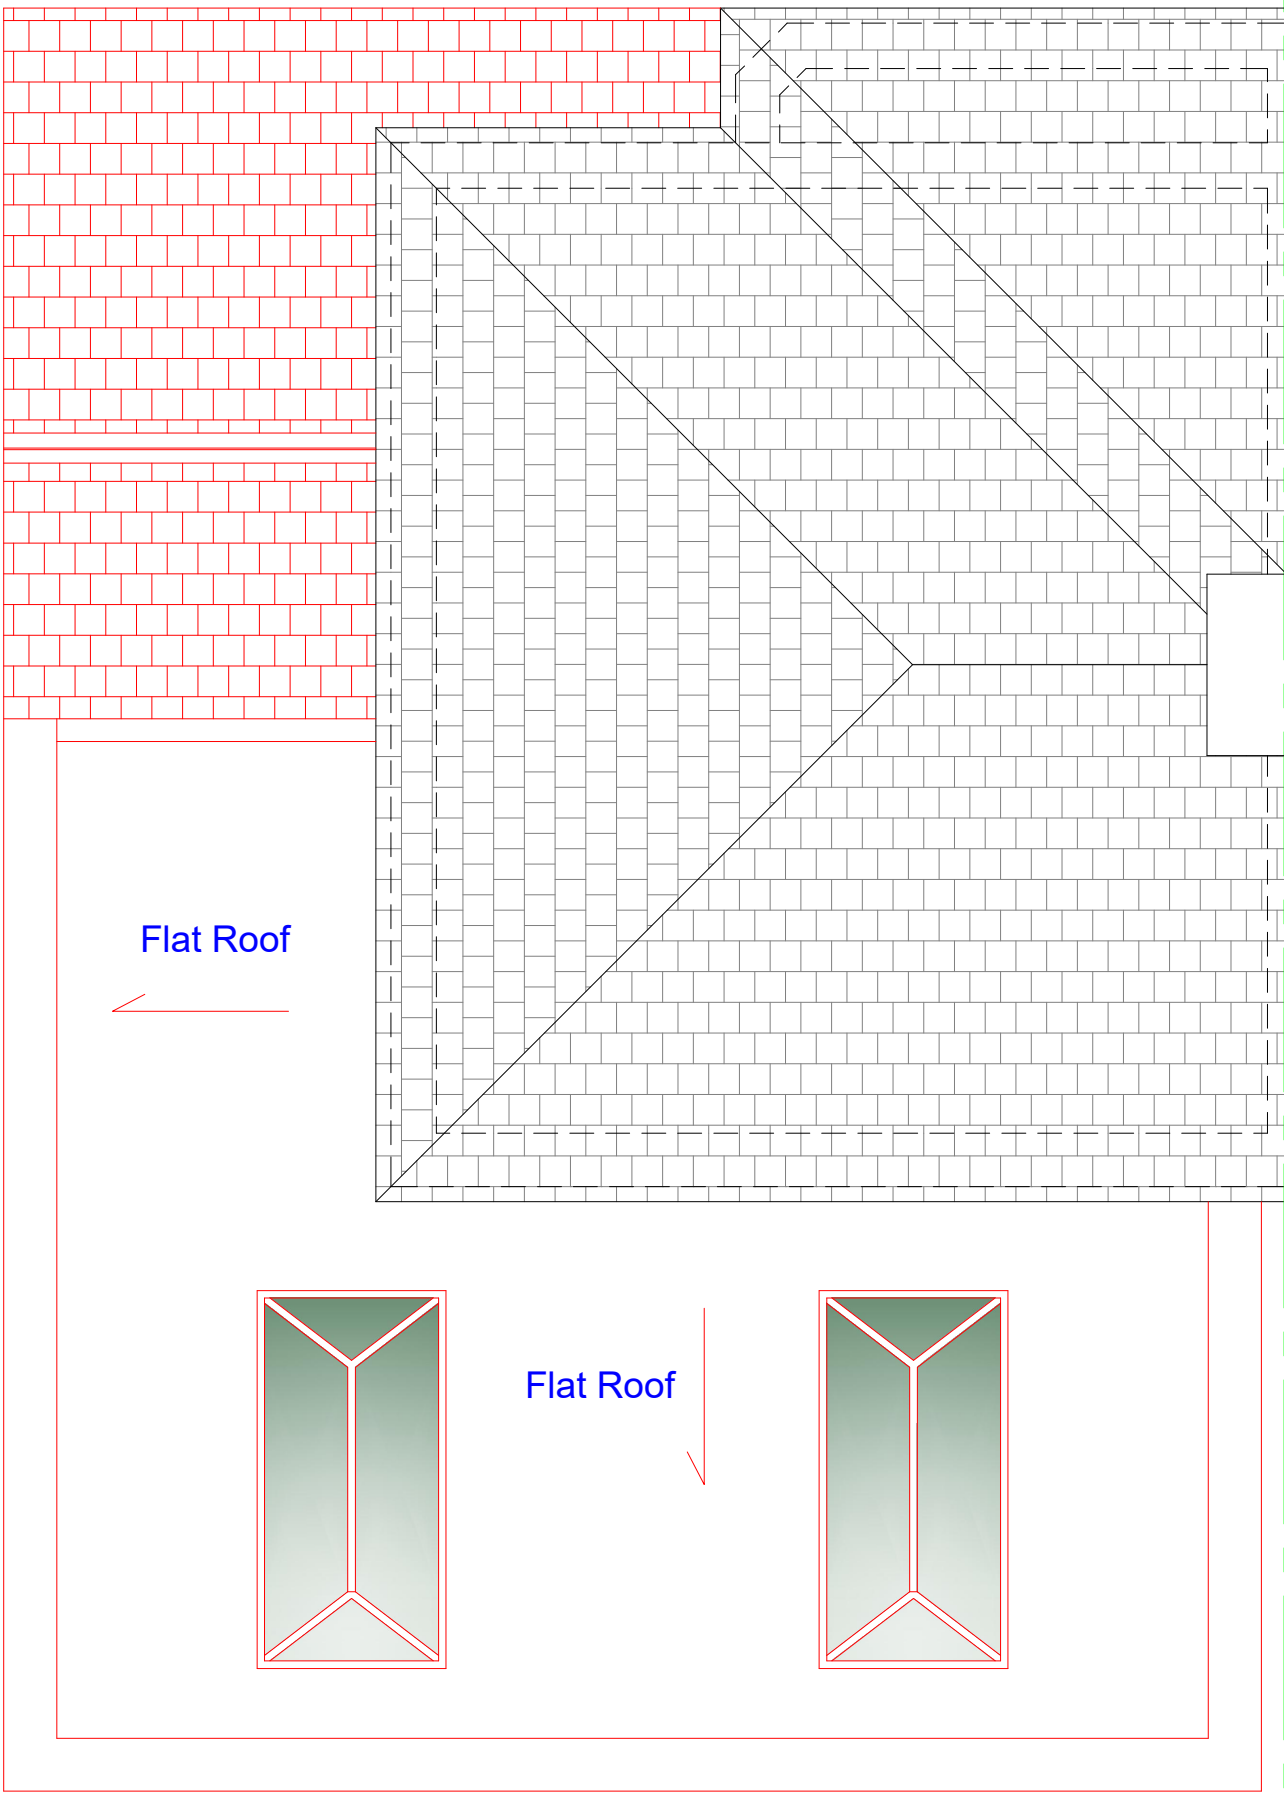

Proposed Roof Plan
Scale 1:50