



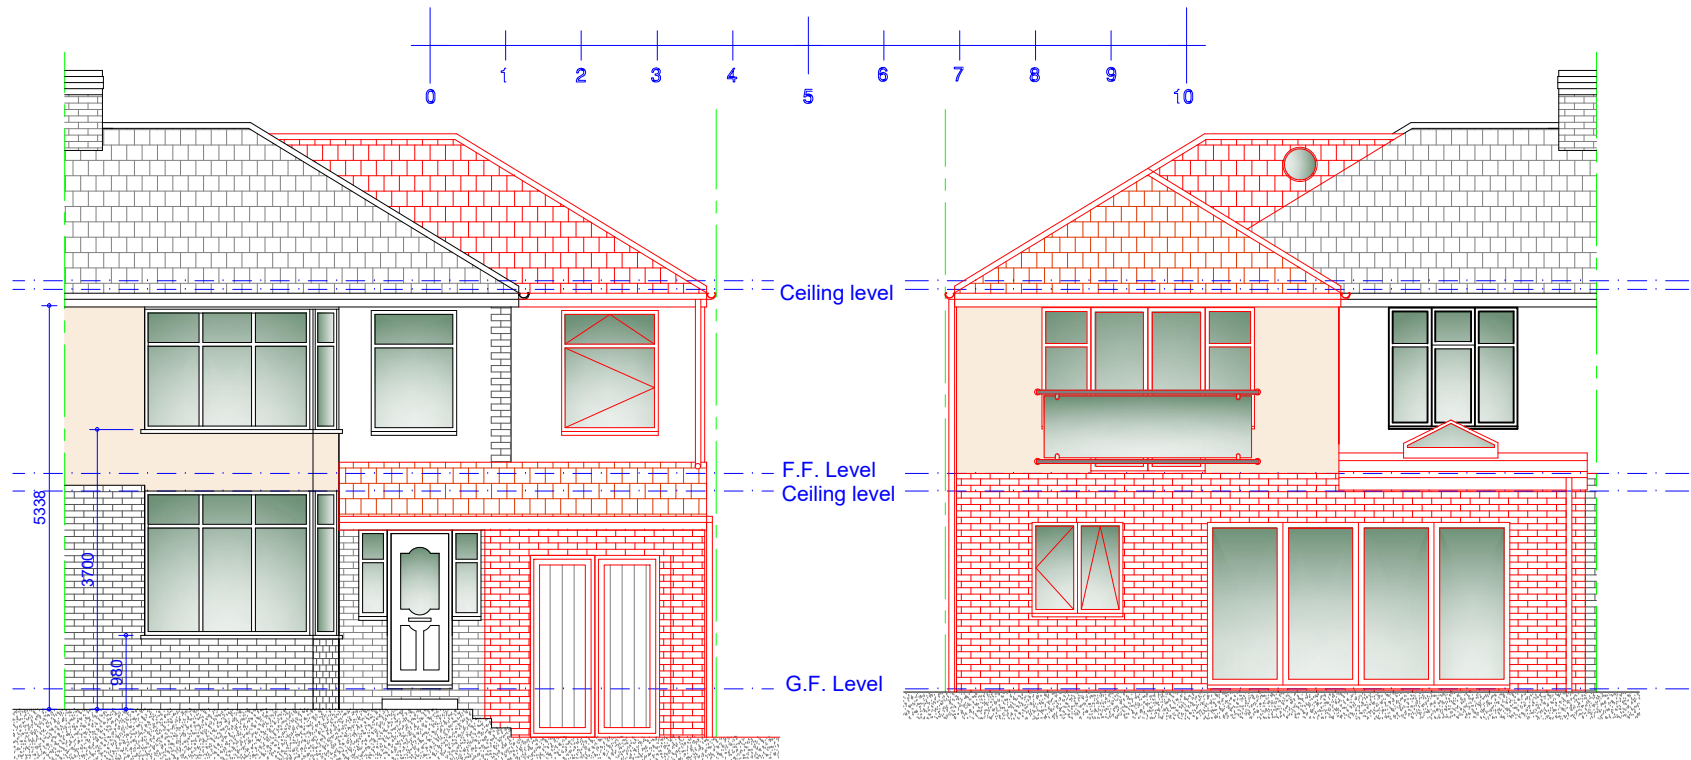


Proposed Front Elevation
Scale 1:100


Proposed Rear Elevation
Scale 1:100

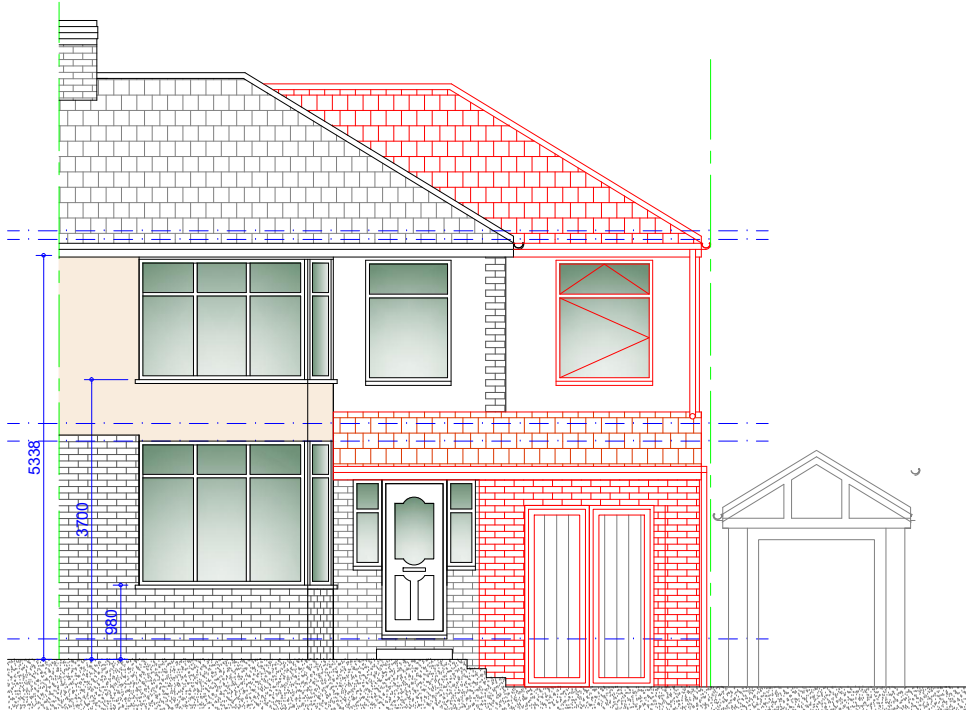

**Proposed Front Elevation
(Neighbouring garage shown)**
Scale 1:100

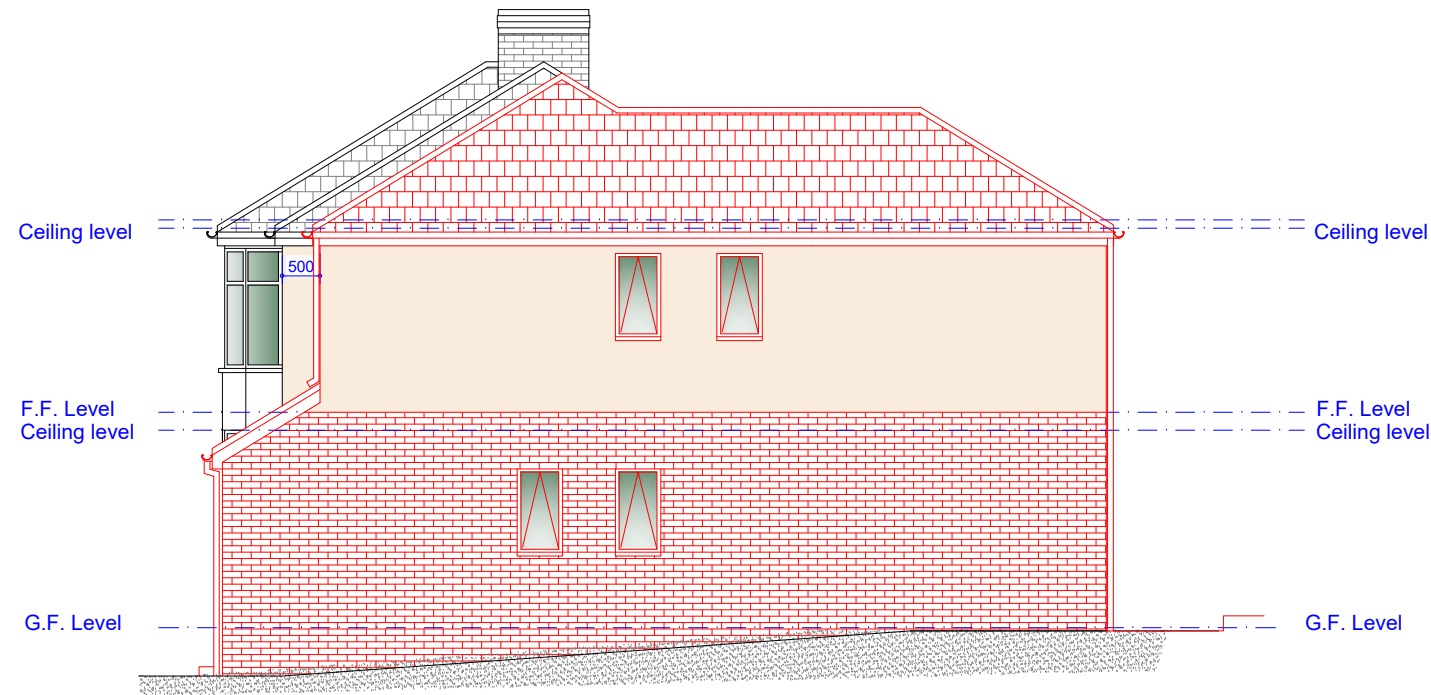

Proposed R/H Side Elevation
Scale 1:100

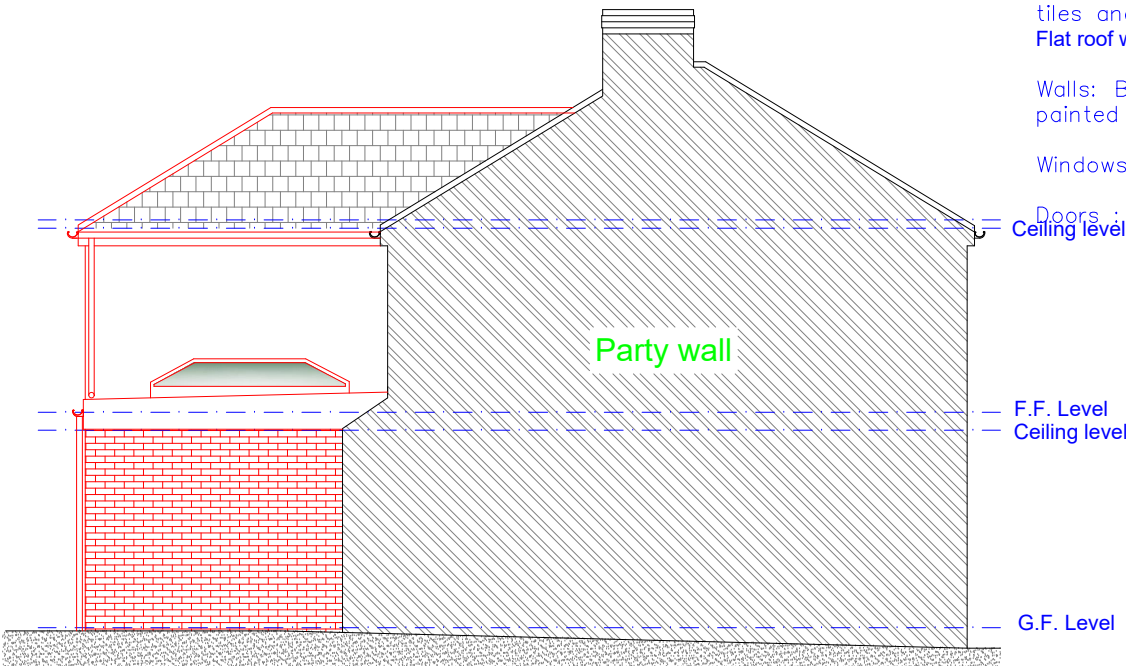

Proposed L/H Side Party Wall Elevation
Scale 1:100

Materials:

Roof : Concrete interlocking roof tiles and
Flat roof with roof lantern

Walls: Brown mix commons and painted concrete render.

Windows: White UPVC DG.

Doors : Grey aluminium DG.

Rev	Date	Description
Issued For : INFORMATION PURPOSES ONLY		
Client		
Mr. Marc Edge		
Project		
486 Bolton Road West, Ramsbottom, BL0 9RU Proposed two storey side and rear with single storey rear extension.		
Scheme - Drawing Title		
Proposed Elevations.		
04	Date	09.12.22
Drawing No.	Revision	Scale 1:100 @A3
		
Plans To Build It Ltd Tel: 0161 728 5730 Mob: 07741175755 www.planstobuildit.com		