


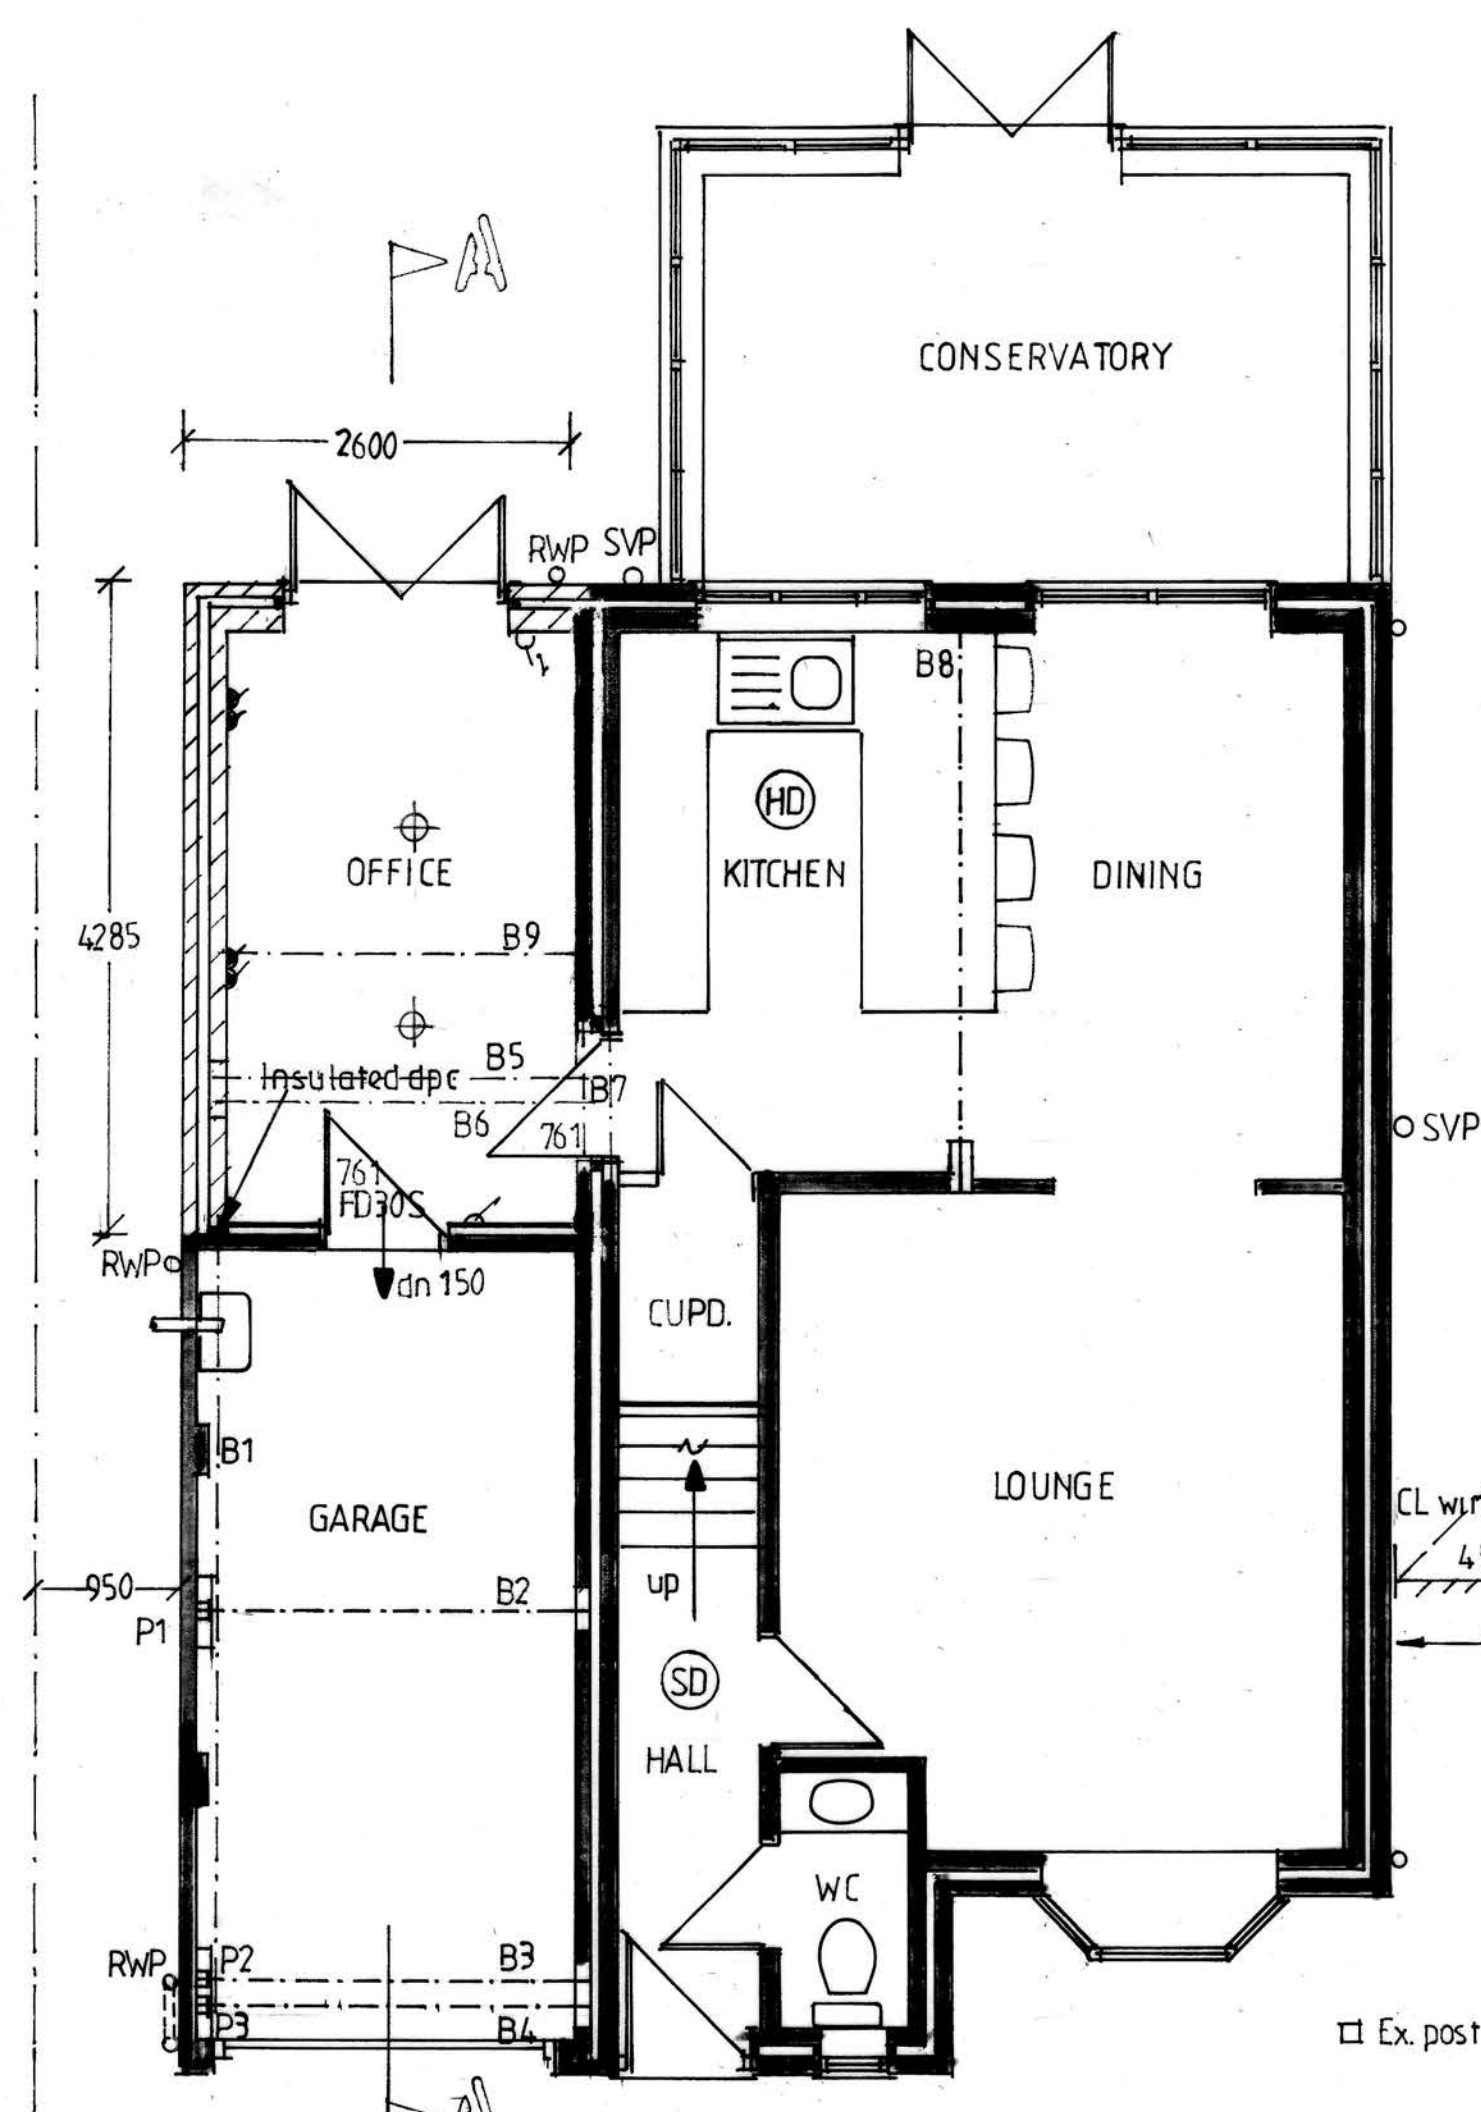
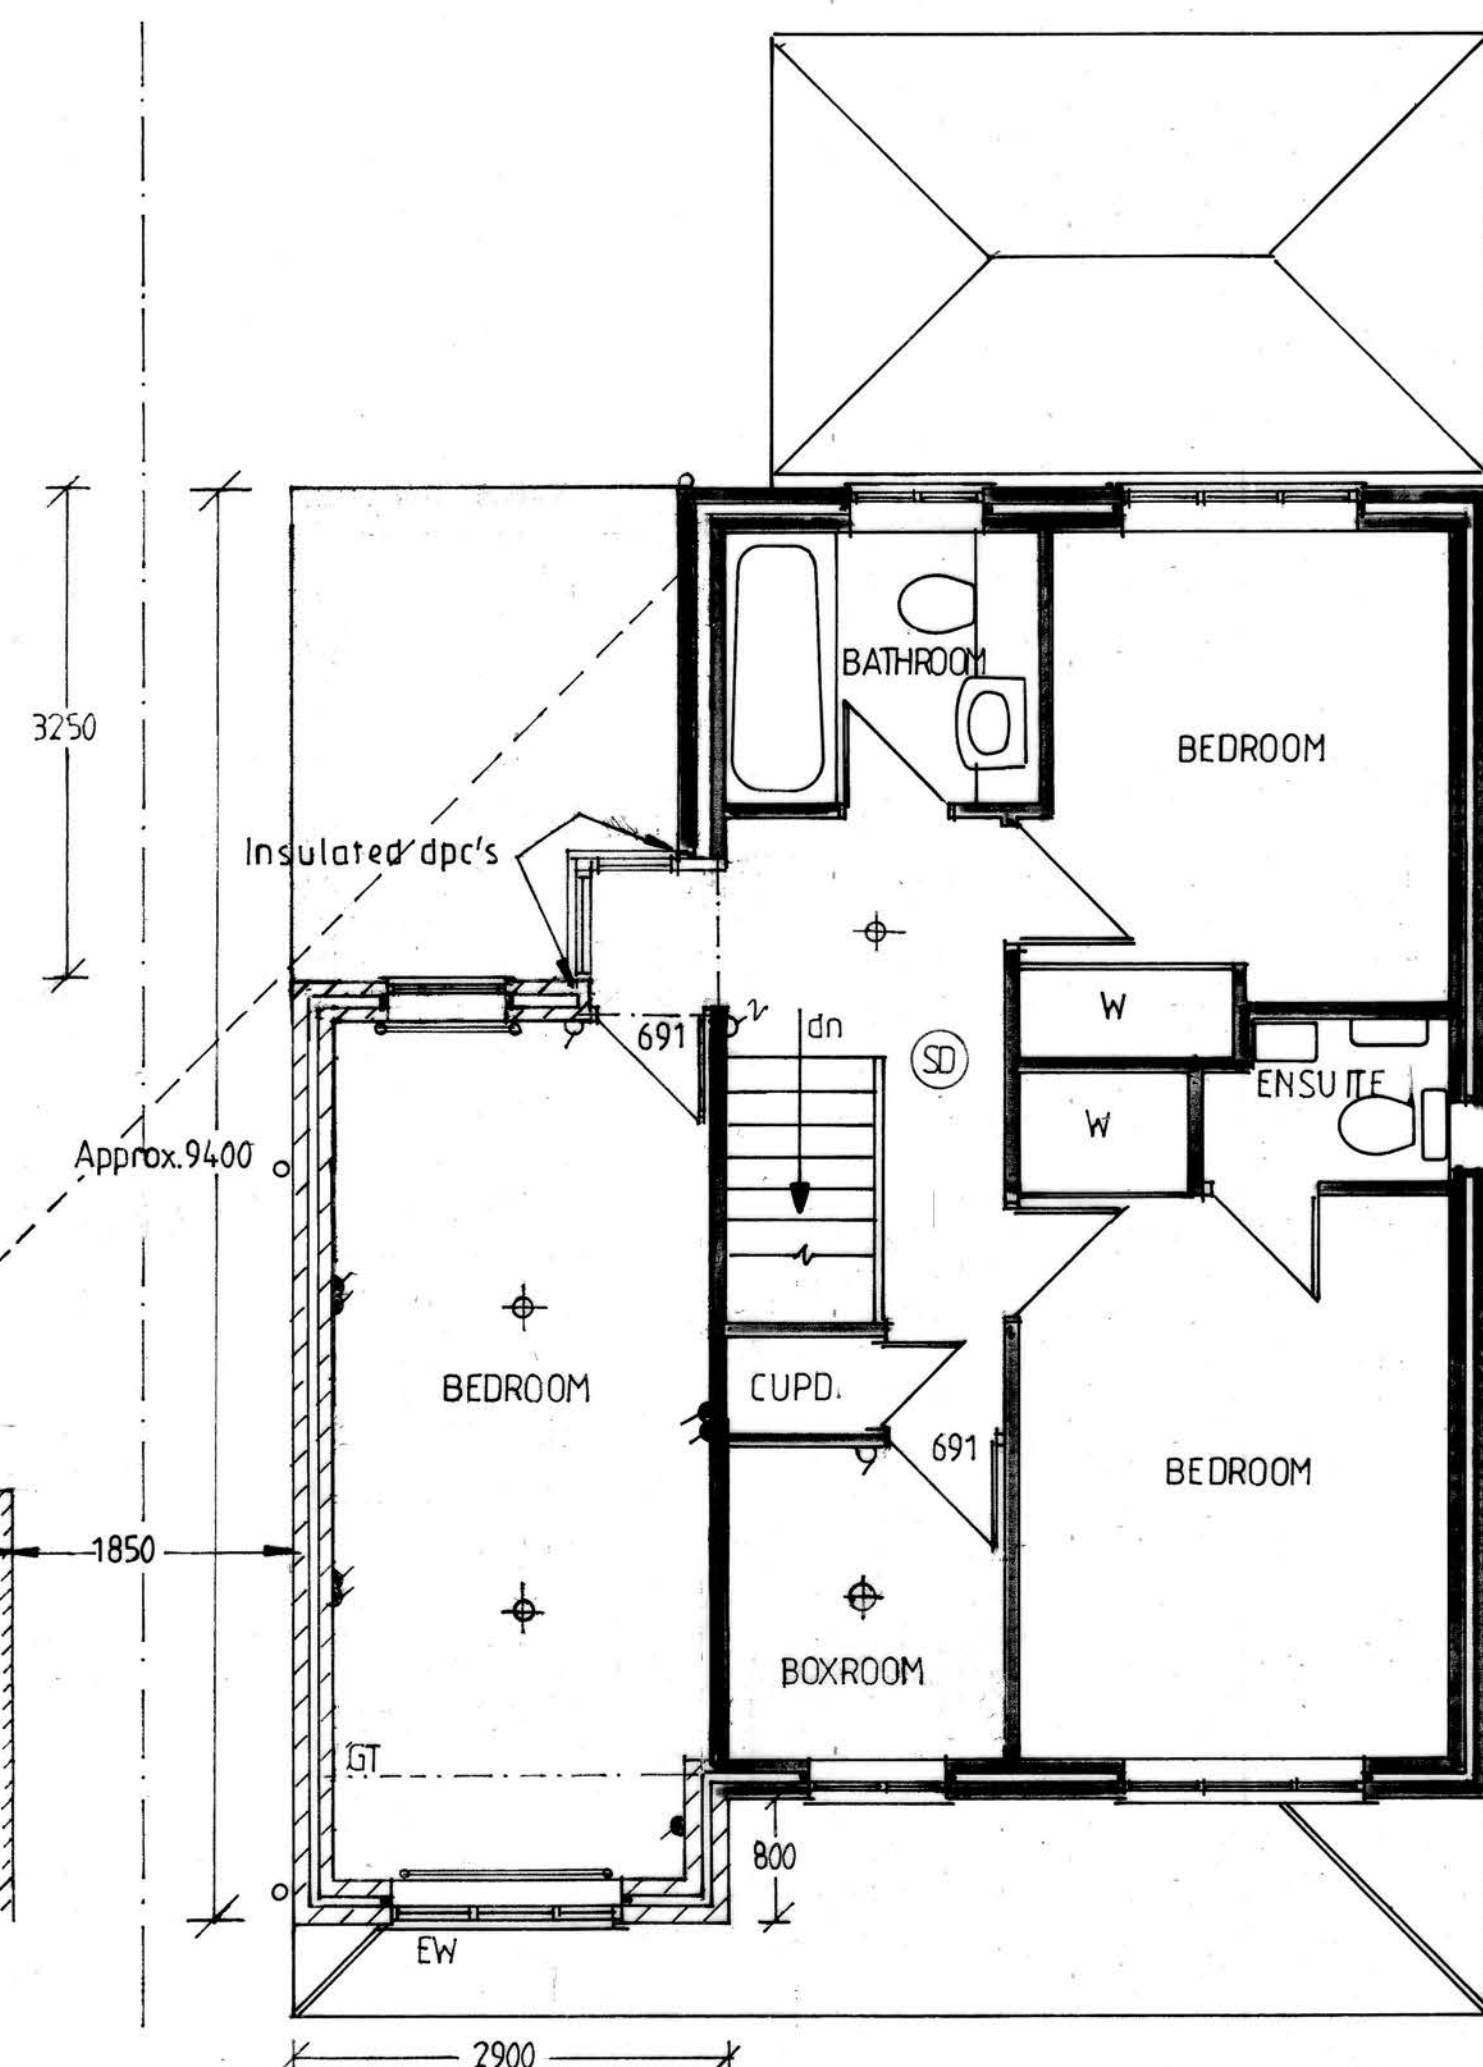


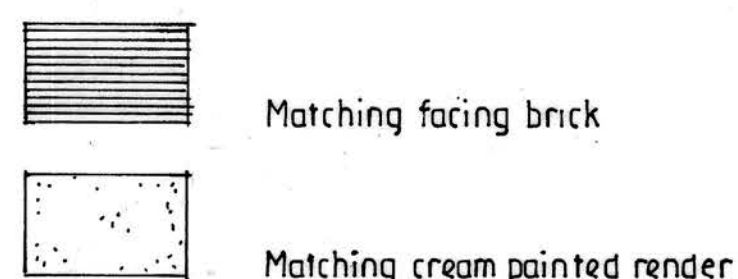


GROUND FLOOR PLAN

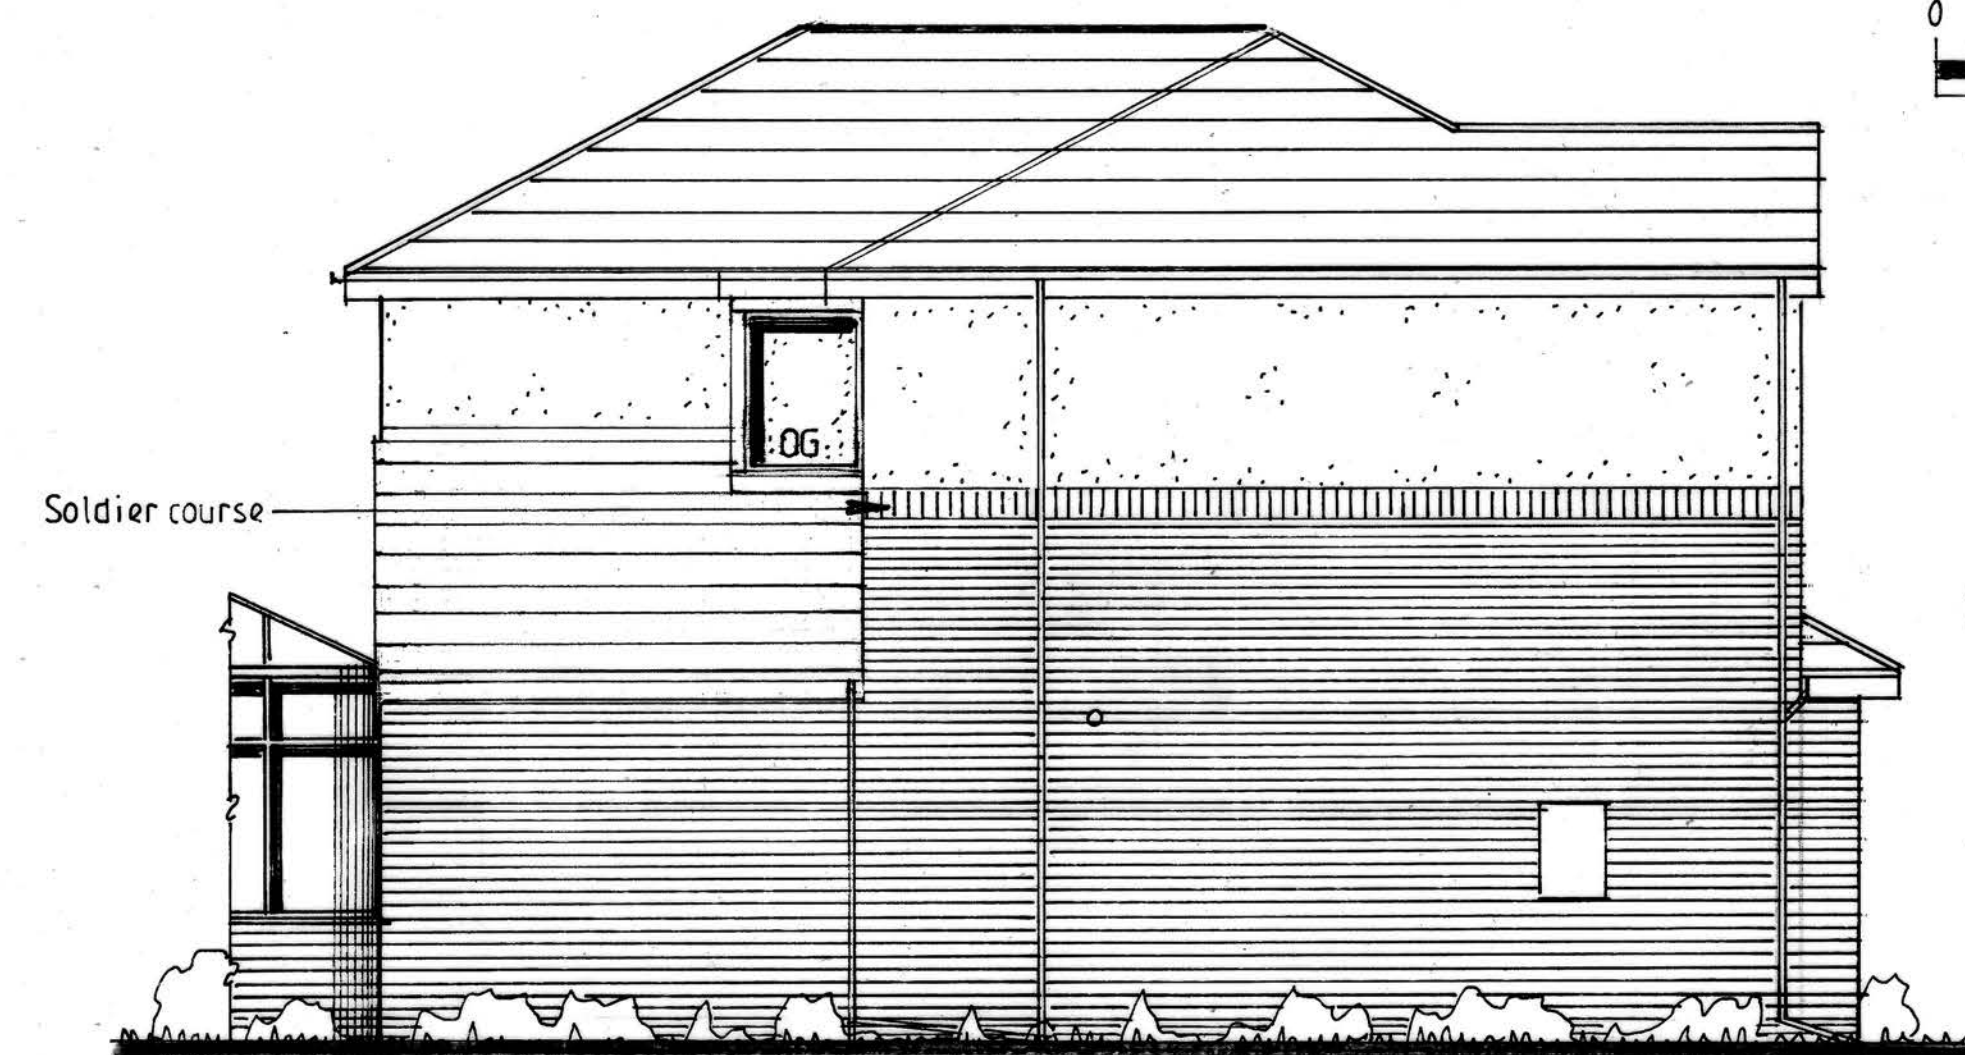


FIRST FLOOR PLAN

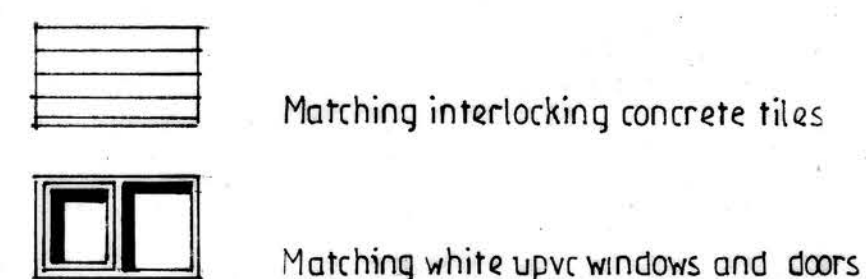


SIDE ELEVATION

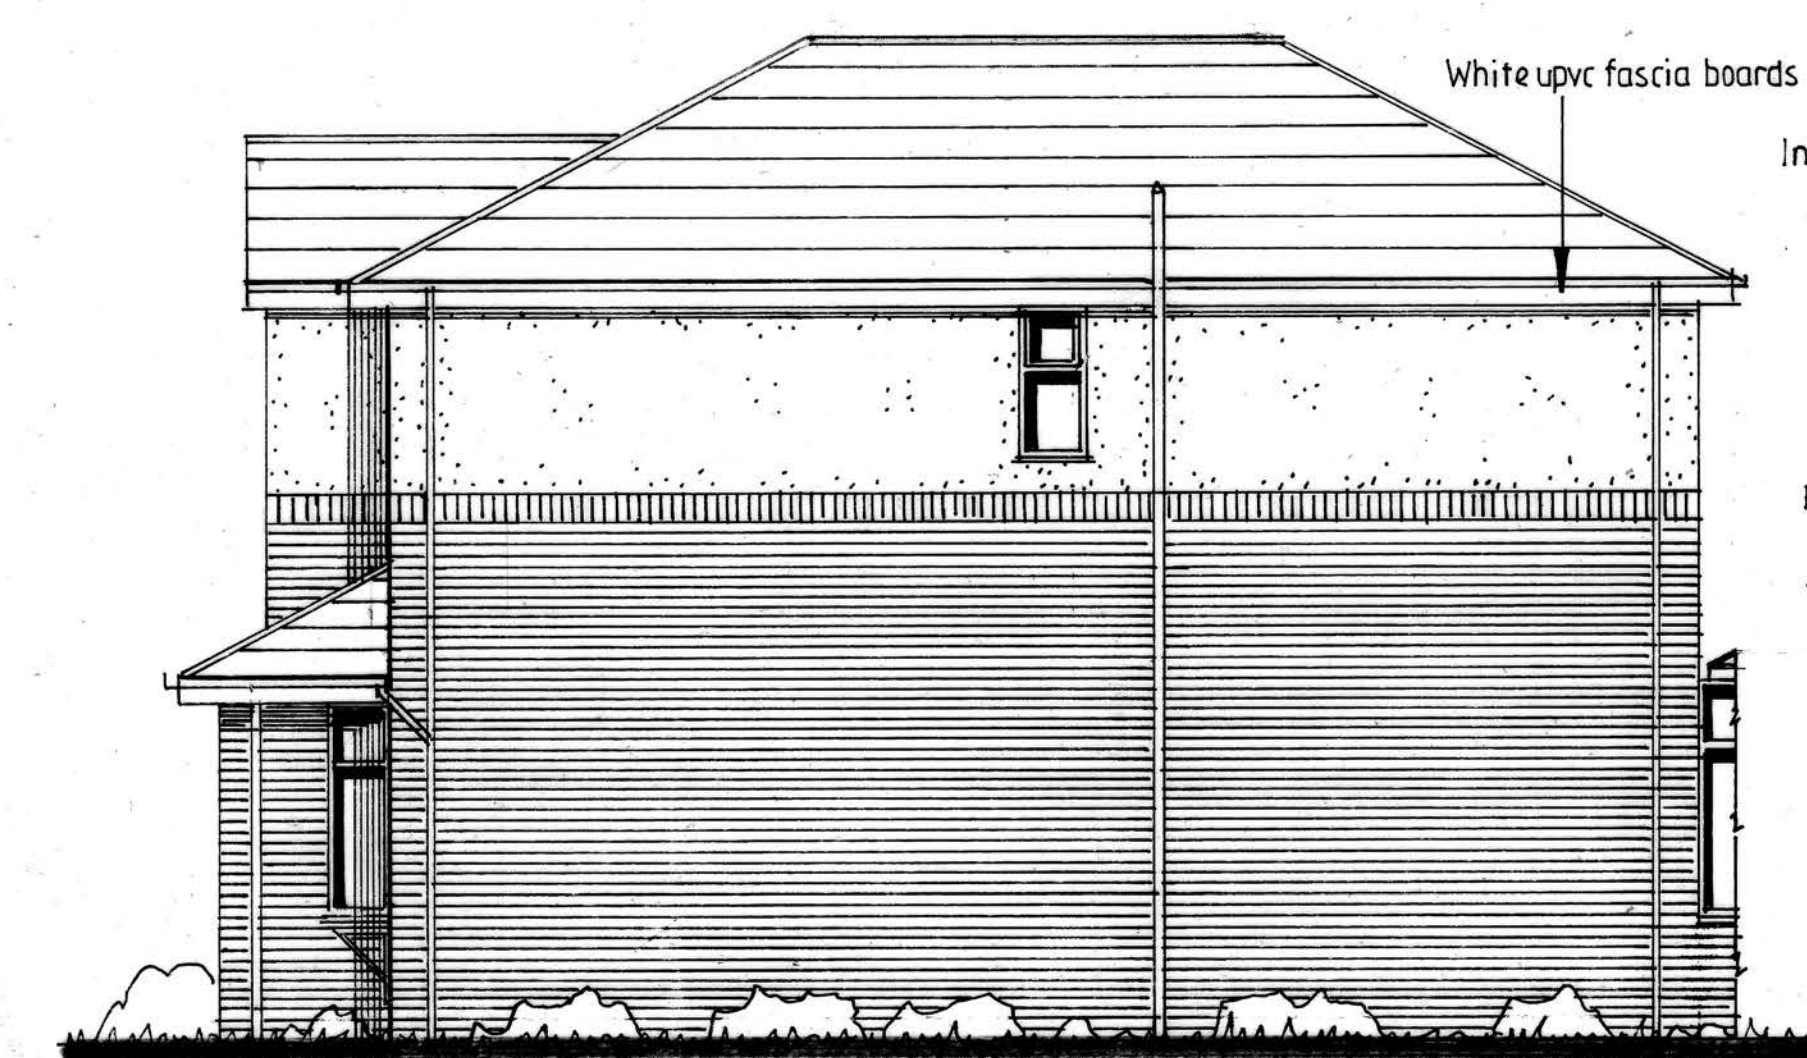

SIDE ELEVATION

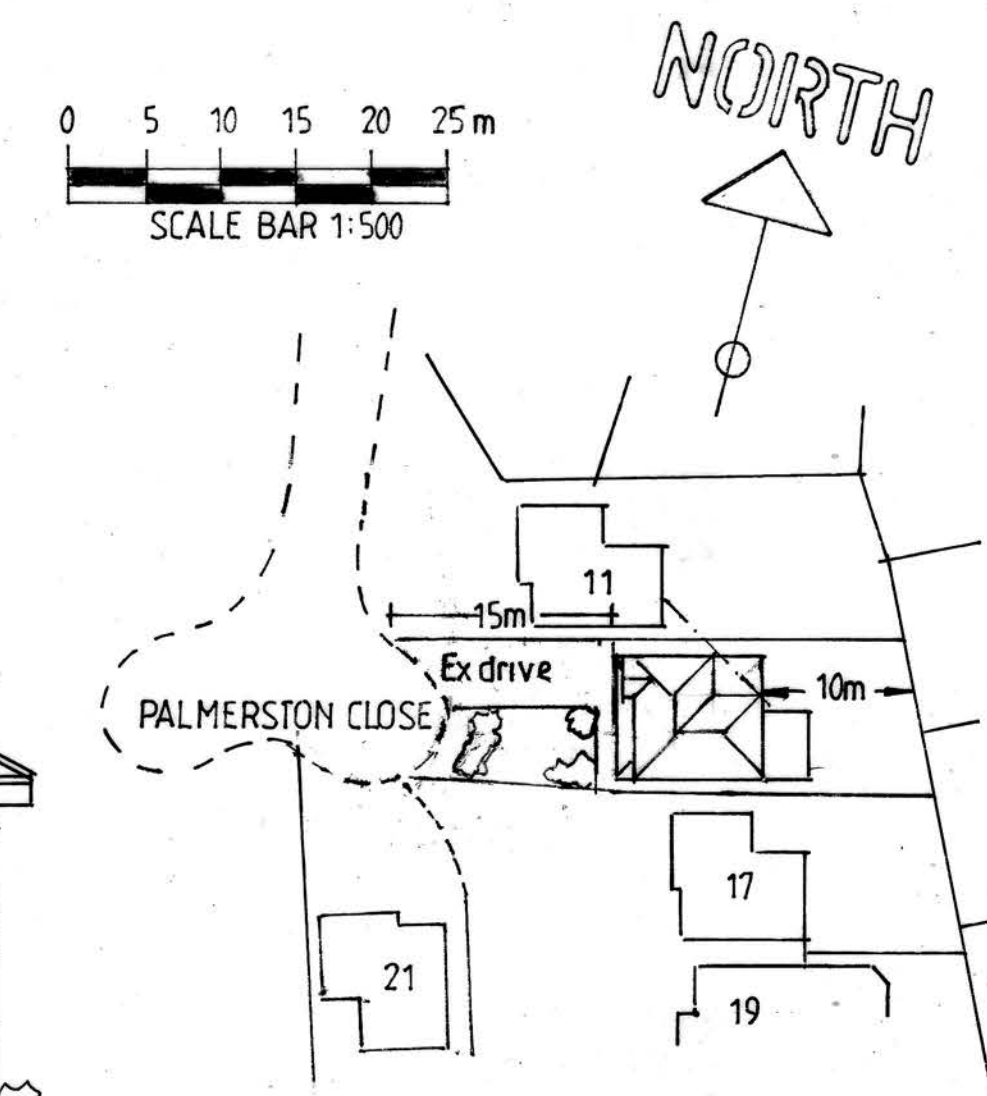

SITE PLAN 1:500

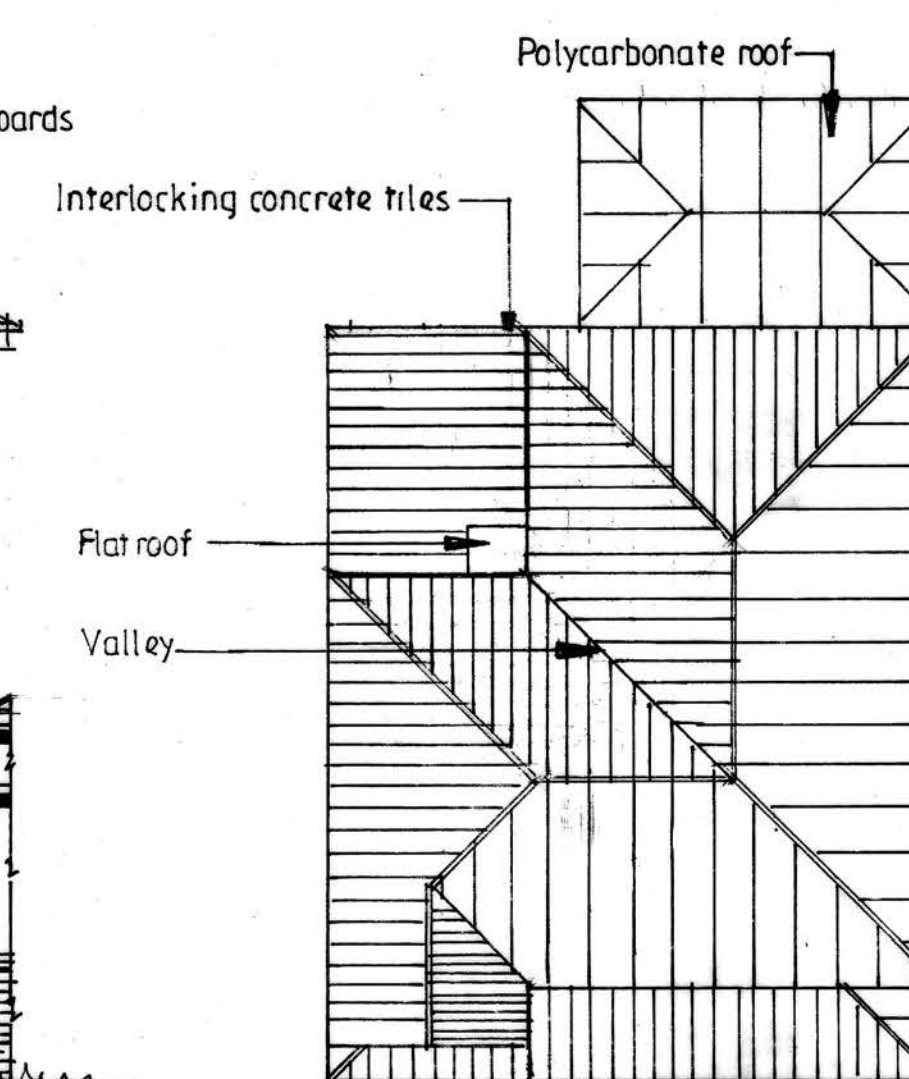

ROOF PLAN 1:100


PROPOSED FLOOR PLANS, ELEVATIONS, SECTION & ROOF PLAN



FRONT ELEVATION



REAR ELEVATION

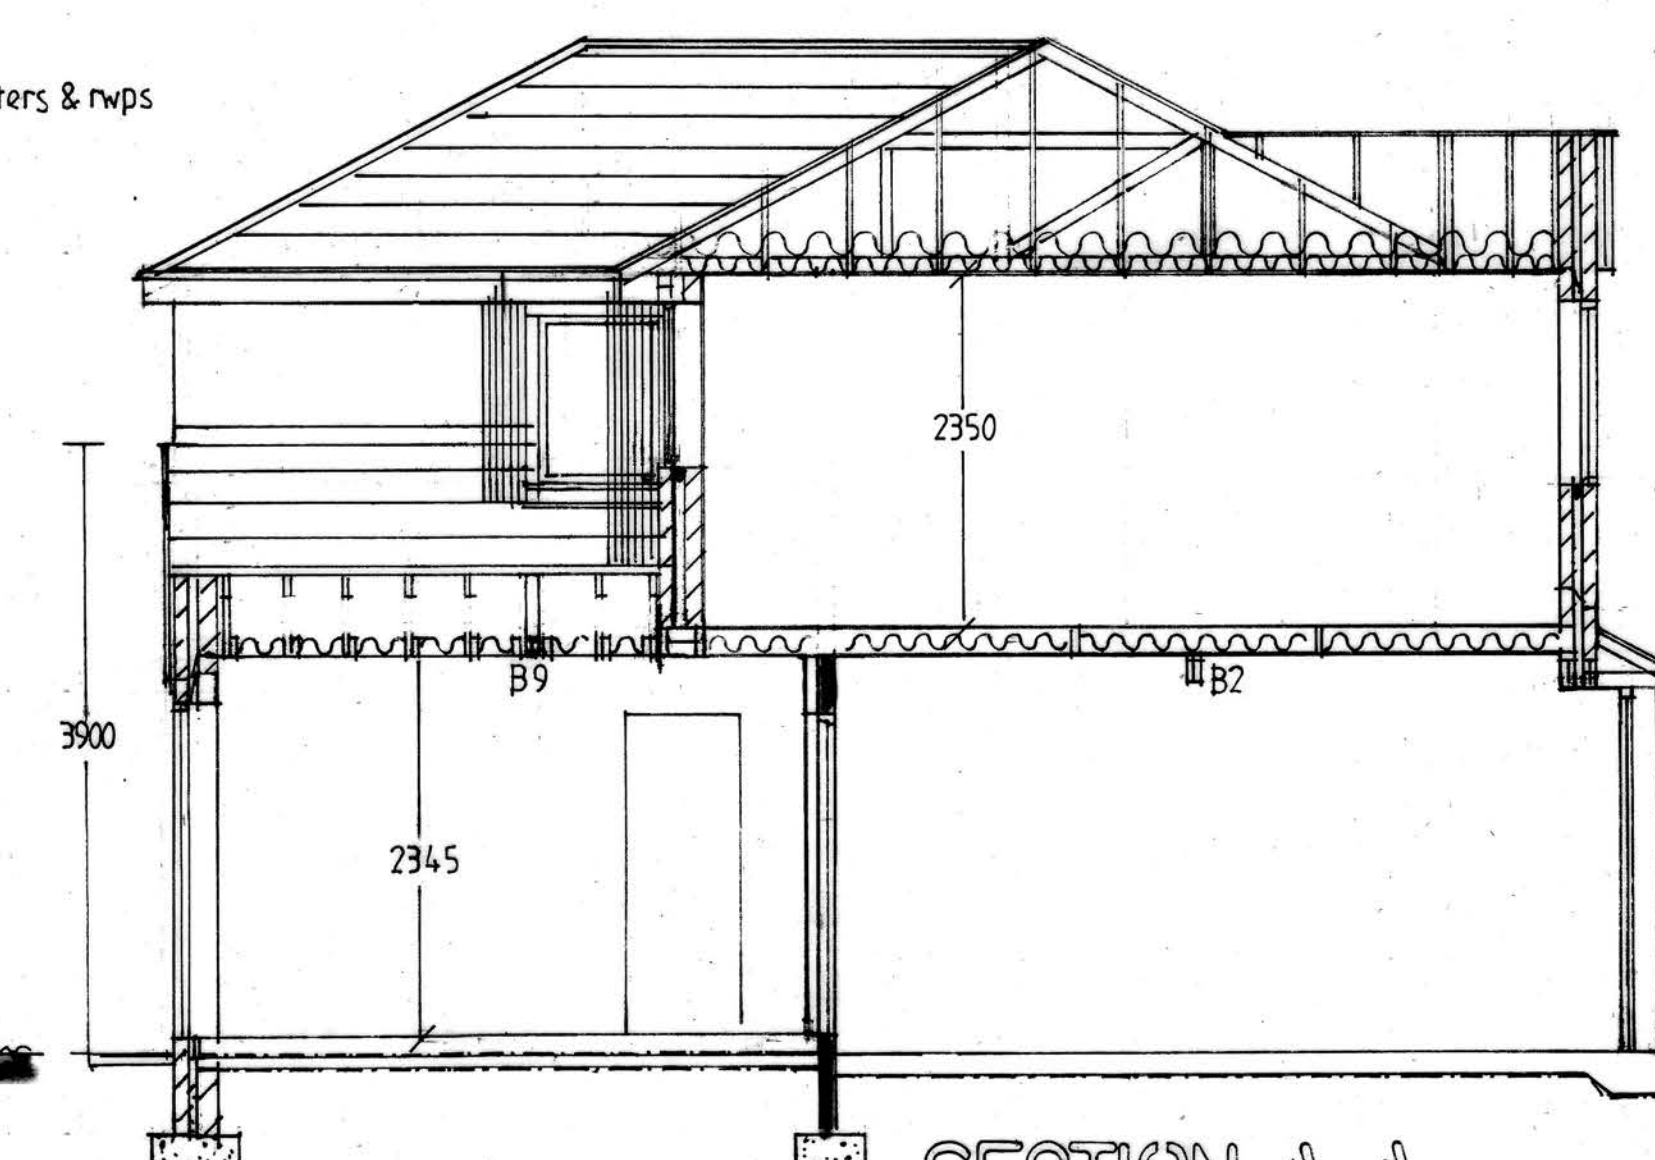

SECTION A-A



RevA - Two storey reduced in length and roof height lowered by 600mm. 11/01/2022

PROPOSED TWO - STOREY EXTENSION TO SIDE & FRONT

FOR ANITA COSTER
AT 15 PALMERSTON CLOSE
RAMSBOTTOM
BLO 9YN

ADRIAN HUGHES
ARCHITECTURAL SERVICES

SCALE 1:50 1:100
DATE OCT. 2021

DRAWING NO.
2/37/2021 RevA