





Front

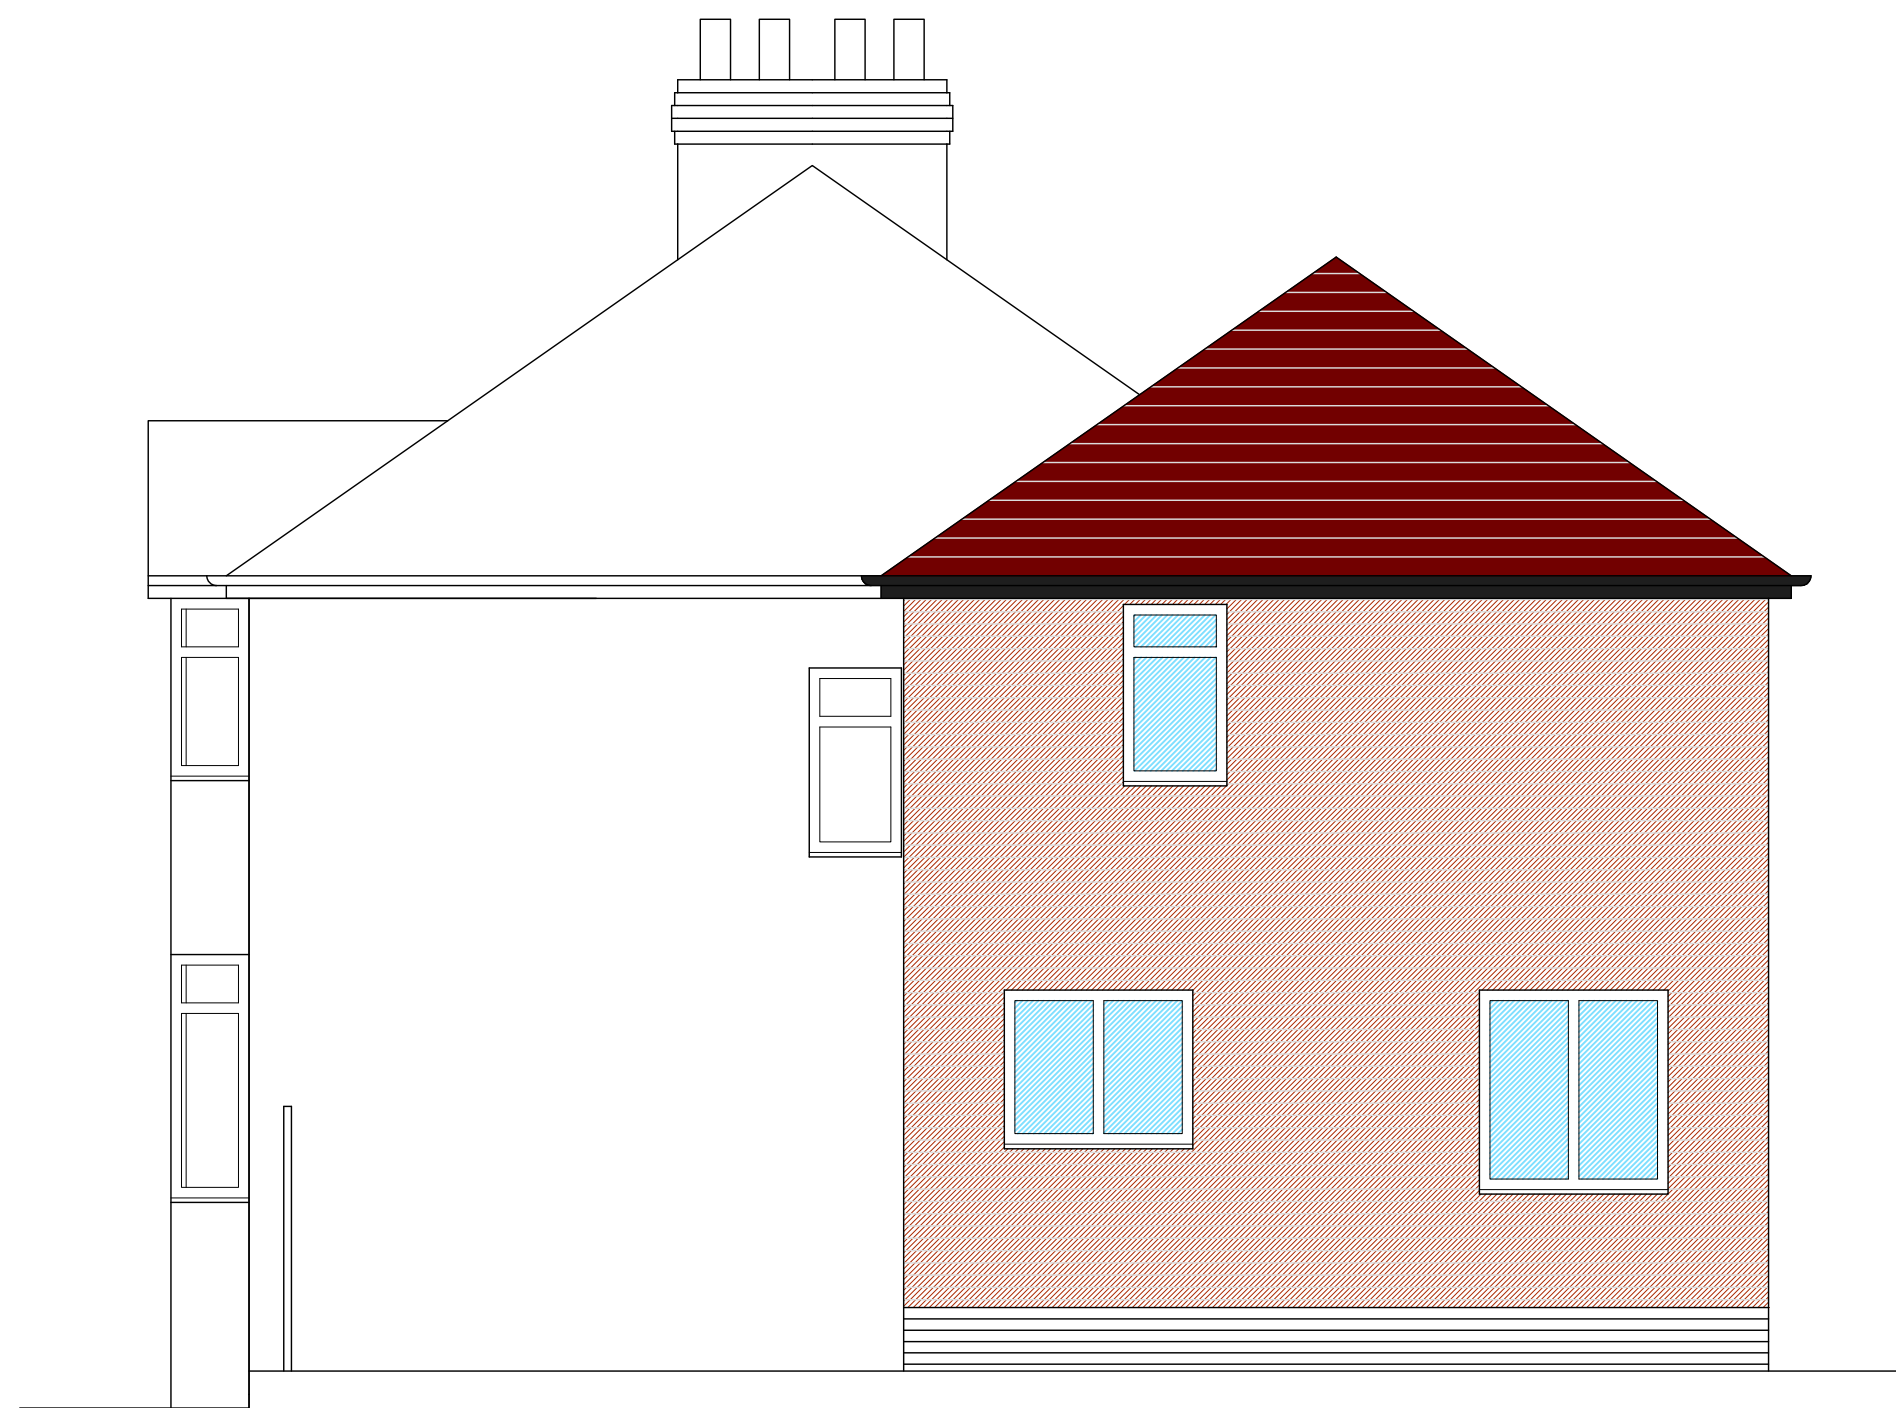

Side




Rear

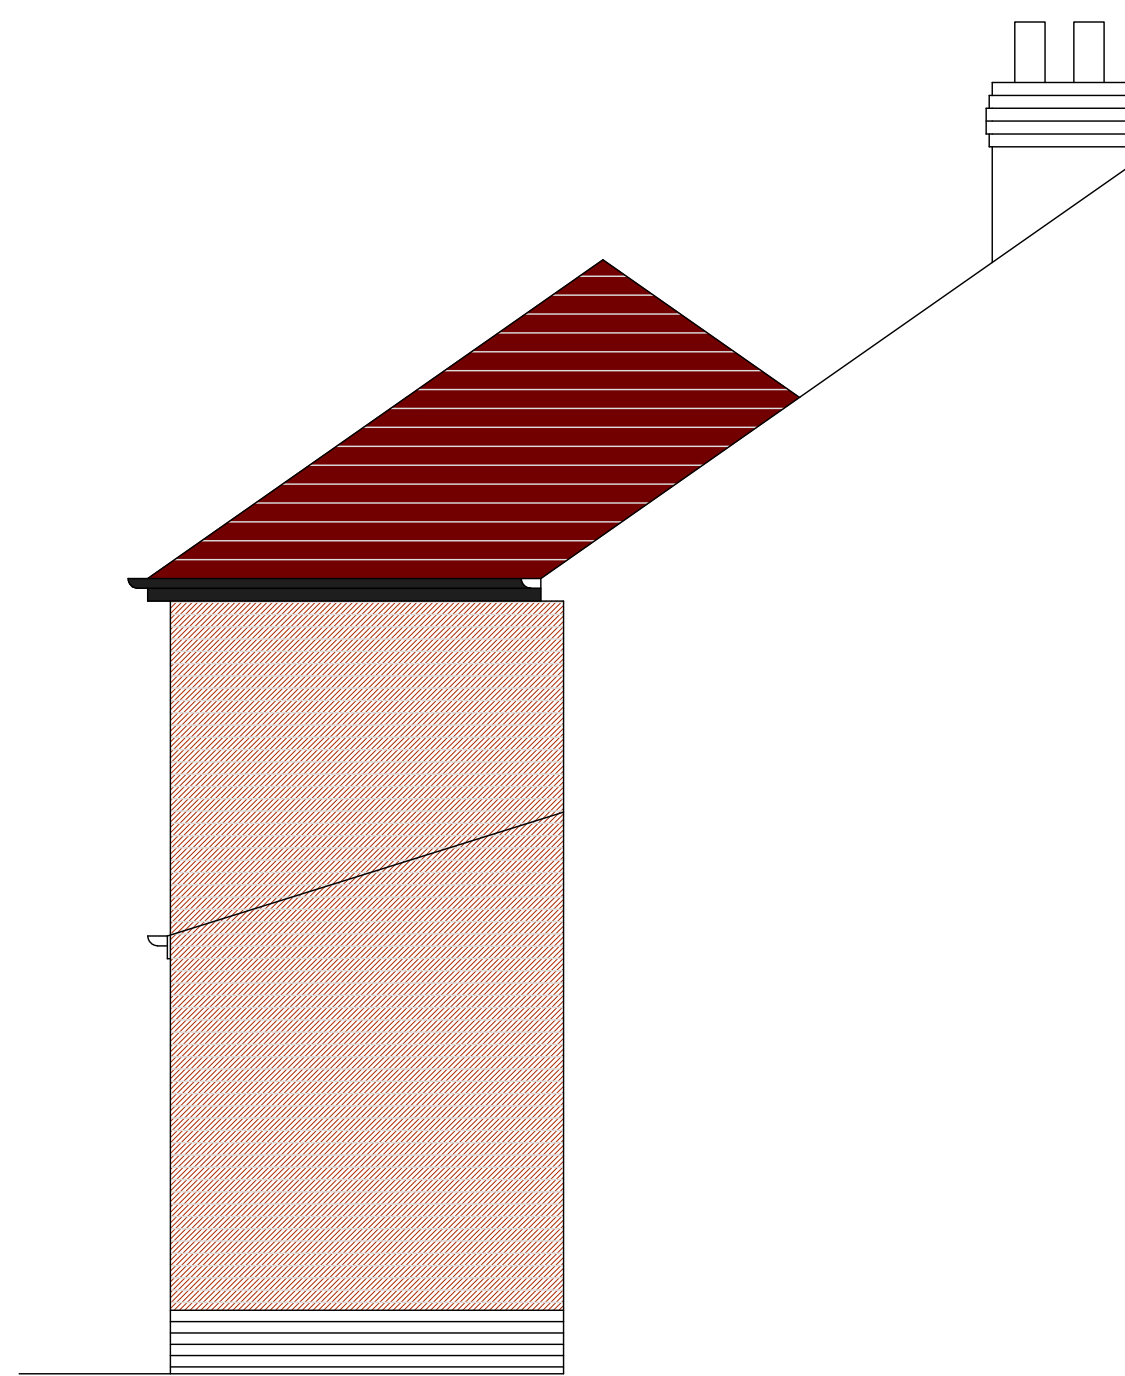

Side Facing No.17



Ground - A

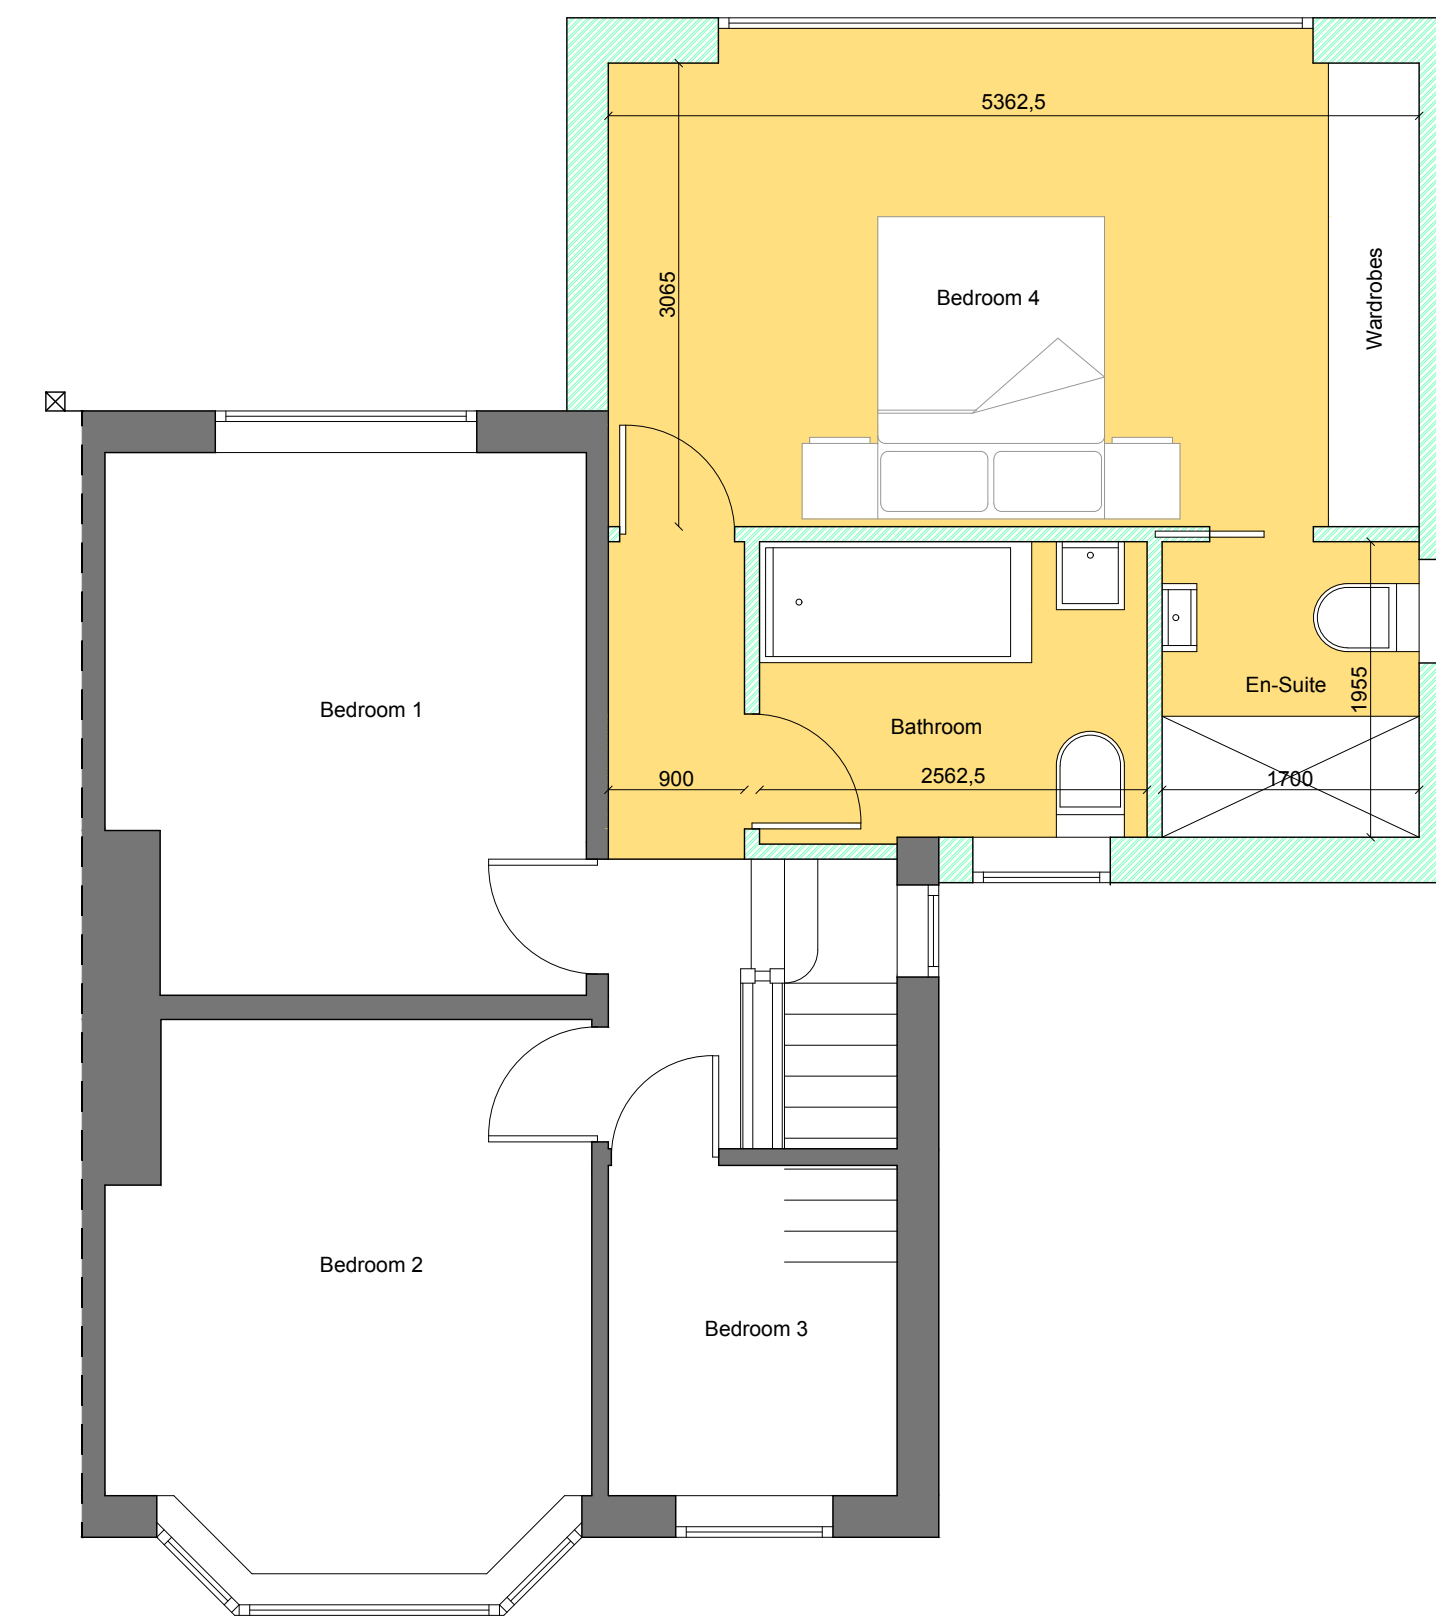

First

LHG PROJECTS LTD  
Architectural Design & Surveying  
M: 07941 889 509  
E: lhgprojects@gmail.com

PROJECT  
18 Vernon Drive, Prestwich

DRAWING TITLE  
Proposed Floor Plans & Elevations

DATE  
07/12/22  
DRAWING NUMBER  
1022.002

SCALE  
1:50 @ A1  
REVISION NO.  
A