




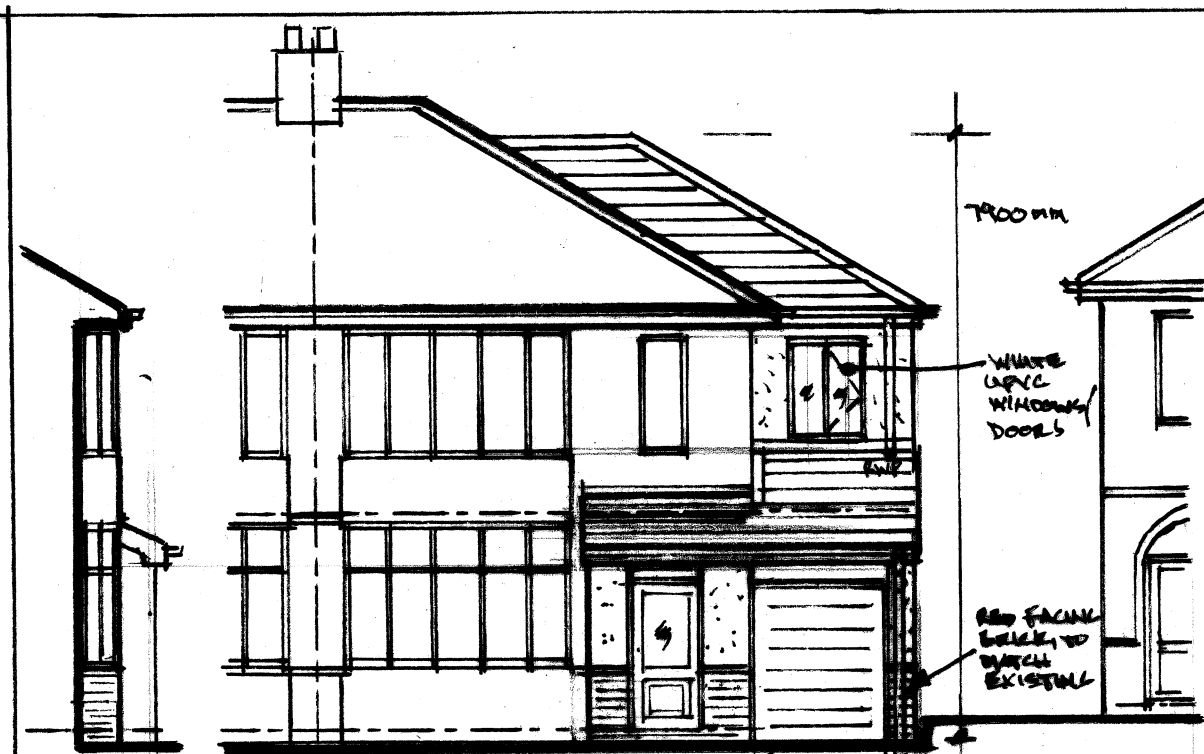


FRONT SIDE ELEVATION  
FRONT ELEVATION / STREET SCENE 1:100

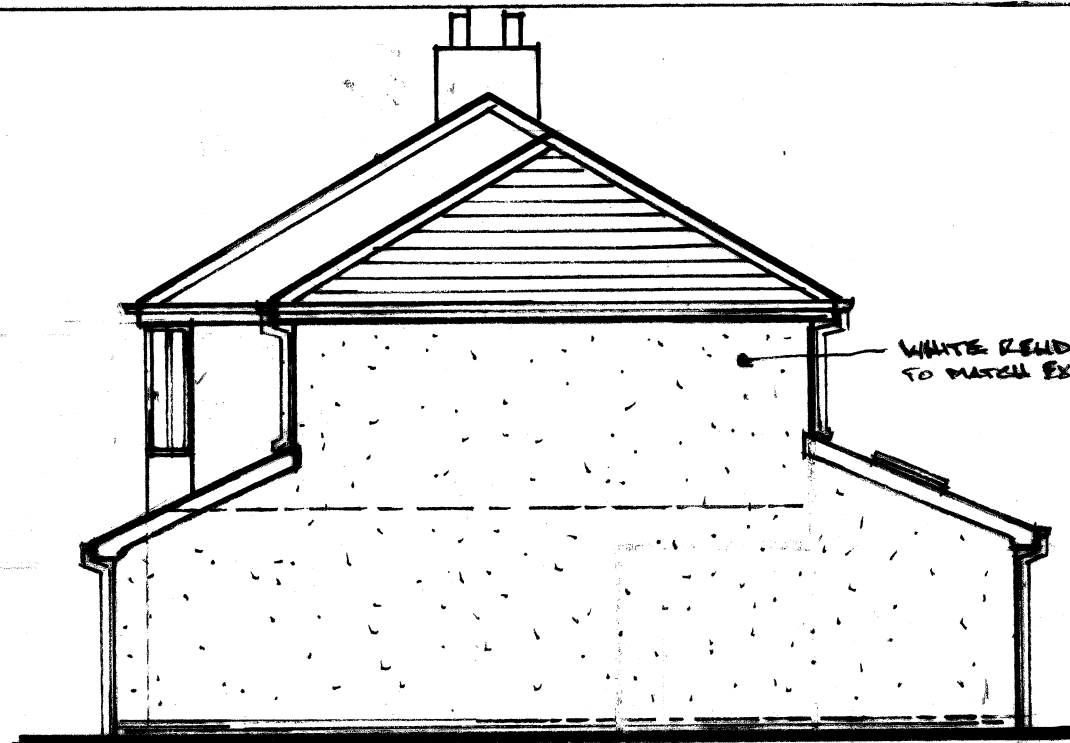


SIDE ELEVATION

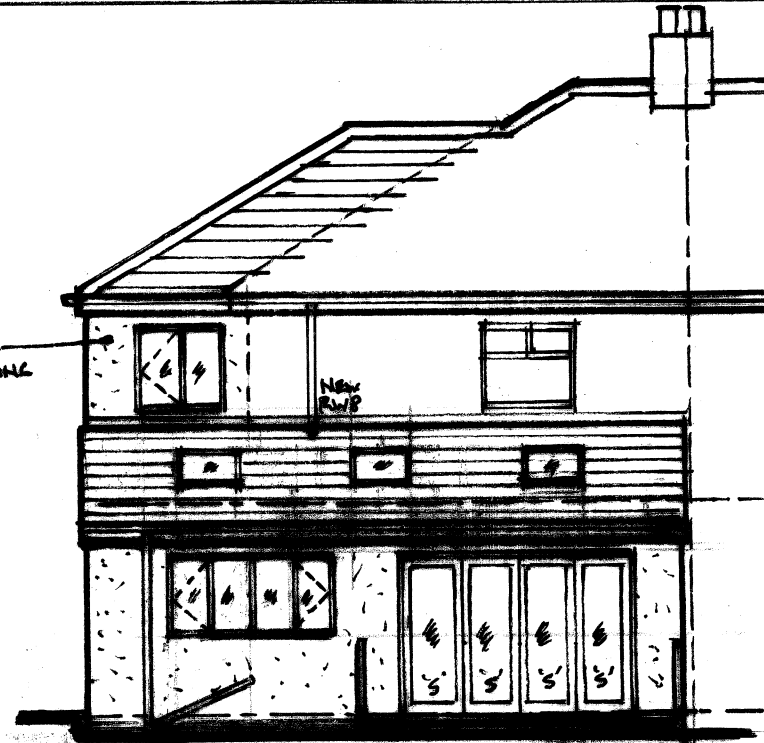


REAR ELEVATION

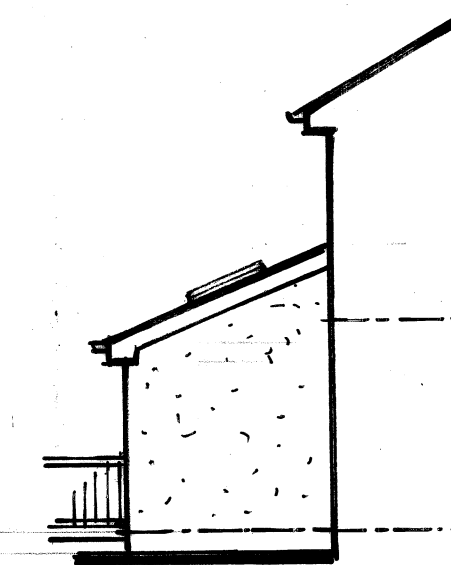


REAR SIDE ELEVATION

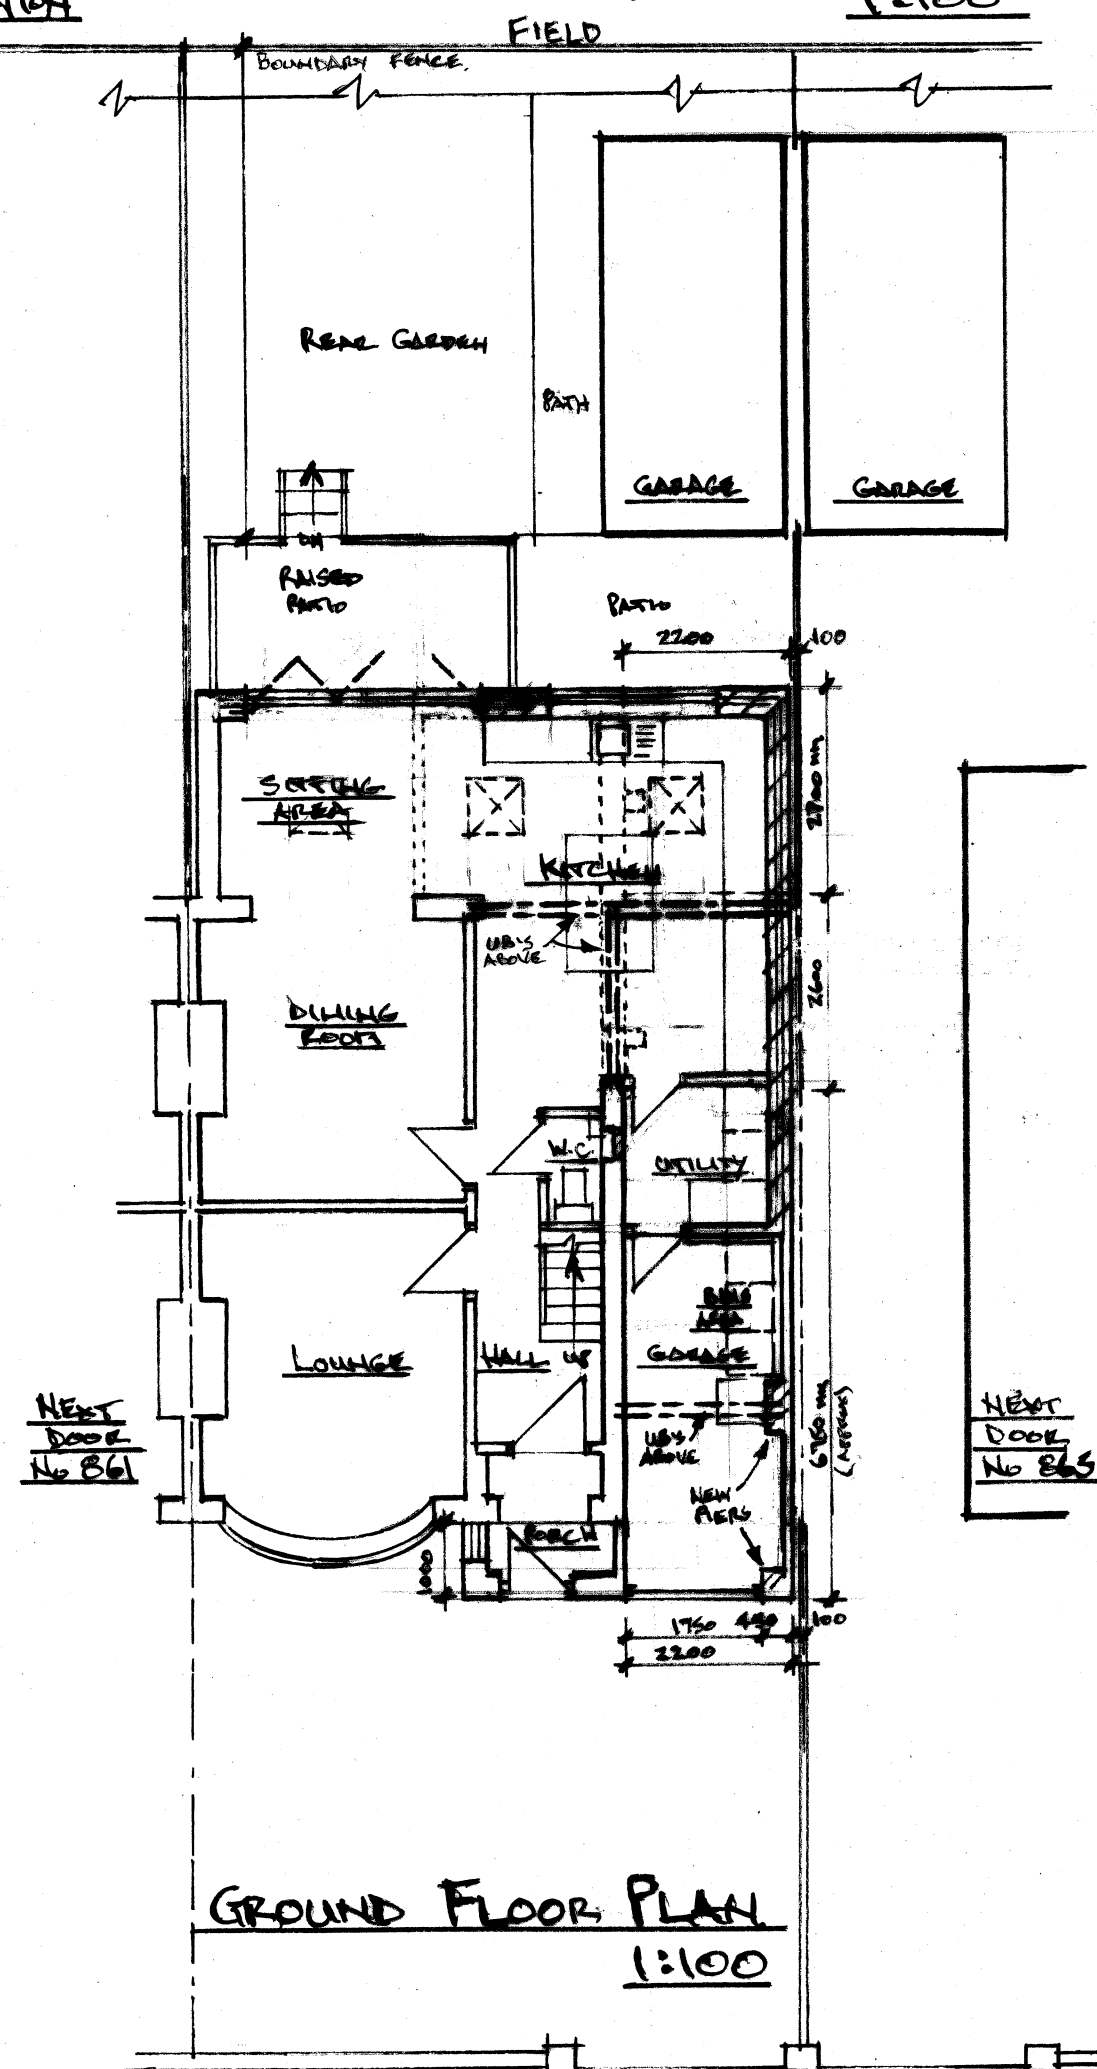


GROUND FLOOR PLAN 1:100

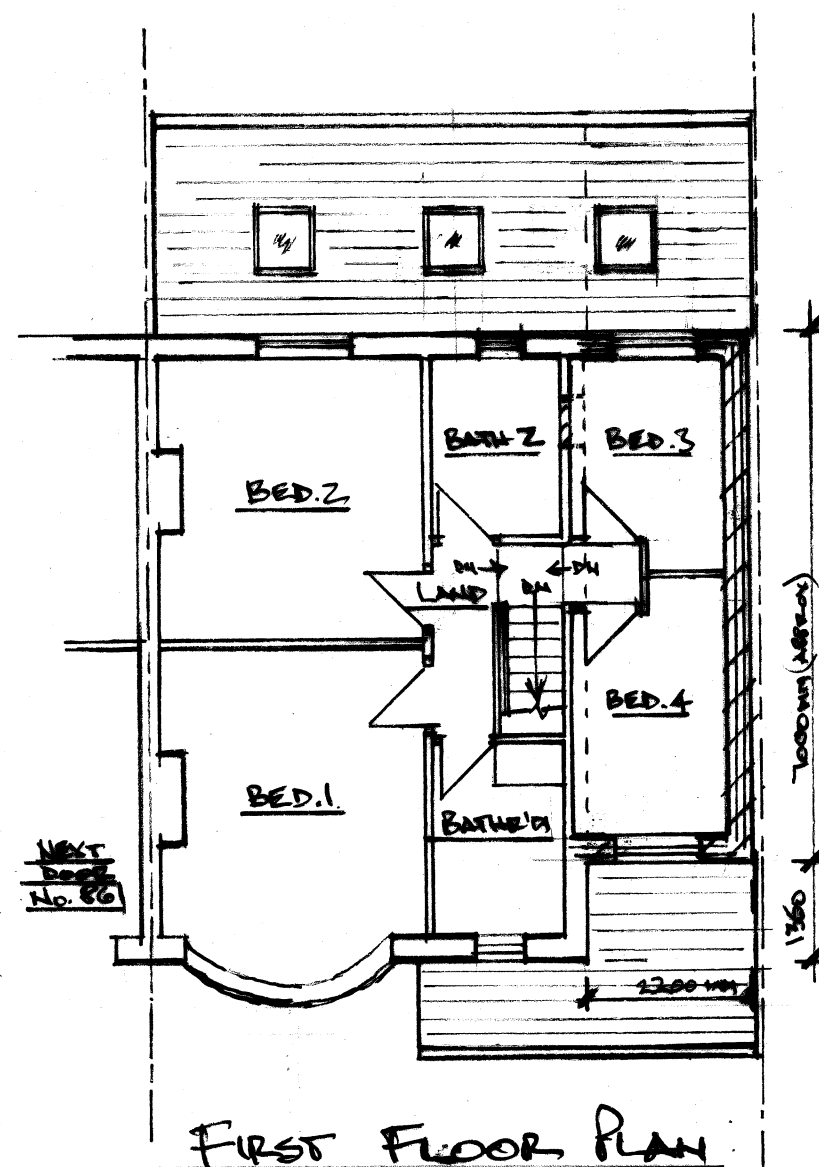

FIRST FLOOR PLAN

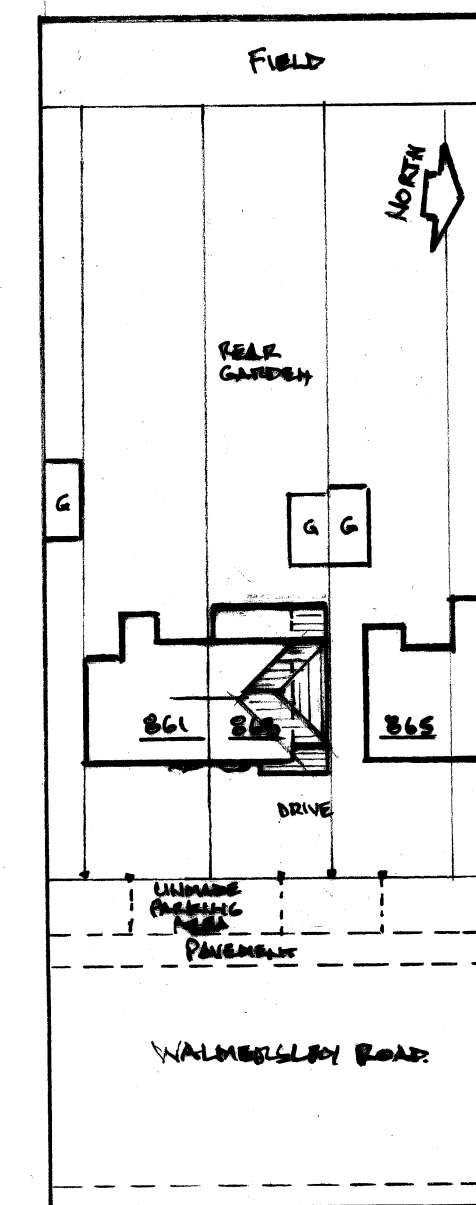

PROPOSED SITE PLAN 1:500

 

Architectural & Building Services

NEIL BUTTERWORTH

Tel: 07785 275483  
Mobile: 07785 275483

89 Higher Ainsworth Road,  
Radcliffe, Manchester, M26 4JJ.

Job Title **PROPOSED TWO STOREY SIDE  
EXTENSION, & EXT./INTERNAL ALTERATIONS  
AT 863 WALMERSLEY ROAD, BURY  
FOR MR & MRS N. EGAN**

Drawing Title **PROPOSED PLANS & ELEVATIONS**

|                |                 |                  |                  |
|----------------|-----------------|------------------|------------------|
| Scale<br>1:100 | Date<br>JULY 25 | Drawn by<br>N.B. | Drawing No.<br>2 |
|----------------|-----------------|------------------|------------------|

© copyright.