



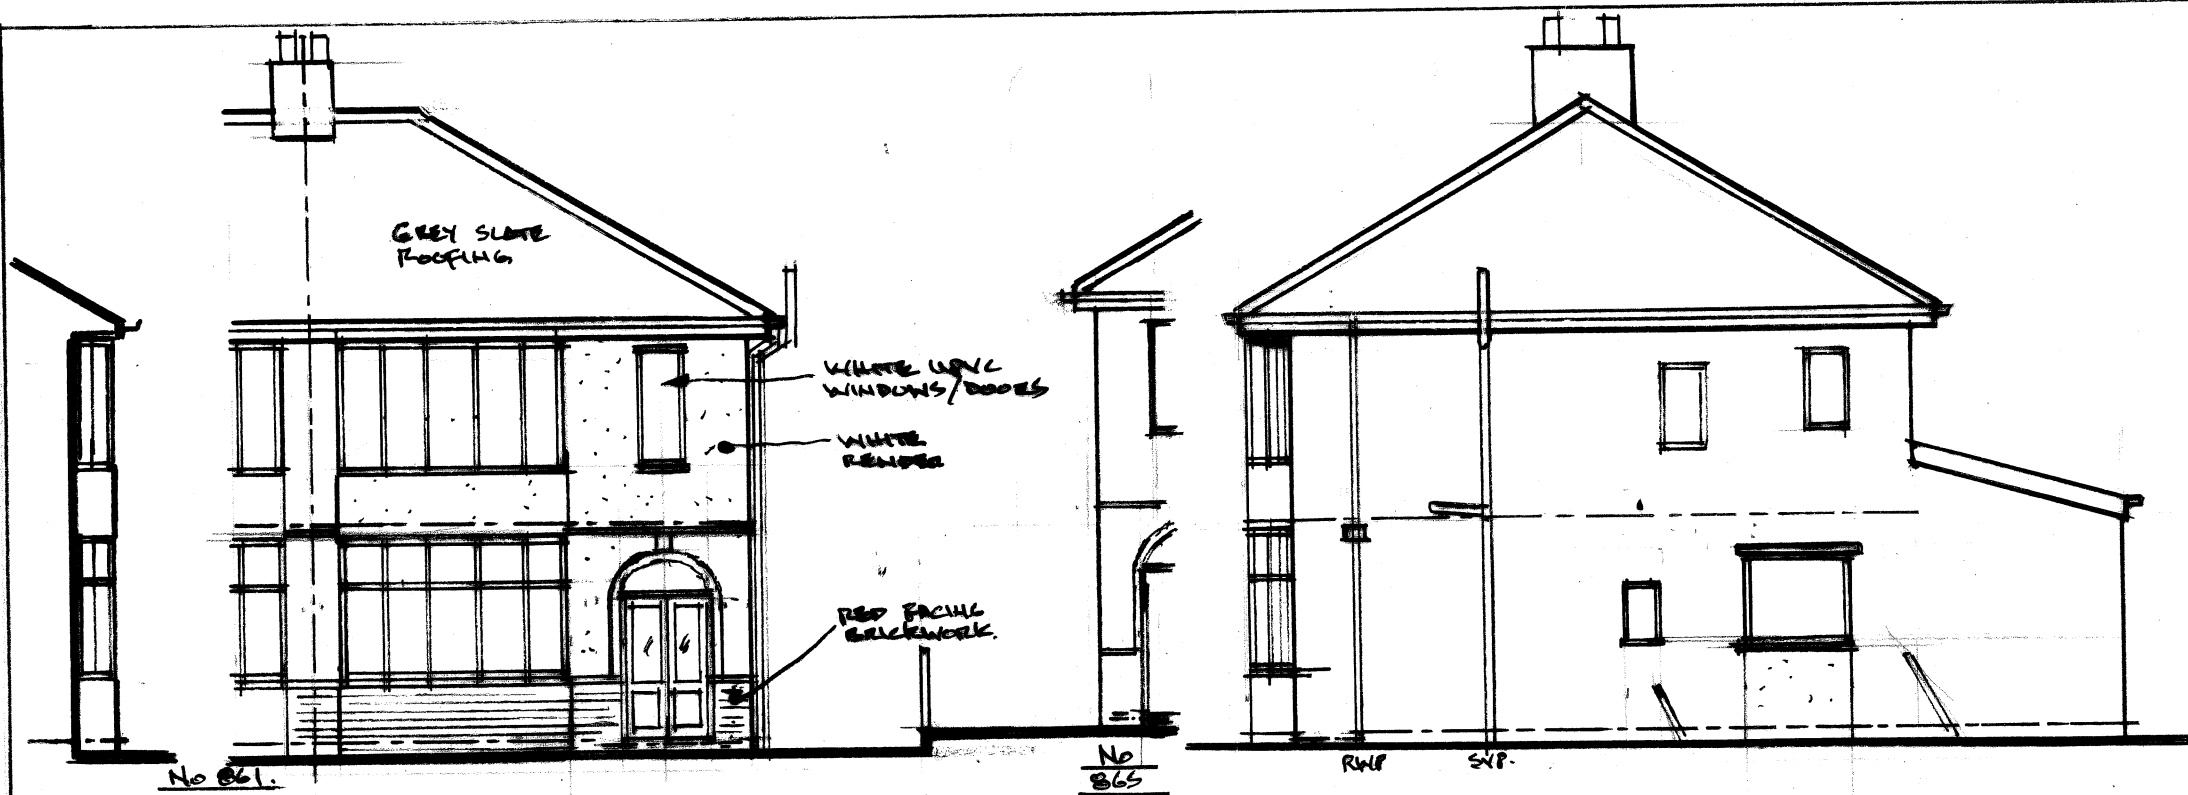


FRONT SIDE EXISTING FRONT ELEVATION
ELEVATION STREET SCENE 1:100

EXISTING SIDE ELEVATION

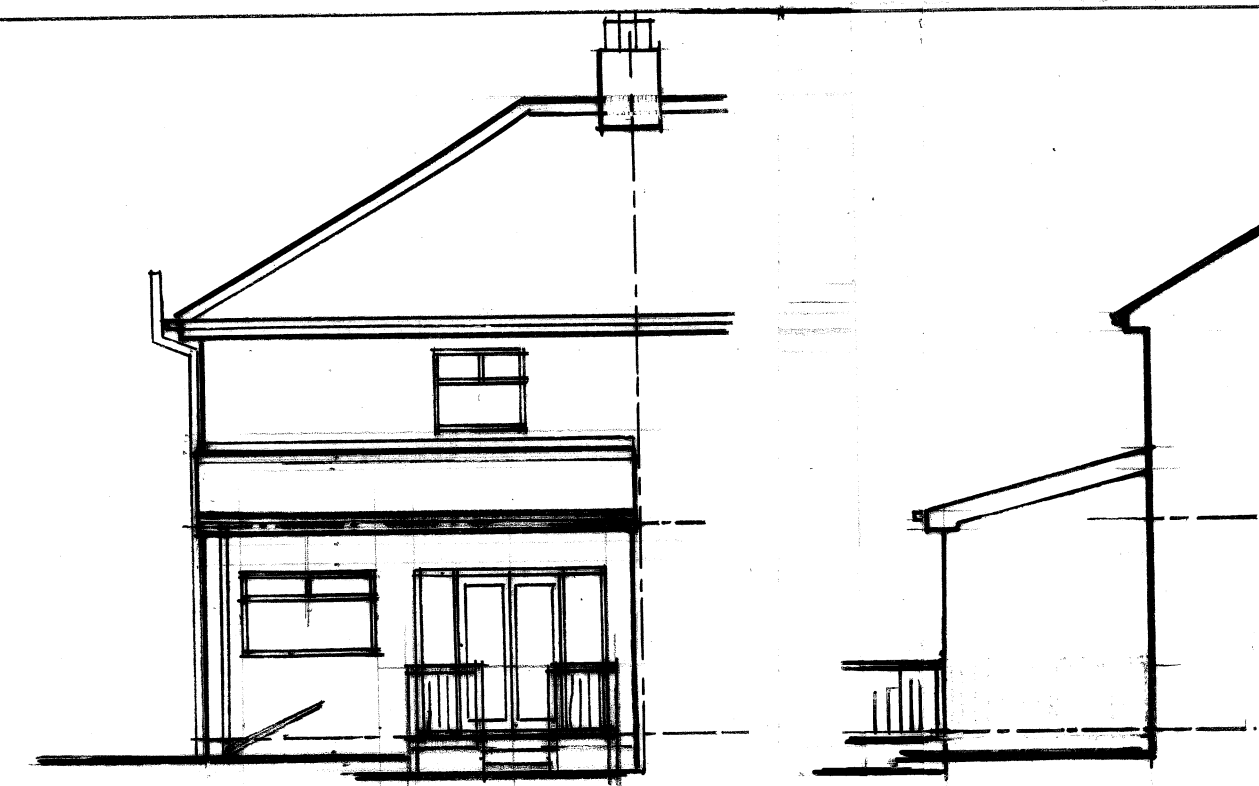


EXISTING REAR ELEVATION


REAR SIDE ELEVATION

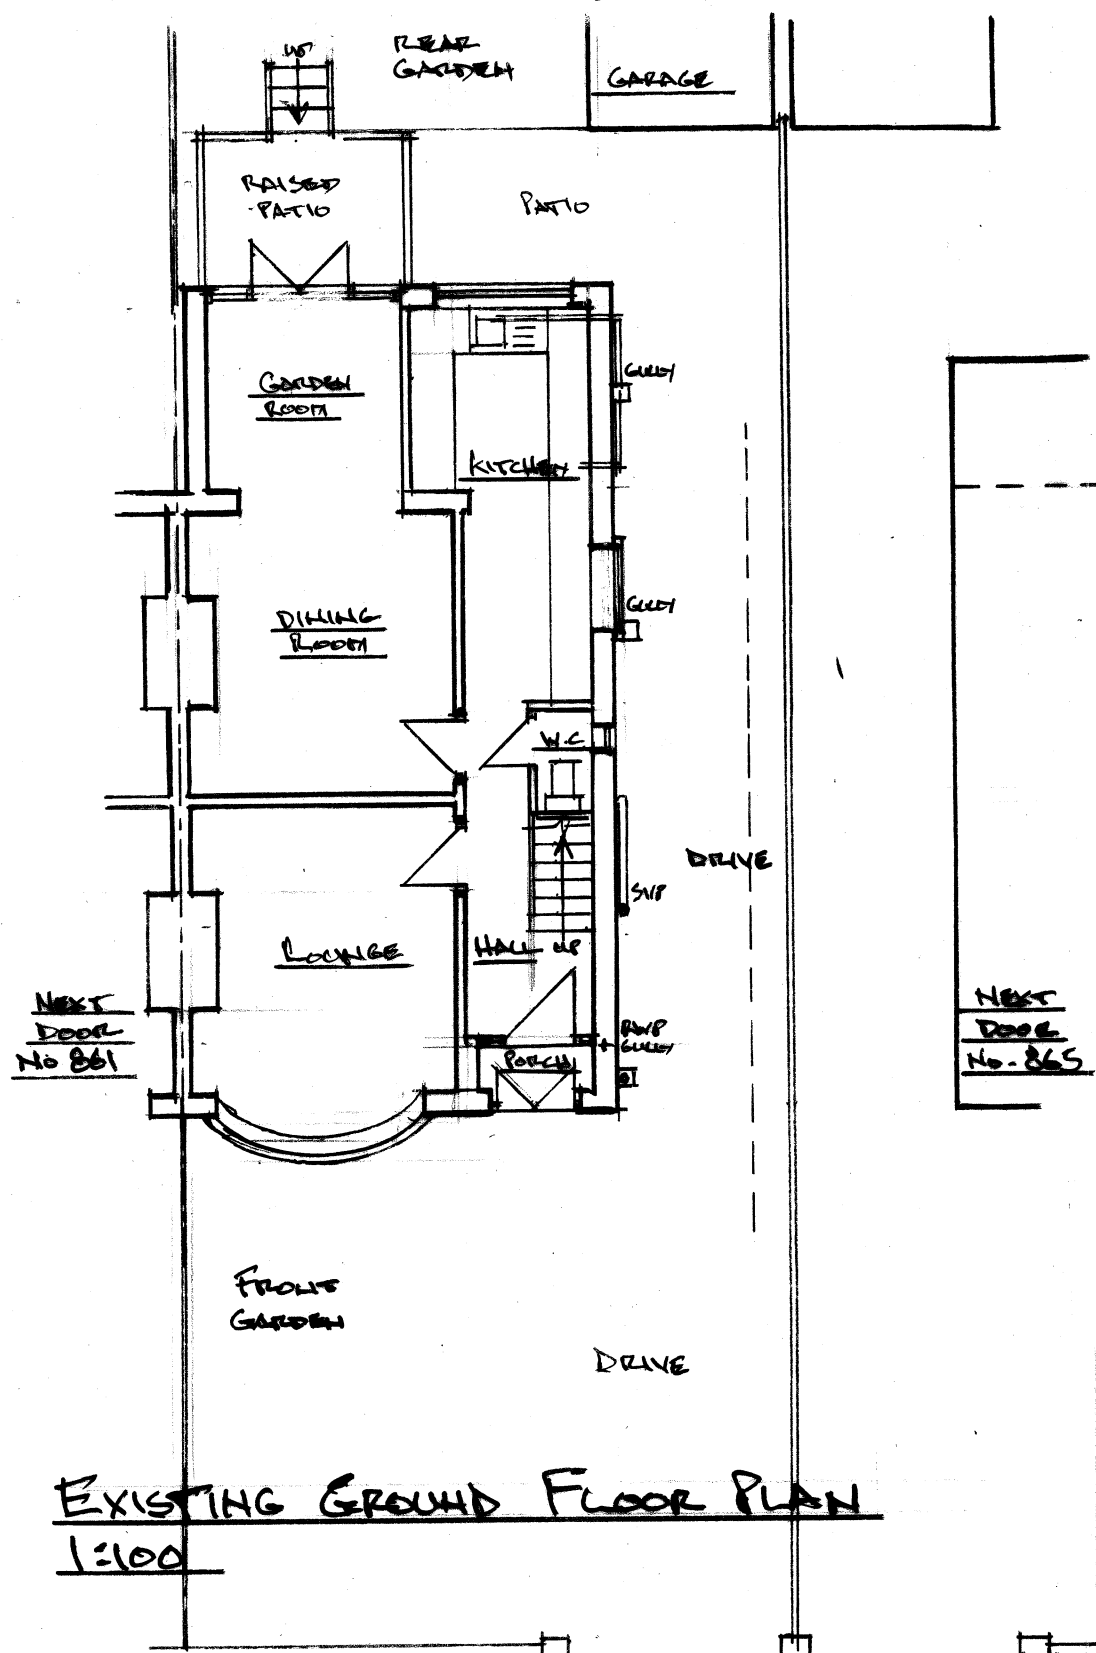

EXISTING GROUND FLOOR PLAN
1:100

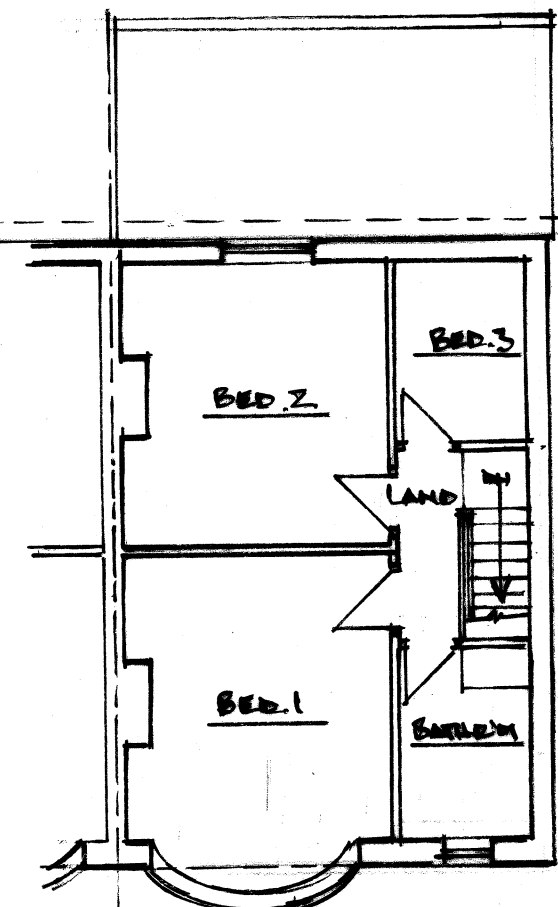

EXISTING FIRST FLOOR PLAN

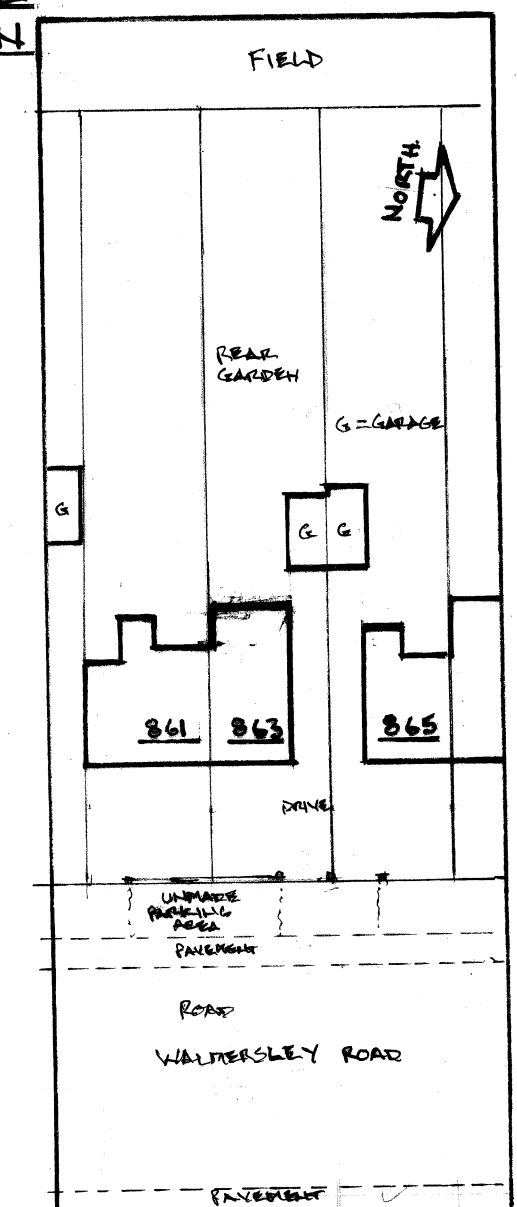

EXISTING SITE PLAN 1:500

Architectural & Building Services NEIL BUTTERWORTH Tel: Mobile: 07785 275483 89 Higher Ainsworth Road, Radcliffe, Manchester, M26 4JJ.			
Job Title PROPOSED TWO STOREY SIDE EXTENSION, & EXT./INTERNAL ALTERATIONS AT 863 WALTERSLEY ROAD, BUR FOR MR & MRS N. EGAN			
Drawing Title EXISTING PLANS & ELEVATIONS			
Scale 1:100	Date JULY 25	Drawn by N.B.	Drawing No. 1

Copyright