




1. Front - East Elevation - Proposed

1 : 100




4. Right - North Elevation - Proposed

1 : 100

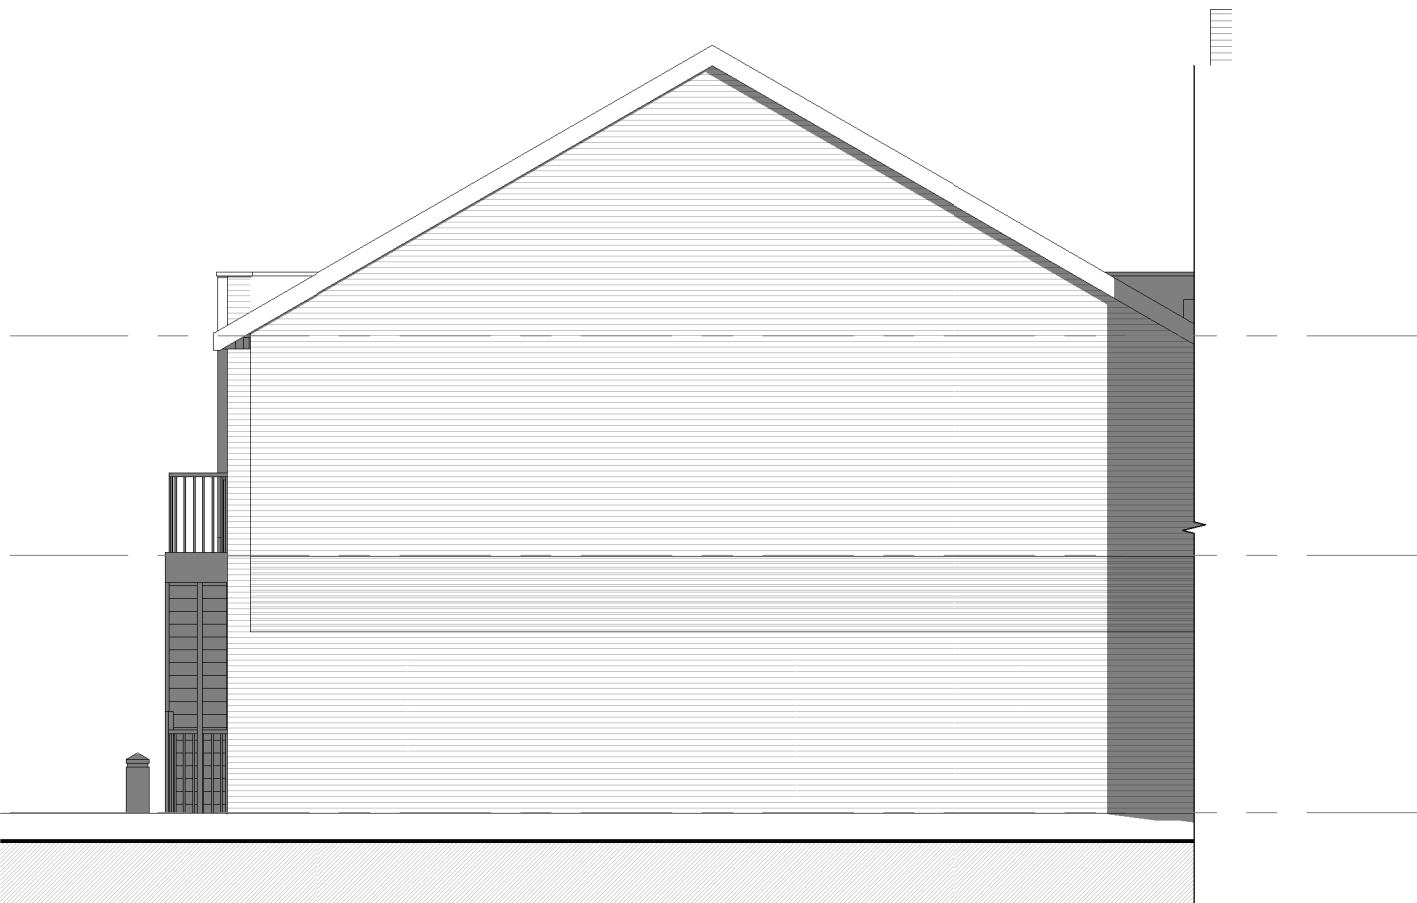


3. Rear - West Elevation - Proposed

1 : 100

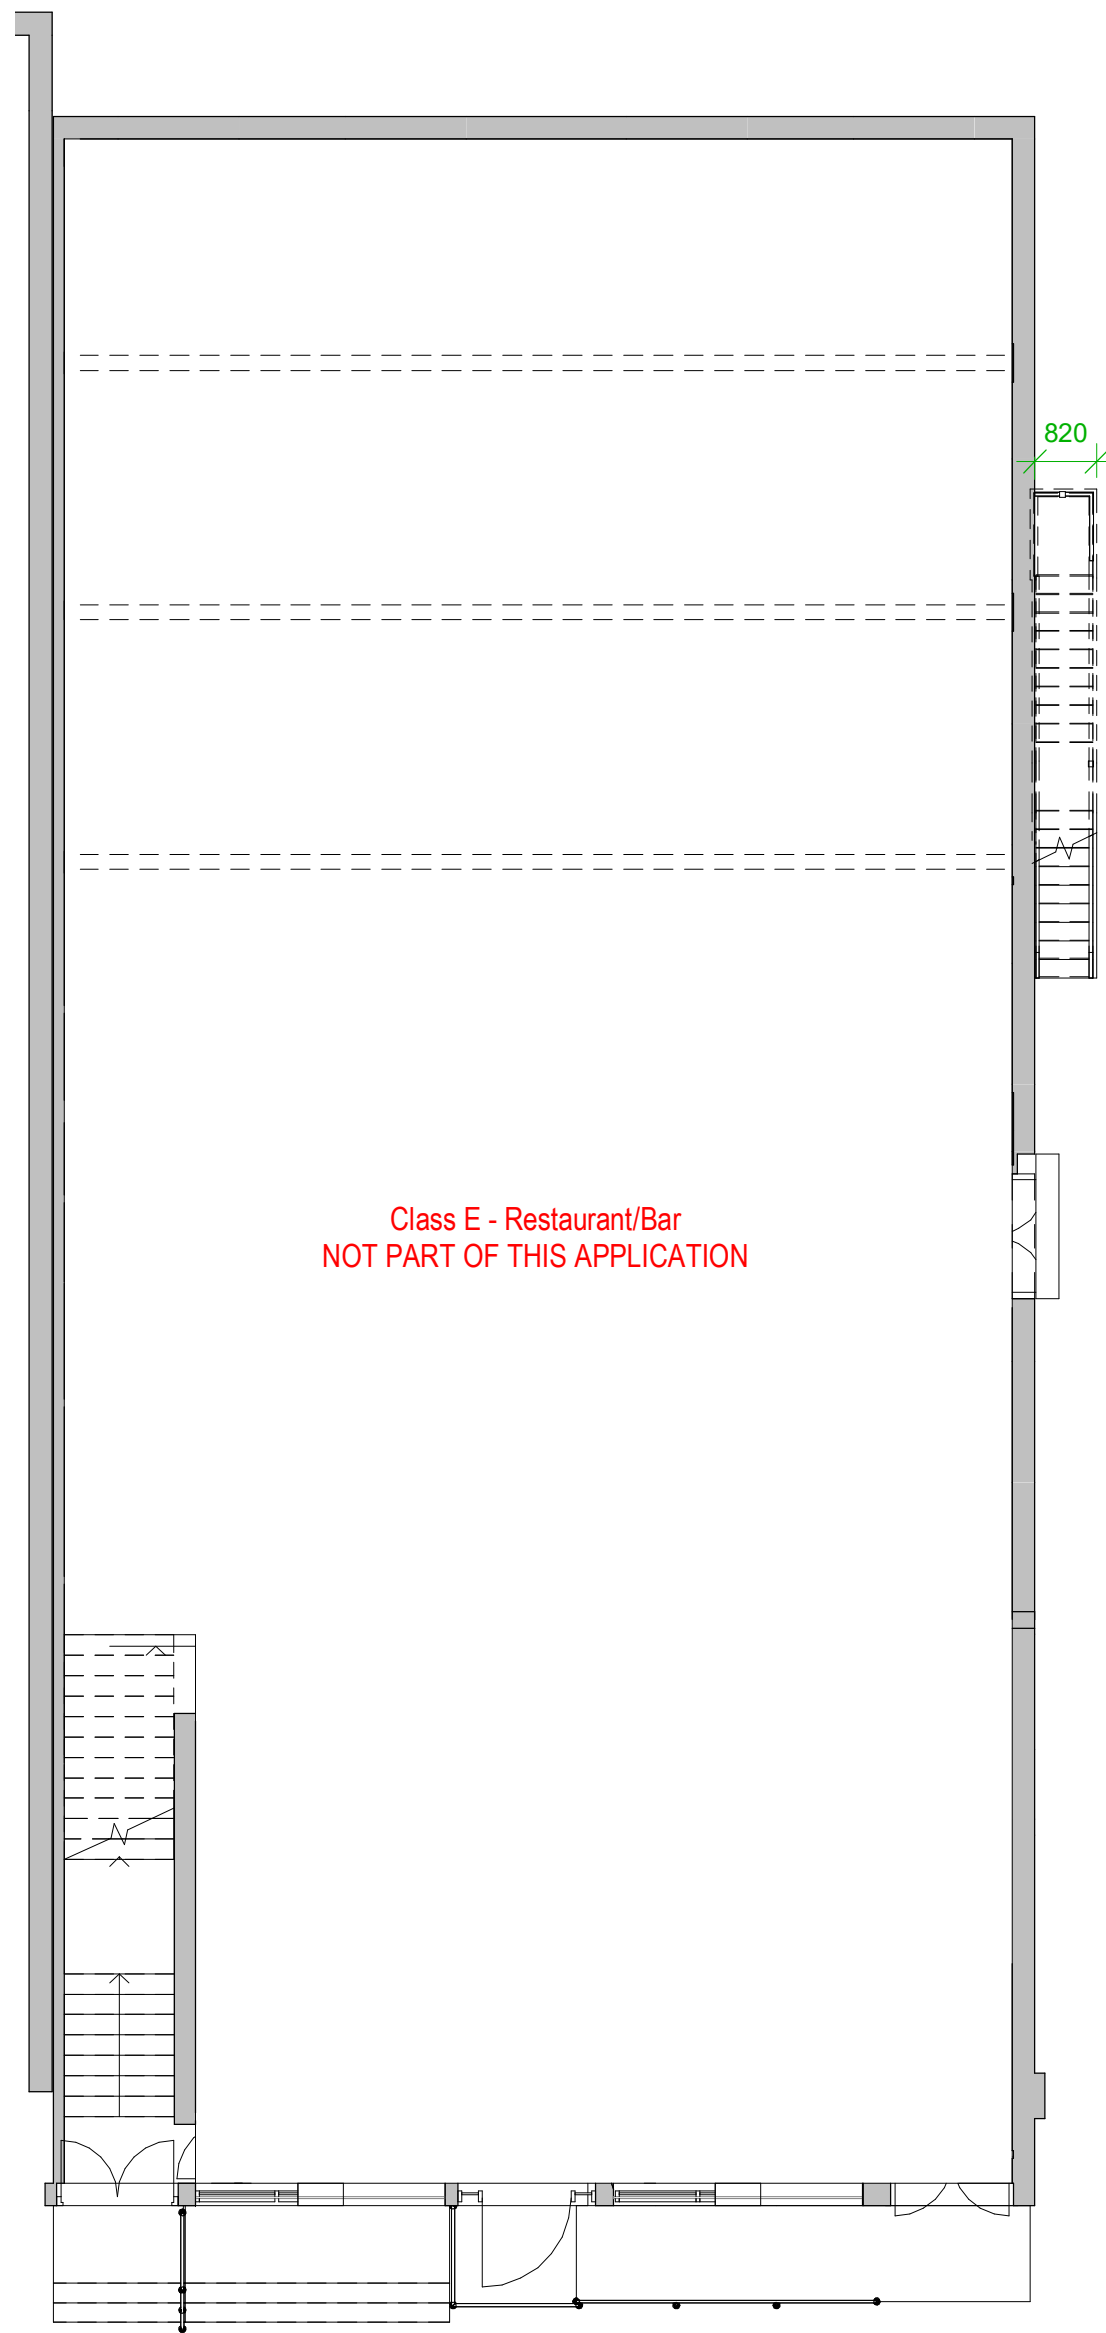


5. Level 0 - GA Proposed CoU

1 : 100

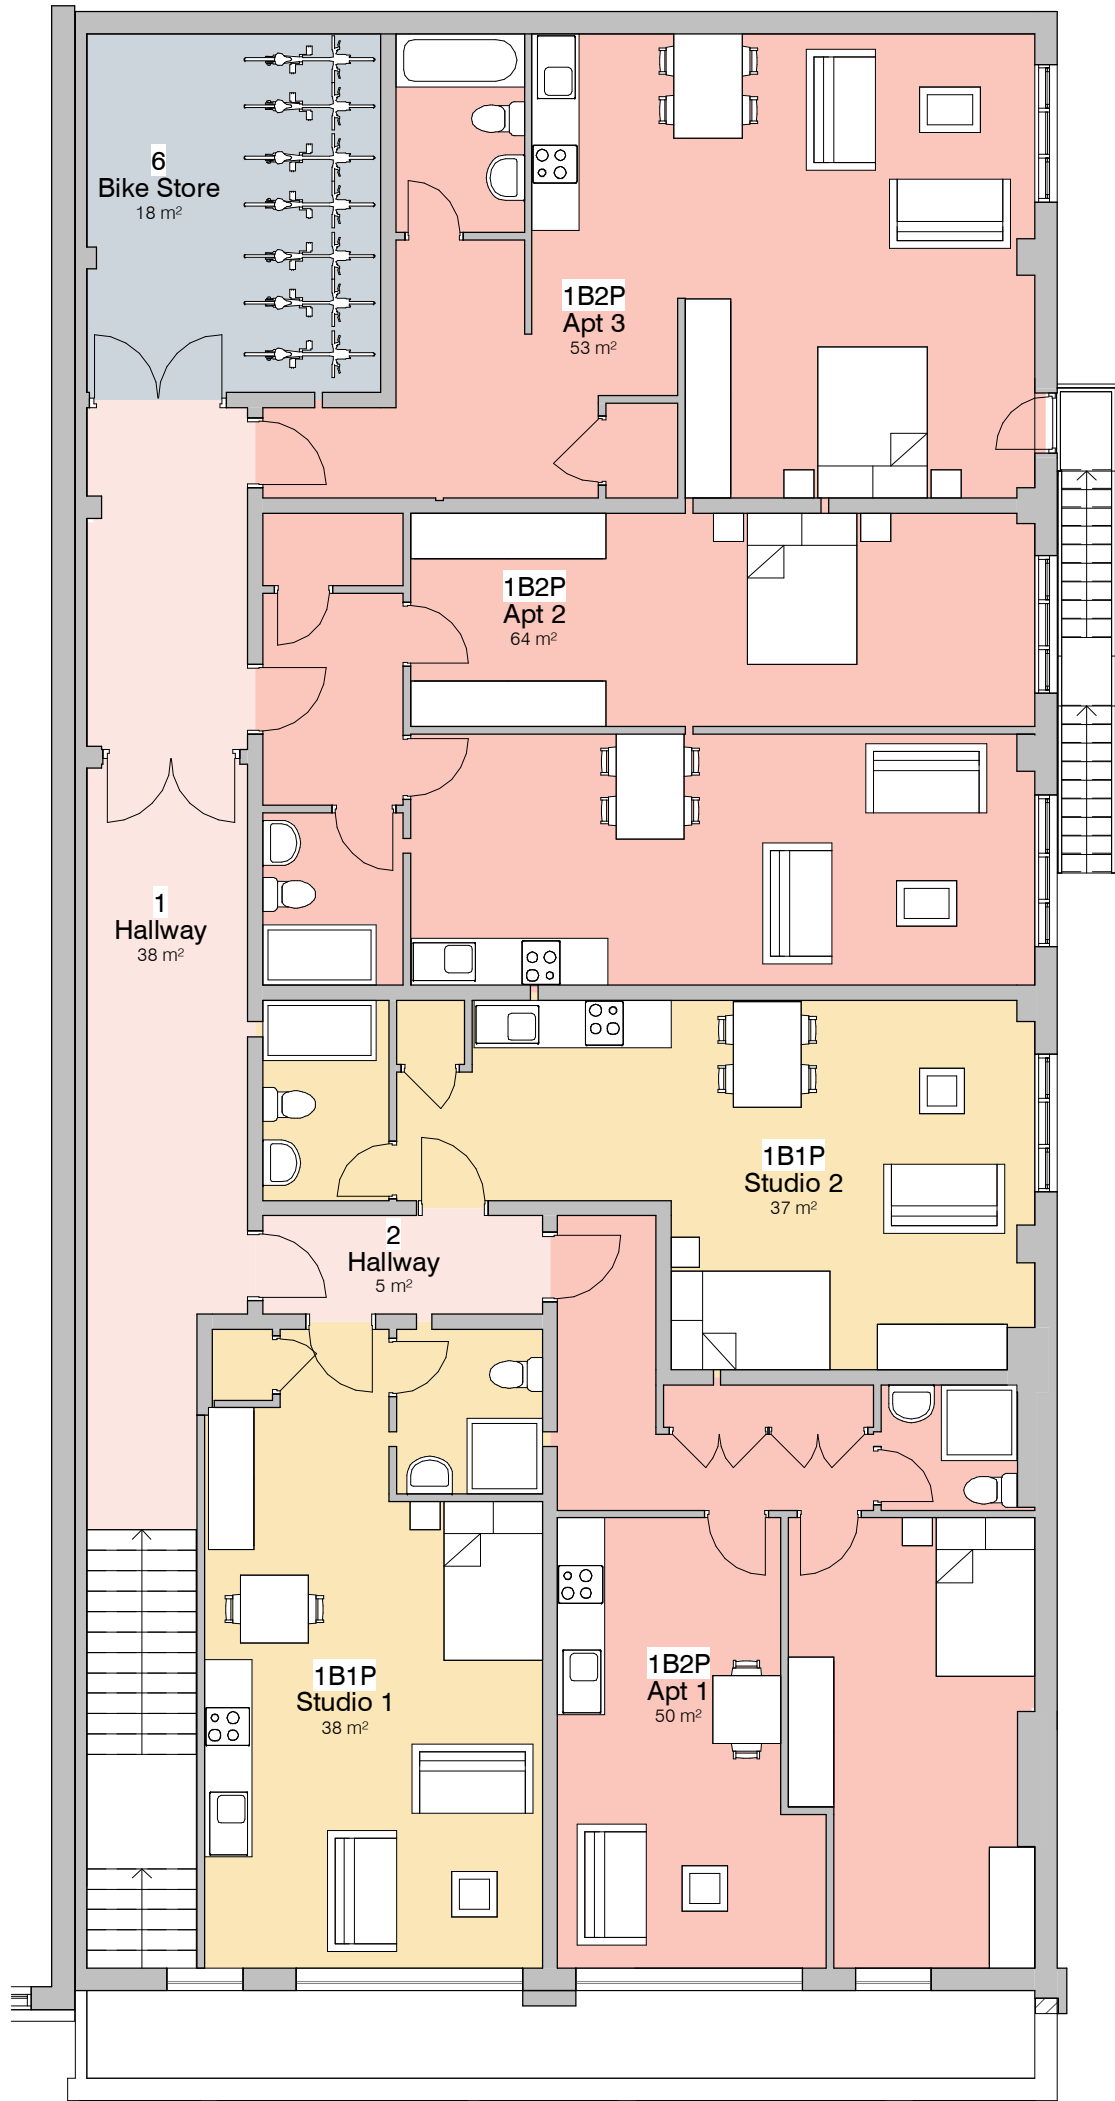

6. Level 1 - GA Proposed CoU

1 : 100

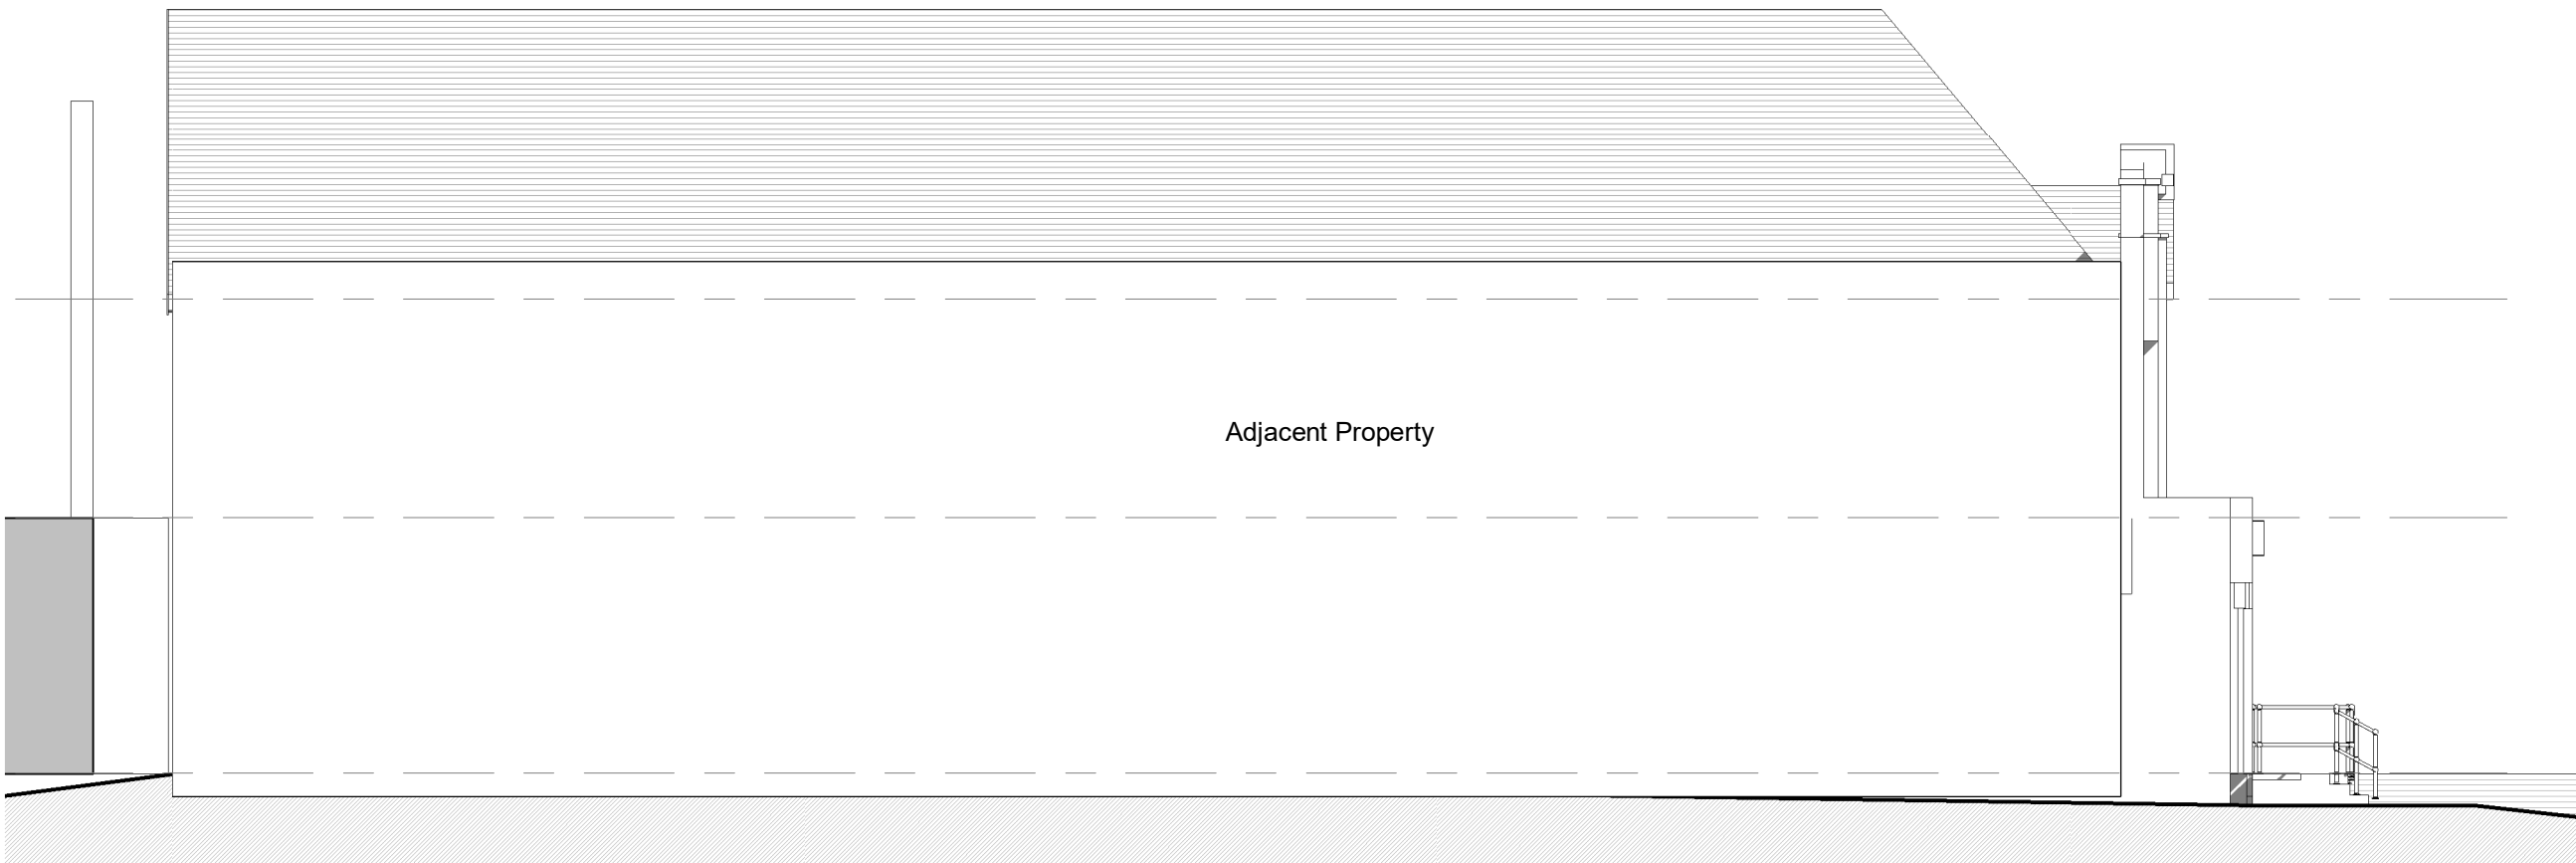

2. Left - South Elevation - Proposed

1 : 100

Note Block - Elevations - GA

0.5 0 0.5 1 1.5 2 2.5
SCALE 1:50 m

PROJECT	SCALE & A1	DATE	BY	DATE
511 Bury New Road	1 : 100	24 NOV 2025	PY	
CLIENT	STATUS	PROJECT NO.	DRAWING NO.	REV.
Prestwich Estates Limited	PLANNING	DA19147.2.	003.	1
TITLE	NOTES			
Proposed Plans and Elevations	DISCLAIMER: ALL RIGHTS RESERVED. THIS DRAWING MUST NOT BE REPRODUCED WITHOUT PRIOR WRITTEN CONSENT. ALL DIMENSIONS AND MATERIALS SHALL BE CHECKED AND CONFIRMED ON SITE AND CORRECTED TO BE IN ACCORDANCE WITH THE CURRENT STATUTORY LEGISLATION, RELEVANT CODES OF PRACTICE AND PREVIOUS EXPERIENCE. ALL DIMENSIONS ON THIS DRAWING ARE IN MILLIMETRES UNLESS OTHERWISE STATED.			