


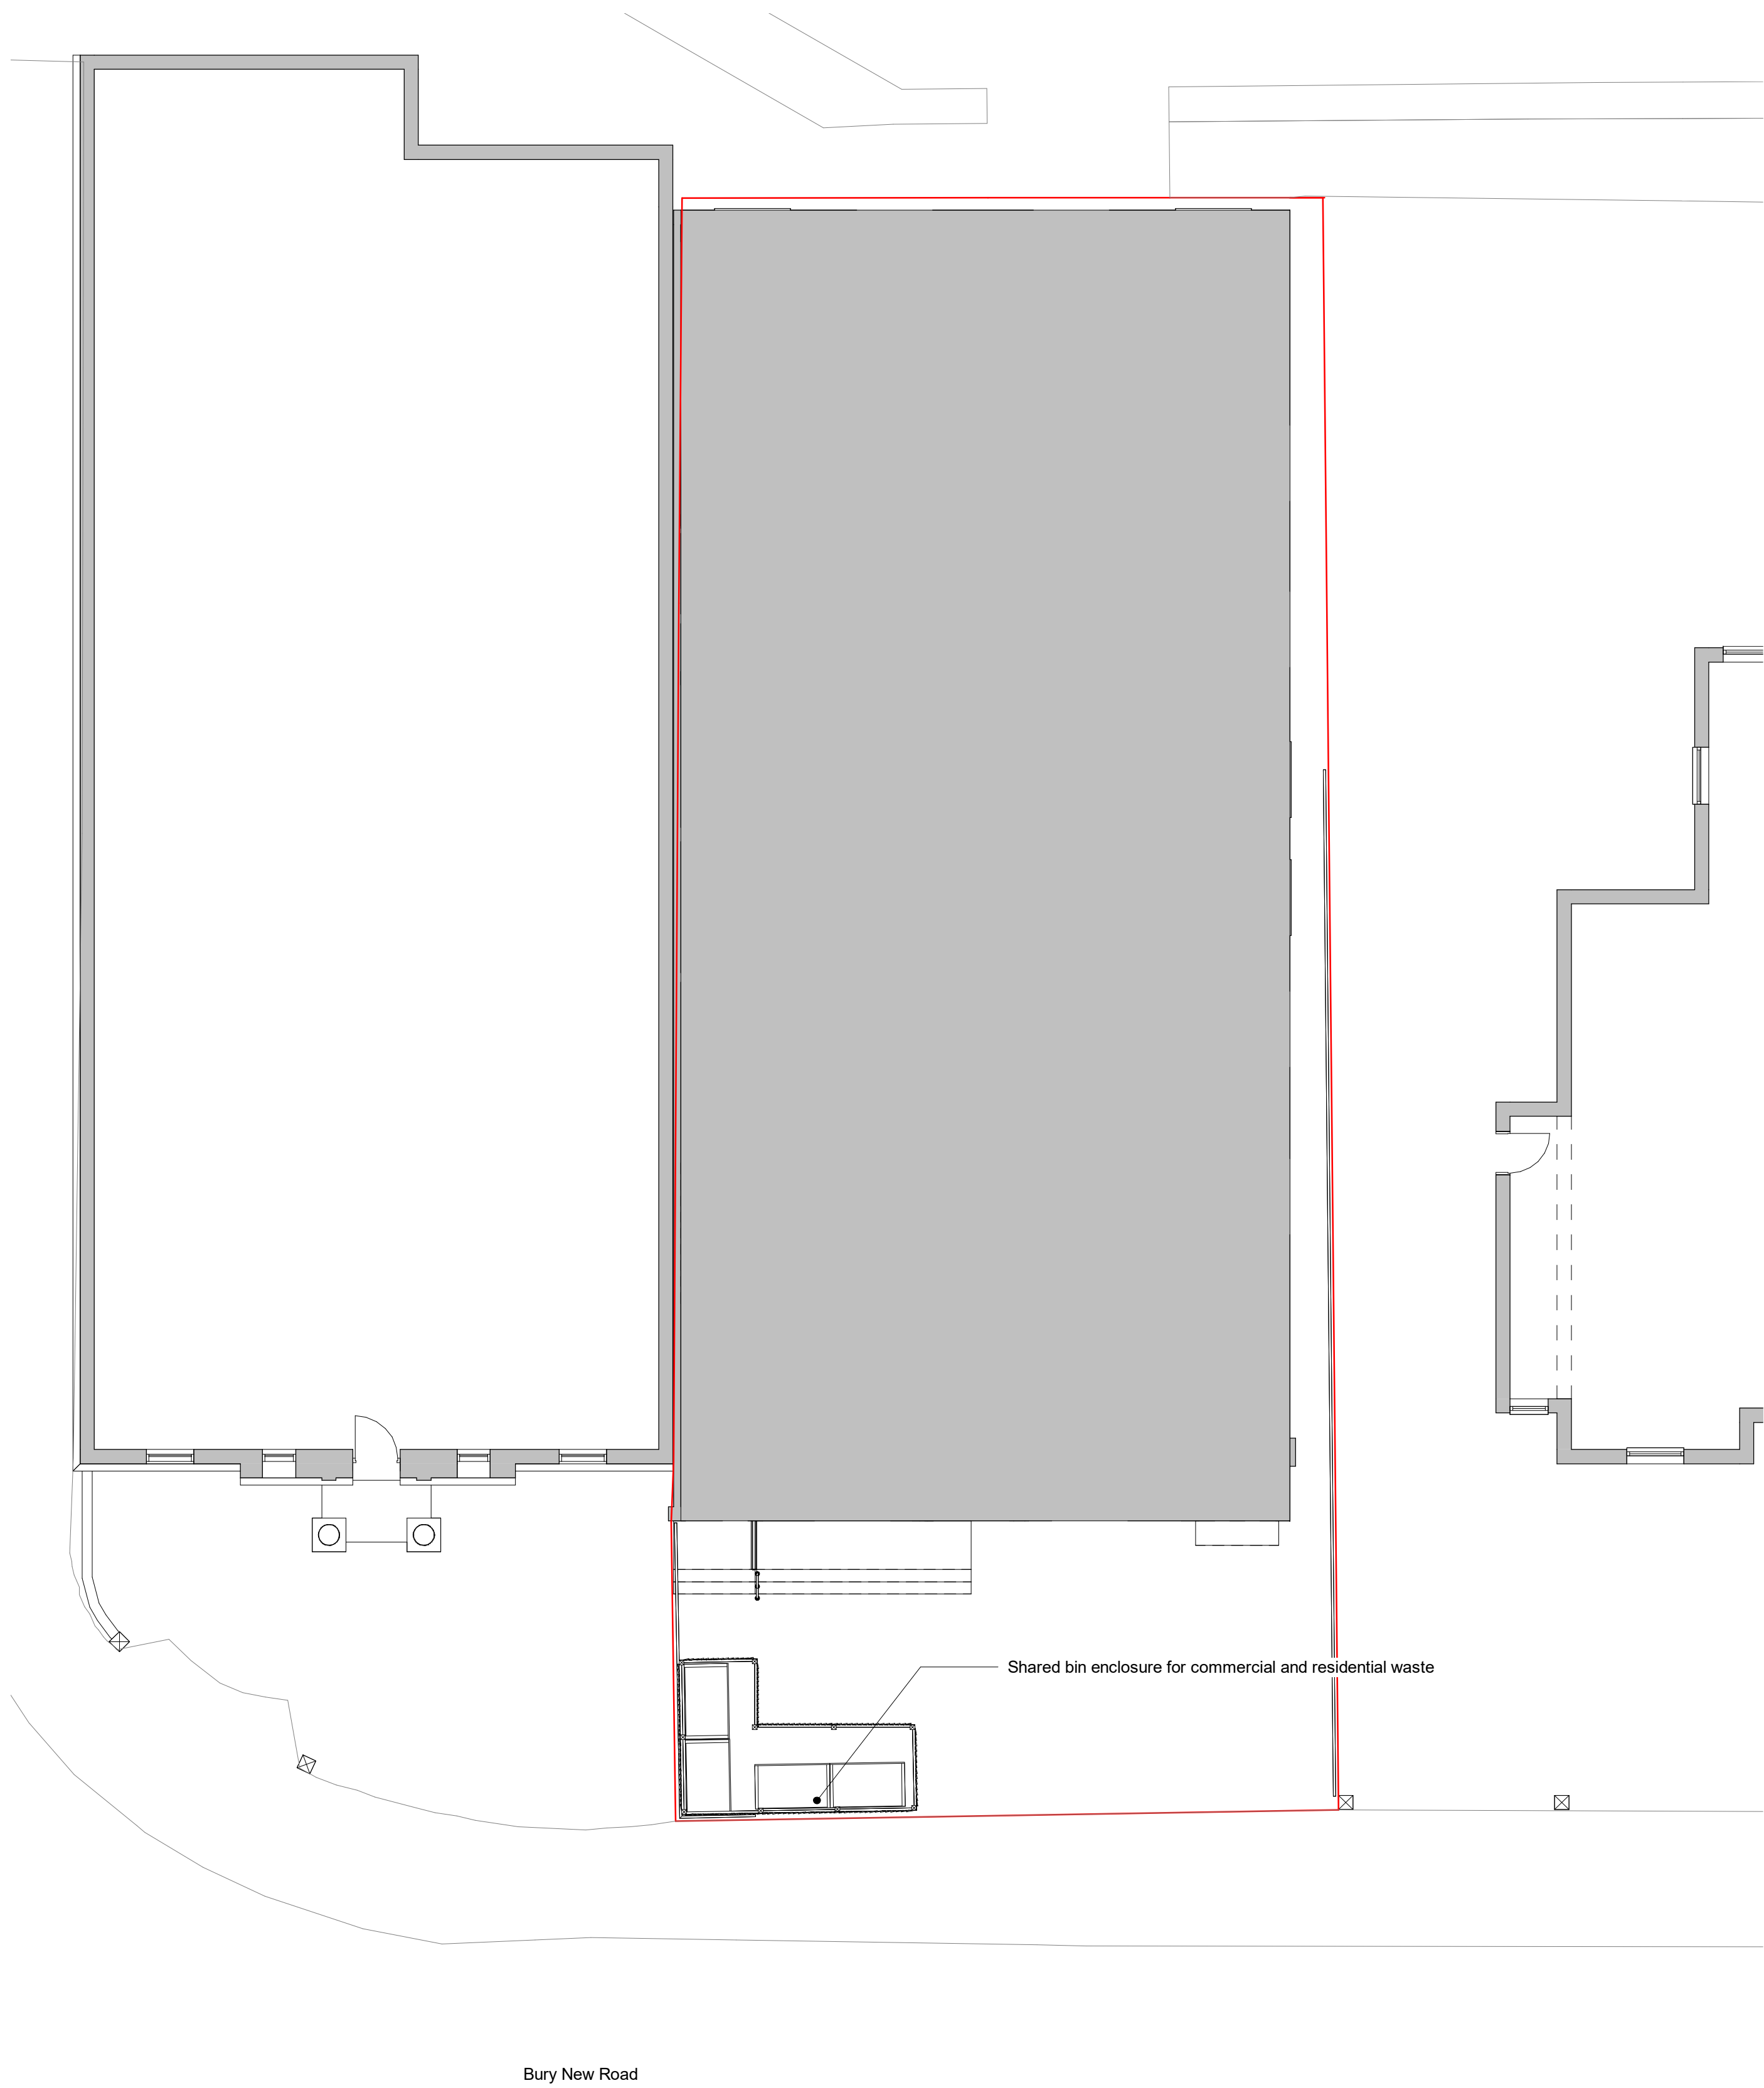

1. Level 0 - Proposed Site Plan
1 : 100

		3	Planning			PY	28.11.20
		2	Planning			PY	28.11.20
		1	Planning			PY	21.03.23
		REV	DESCRIPTION			BY	DATE
PROJECT	SCALE @ A1			DATE		DRAWN BY	
511 Bury New Road	1 : 100			30 JAN 23		PY	
CLIENT	STATUS						
Prestwich Estates Limited	PLANNING						
TITLE	PROJECT NO.			DRAWING NO.		REV.	
Proposed Site Plans	DA19147.2.			203.		3	
NOTES		© COPYRIGHT. ALL RIGHTS RESERVED. THIS DRAWING MUST NOT BE REPRODUCED WITHOUT PRIOR WRITTEN CONSENT. ANY DIMENSIONS AND MATERIALS SHALL BE CHECKED AND CONFIRMED BY THE ARCHITECT PRIOR TO CONSTRUCTION. THE ARCHITECT SHALL BE RESPONSIBLE FOR THE ACCURACY OF THE INFORMATION PROVIDED IN THIS DRAWING. ALL DIMENSIONS SHALL BE TO THE FACE UNLESS OTHERWISE SPECIFIED. COMMENCEMENT OF ANY WORK, ALL WORKS AND MATERIALS TO BE IN ACCORDANCE WITH CURRENT UK BUILDING REGULATIONS AND ALL OTHER UK BUILDING PRACTICE AND BEST PRACTICES. ALL DIMENSIONS TO THE FACE UNLESS OTHERWISE STATED.					
 DEBTAL ARCHITECTURE www.debtal.co.uk							