




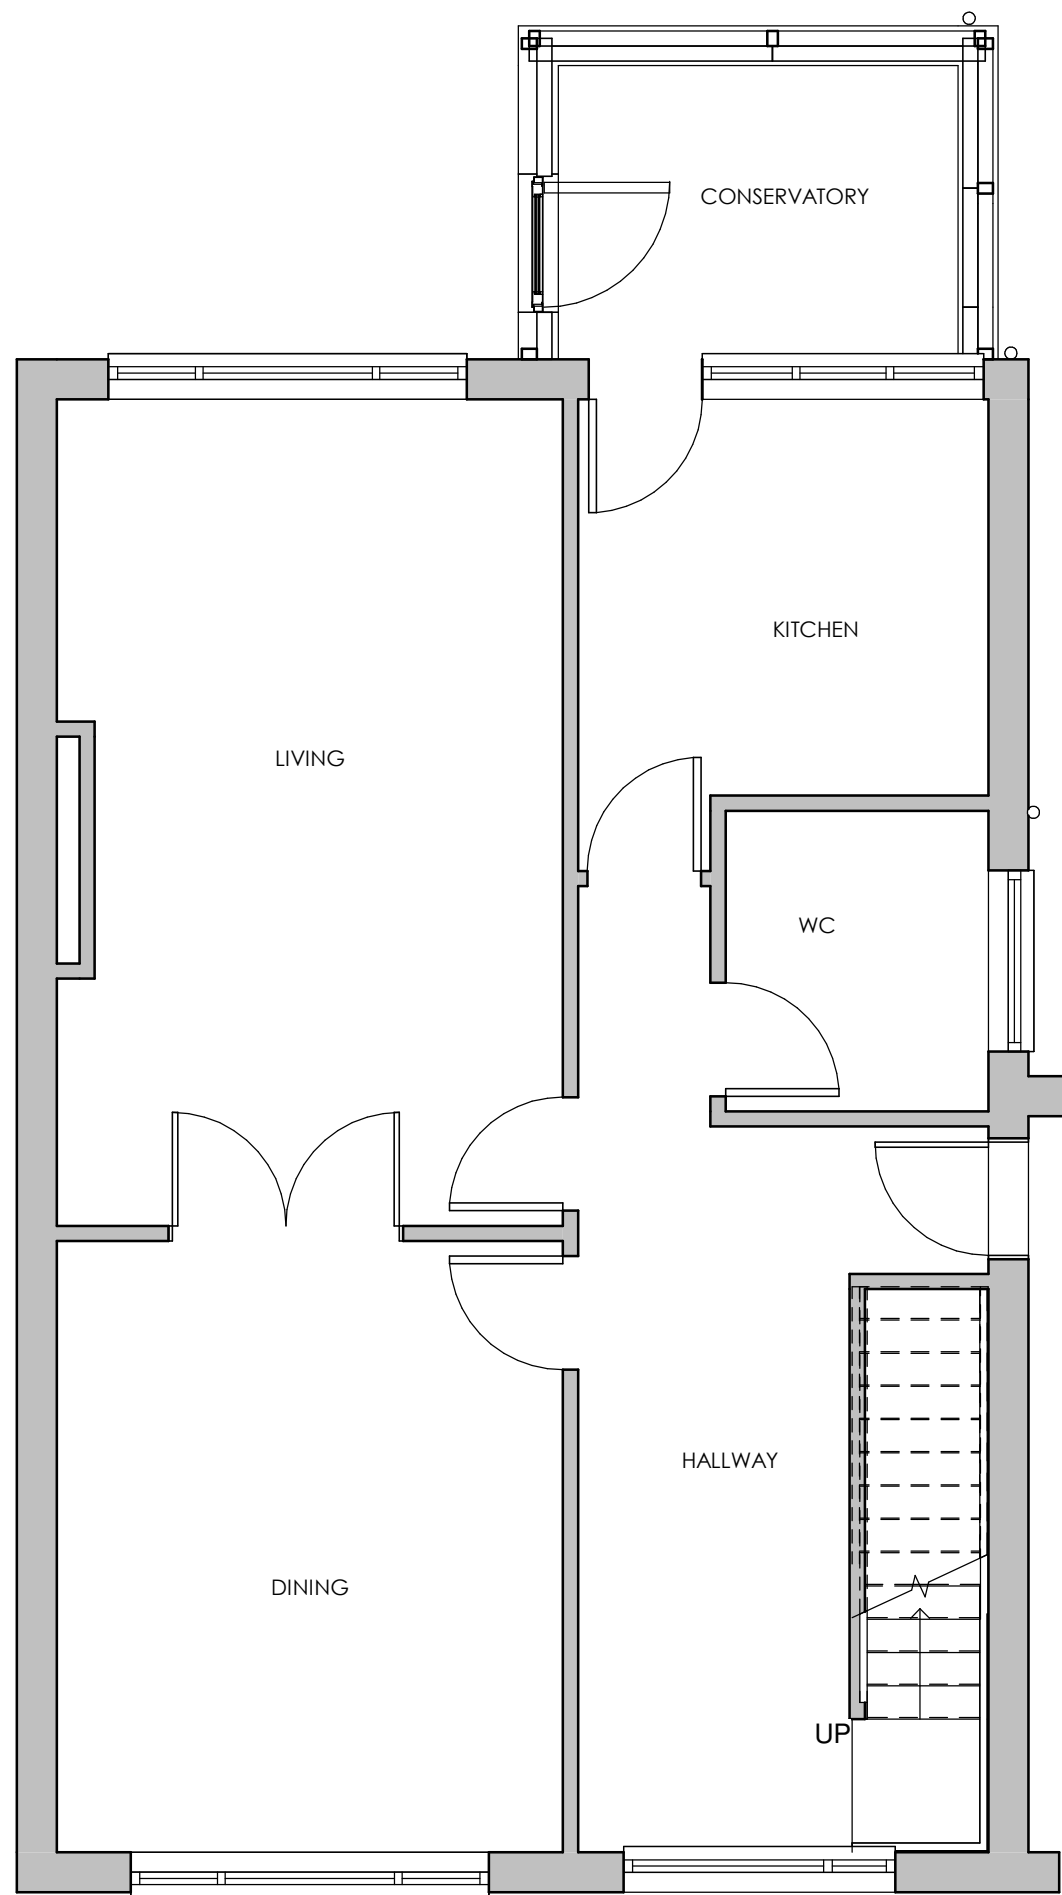

1 Existing Ground Floor
1 : 50

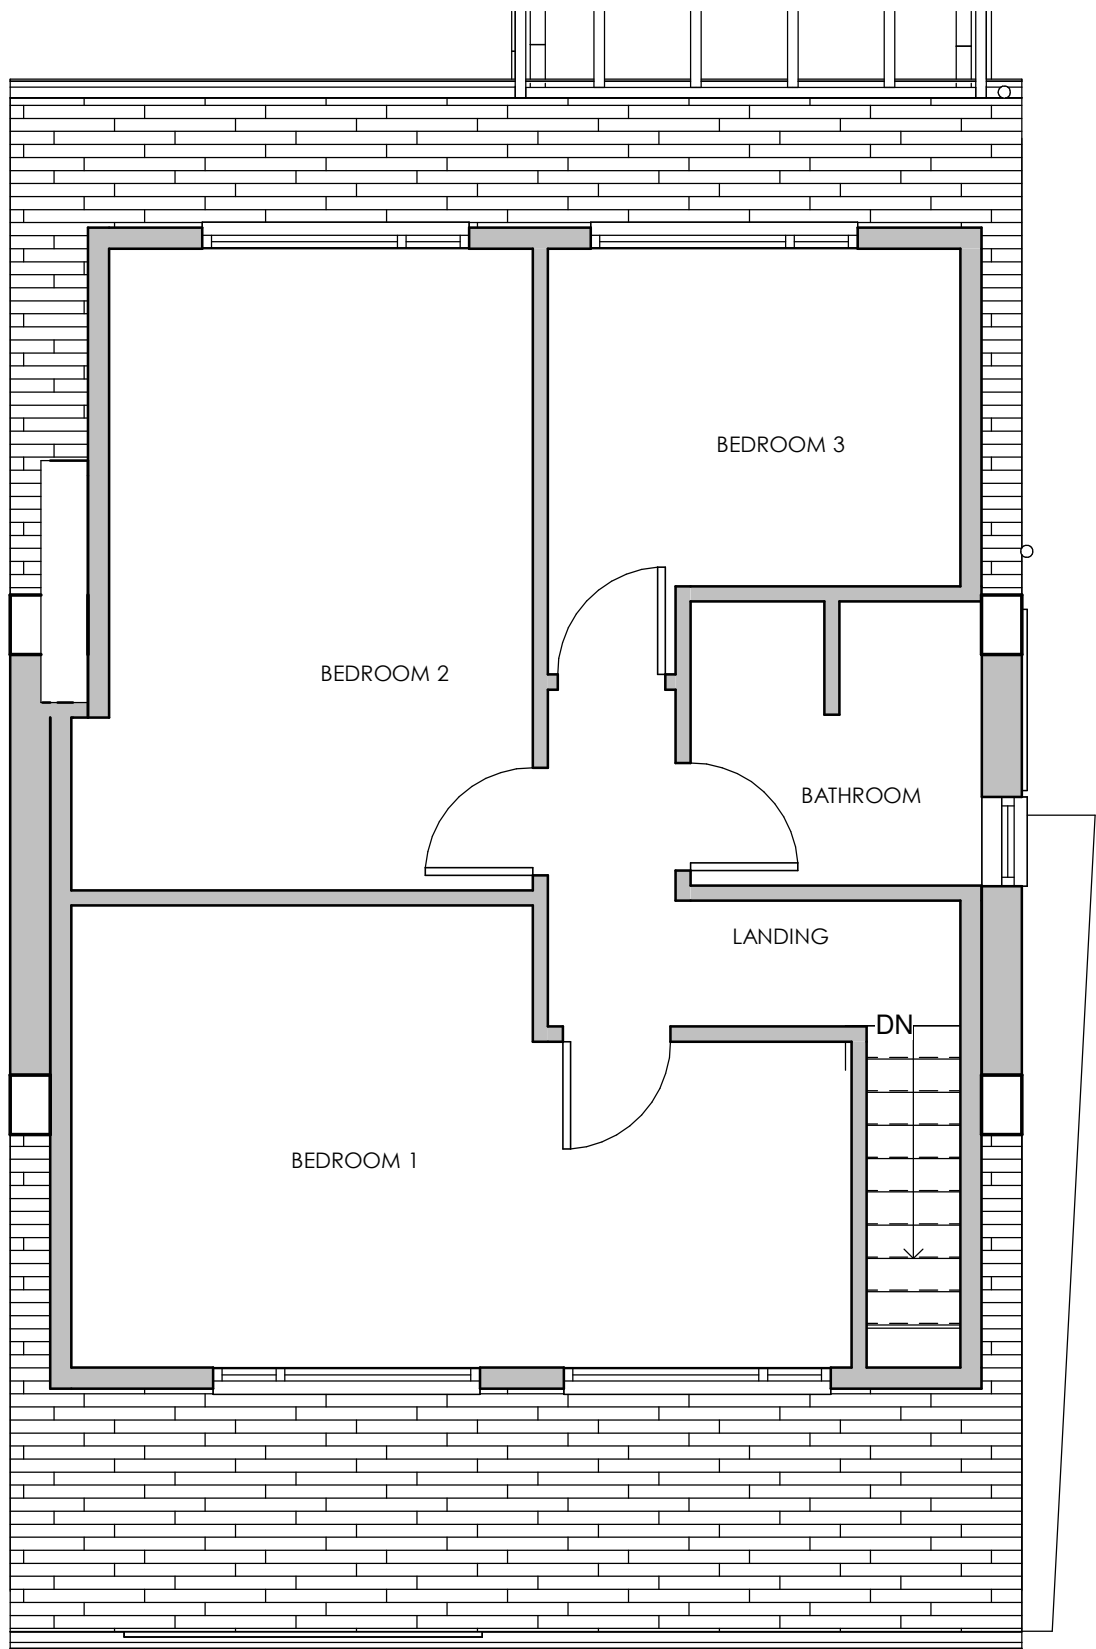

2 Existing First Floor
1 : 50

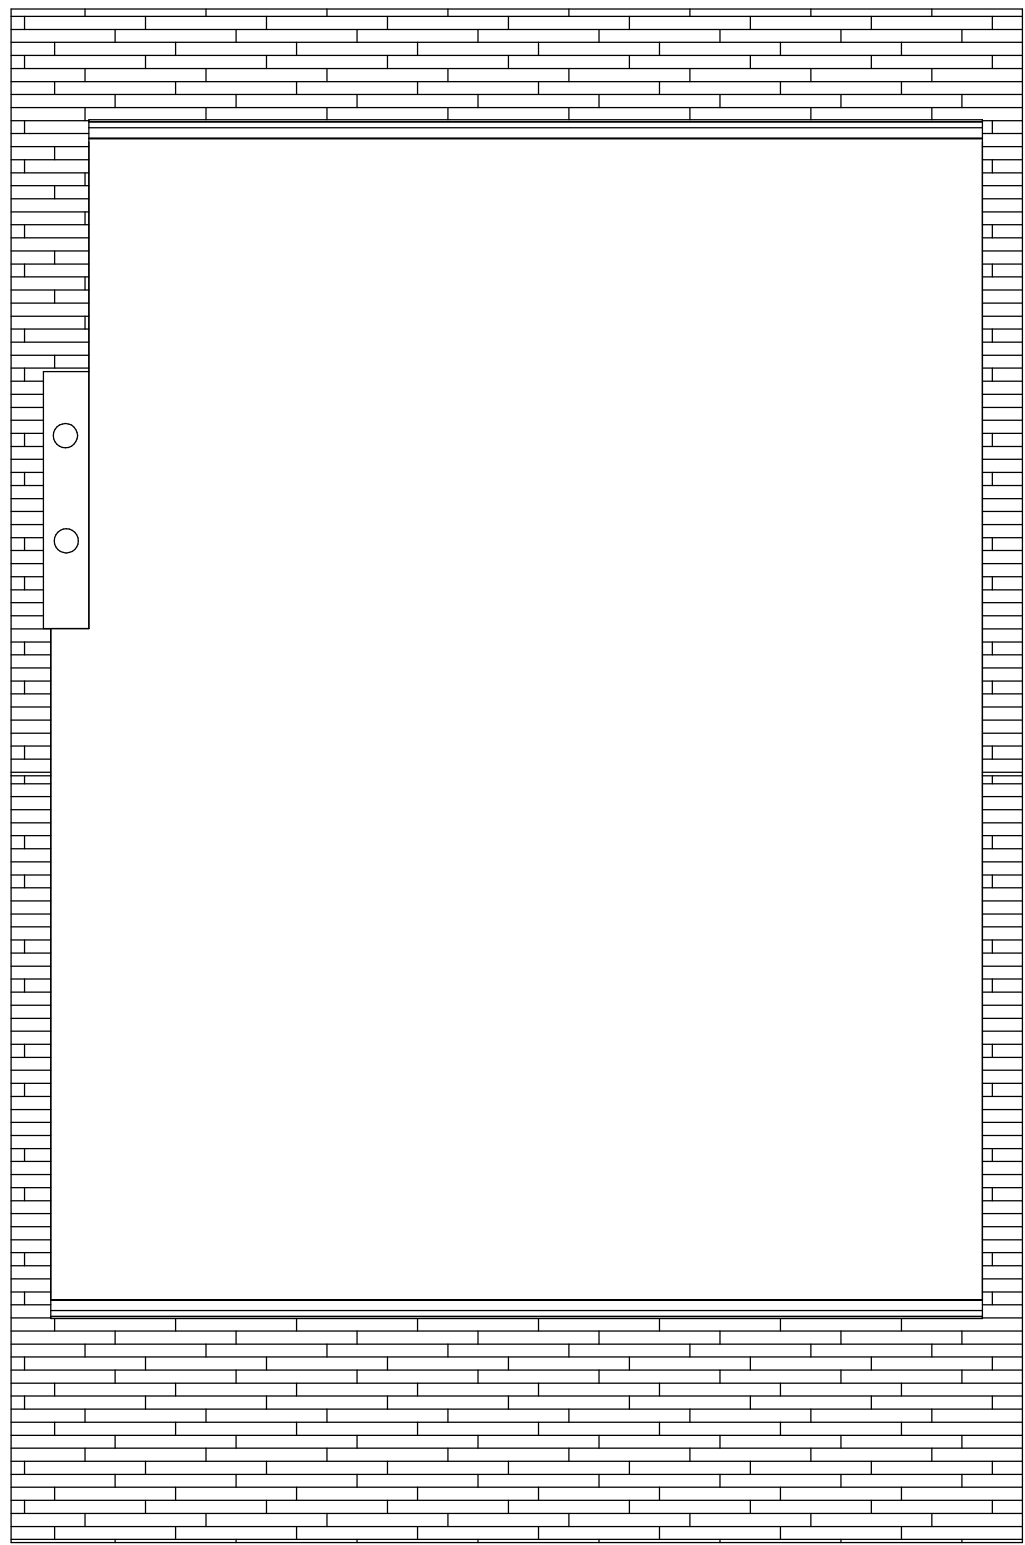

3 Roof Plan
1 : 50

Rev	Description	Date

Figured dimensions only to be taken from this drawing. DO NOT SCALE.
All contractors must visit the site and be responsible for checking all setting out dimensions and notifying the architect of any discrepancies prior to any manufacture or construction work.

NOTES:

STATUS	PURPOSE OF ISSUE
--------	------------------



SLH Home Design
M: 07999322120
E: info@slhomedesign.co.uk
W: www.slhomedesign.co.uk

PROJECT
2 Lyndon Close, Bury

TITLE
EXISTING PLANS

ADDRESS
BL8 3EY

DRAWN BY	CHECKED BY	DATE
sh	SH	18-04-2022

SCALE (B1 A1)	PROJECT NUMBER
1 : 50	2087

DRAWING NUMBER	REV
A103	

