


Figured dimensions only to be taken from this drawing. DO NOT SCALE.
All contractors must visit the site and be responsible for checking all setting out dimensions and notifying the architect of any discrepancies prior to any manufacture or construction work.


NOTES:

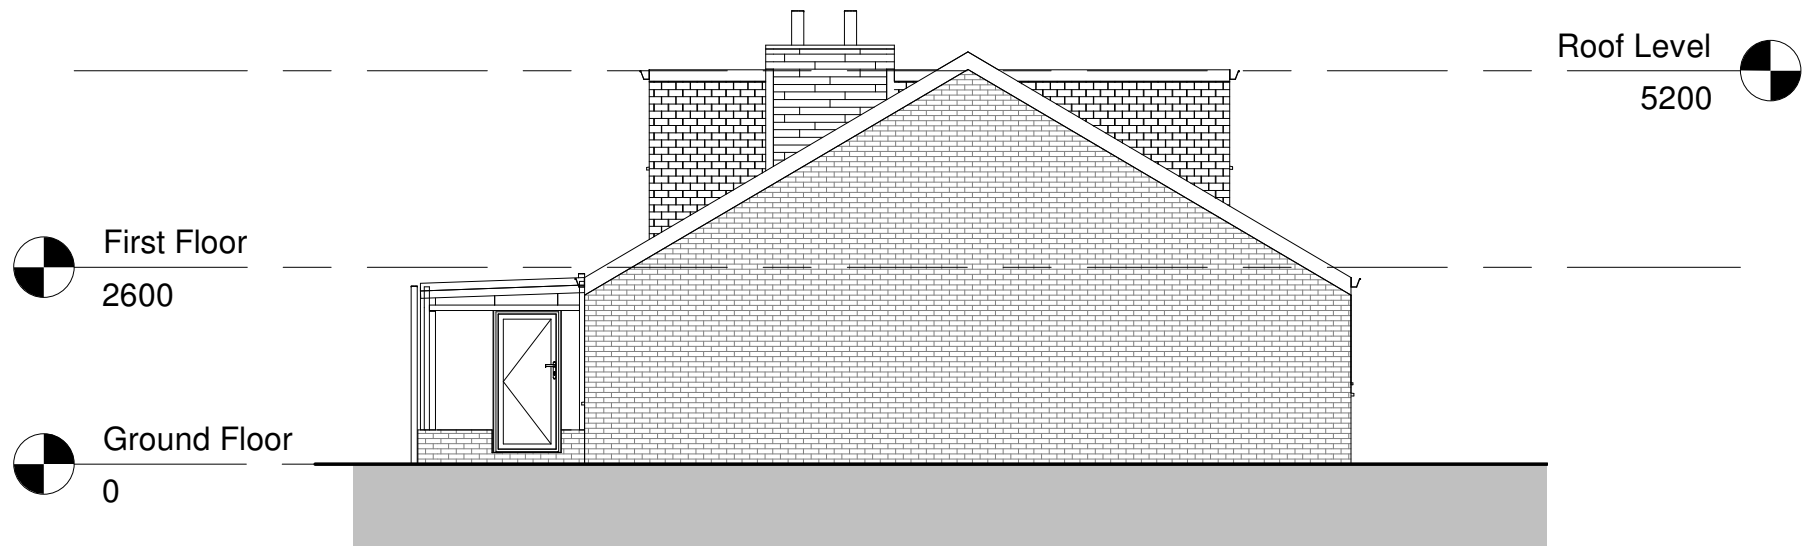


01 SIDE ELEVATION
1 : 100



02 SIDE ELEVATION
1 : 100

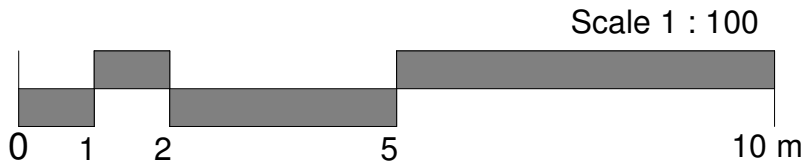

03 REAR ELEVATION
1 : 100

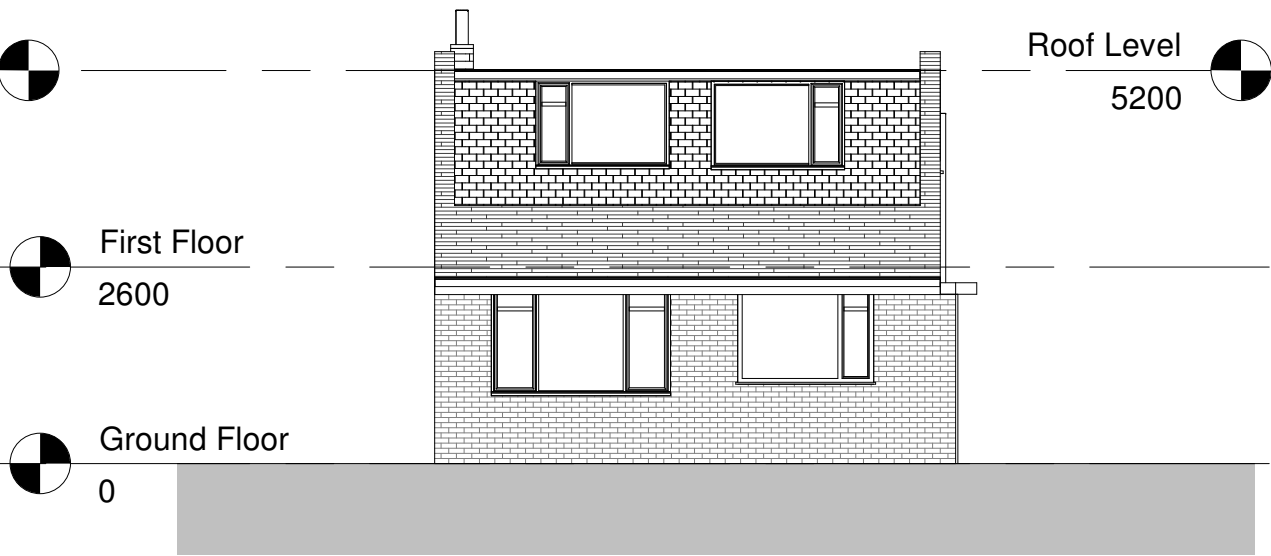

4 FRONT ELEVATION
1 : 100

Rev	Description	Date
Client: PHIL + SHARON		
Project: 2 Lyndon Close, Bury BL8 3EY		
Sheet Description: EXISTING ELEVATIONS		
SLH Home Design www.slhomedesign.co.uk info@slhomedesign.co.uk		
Sheet: A3	Project Number: 2087	Rev:
Scale: 1 : 100	Drawing Title: EXISTING ELEVATIONS	
Design: SH	Drawing Number A102	
Check: SH	Status:	