


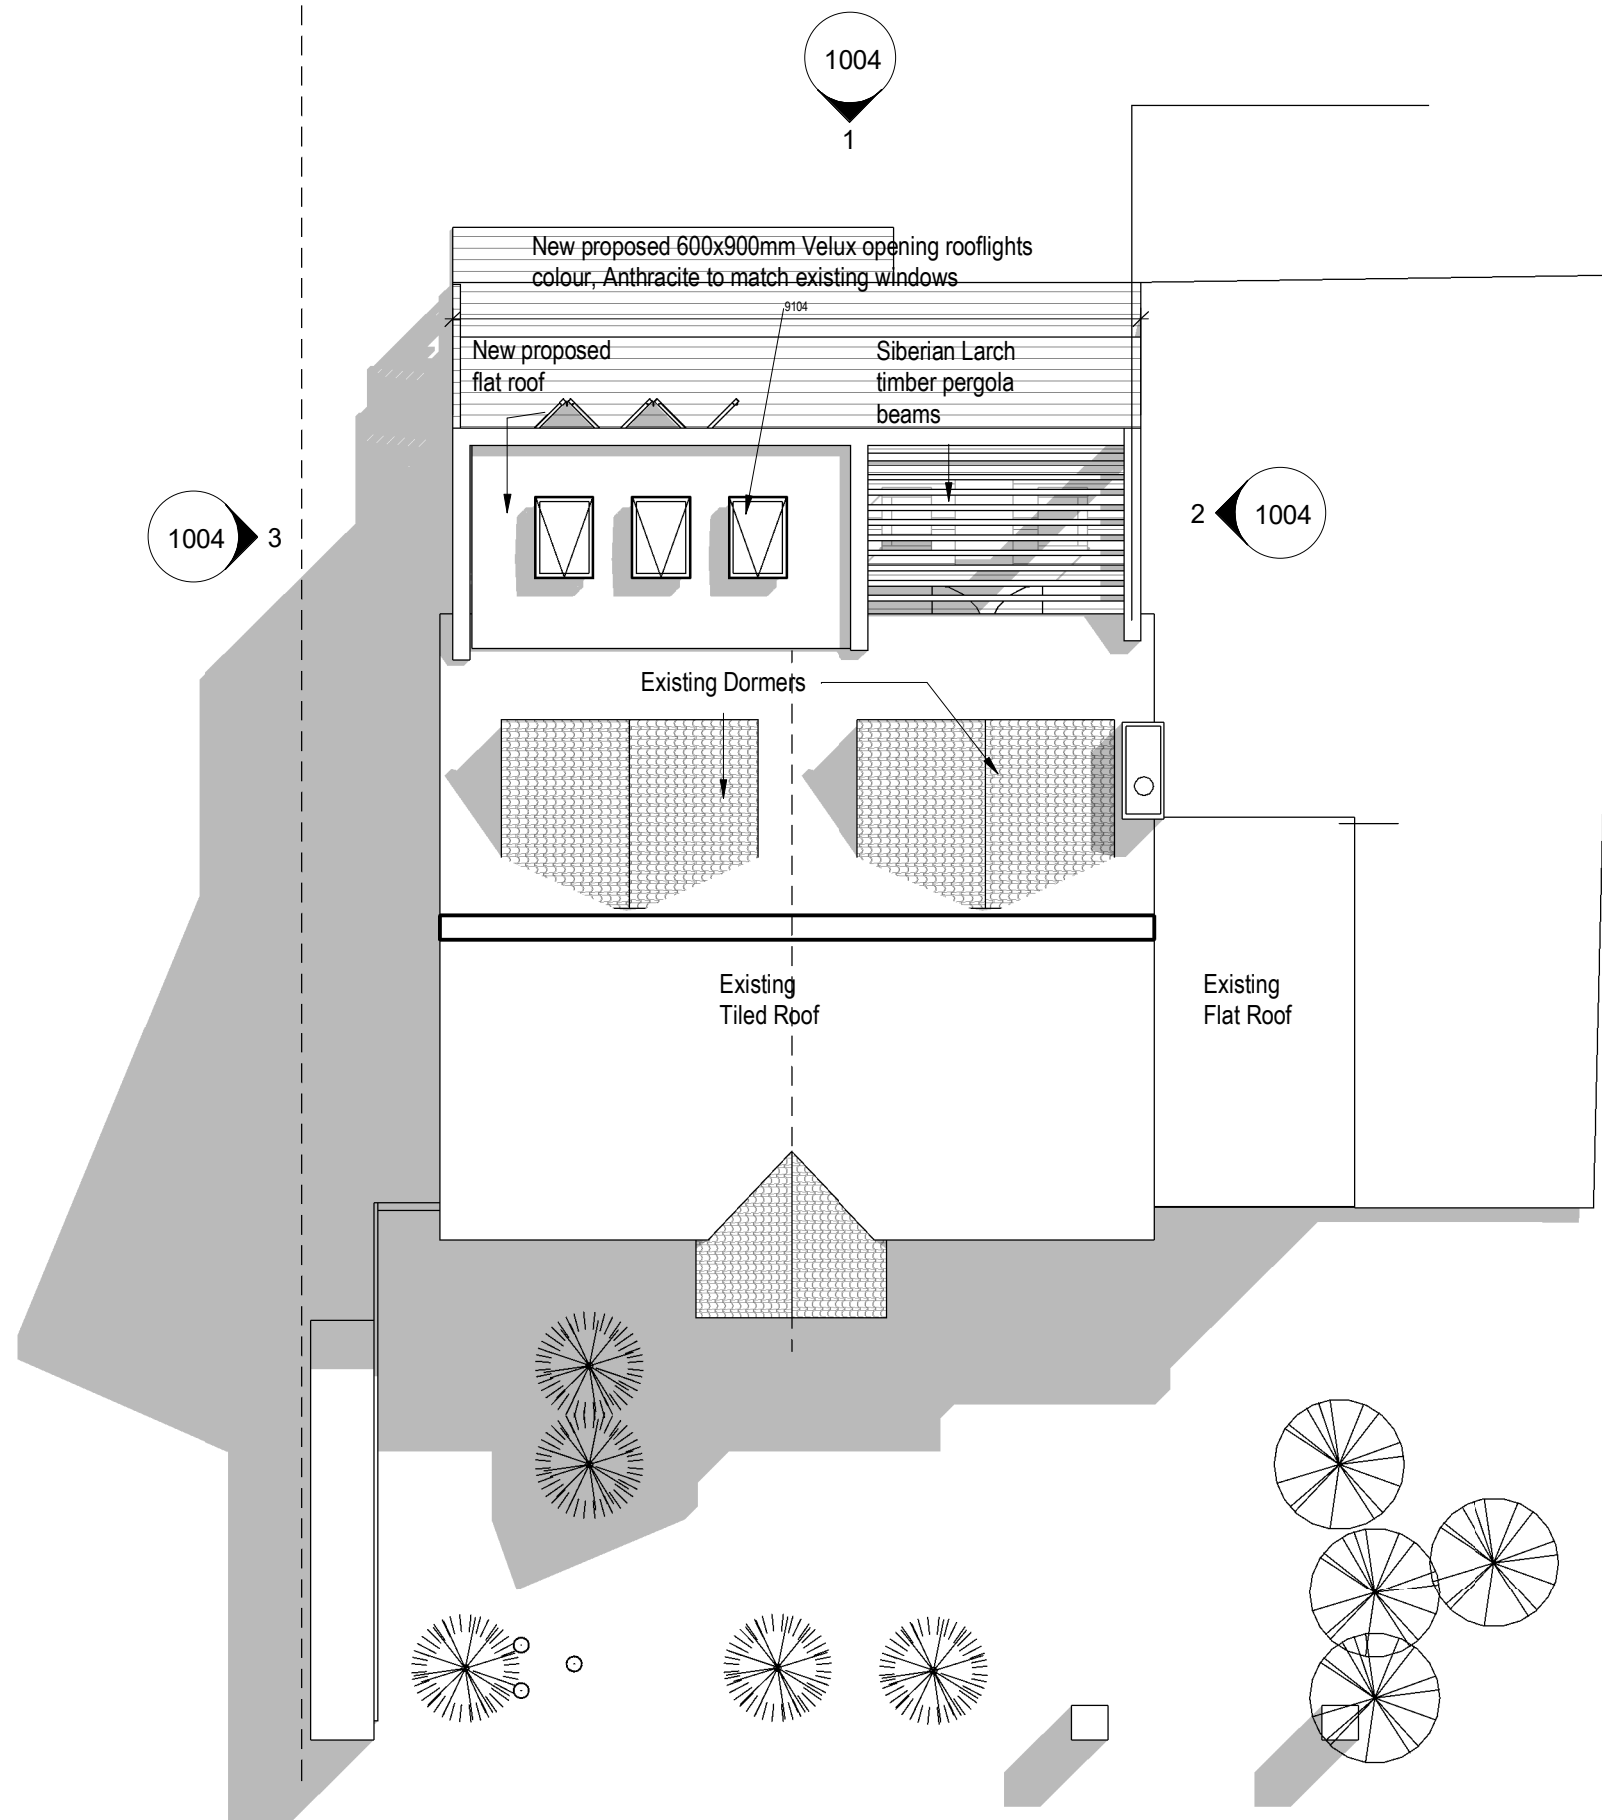

# Proposed Roof Plan

3 Hillstone Close


Mr & Mrs Reeves

|                     |            |
|---------------------|------------|
| Drawing number      | Revision   |
| 20003 - <b>1003</b> | <b>P01</b> |
| Scale               | Date       |
| 1 : 100 @ A3        | July 2020  |

PLANNING



| Rev | Date | By | Description |
|-----|------|----|-------------|
|-----|------|----|-------------|

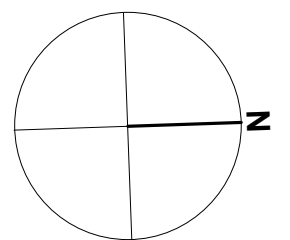

**arkilab**  
DESIGN STUDIO  
www.arkilab.co.uk / info@arkilab.design

Copyright of Arkilab Ltd 2020. All rights reserved. This drawing is not to be copied or disclosed by or to any unauthorised persons without the prior written consent of Arkilab Ltd.