





EXISTING FRONT ELEVATION




EXISTING SIDE ELEVATION

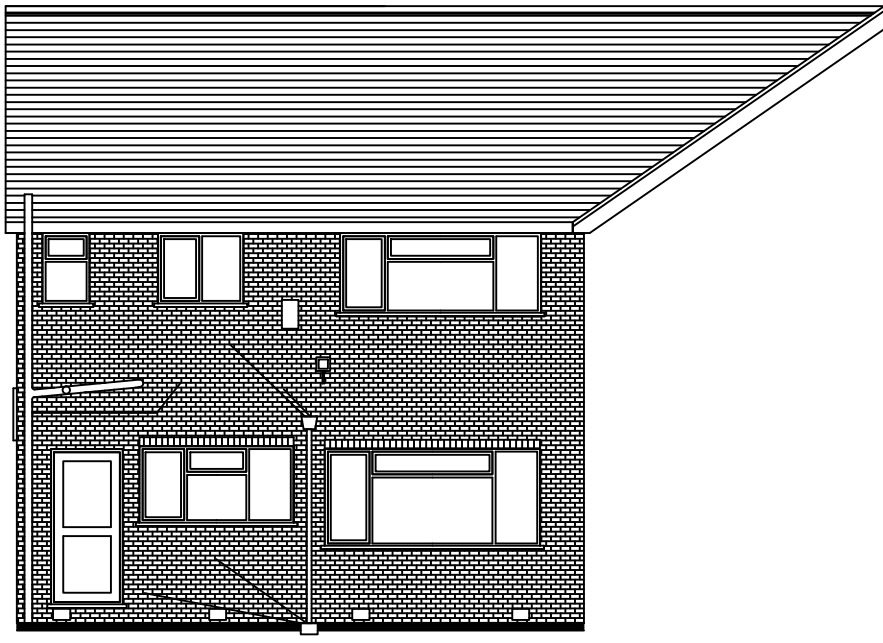

EXISTING REAR ELEVATION

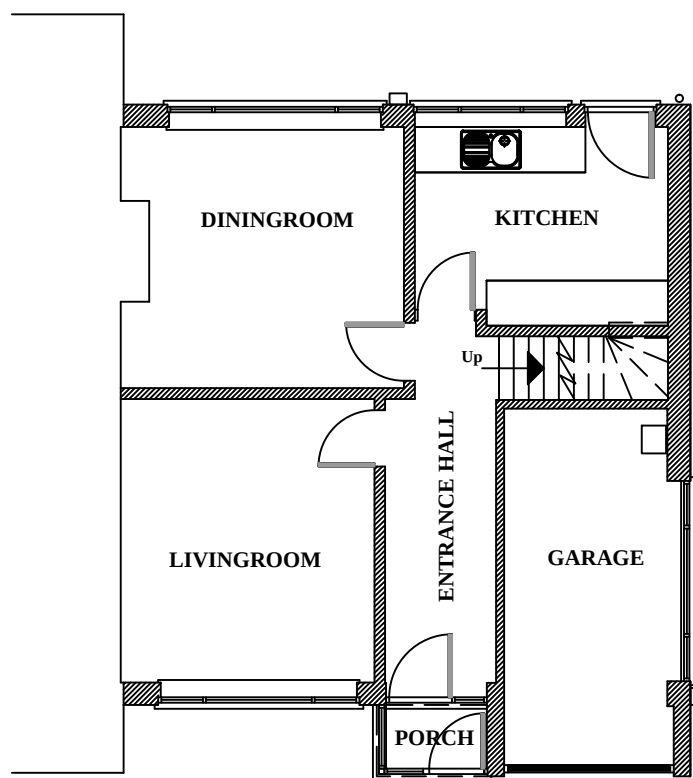

EXISTING GROUND FLOOR PLAN

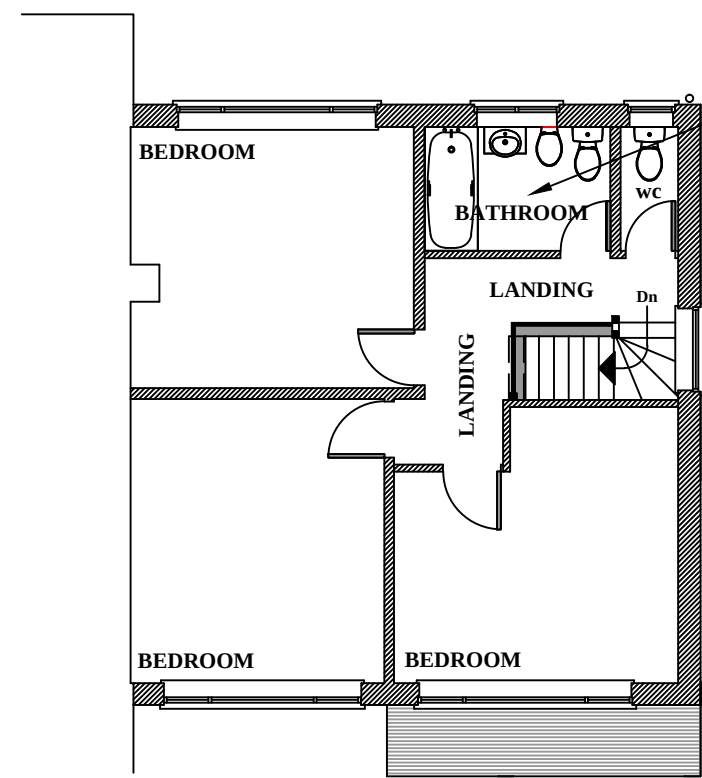


EXISTING FIRST FLOOR PLAN

AMEND THE BATHROOM / WC
ARRANGEMENT TO FORM A
SINGLE BATHROOM WITH A
LEVEL ACCESS SHOWER.


NOTE ALL NEW EXTERNAL BUILDING MATERIALS
MUST MATCH THE EXISTING MAINHOUSE FOR
TYPE COLOUR TEXTURE AND WHERE POSSIBLE
MANUFACTURE OR BE AS CLOSE AS PRACTICALLY
POSSIBLE




EXISTING FRONT ELEVATION
no changes proposed

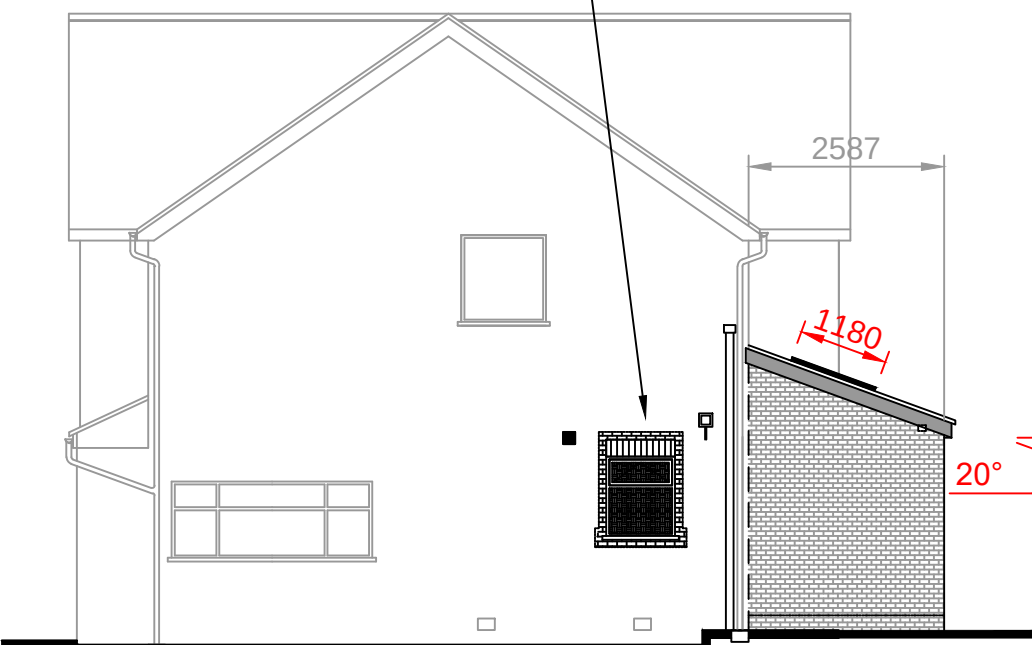


PROPOSED SIDE ELEVATION

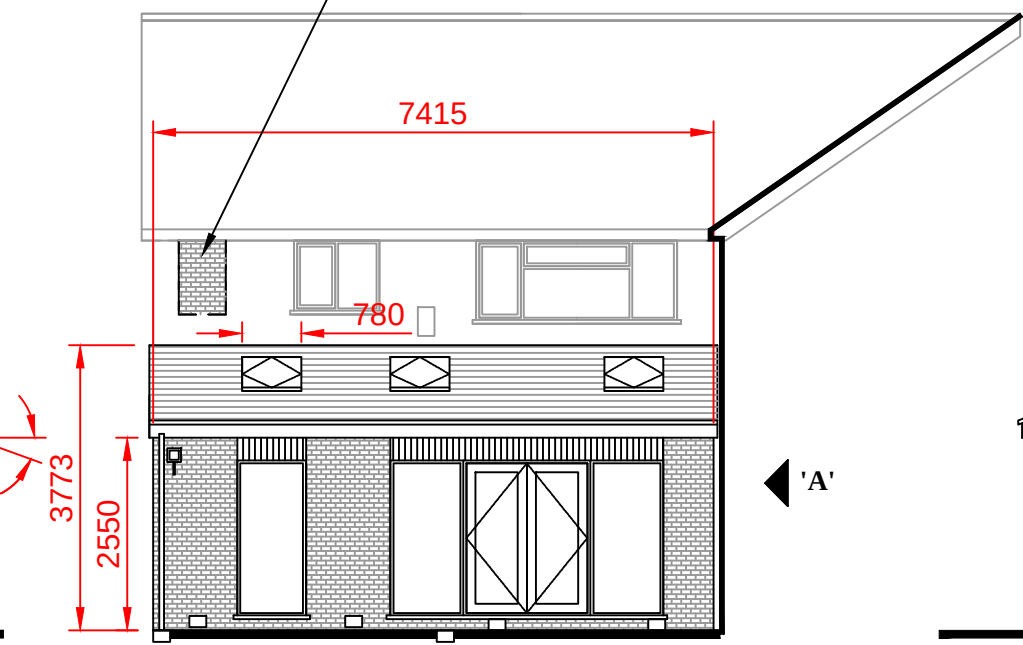


PROPOSED REAR ELEVATION

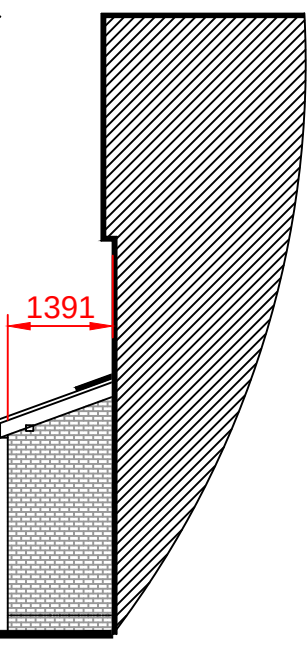

PROPOSED SIDE
ELEVATION 'A'

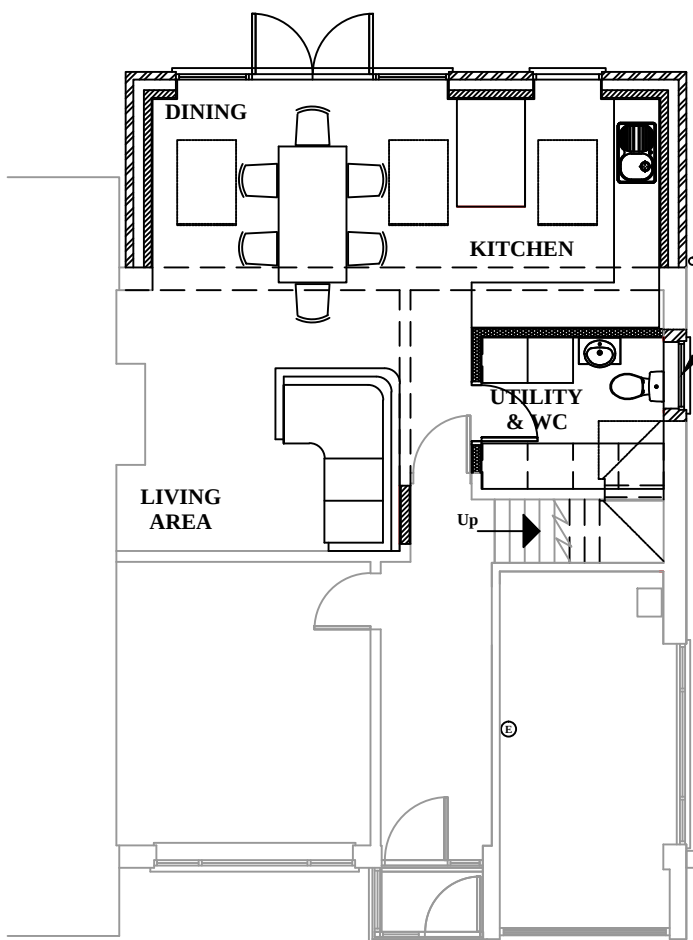


PROPOSED GROUND FLOOR PLAN

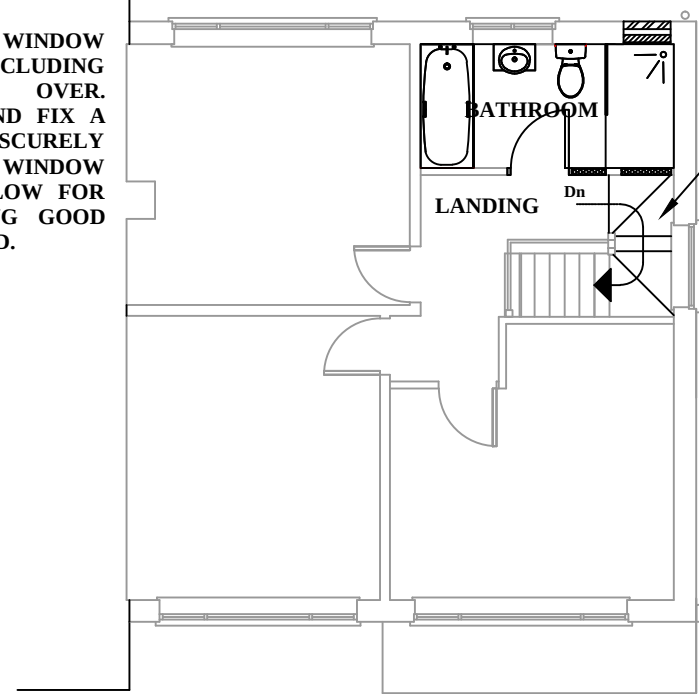


PROPOSED FIRST FLOOR PLAN

FORM NEW WINDOW
OPENING INCLUDING A
LINTEL OVER.
PROVIDE AND FIX A
NEW OBSCURELY
GLAZED WINDOW
FRAME. ALLOW FOR
ALL MAKING GOOD
AS REQUIRED.

AMEND THE EXISTING
STAIRCASE ARRANGEMENT AS
INDICATED.

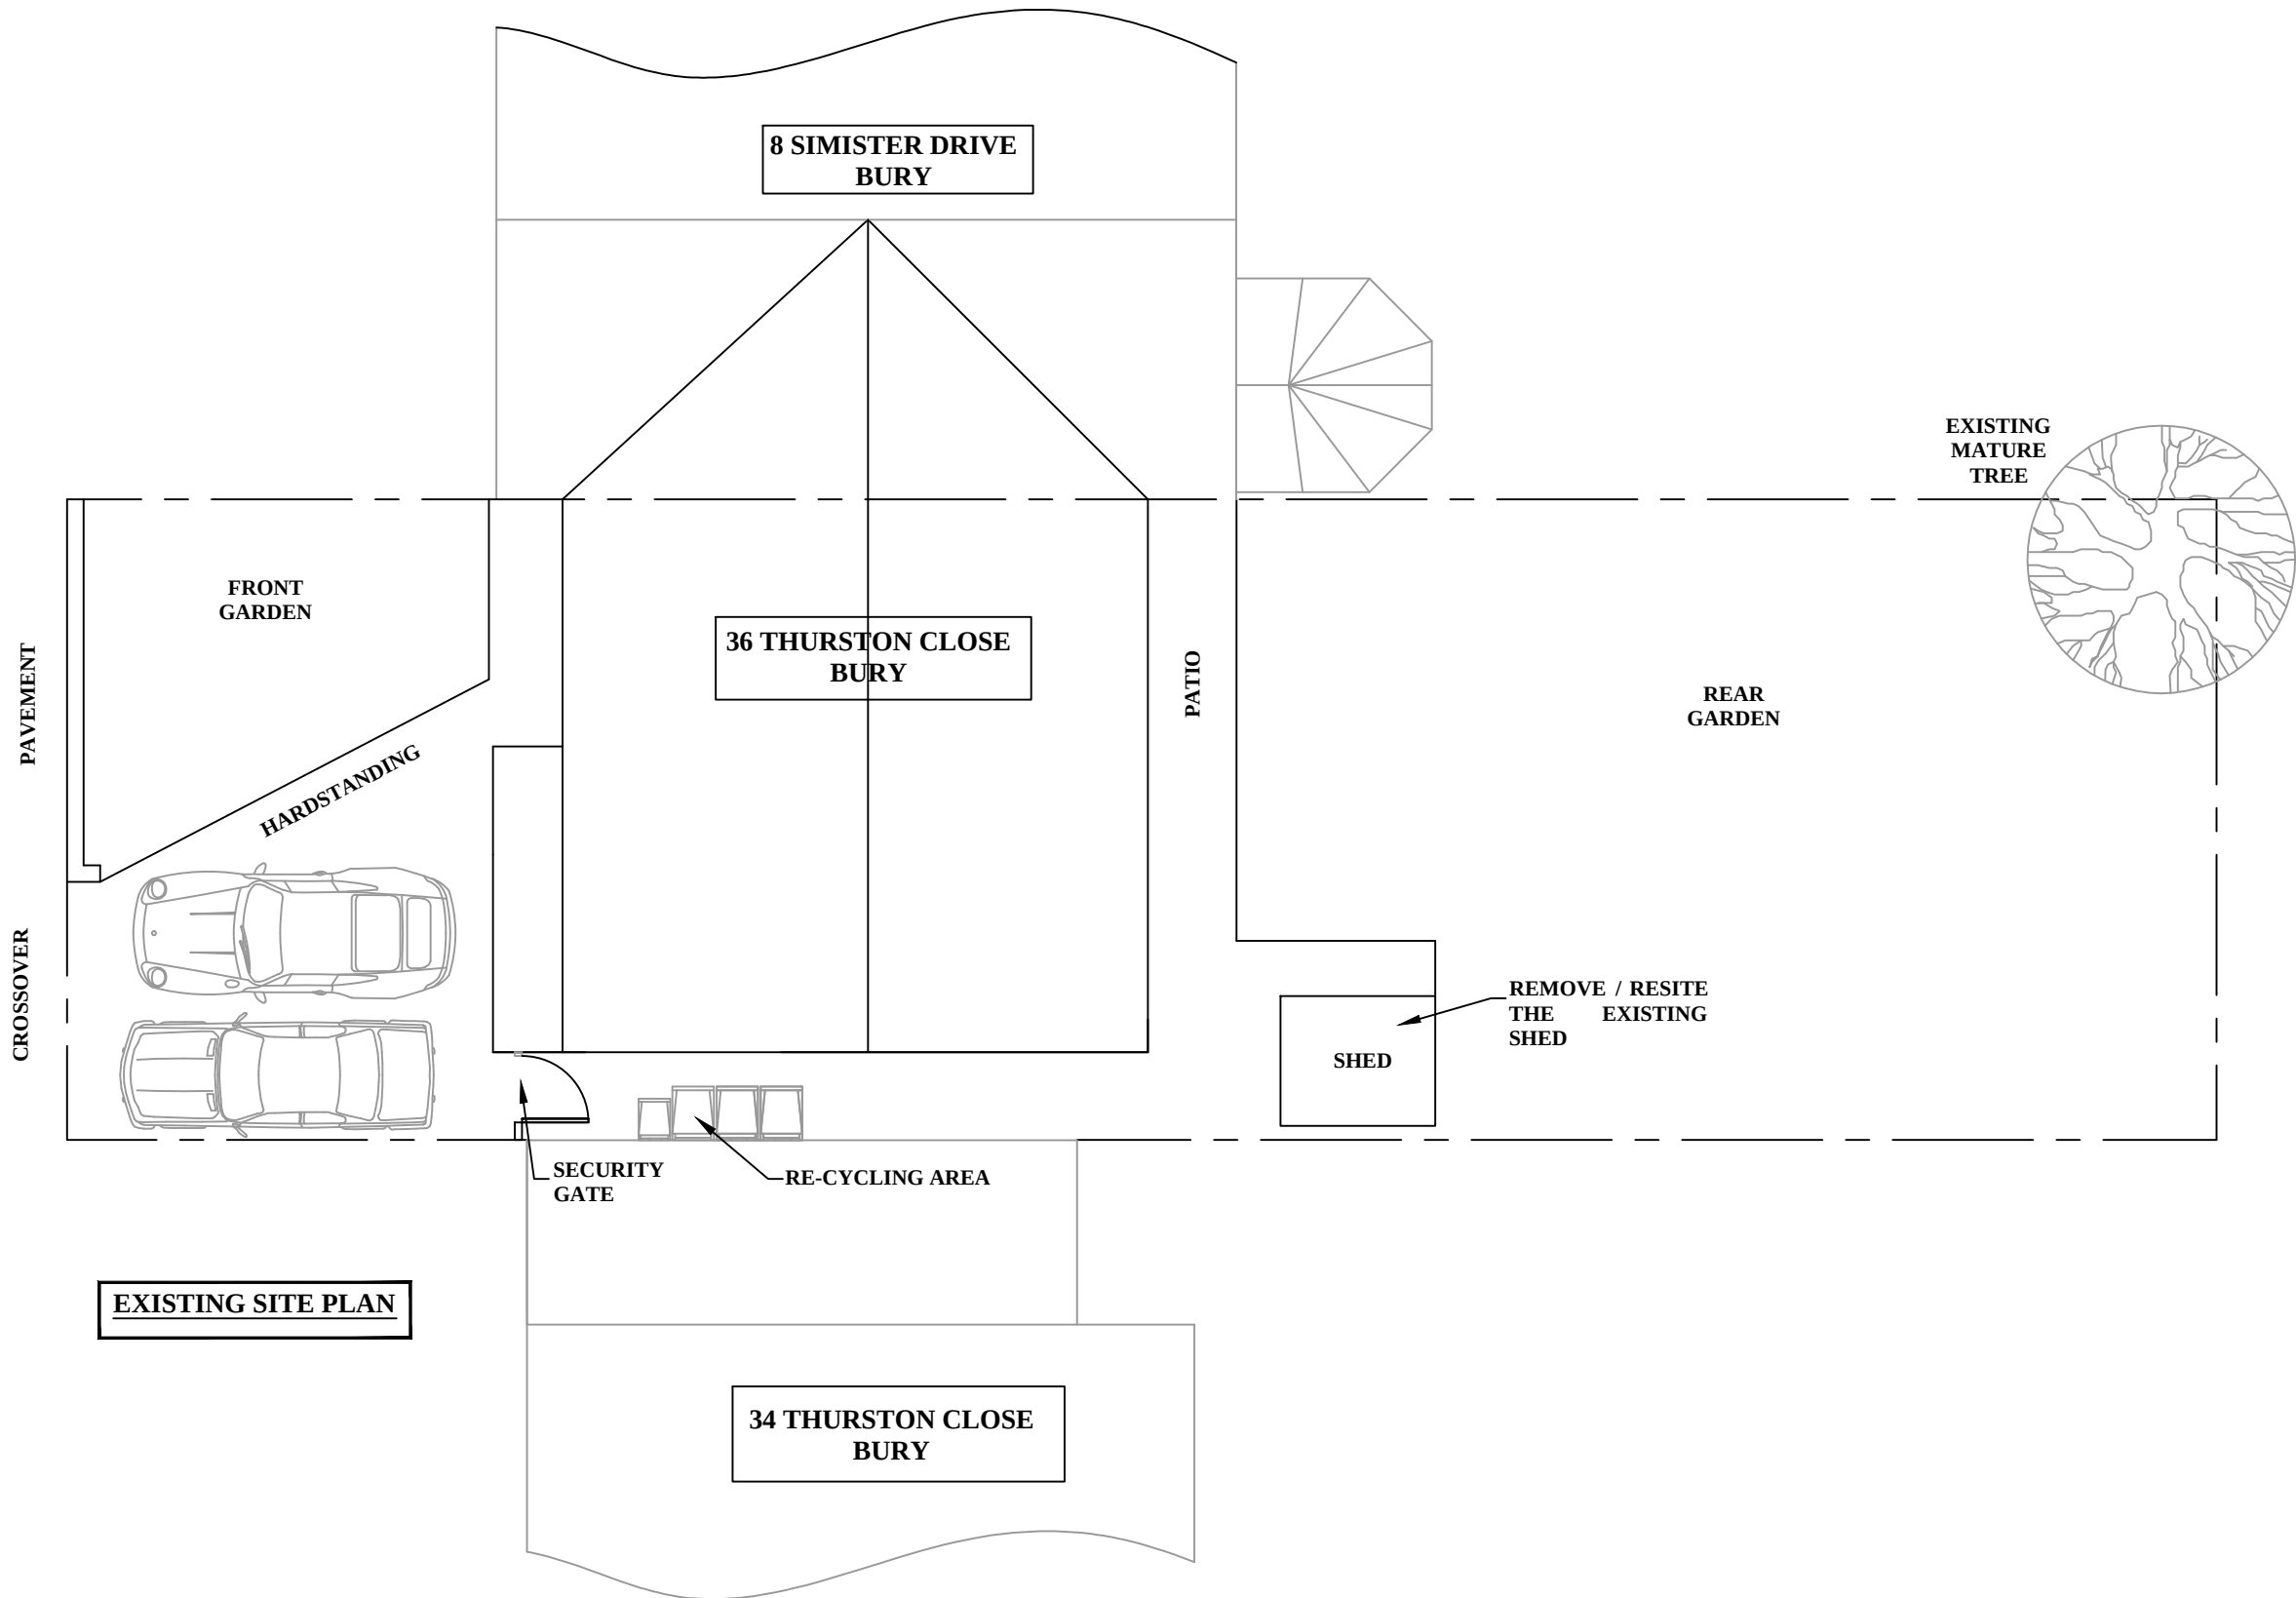


EXISTING SITE PLAN

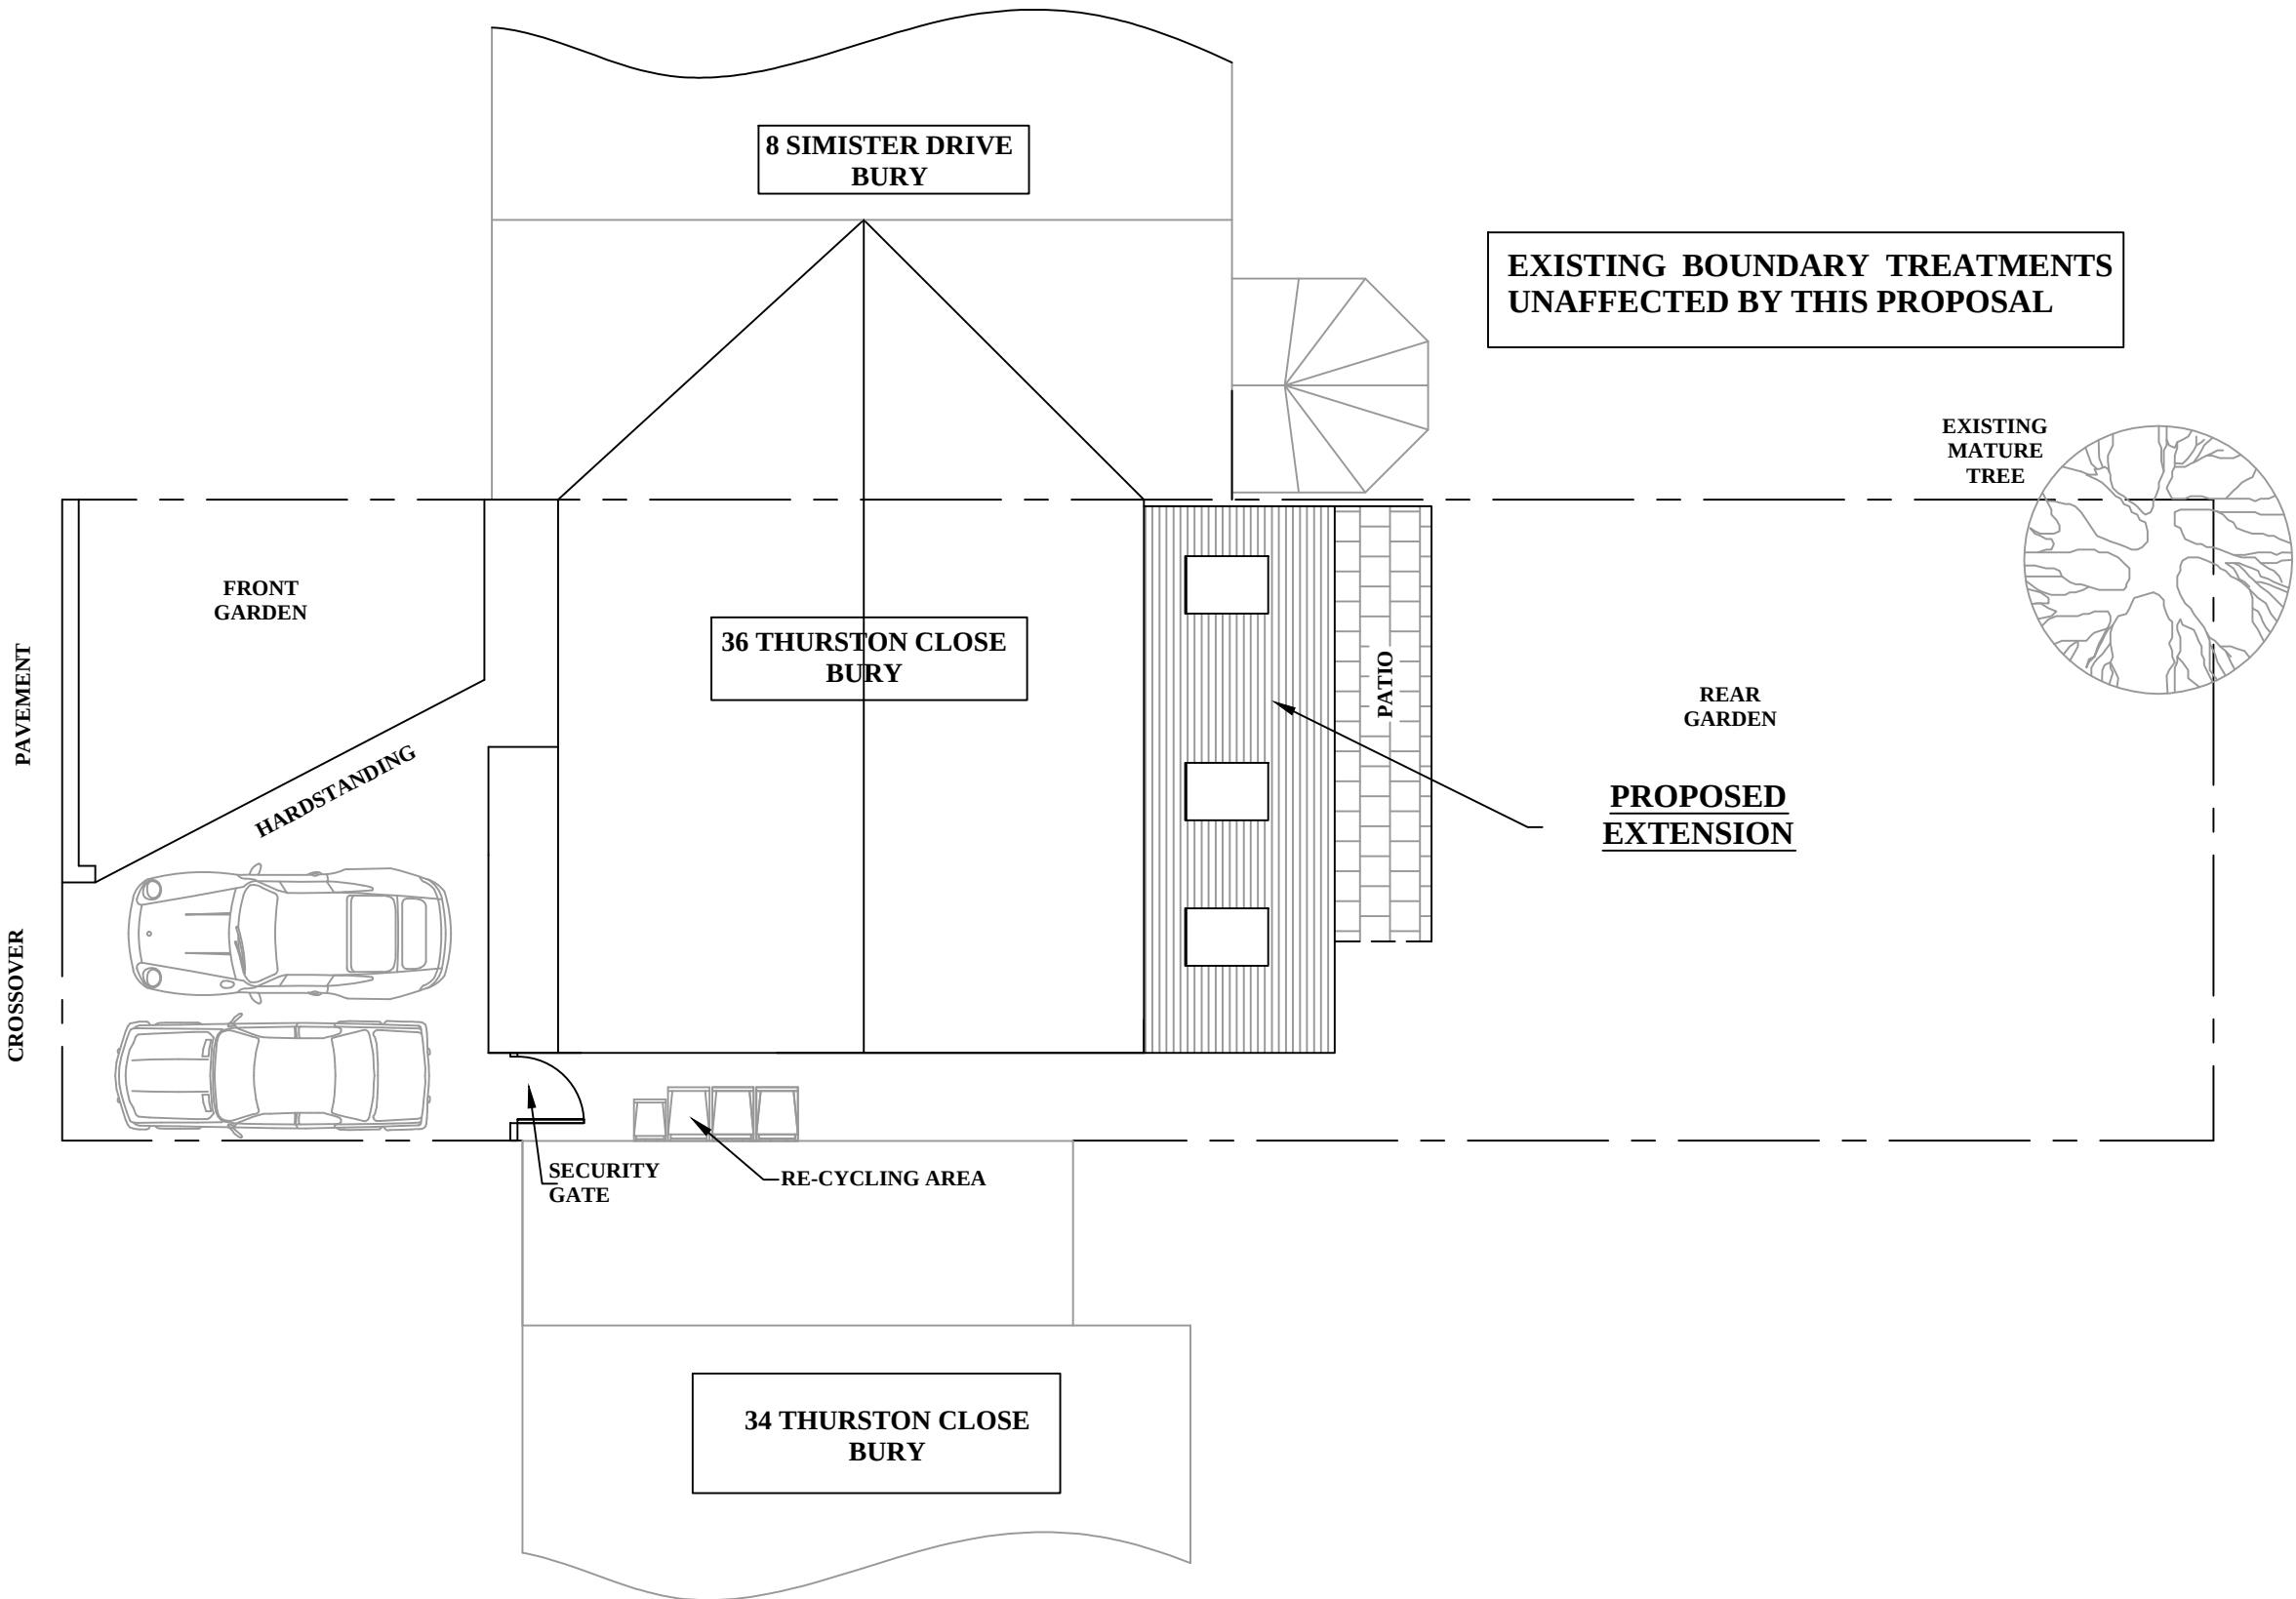

EXISTING BOUNDARY TREATMENTS
UNAFECTED BY THIS PROPOSAL

PROPOSED
EXTENSION

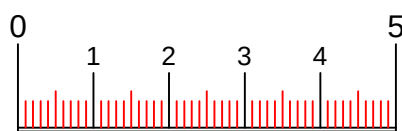

SCALE BAR : METRES

x	xxx	xxx	xx/xx/xx
Rev	Description	By	Date
Initial Issue: xx/xx/xx			

Project Title: PROPOSED SINGLE STOREY REAR ELEVATION
EXTENSION AND INTERNAL ALTERATIONS AND
IMPROVEMENTS

Project Address: 36 THURSTON CLOSE
BURY BL9 8NW

Drawn by: DAC Checked by: DAC
Date: 24/03/23 Scale: 1:100 @ A1

DAC Designs

100 Cromwell Road
Stretford
Manchester
M32 8QL

Tel:- 0161 865 9340
Mob:- 07857 656 323

Drawing No.	Revision
24-03-23-1	-