





EXISTING FRONT ELEVATION

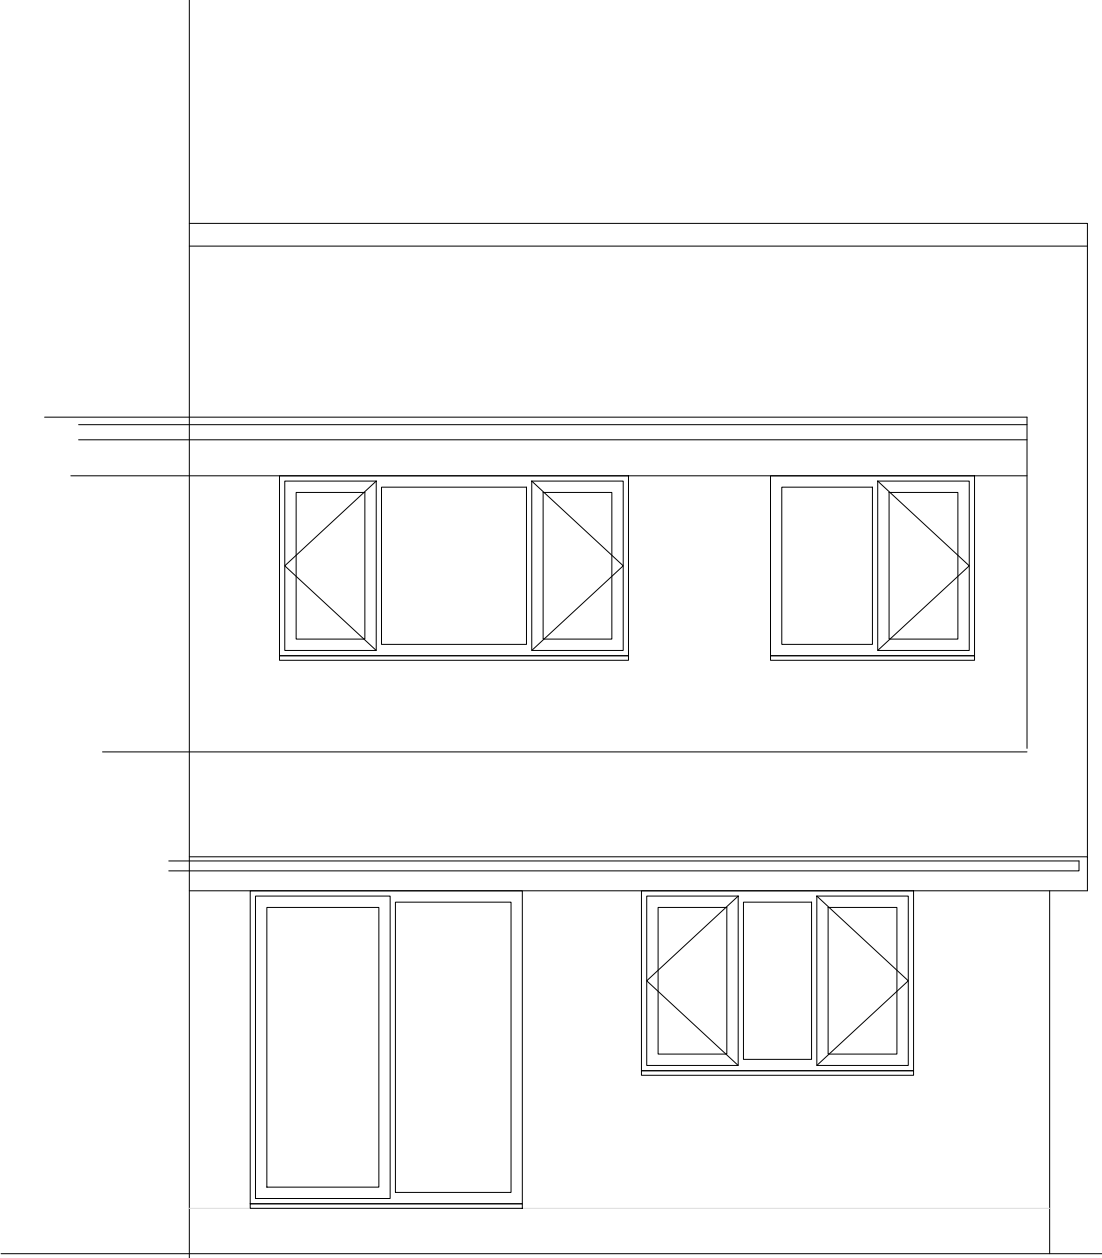

EXISTING REAR ELEVATION

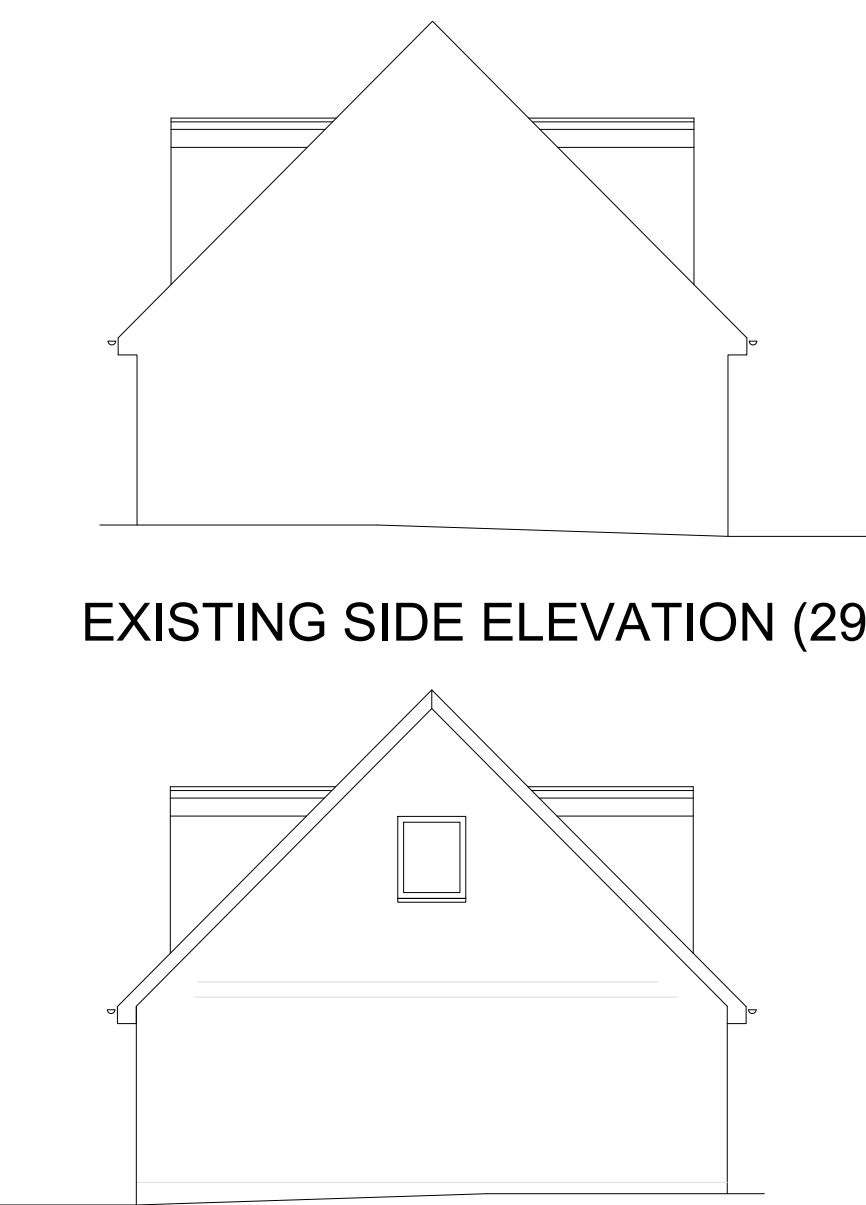


EXISTING SIDE ELEVATION (29)



EXISTING SIDE ELEVATION (25)



LOCATION PLAN

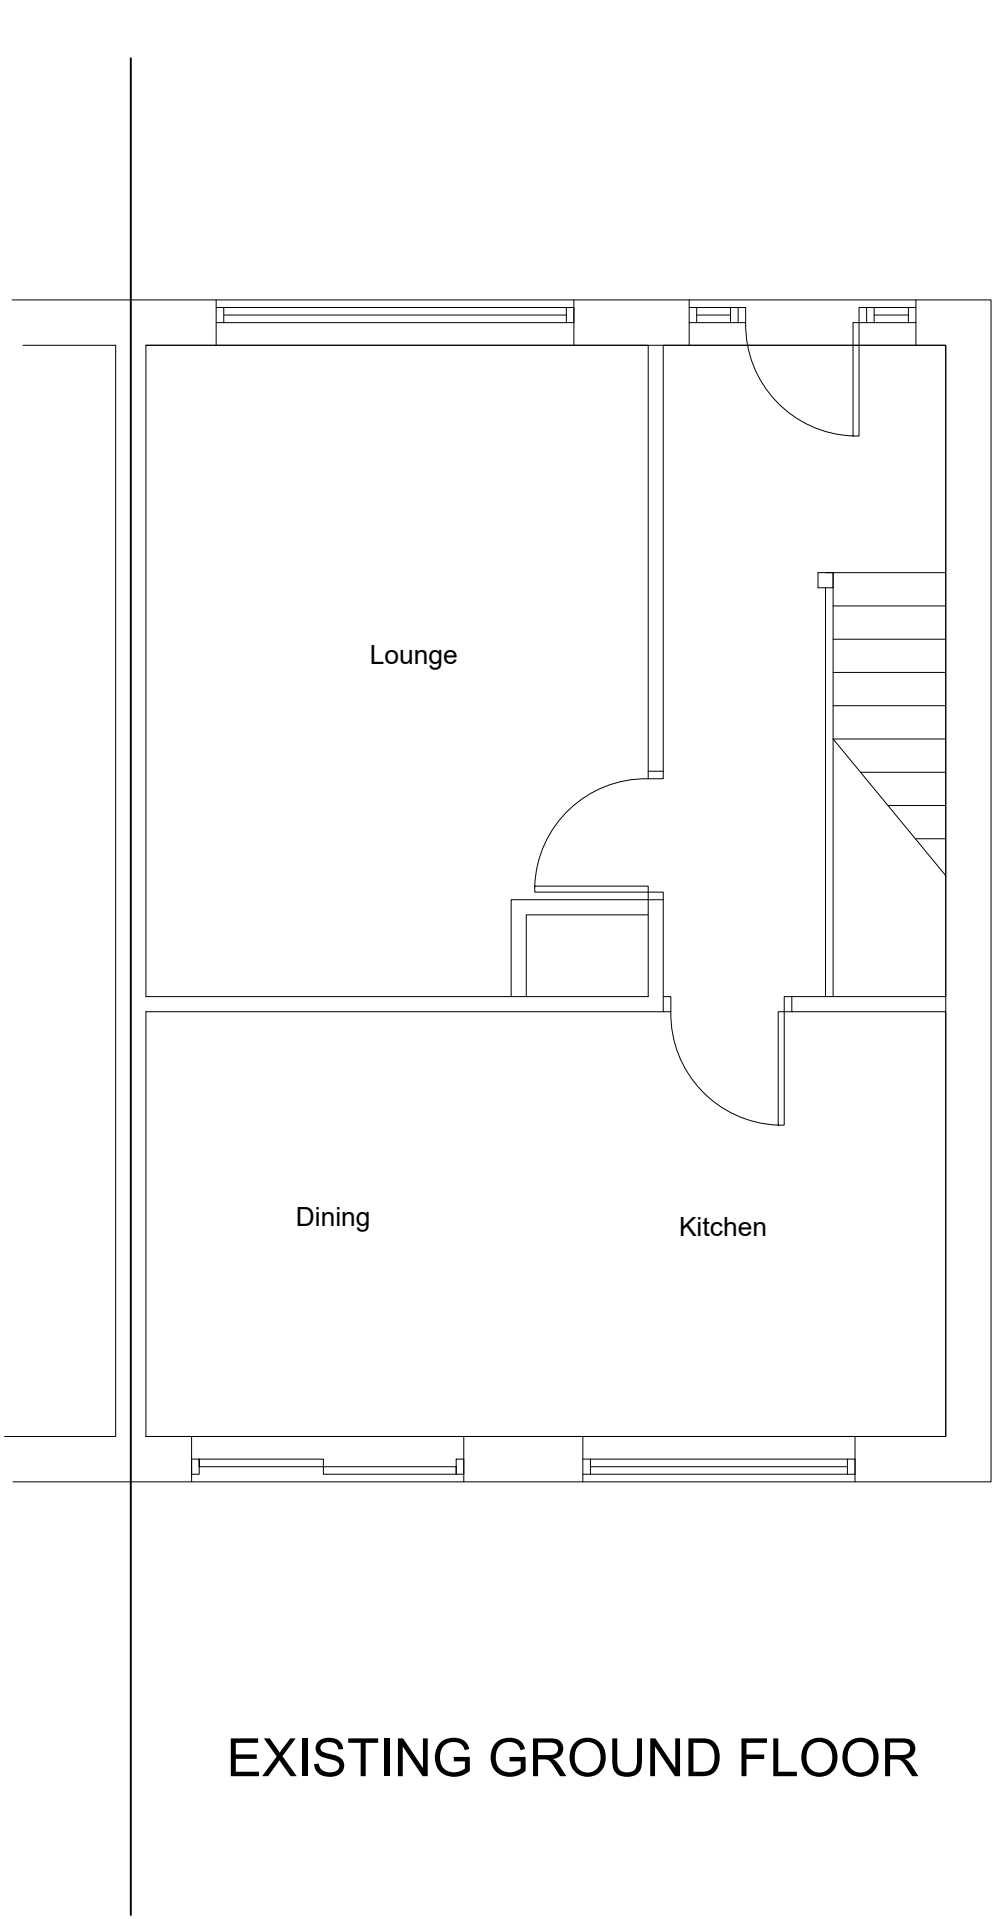

EXISTING GROUND FLOOR

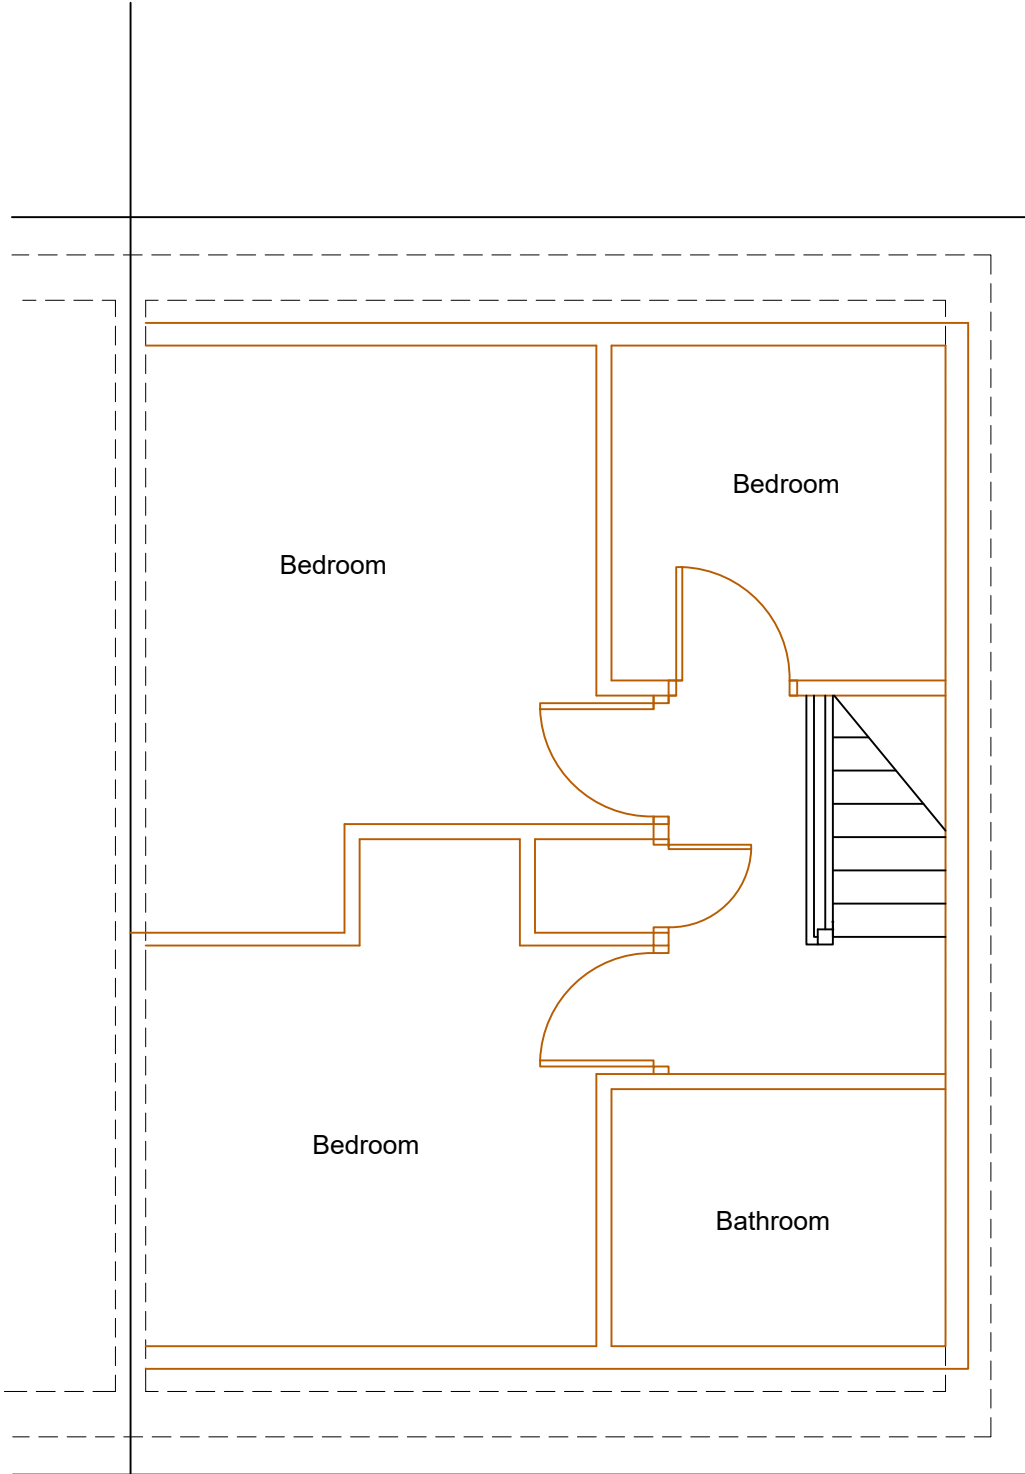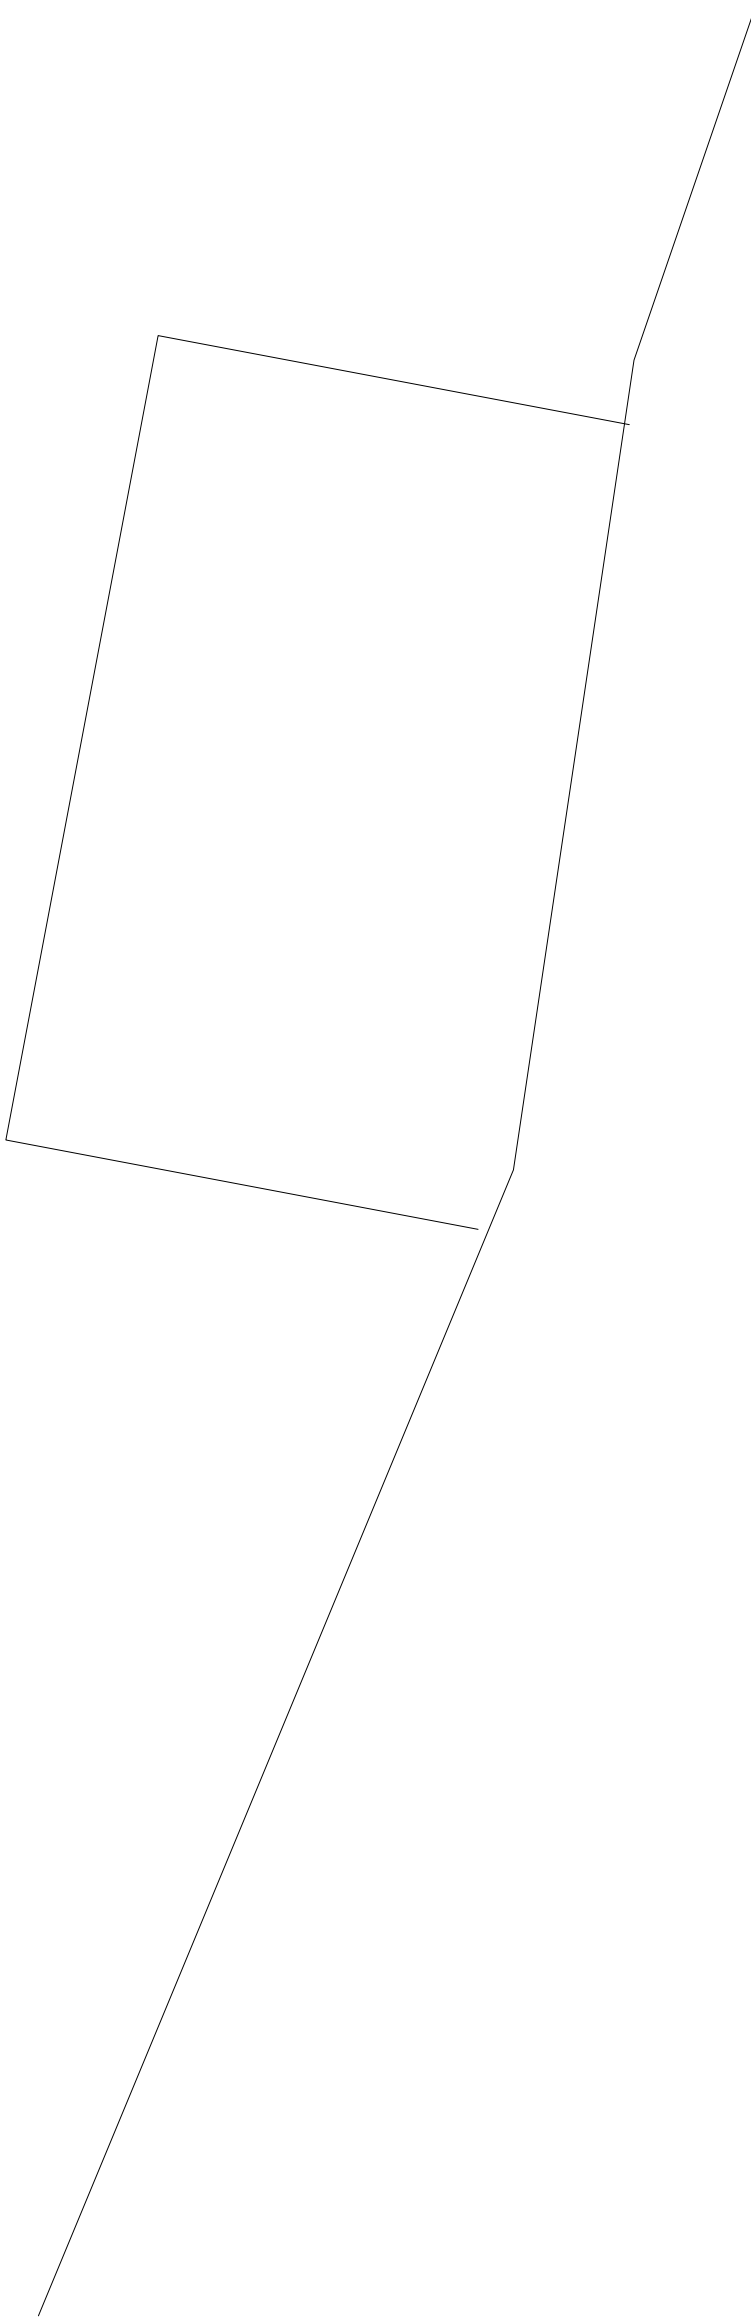

EXISTING FIRST FLOOR

S1	ISSUED FOR PLANNING	AG	25.01.19	
	Revision	Drawn	Date	Chkd.
Client				
Contract				
27 COTSWOLD CRESCENT BURY				
EXISTING PLANS				
Drawn by AG	Scale A1@1:50	Checked by	Date 25.01.19	
AGSD				
Preliminary ☒	Tender ☐	Construction ☐	As Built ☐	
Drawing Number		Revision	S1	
P.01				