


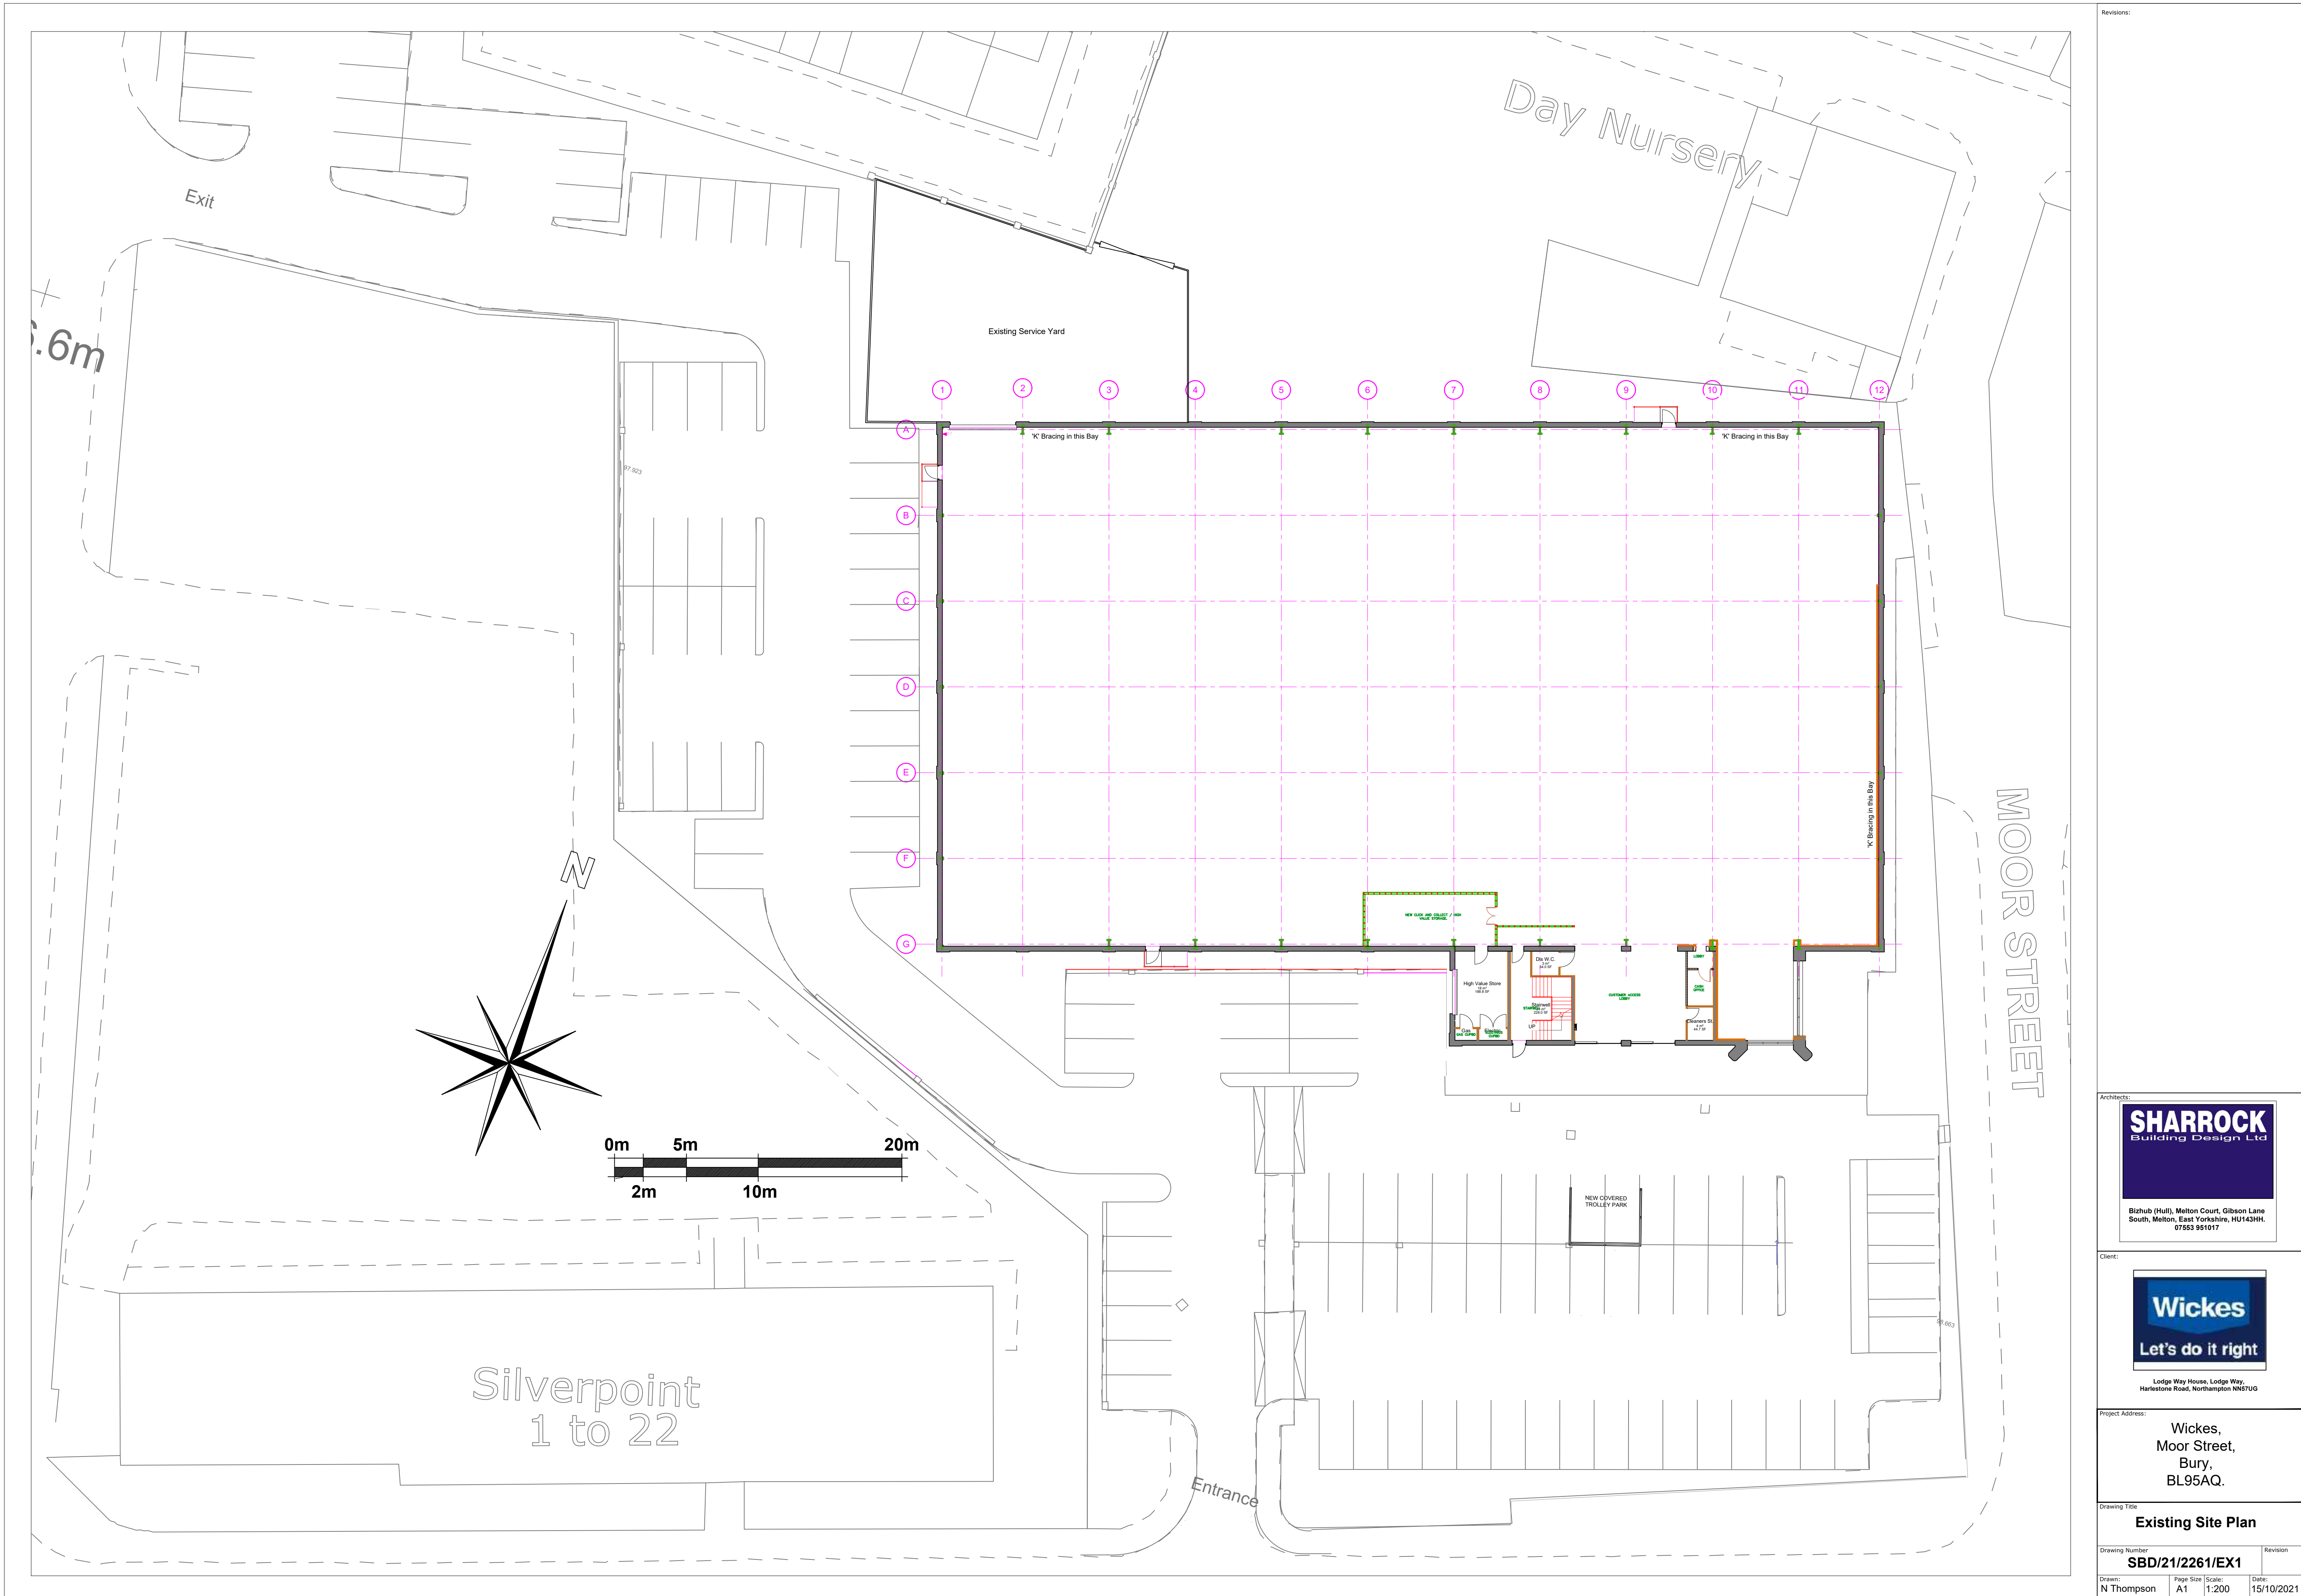

Revisions:

Architects:



Bizhub (Hull), Melton Court, Gibson Lane
South, Melton, East Yorkshire, HU143HH.
07553 951017

Client:



Lodge Way House, Lodge Way,
Harlestone Road, Northampton NN57UG

Project Address:

Wickes,
Moor Street,
Bury,
BL95AQ.

Drawing Title

Existing Site Plan

Drawing Number

SBD/21/2261/EX1

Drawn:

N Thompson

Page Size

A1

Scale:

1:200

Date:

15/10/2021