



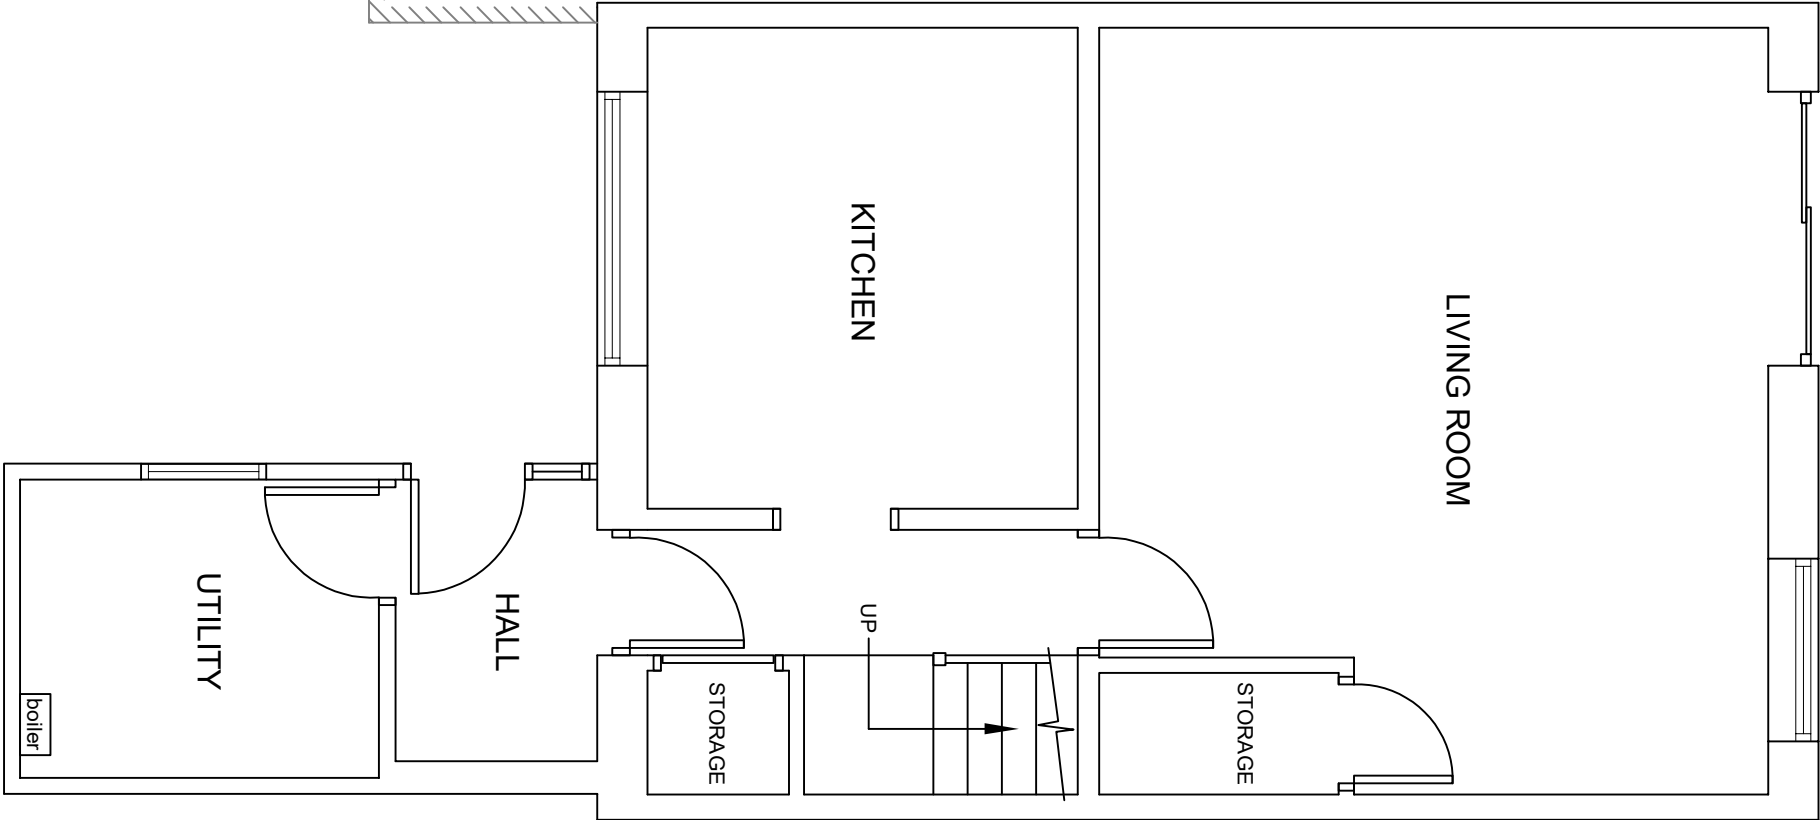

EXISTING GROUND FLOOR PLAN

1:50

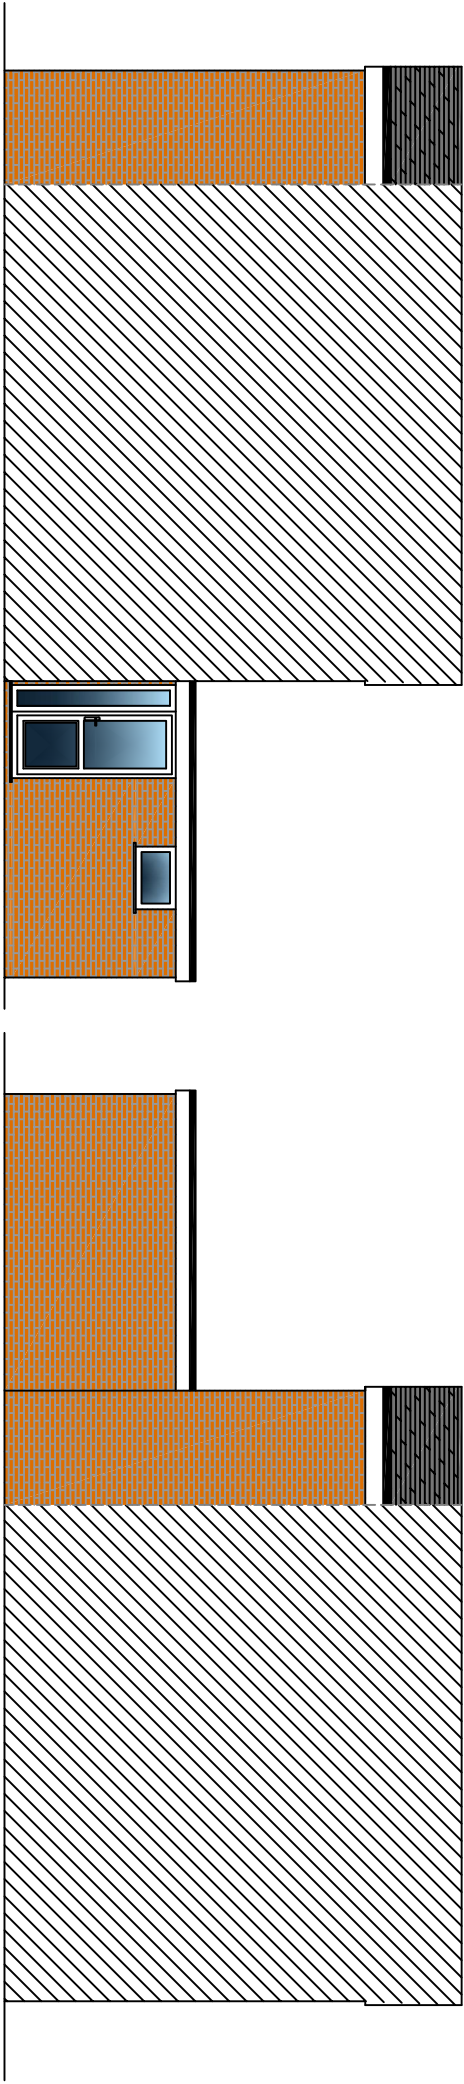


EXISTING LH SIDE ELEVATION

1:100

EXISTING RH SIDE ELEVATION

1:100

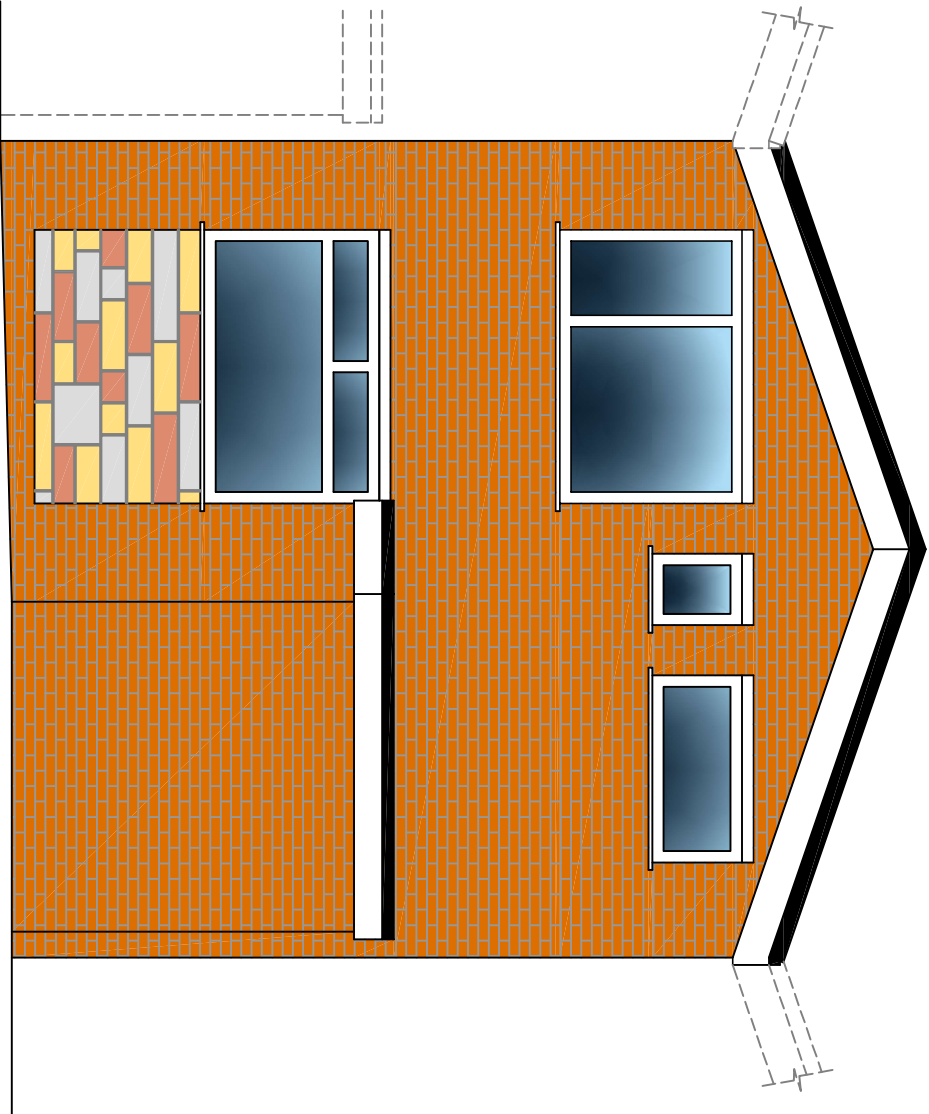

EXISTING FRONT ELEVATION

1:50

MM Design Tech Ltd

PROPERTY

63 STANLEY RD
RADCLIFFE

CLIENT

AH

TITLE

EXISTING FLOORPLAN
& ELEVATIONS

SCALE 1:100

@A3

DRG. No.

DATE 27.10.22

MMD096.10.22.01

Dn MM

This drawing is subject to copyright and is not to be reproduced in part or whole without approval.
Figured dimensions must be taken, do not take scaled measurements from the drawing. Any discrepancies must be reported immediately to the Contract Administrator. Contractors are deemed to have visited the site during the tender preparation period. Contractors must check all dimensions on site.

REV