

DO NOT SCALE FROM THIS DRAWING.
This drawing is to be read in conjunction with all related drawings. All dimensions must be checked and verified on site before commencing any work or material production. The originator should be notified immediately of any discrepancy.





Ronson
building design

Tel: 07926826016
craig@ronsonbuildingdesign.co.uk



Location Plan (Scale - 1:1250)
0m 10 20 30 40 50 60m

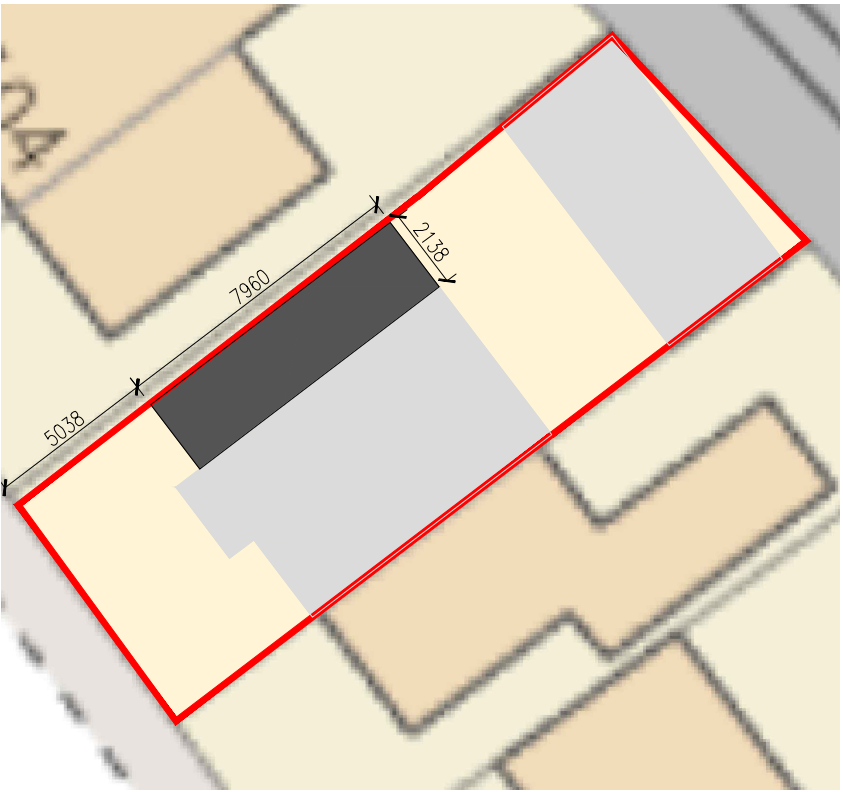 

Site Plan (Scale - 1:200)
0m 2 4 6 8 10m

A 26.08.22 Driveway dimension added.		
Rev	Date	Description
Issued For : INFORMATION PURPOSES ONLY		
Client -		
Project 100 Nuttall Avenue Whitefield M45 6QA		
Scheme - Drawing Title Location & Site Plan		
-/	01	A
Project No.	Drawing No.	Revision
		Date 21.04.22
		Scale As Noted @ A3