


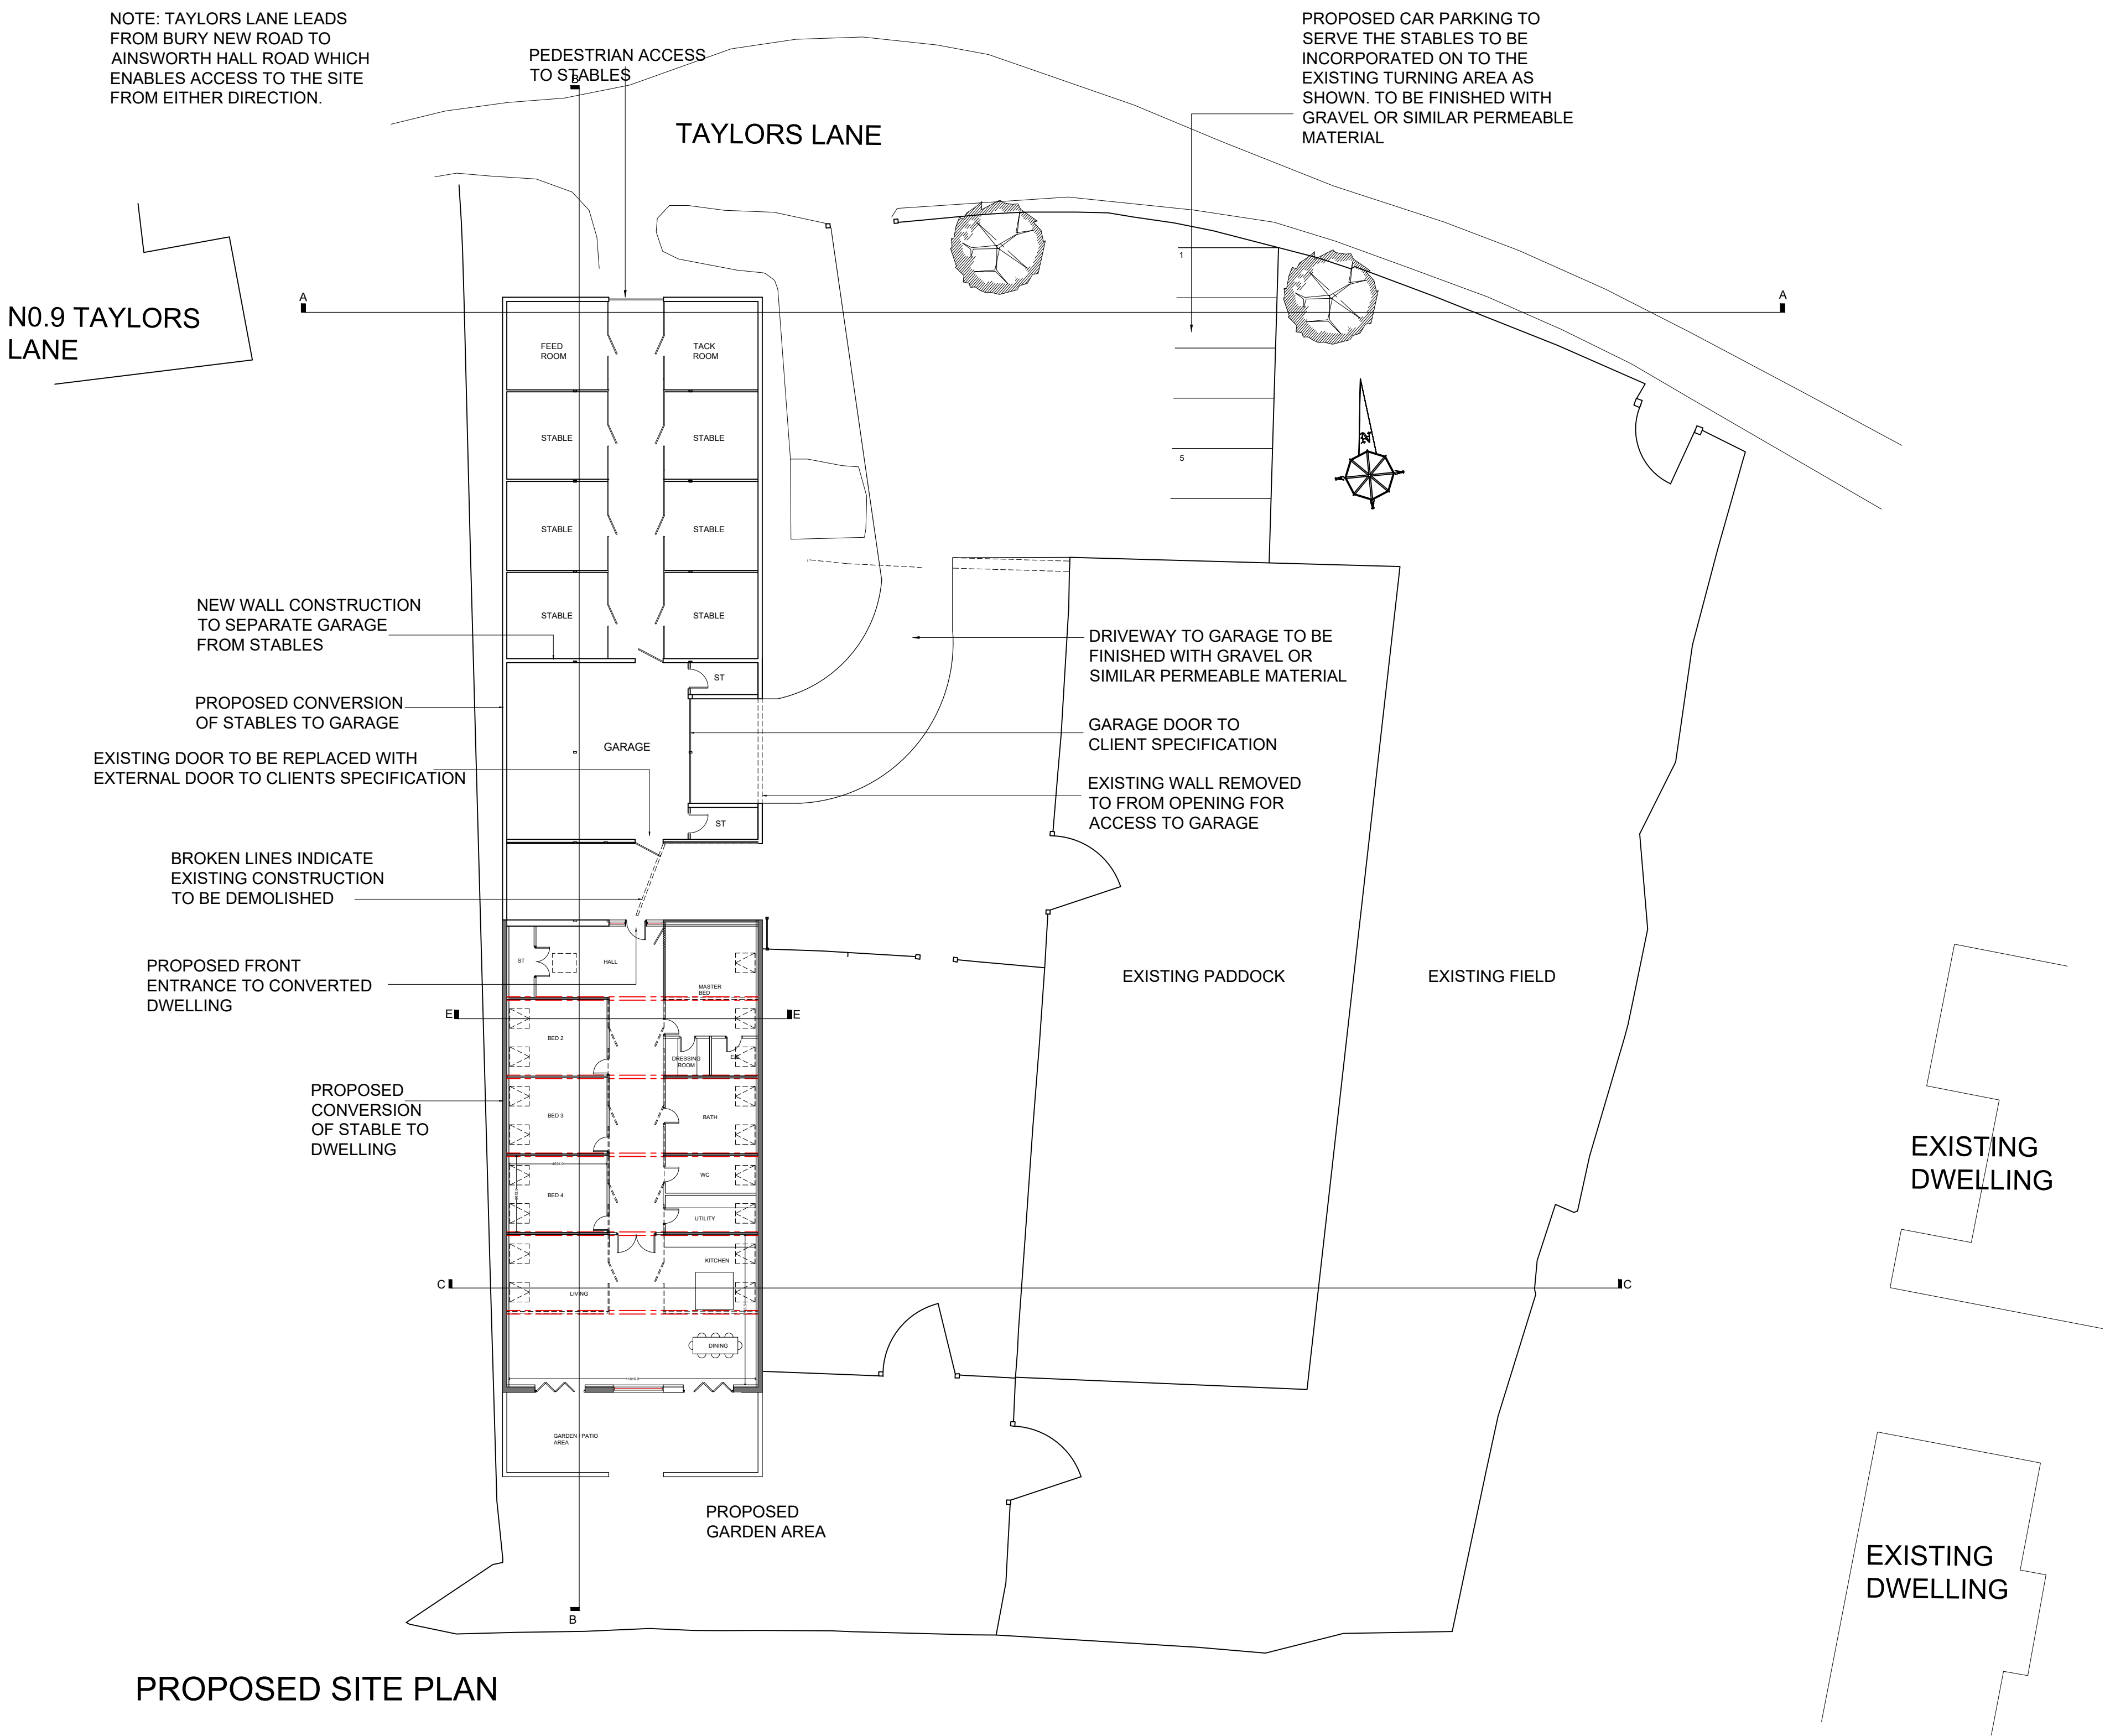

PROPOSED SITE PLAN

REV	DESCRIPTION
A	GARAGE ADDED AND LAYOUT AMENDED 19.05.21
B	KITCHEN LAYOUT AMENDED 25.05.21
C	GENERAL AMENDMENTS FOLLOWING RESPONSE TO PRE-APP 15.09.21
D	ONE STABLE CHANGED TO FEED ROOM AND DRIVEWAY ADDED 14.10.21 D.D.
E	CAR PARKING SPACES ADDED 01.11.21 R.P.
F	POSITION OF SKYLIGHT CHANGED 16.09.22 R.L.
PROPOSED SITE PLAN	
PART DEMOLITION AND PART CONVERSION OF EXISTING STABLE BLOCK TO A DWELLING, 7 TAYLOR'S LANE, BURY	
CLIENT:	E HASLAM
DWG NO:	PL K1003/01
SCALE:	1/200 @ A1
DRAWN BY:	R.P.
DATE:	21/04/21
REV:	F
MICHIGAN HOUSE, 17-19 CHORLEY NEW ROAD, BOLTON, BL1 4QR TEL: 01204 392233 FAX: 01204 528505 WWW.NEILPIKEARCHITECTURE.CO.UK EMAIL: INFO@NEILPIKEARCHITECTS.CO.UK	
COPYRIGHT OF THIS DRAWING REMAINS WITH THE ARCHITECT. DO NOT SCALE FROM THIS DRAWING. WORK TO FIGURED DIMENSIONS. CHECK ALL DIMENSIONS ON SITE. IN THE EVENT OF ANY DISCREPANCY REFER QUERY TO THE ARCHITECTS.	



NEIL PIKE
ARCHITECTS