



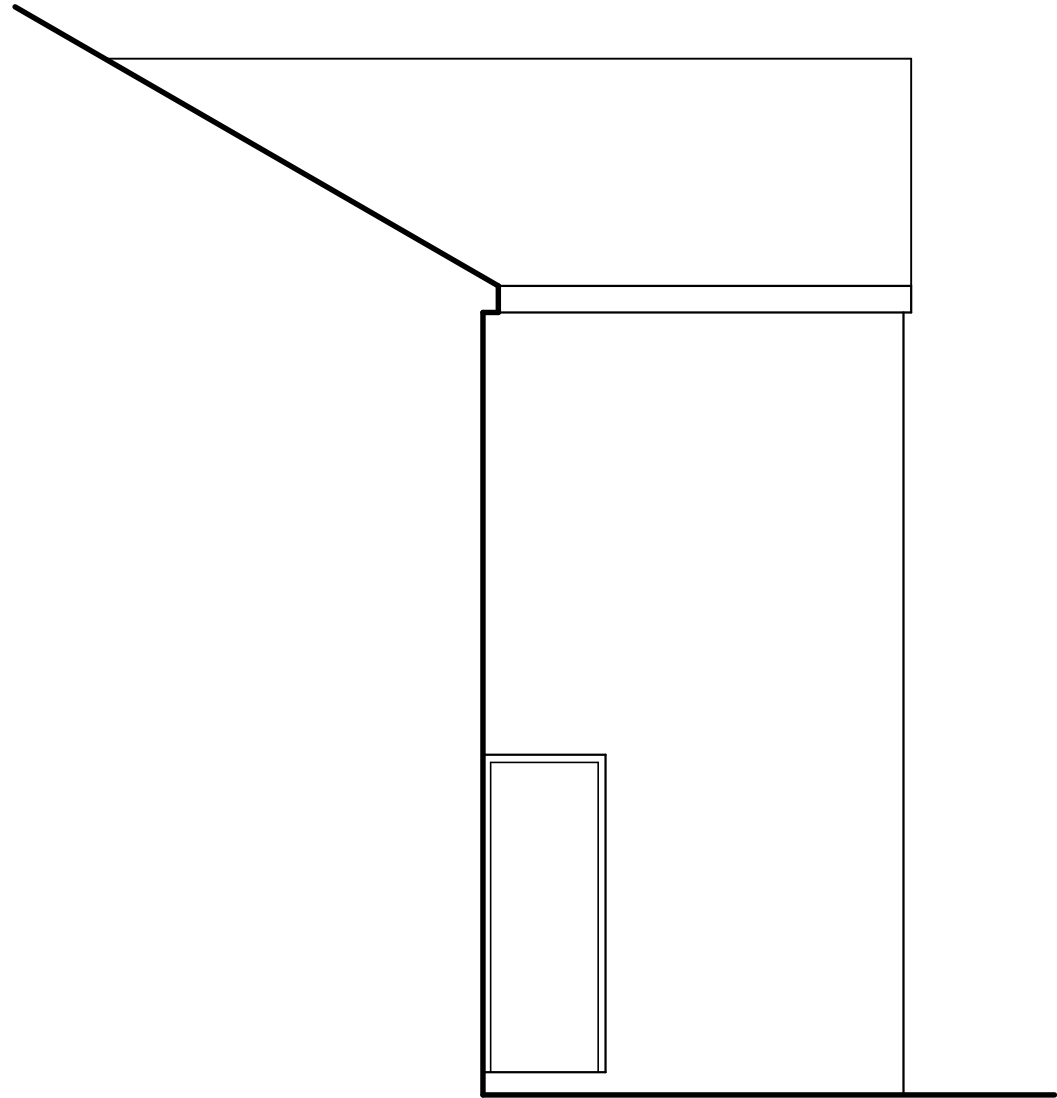

ELEVATION - 1

AS EXISTING

0 1 2 3 4 5m
SCALE 1 : 50

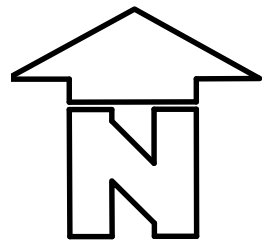

LOCATION PLAN

Copyright of this drawing is owned by Whittaker Design

NOTES


All dimensions to be checked on site and any discrepancies notified prior to commencement of work.

Do not scale from this drawing - If in any doubt, ask.


REVISIONS

Date	Ref.	By
22.09.22	A	LH


Not fully surveyed building, information taken from archive drawings, check all dimensions on site prior to any works. All sites are to comply with the Construction (Design and Management) Regulations 2015. Any Party Wall Act agreements to be agreed prior to commencement. Agree all levels on site prior to commencement. Check lines of any drains prior to commencement. Agree any works / connections with regional water company if required. Any alteration from the specified items on this drawing, once on site, must be agreed by the inspecting Building Control Officer. Drawing must be read in conjunction with specialist detail drawings, ie Structural Engineers, waterproofing, timber frame, etc

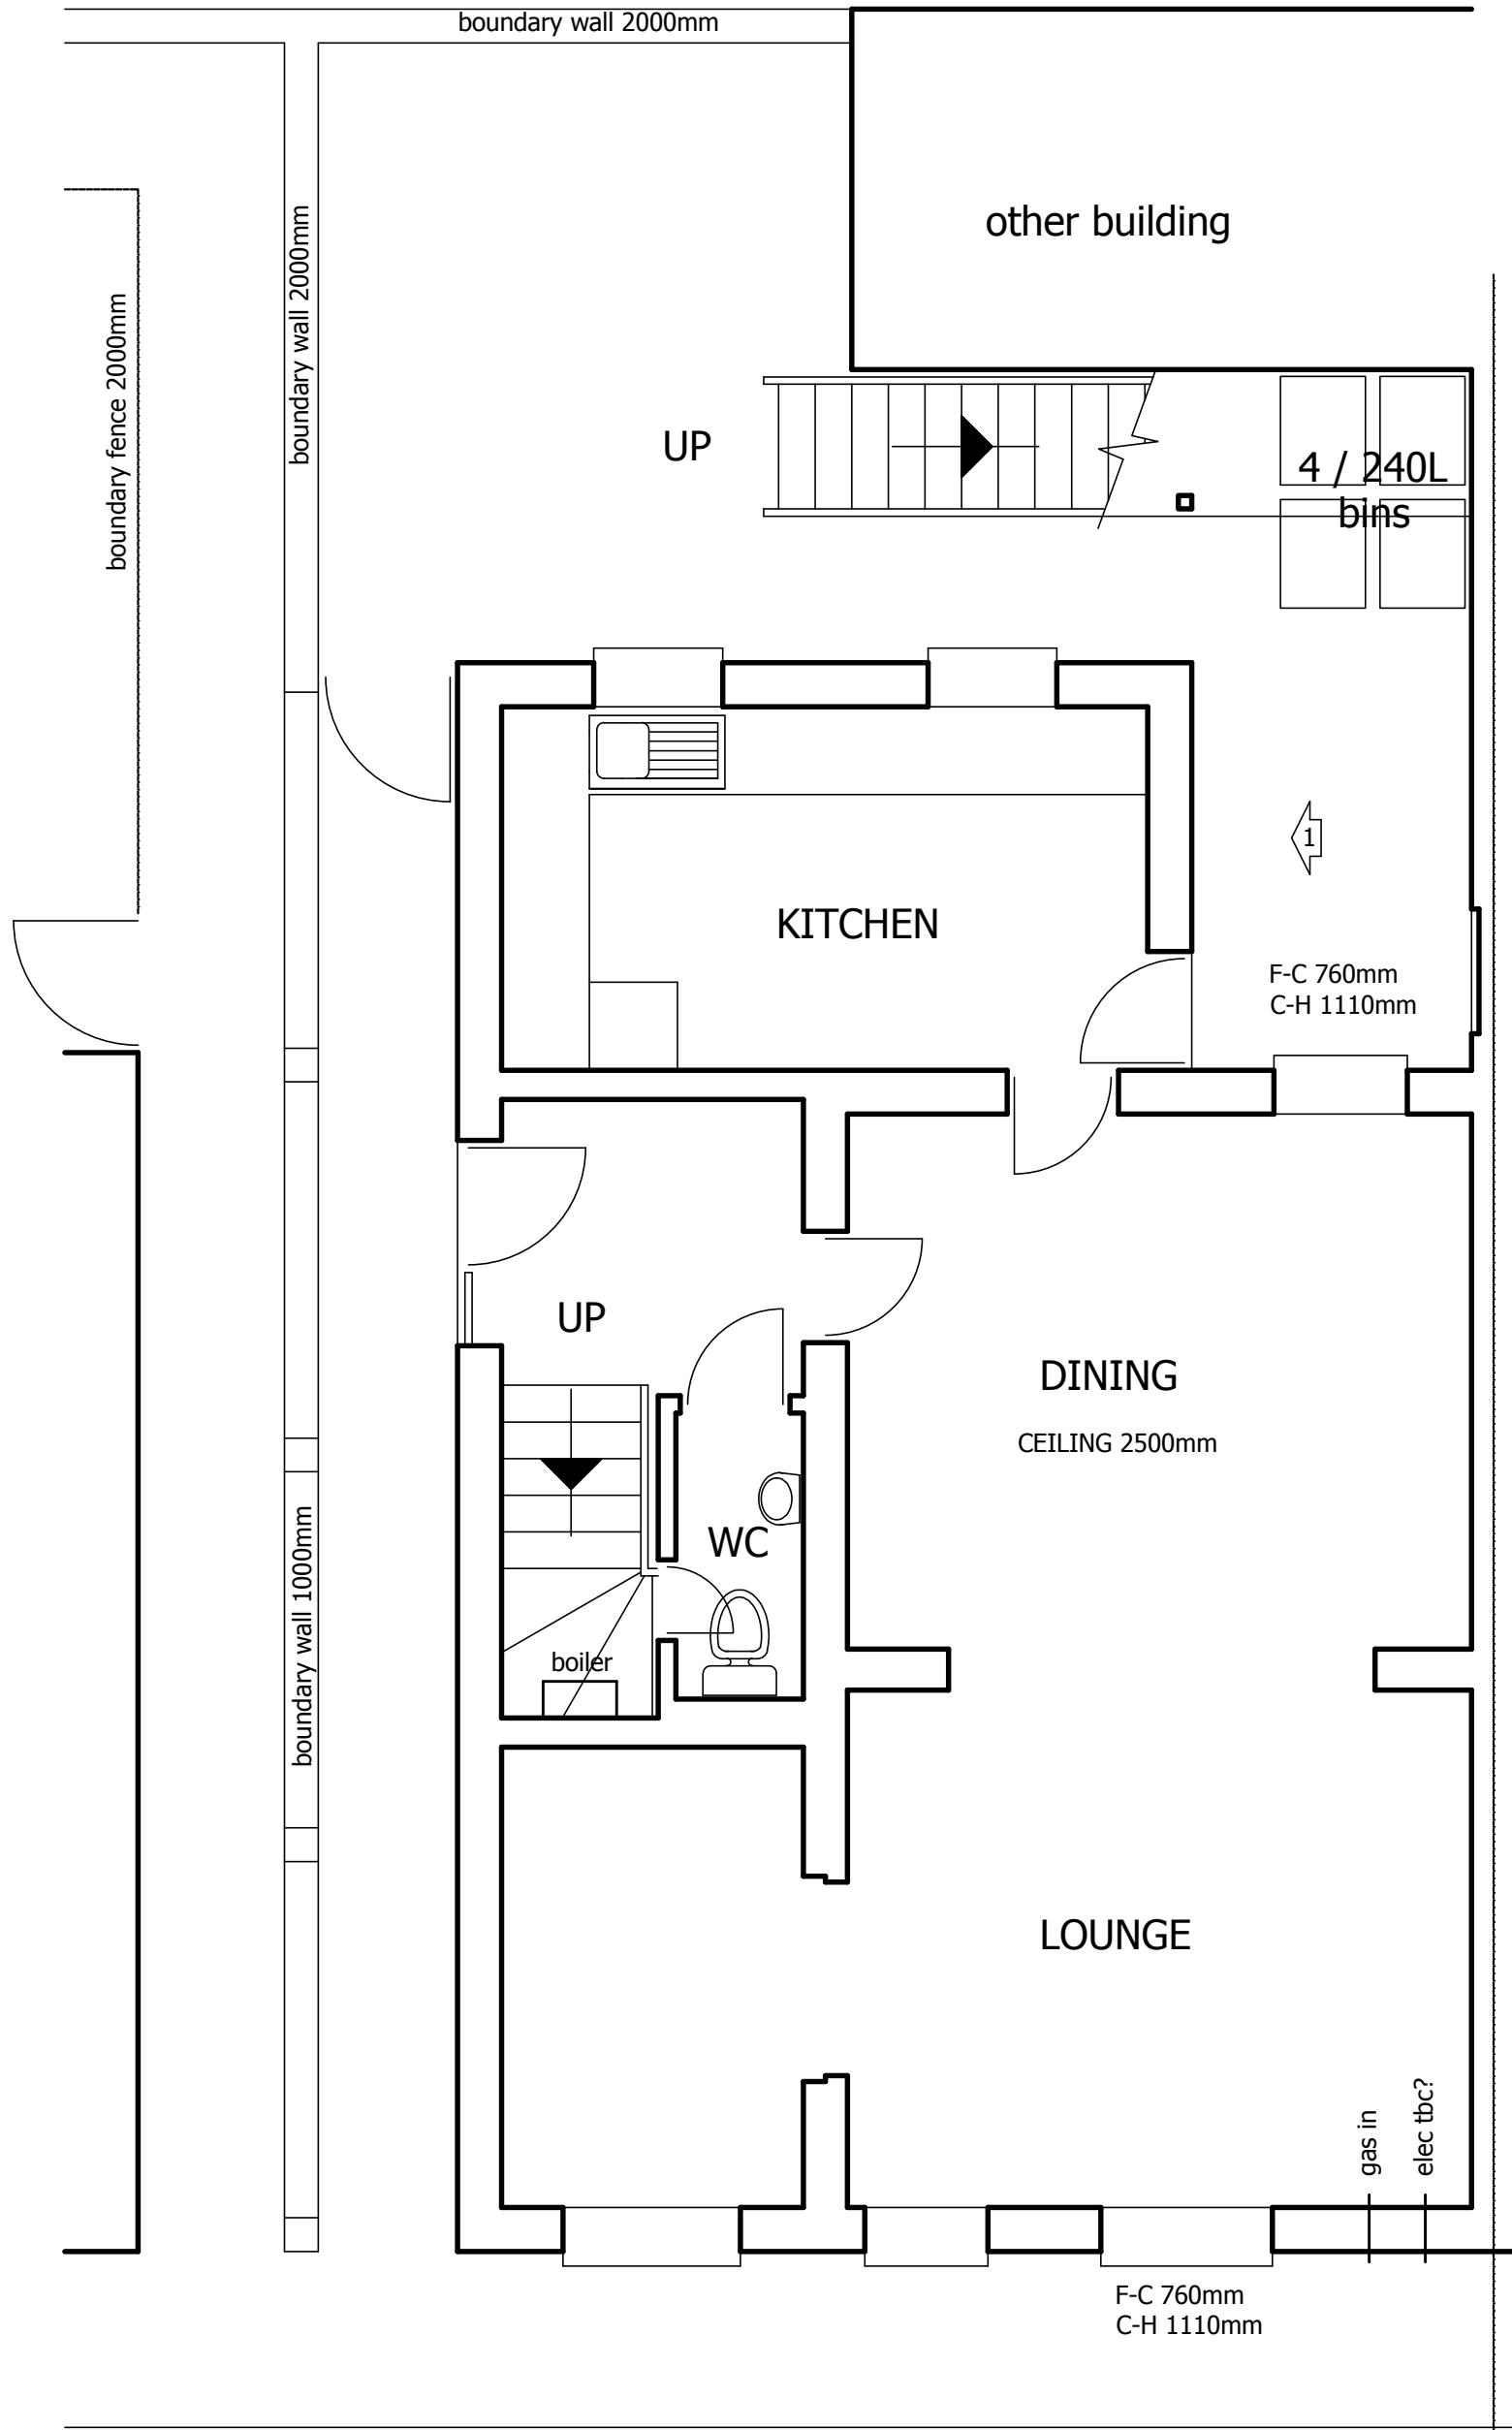

GROUND FLOOR PLAN

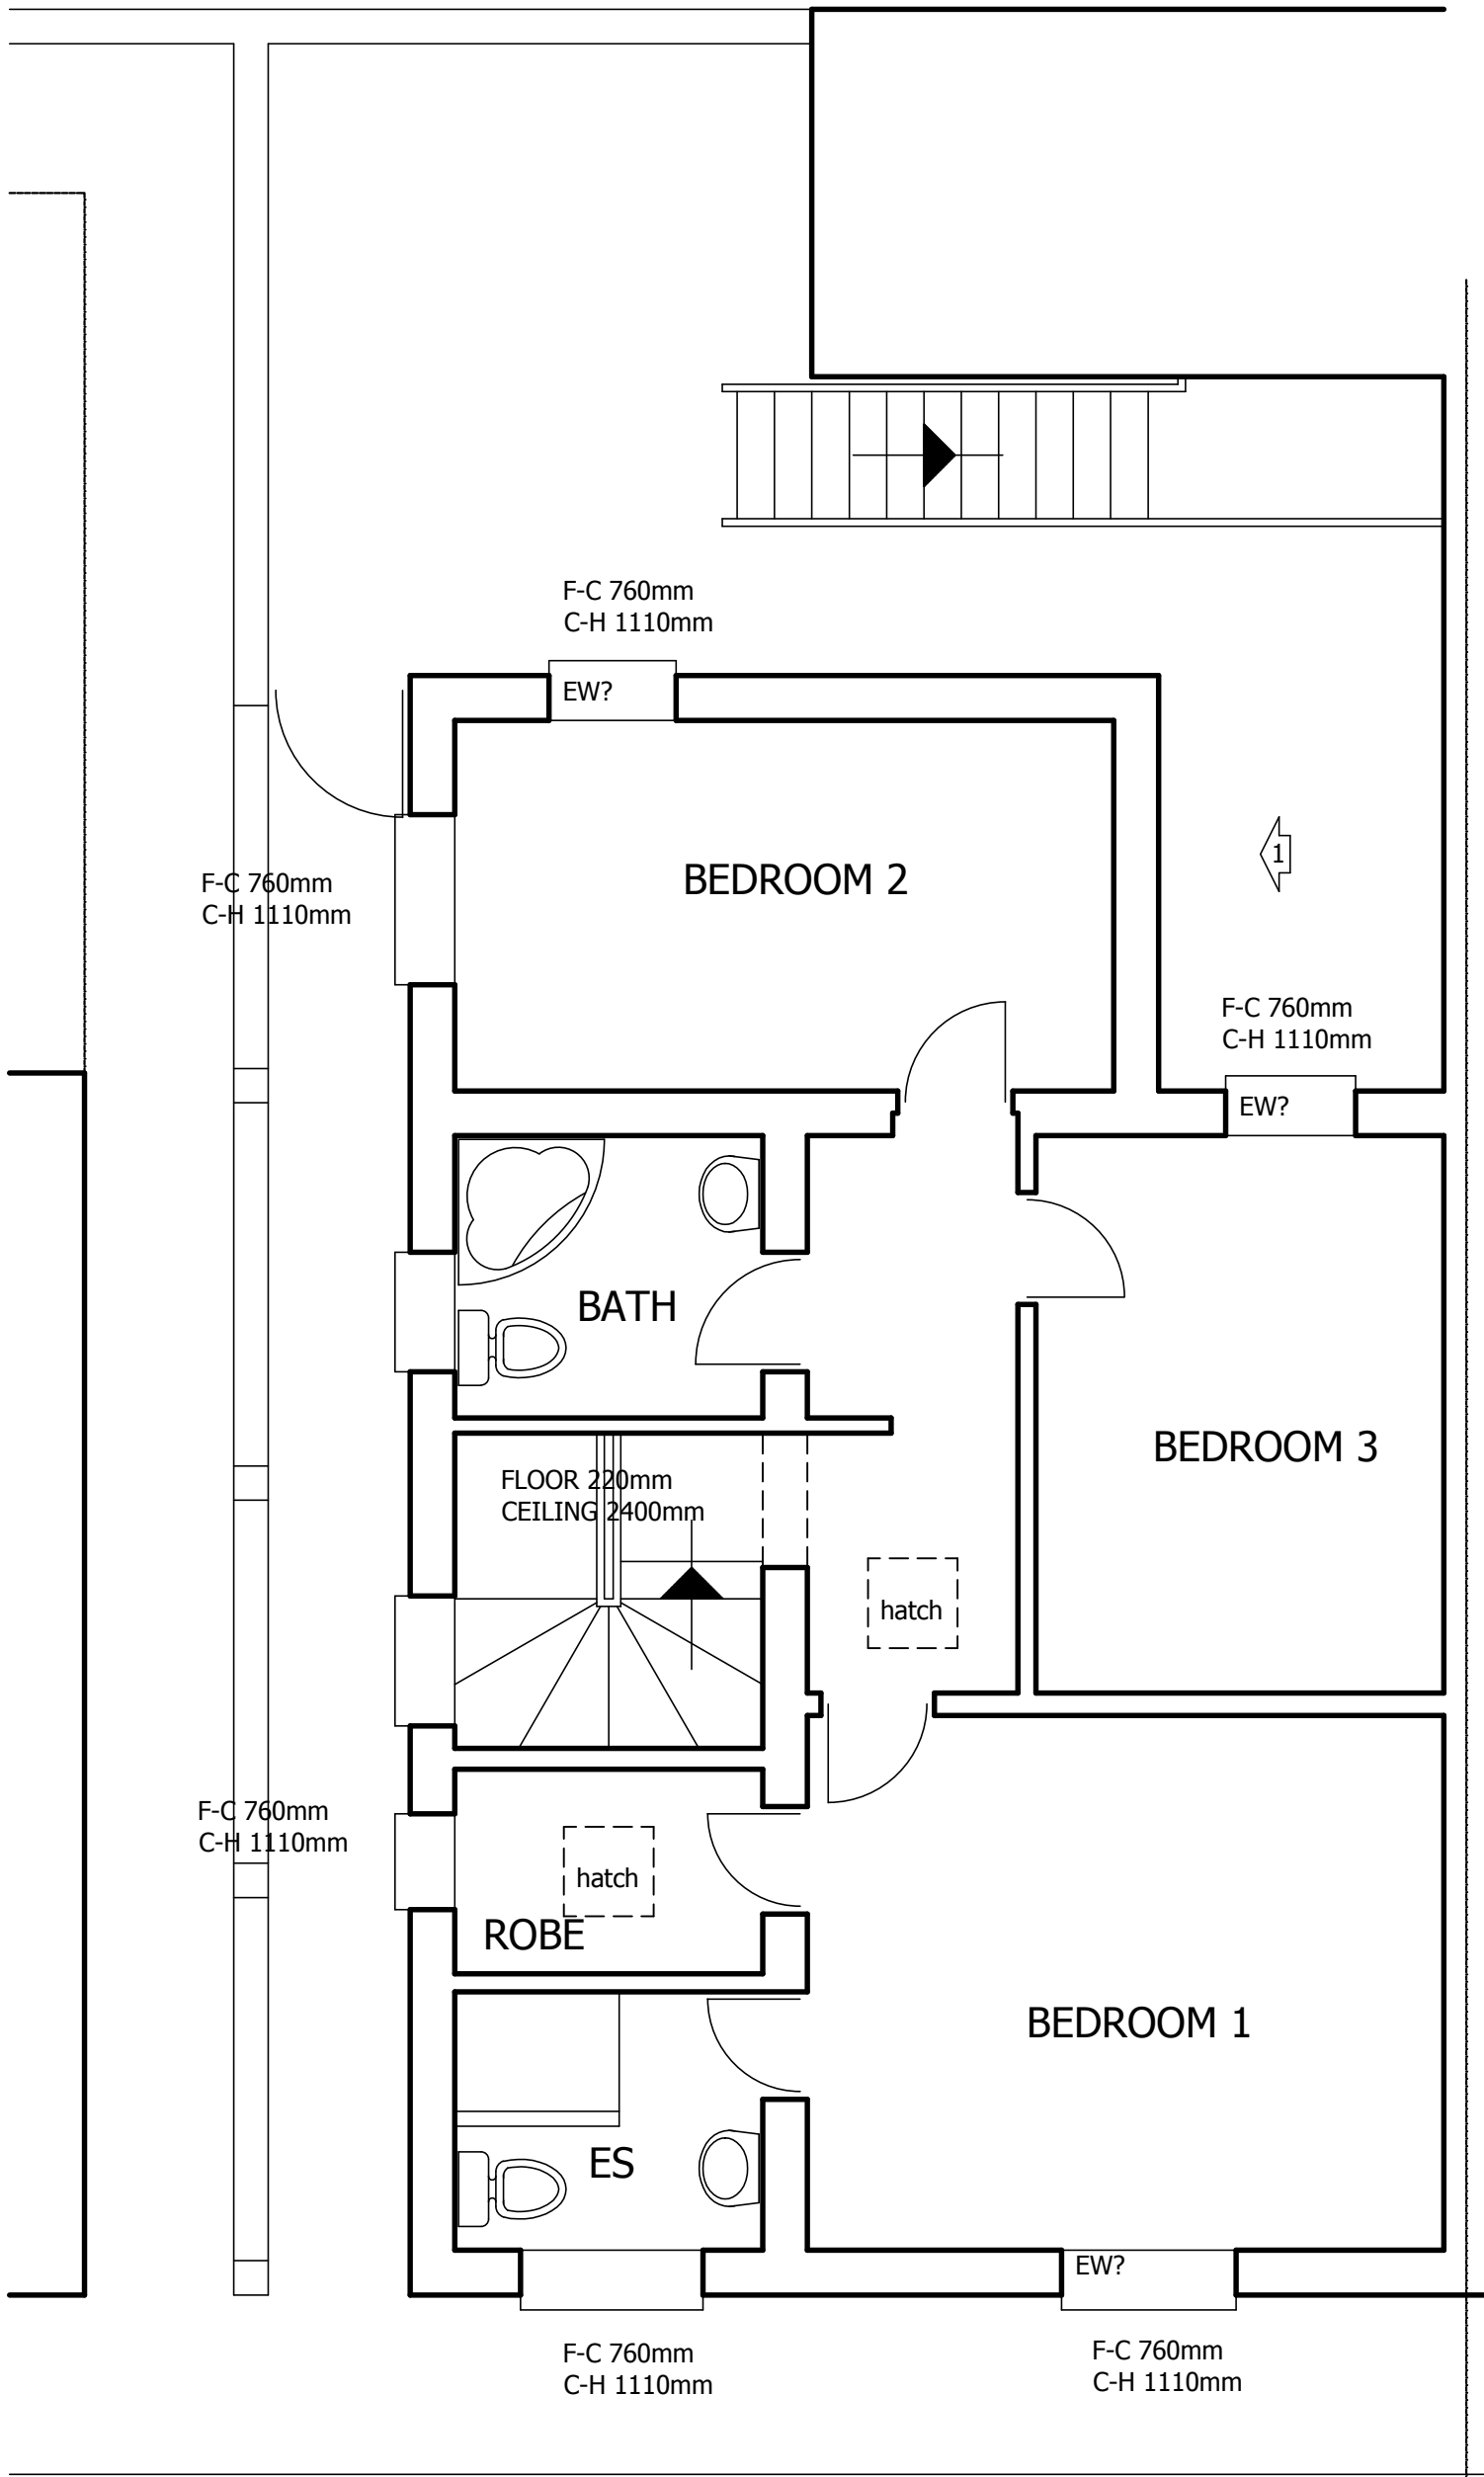

FIRST FLOOR PLAN

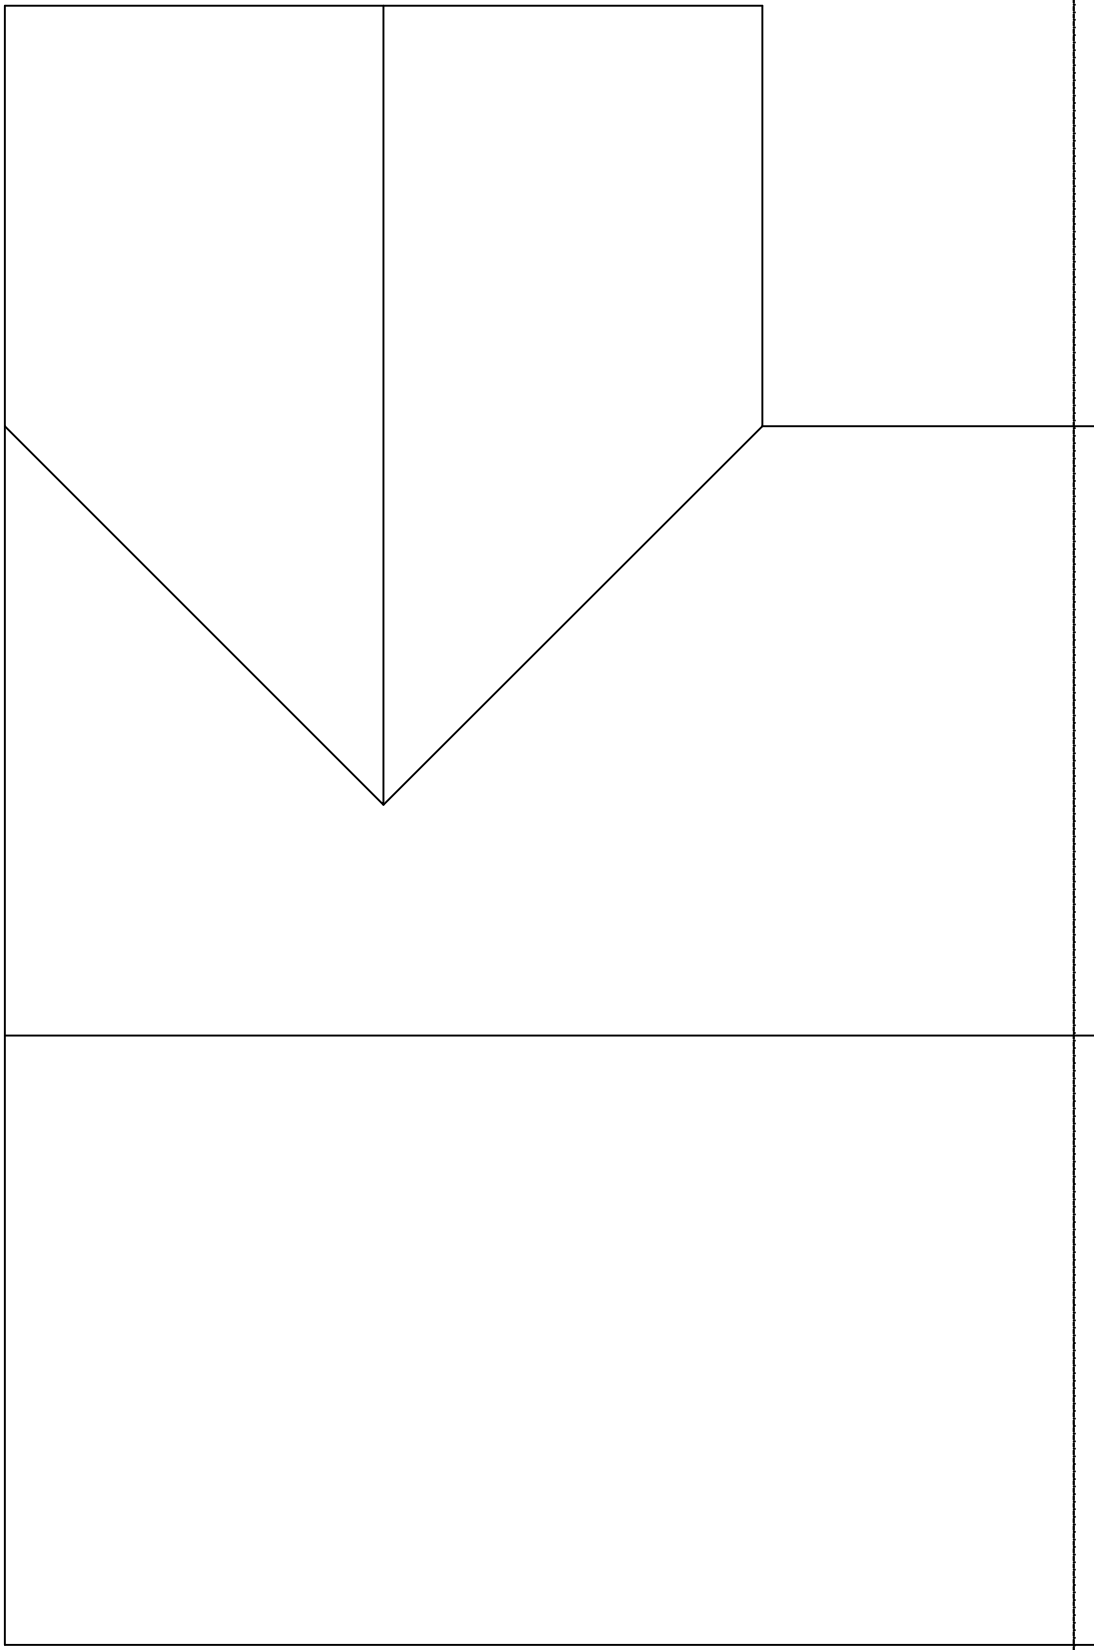

ROOF PLAN



ARCHITECTURAL & INTERIOR DESIGNERS

169 ST. JOHN STREET
LEES
OLDHAM OL4 3DS
T: 0161 620 1438
F: 0161 620 1439
E: INFO@WHITTAKERDESIGN.CO.UK
W: WWW.WHITTAKERDESIGN.CO.UK

PROJECT Newdale Estates Ltd 16 Hampson St Radcliffe Bury M26 4TN	
DRAWING TITLE as existing	
SCALE 1:50 @ A1	DATE July 2022
DRAWN L Hollinworth	CHECKED
NUMBER 3980.1	REVISION A