



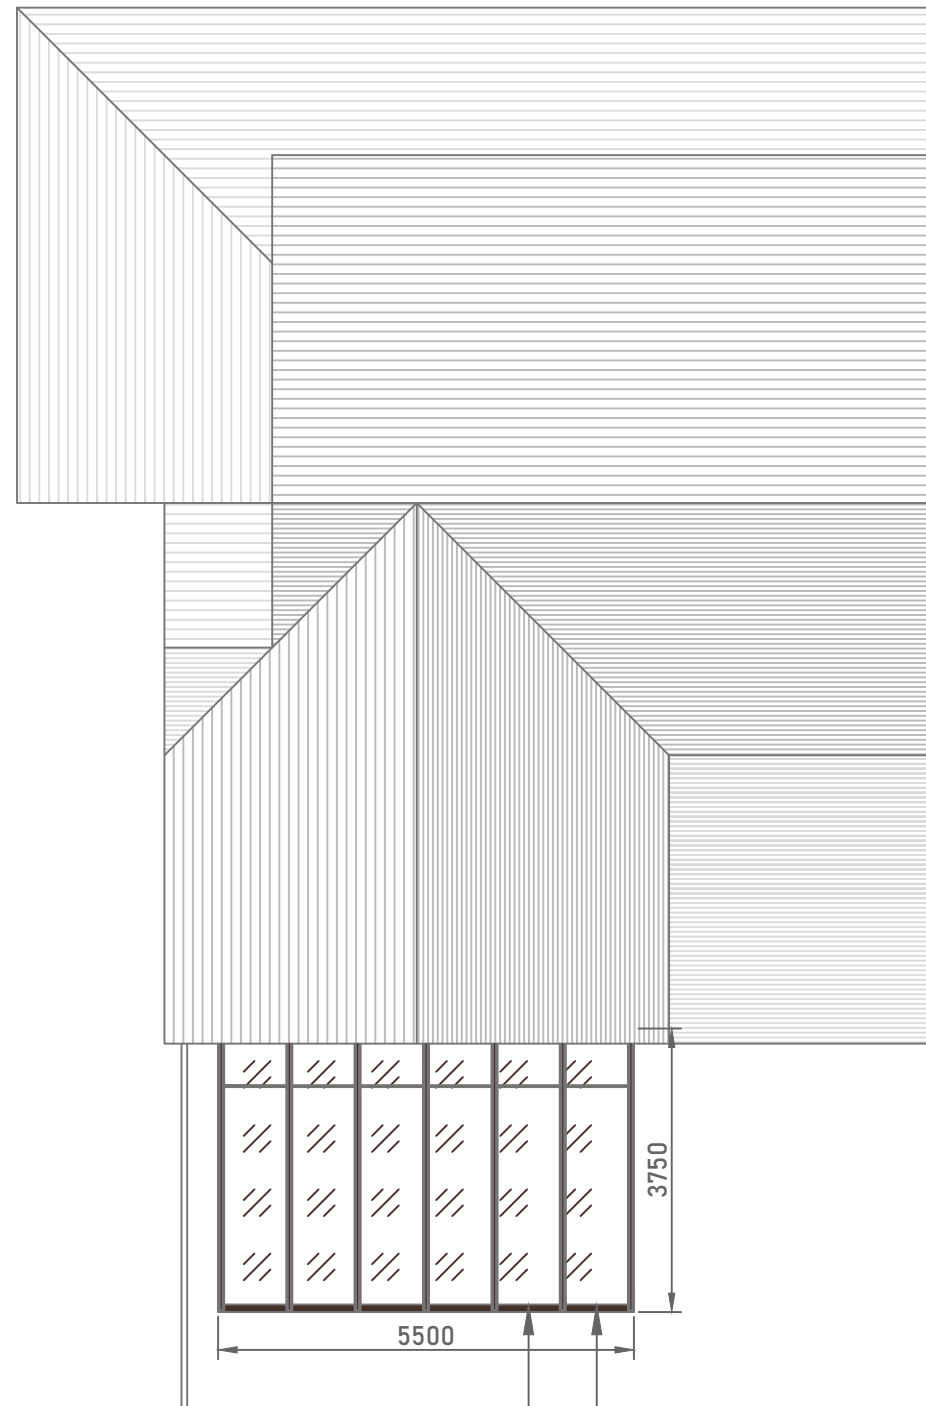

ROOF PLAN

glazed roof


aluminium powder coated posts and profiles
in RAL 8017 'Chocolate Brown'

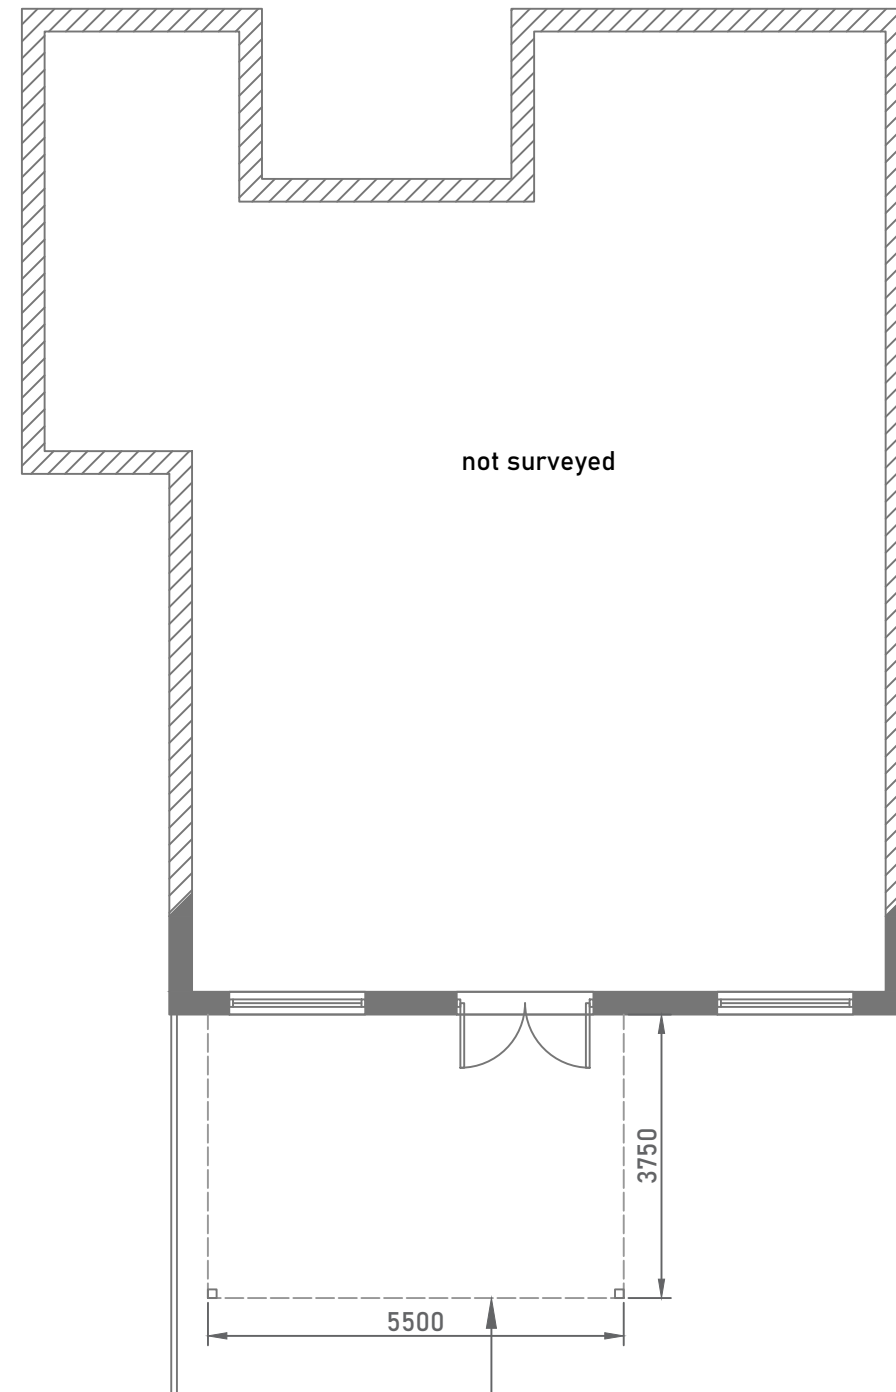

FLOOR PLAN

dotted line illustrates roof above

SCALE- 1:100 @ A3

 

Single storey glass roof
located on the rear
elevation of the property
in the private garden.
The structures will
feature aluminium
powder coated posts and
profiles in RAL 8017
'Chocolate Brown'

-	-	-
no.	revision/issue	date

eden
VERANDAS

Eden Verandas Ltd.
Unit 13, Southwood Business Park,
Armstrong Mall,
Farnborough,
GU14 0NR
01252451580
www.edenverandas.co.uk info@edenverandas.co.uk

job title
**Mr & Mrs Burgess,
2 Gleneagles Way,
Ramsbottom,
Bury, Lancashire,
BL0 9QN**

drawing title
**Plans
As Proposed**

drawing status
PLANNING

job no. 34841	drawing no. 34841-03
date 24/02/2022	
scale 1:100 @A3	