




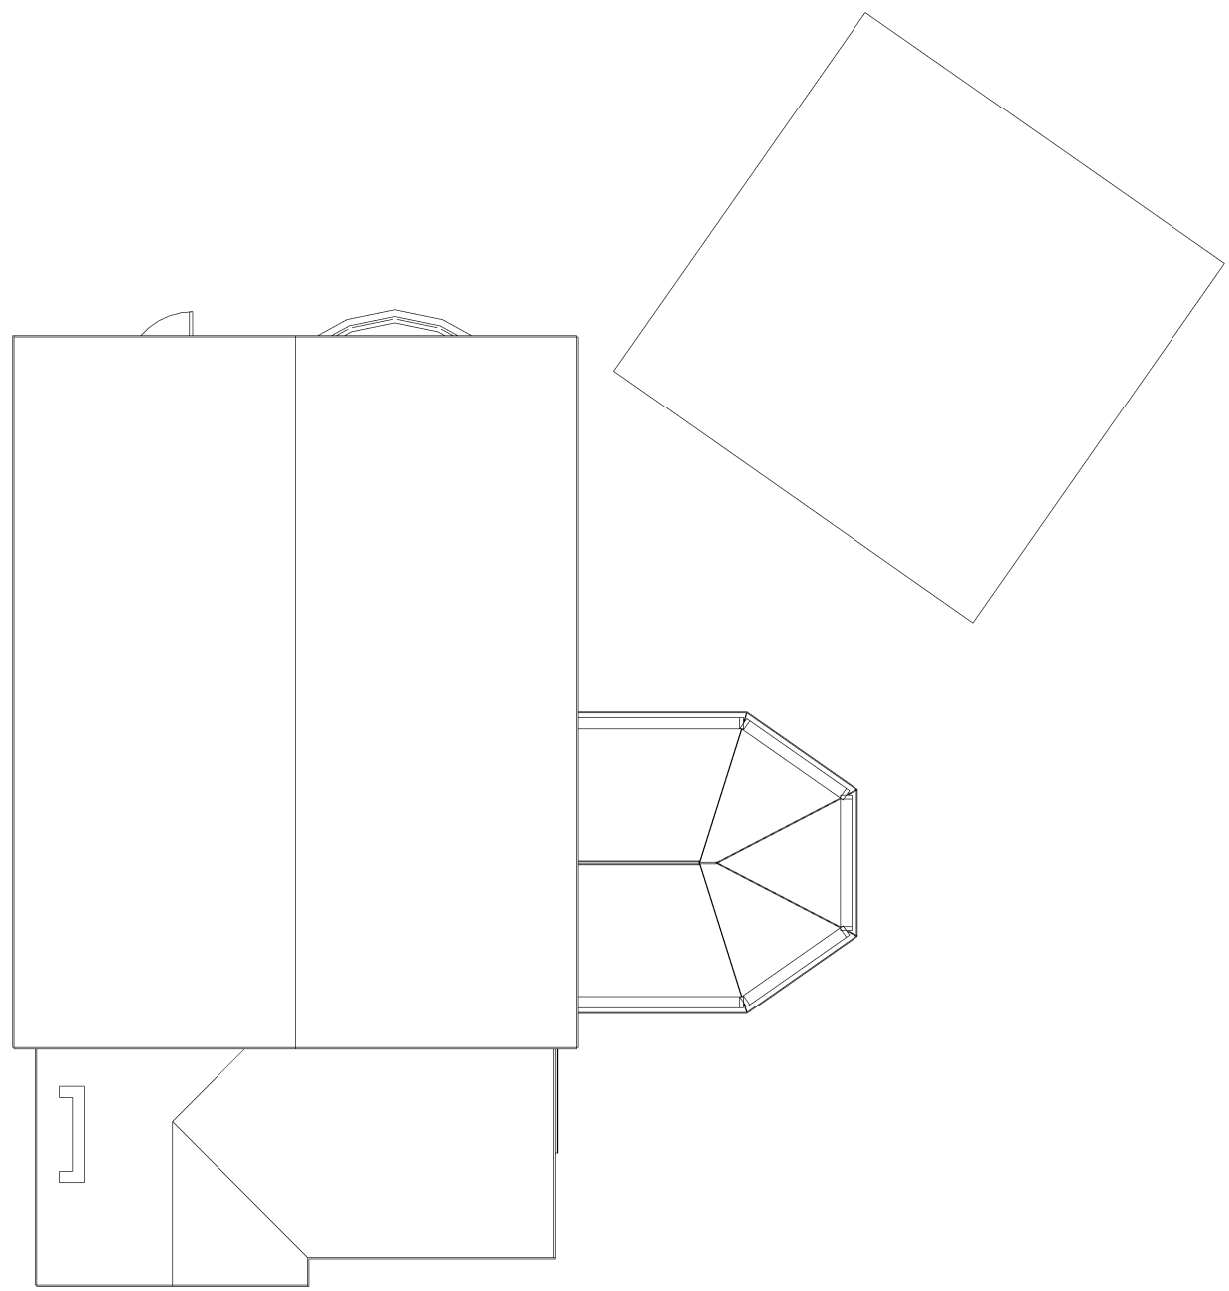

5 V1-R1-0001_R1 Existing Plan
1 : 100

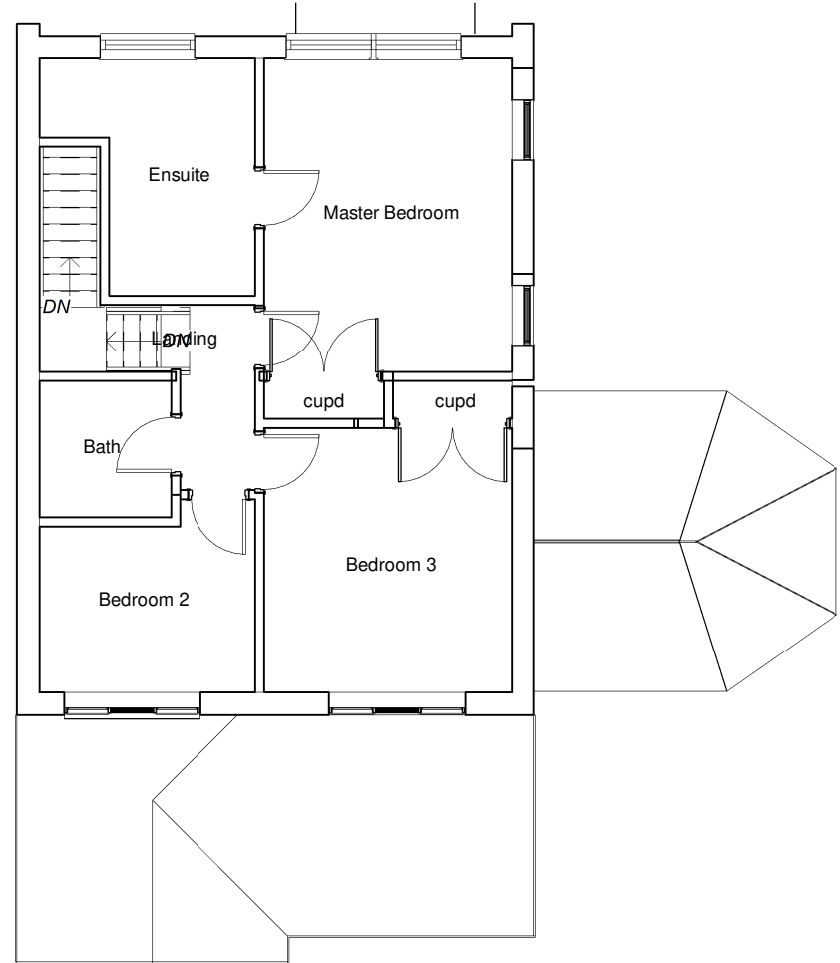

2 Existing First Floor Plan
1 : 100

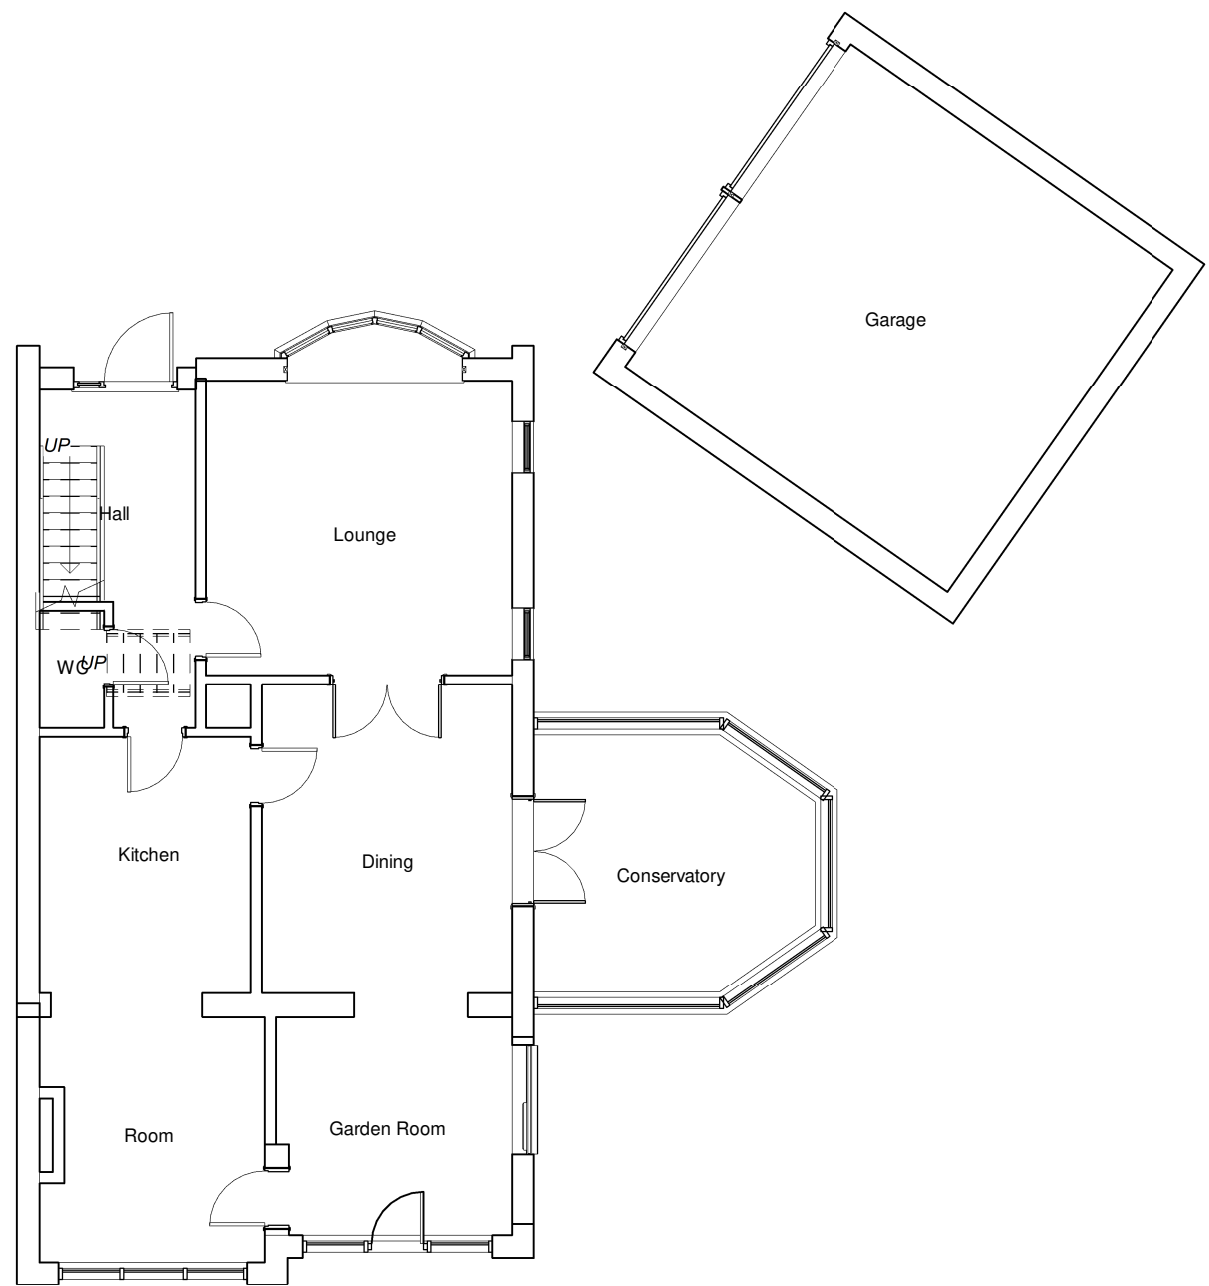

1 Existing Ground Floor Plan
1 : 100




3 Existing North Elevation
1 : 100



6 Existing South Facing Elevation
1 : 100



4 Existing East Elevation
1 : 100

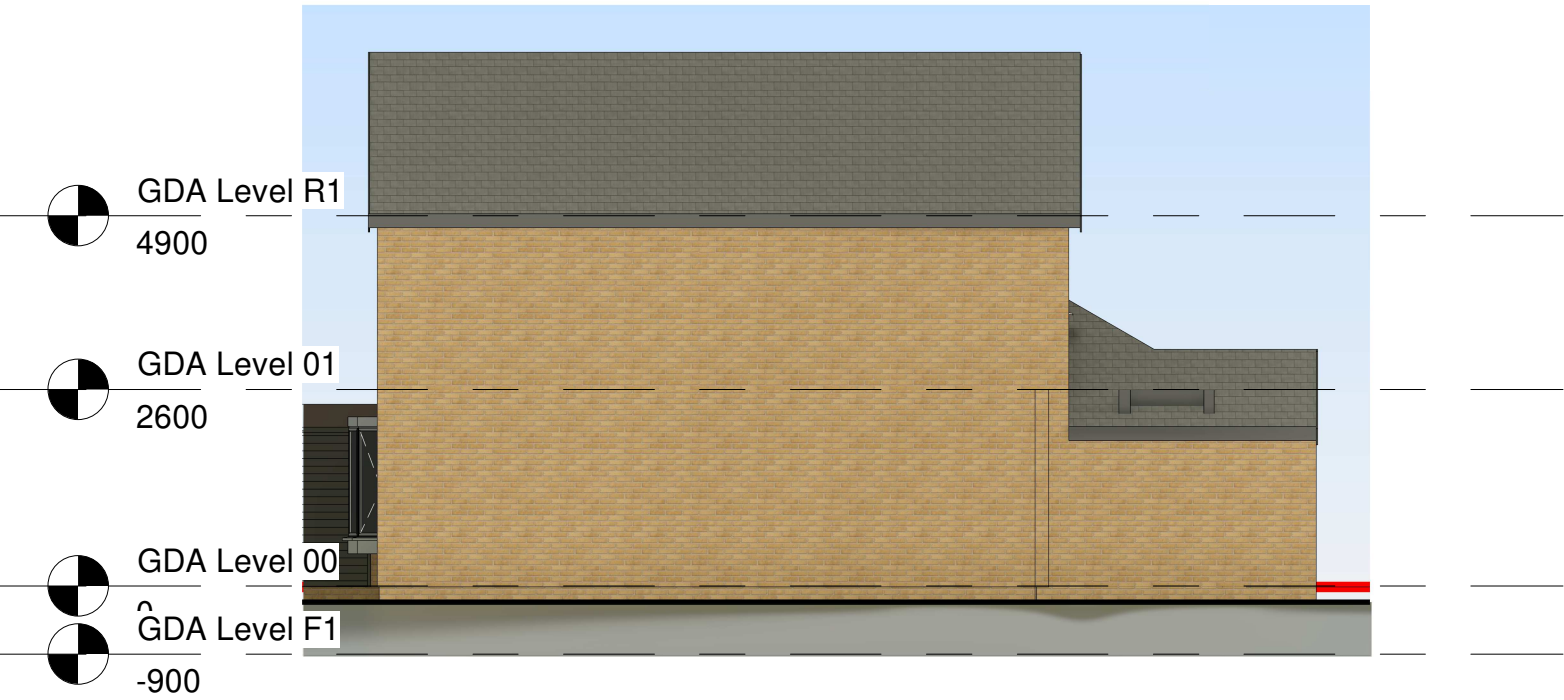

7 Existing West Elevation
1 : 100

THIS DRAWING (OR ANY PART THEREOF) MAY NOT BE COPIED, TRANSMITTED OR DISCLOSED TO ANY THIRD PARTY OR UNAUTHORISED PERSON WITHOUT THE PRIOR WRITTEN PERMISSION


THIS DRAWING IS TO BE READ IN CONJUNCTION WITH ALL OTHER RELEVANT DRAWINGS PREPARED BY CONSULTANTS AND SUB-CONTRACTORS.

DO NOT SCALE FROM THIS DRAWING. WORK ONLY TO PRINTED DIMENSIONS.

REPORT ANY DISCREPANCIES TO THE ARCHITECT OR REPRESENTATIVES THEREOF.

© ALL RIGHTS RESERVED. NO PART OF THIS DRAWING MAY BE REPRODUCED OR TRANSMITTED IN ANY FORM OR BY ANY MEANS WITHOUT THE WRITTEN PERMISSIONS OF THE COPYRIGHT HOLDER

ONCE PRINTED AND DISTRIBUTED THIS DOCUMENT IS ASSUMED UNCONTROLLED

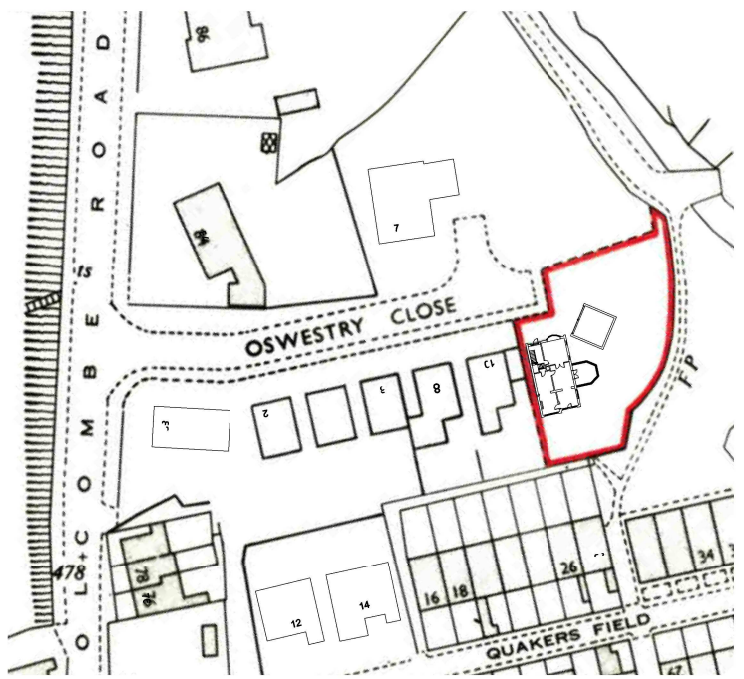

8 Location Plan
1 : 1250

P02	PW	Red Line Boundary Amended	05.03.24
P01	PW	Issued for Planning	07.01.24
Rev	By	Description	Date

Client

Mark & Jayne Field

Project

12 Oswestry Close, Greenmount,
Bury, BL8. Proposed Side Extension

Title

Existing Plans, Elevations & Location
Plan

Drawing Status

Project Number	Drawn By	Checked By	Approved
XXXX-XXX	Author	Checker	
Scale	Sheet Size	Suitability	Revision
As indicated	A1		P02

Drawing Number

GDABM-GZZ-M3-A-0004