

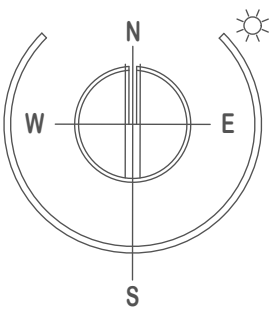


All dimensions to be checked on site by user - any discrepancies, errors or omissions to be reported to the Client before / during the course of the works. In the absence of a structural survey any structural issues and/or defects identified before or during the course of the works is to be reported to the Client. This drawing has been produced for Planning Approval only and does not constitute full working drawings for the building regulations approval.

| Rev. | Description | Date | By |
|------|-------------|------|----|
|      |             |      |    |
|      |             |      |    |

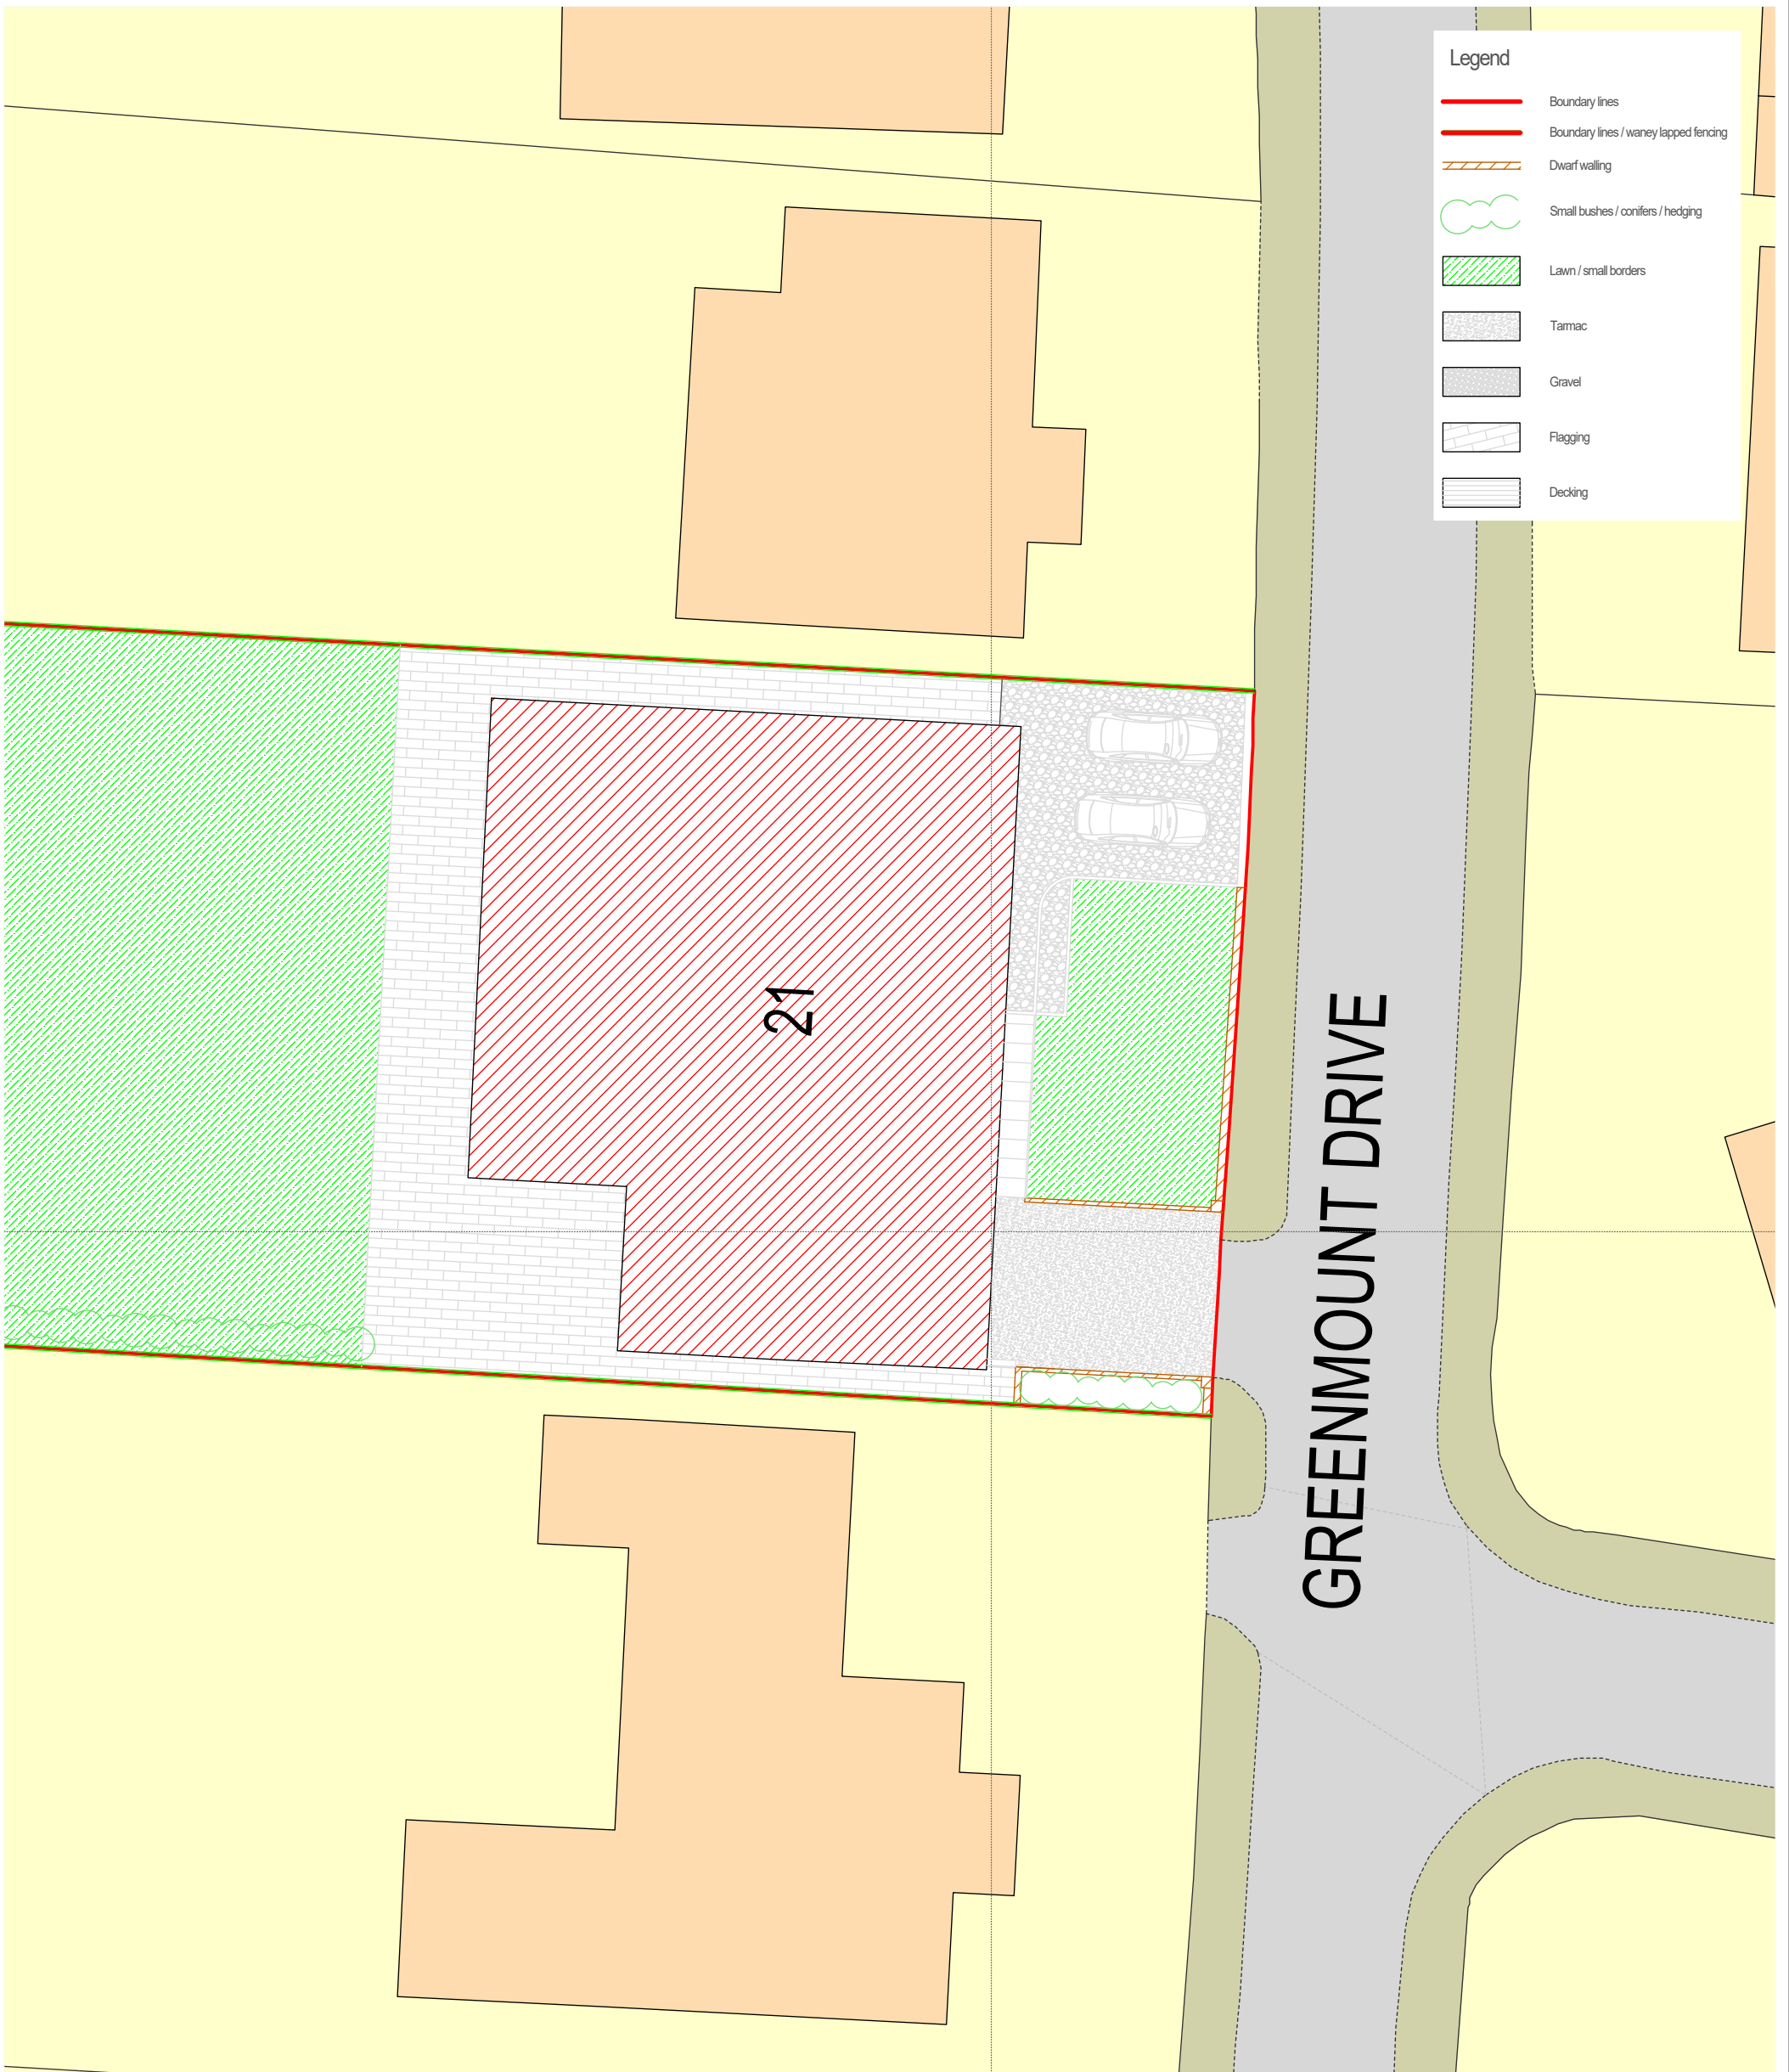

Scale bar 1 : 200 Site Plan

 

**JPL Design and Construct Ltd.**

www.jpldesignandconstruct.co.uk  
E-mail jp@jpldesignandconstruct.co.uk  
12, Ormskirk Close, Seddons Farm,  
Bury, BL8 2JG  
Telephone 0161 272 0643

|         |                                                               |
|---------|---------------------------------------------------------------|
| Client  | Mr. & Mrs. D. Dudley, 21, Greenmount Dr., Greenmount, BL8 4HA |
| Site    | 21, Greenmount Dr., Greenmount, BL8 4HA                       |
| Project | Side / Rear Double & Single Storey Extensions                 |
| Title   | Proposed Site Plan                                            |

All drawings are the Copyright of JPL Design and Construct Ltd. This drawing may not be copied by any 3rd. party without prior permission.

|             |           |
|-------------|-----------|
| Scale at A3 | As stated |
| Project no. | DUD0001   |
| Date        | 12.12.22. |
| Drawing no. | SP02      |
| Revision    |           |