

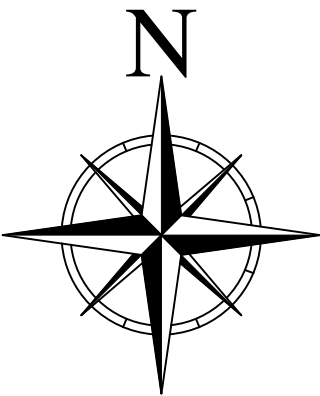



Christ Church C of E
(aided) Primary School

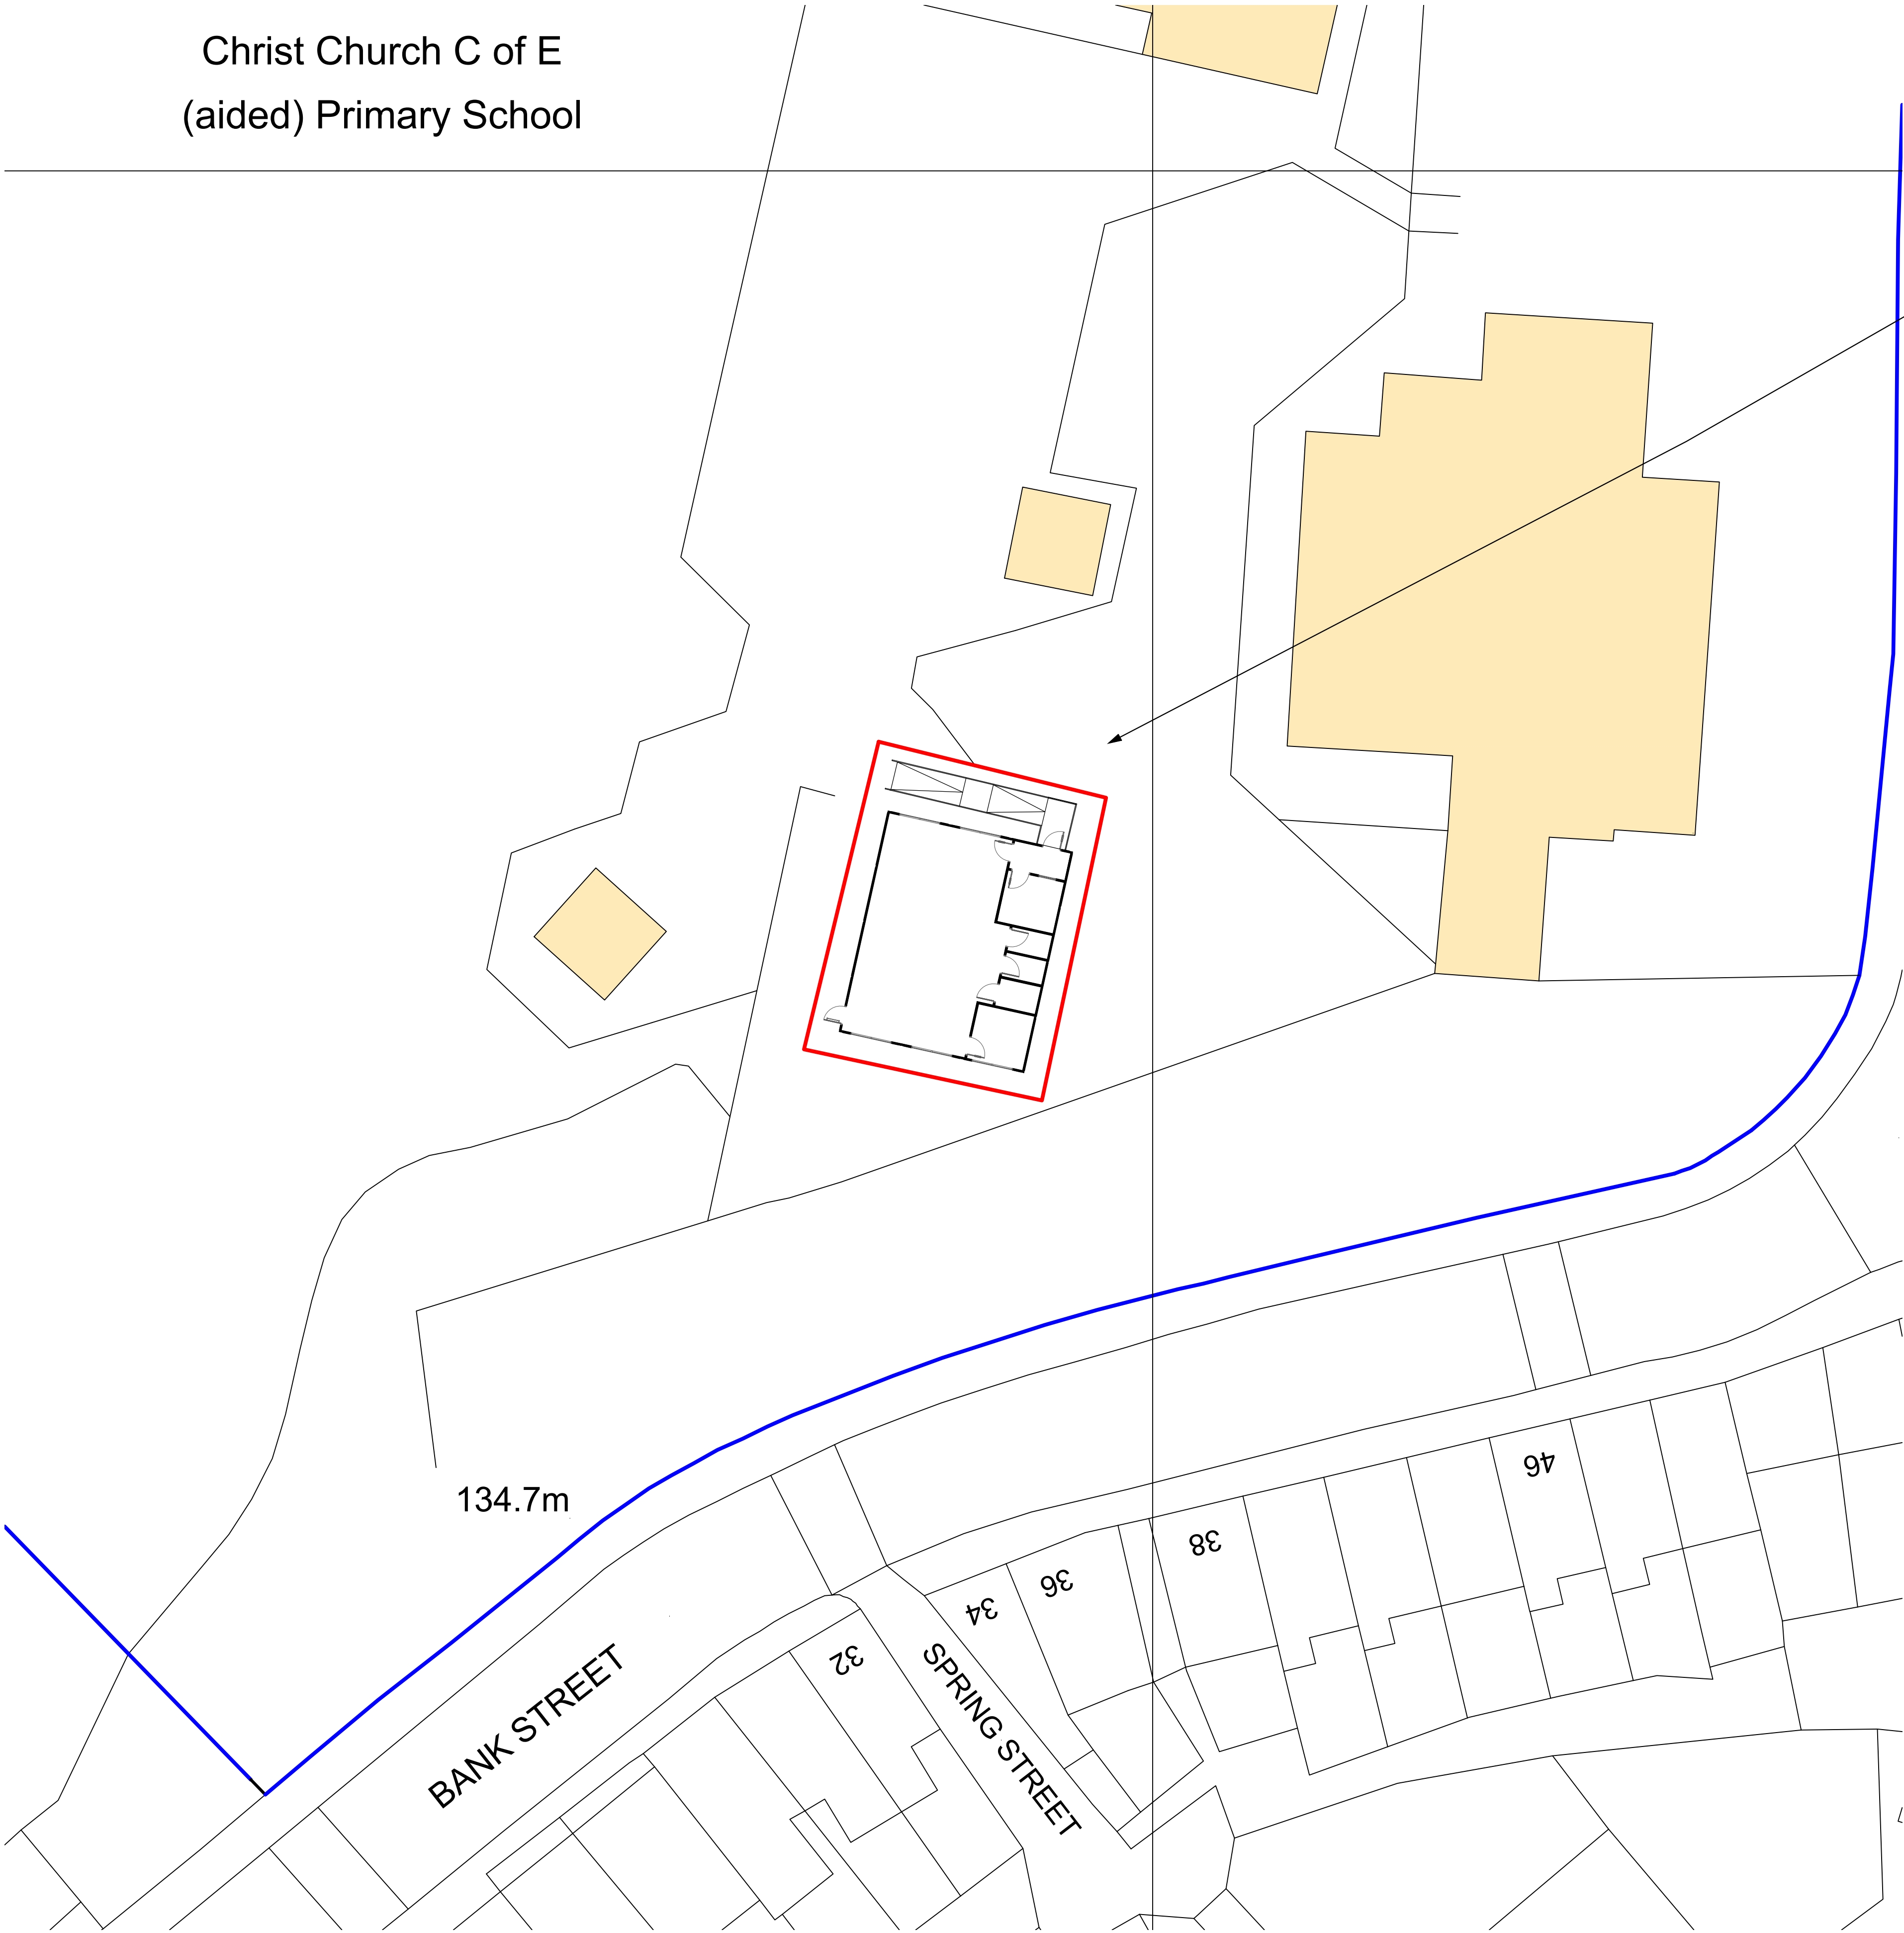

Proposed location of
single storey
Portakabin Building.

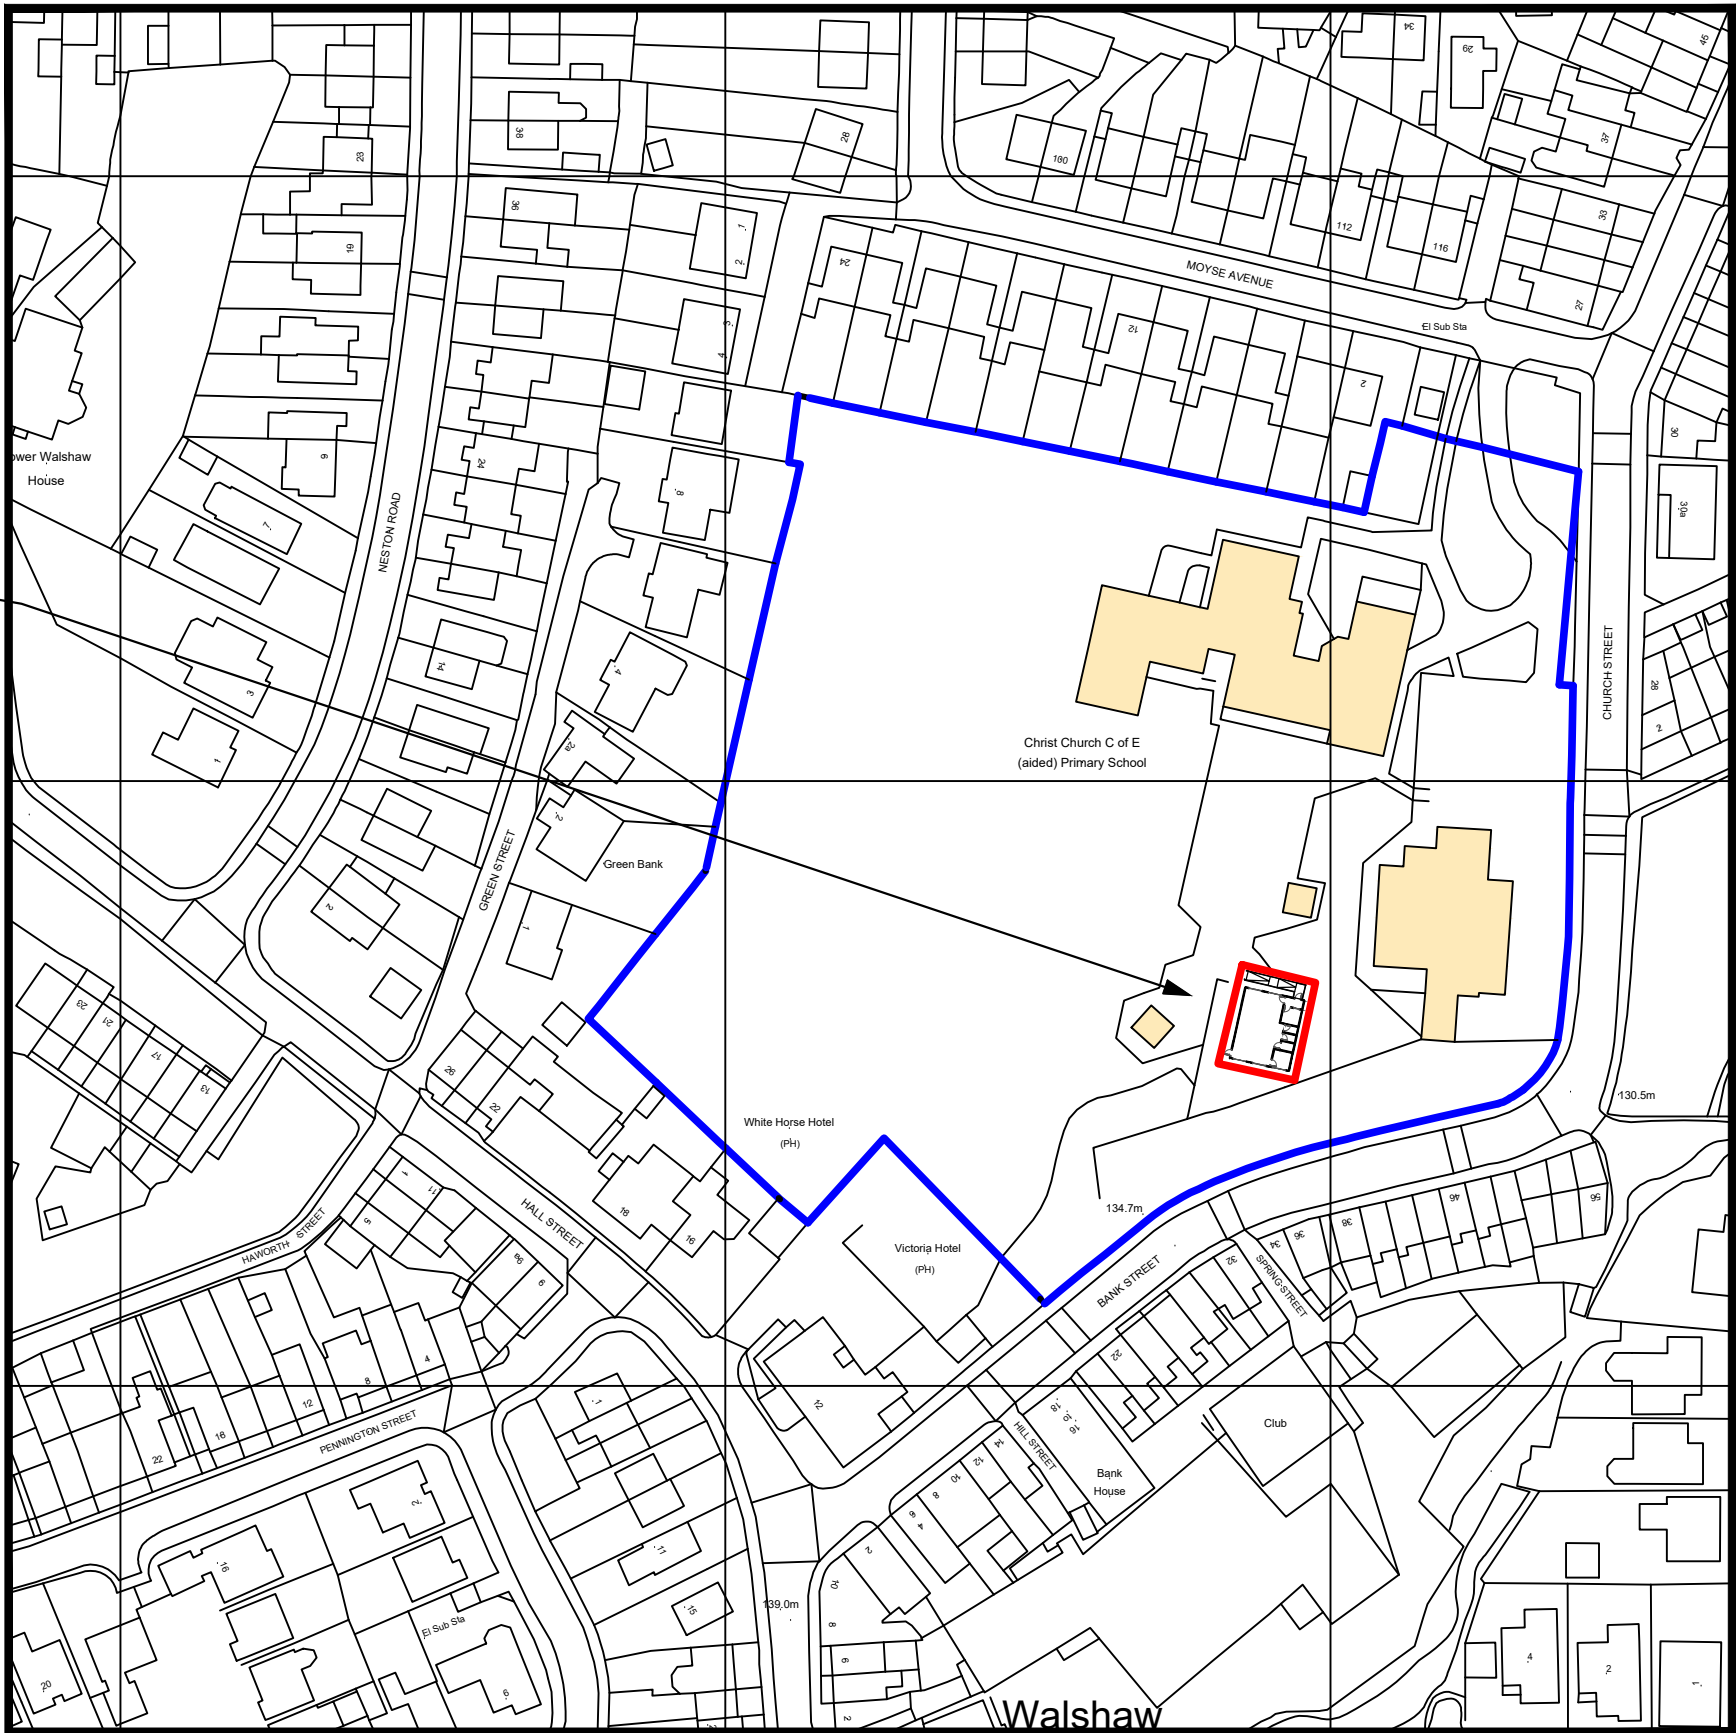

LOCATION PLAN
scale 1:1250

 

© Crown Copyright and database rights 2022 OS Licence no. 100041041

BLOCK PLAN
scale 1:200



Portakabin Limited 2000
This drawing is the property of Portakabin Limited,
it must not be copied or reproduced or divulged
to anyone without written permission.

NOTES:
- Site plan is based on existing Ordnance Survey information
- Responsibility is not accepted for errors made by others in
scaling from this drawing. Contractors must check all
dimensions on site. Discrepancies must be reported to the
drawing owner before proceeding.

KEY:
- Application boundary
- Area owned by client but not in application

Portakabin

Title
**Proposed Location &
Block Plan**

**Christ Church C of E
Primary School**
at Church Street,
Bury, BL8 3AX

Date: 3rd November 2022

Scale : 1:200 & 1:1250 @ A1

Drawing Number
CCPSPLBPRC