
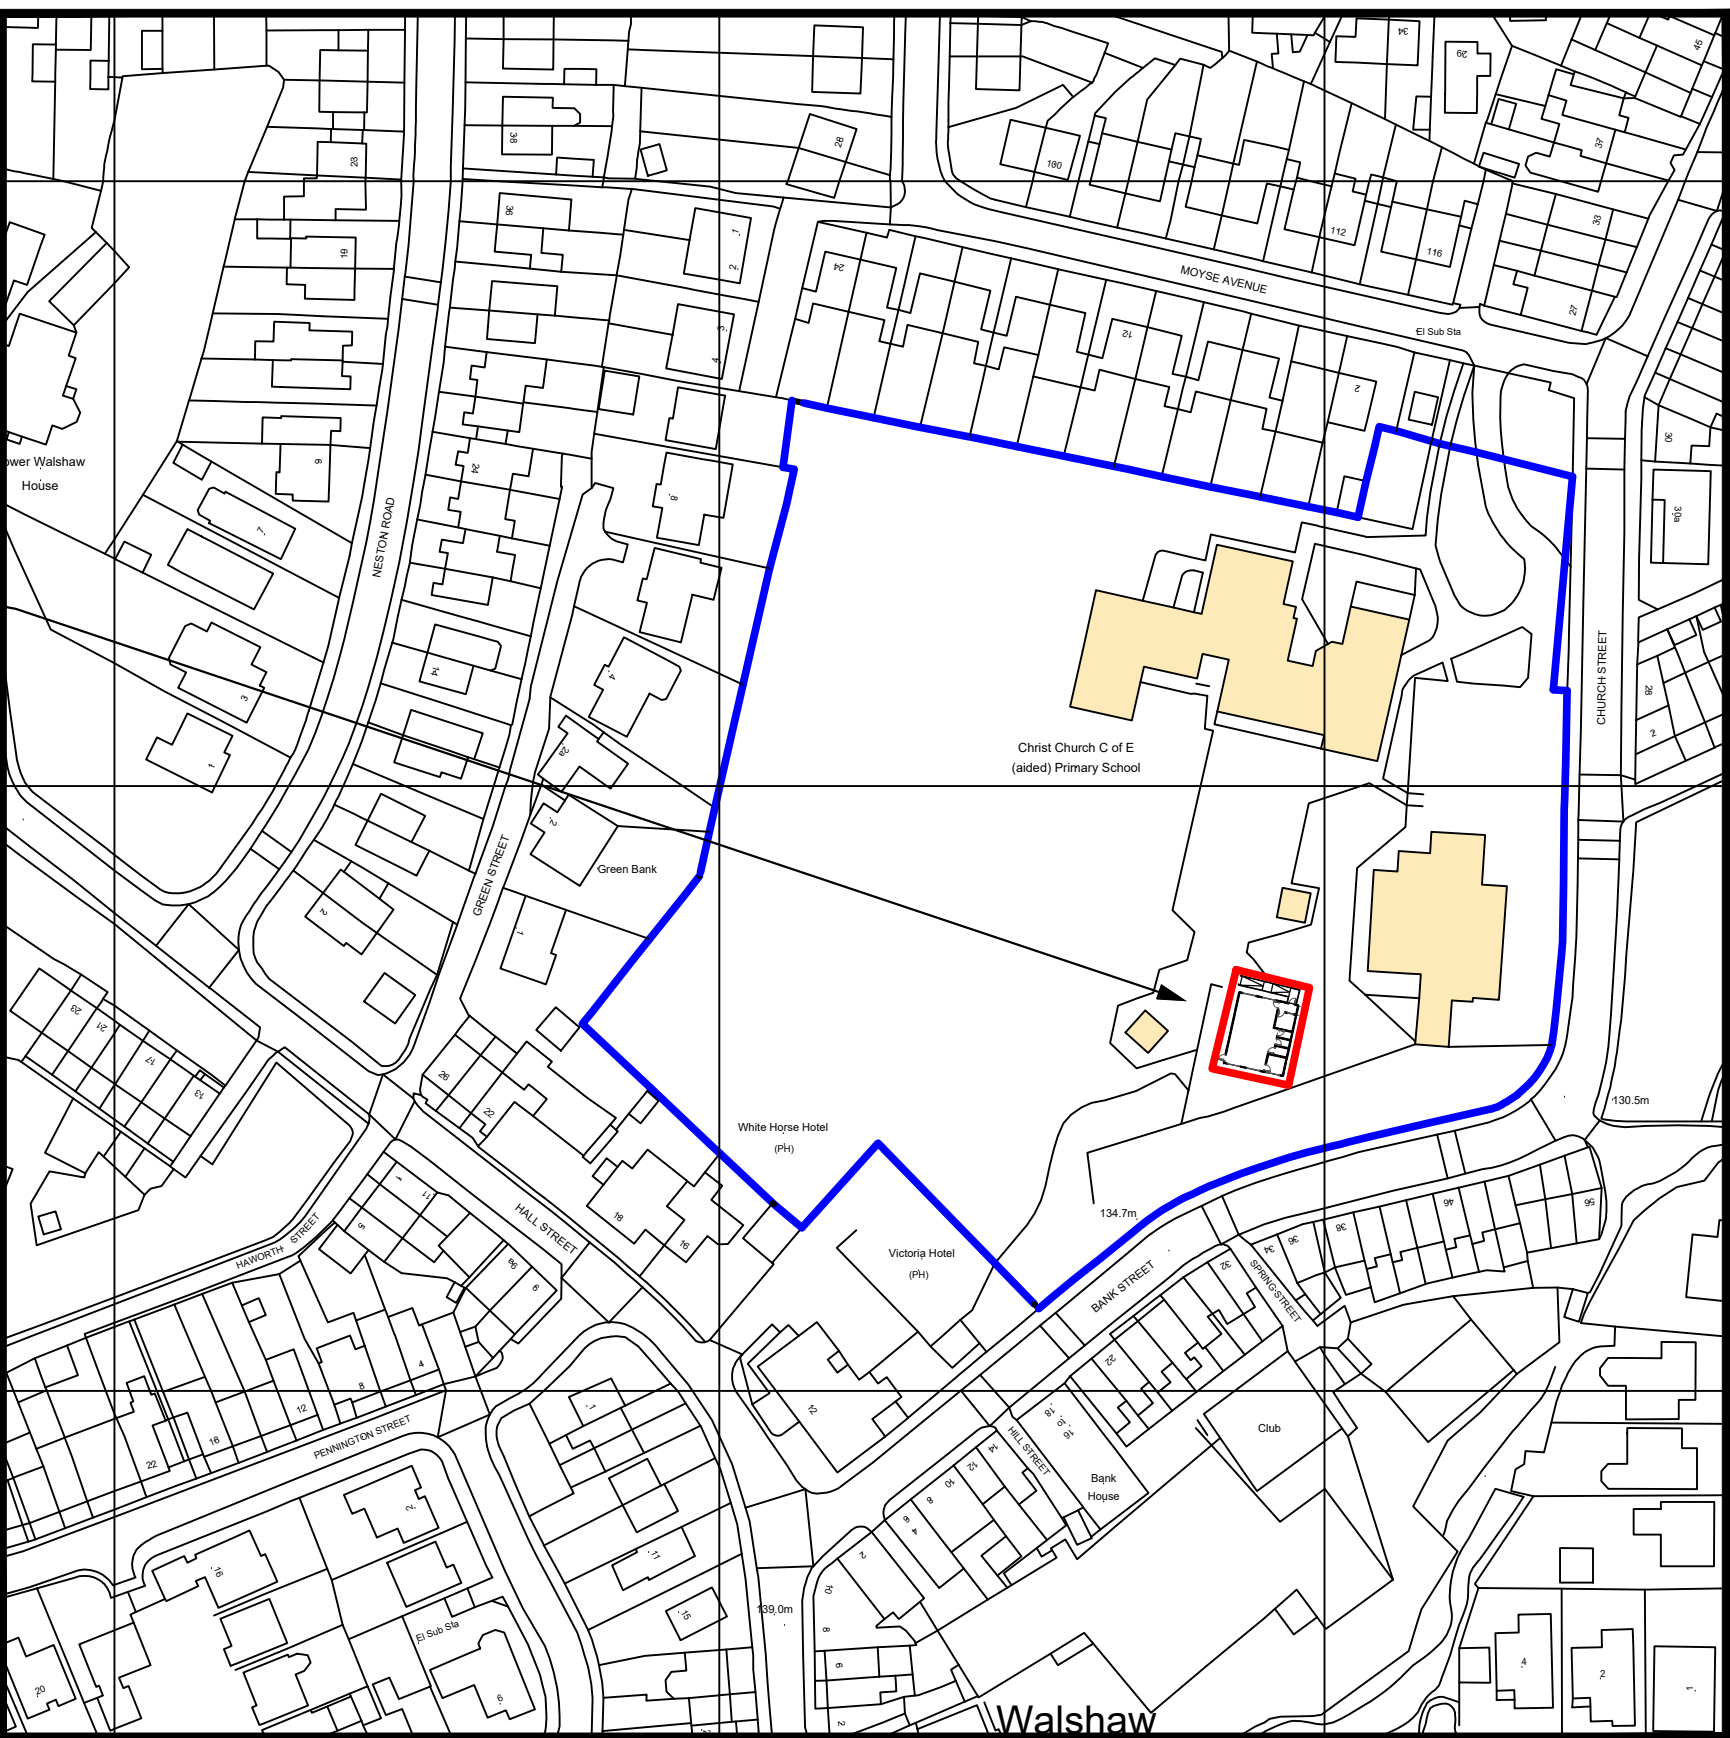
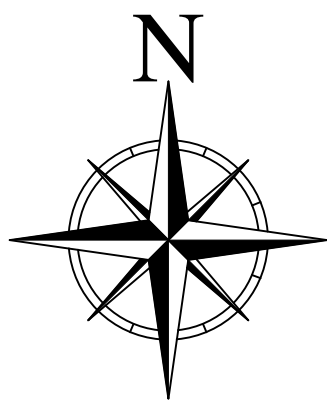


Christ Church C of E
(aided) Primary School

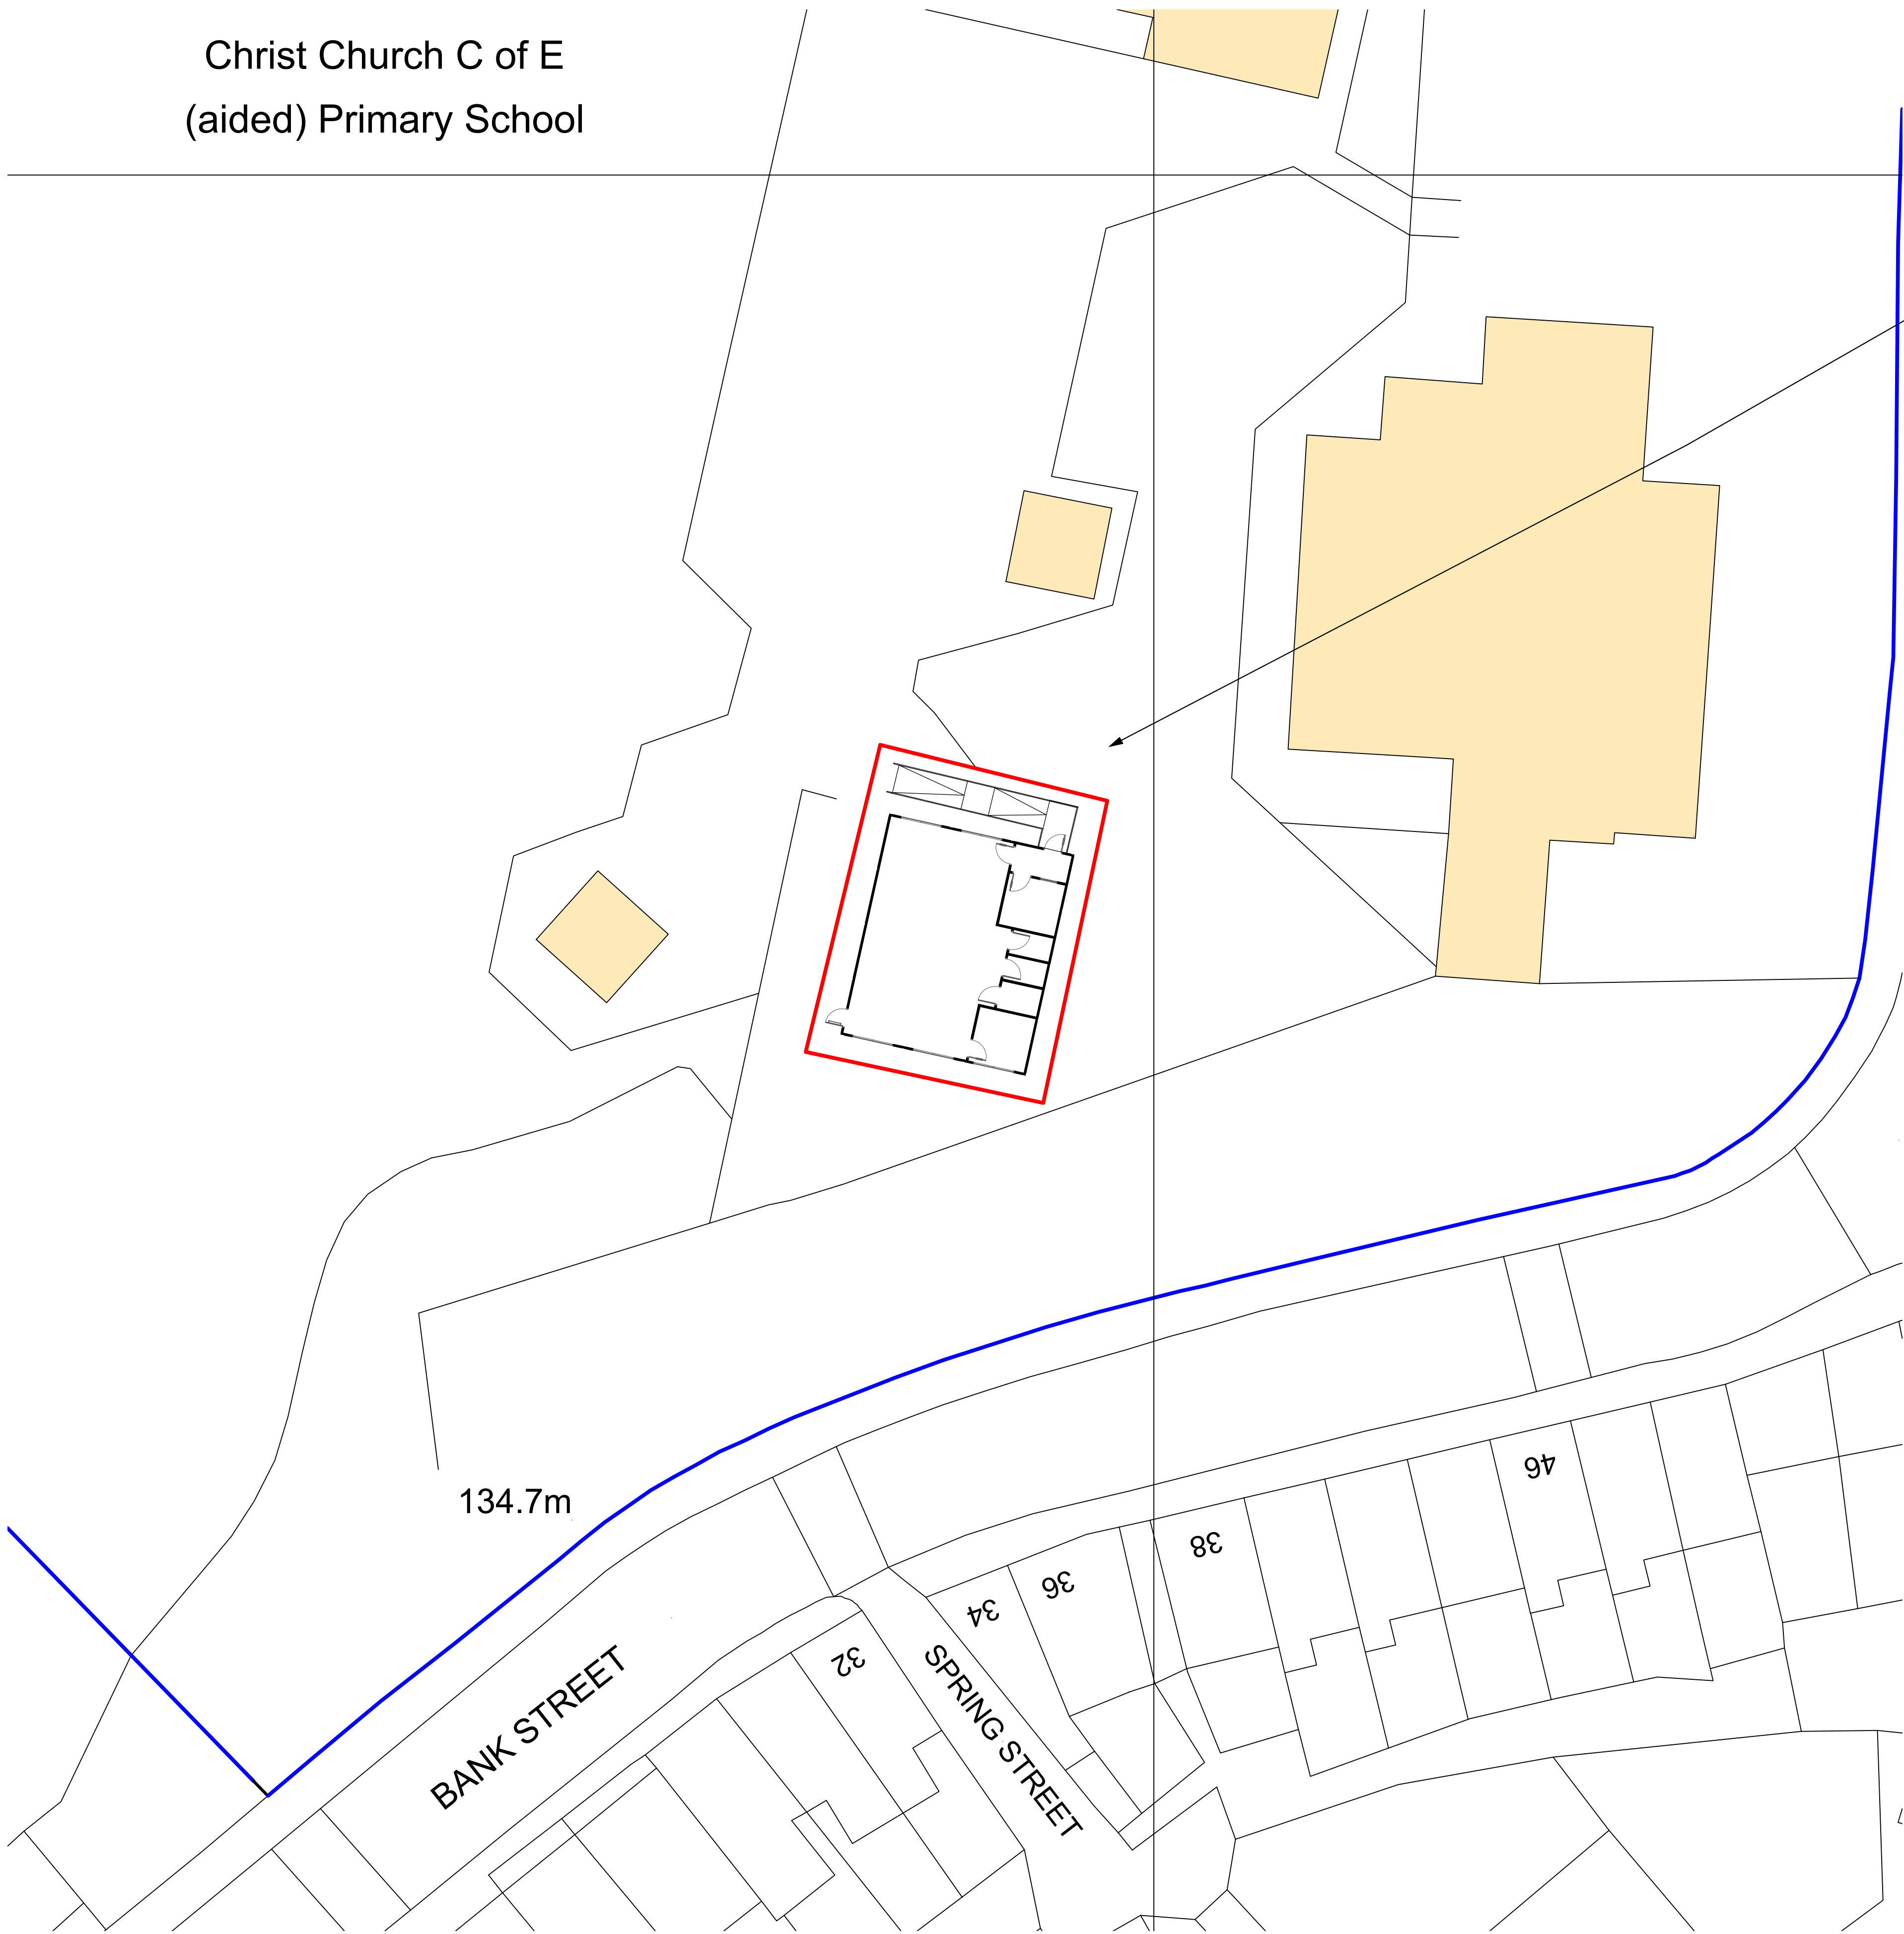

LOCATION PLAN
scale 1:1250

Scale Bar 1:1250

0m 25m 50m 100m 200m

© Crown Copyright and database rights 2022 OS Licence no. 100041041

BLOCK PLAN
scale 1:200



Portakabin Limited 2000
This drawing is the property of Portakabin Limited,
it must not be copied or reproduced or divulged
to anyone without written permission.

NOTES: - Site plan is based on existing Ordnance Survey information - Responsibility is not accepted for errors made by others in scaling from this drawing. Contractors must check all dimensions on site. Discrepancies must be reported to the drawing owner before proceeding.			
KEY: - Application boundary - Area owned by client but not in application		Title Existing Location & Block Plan Christ Church C of E Primary School at Church Street, Bury, BL8 3AX	
		Date: 3rd November 2022	
		Scale : 1:200 & 1:1250 @ A1	
		Drawing Number CCPSELBPRC	