


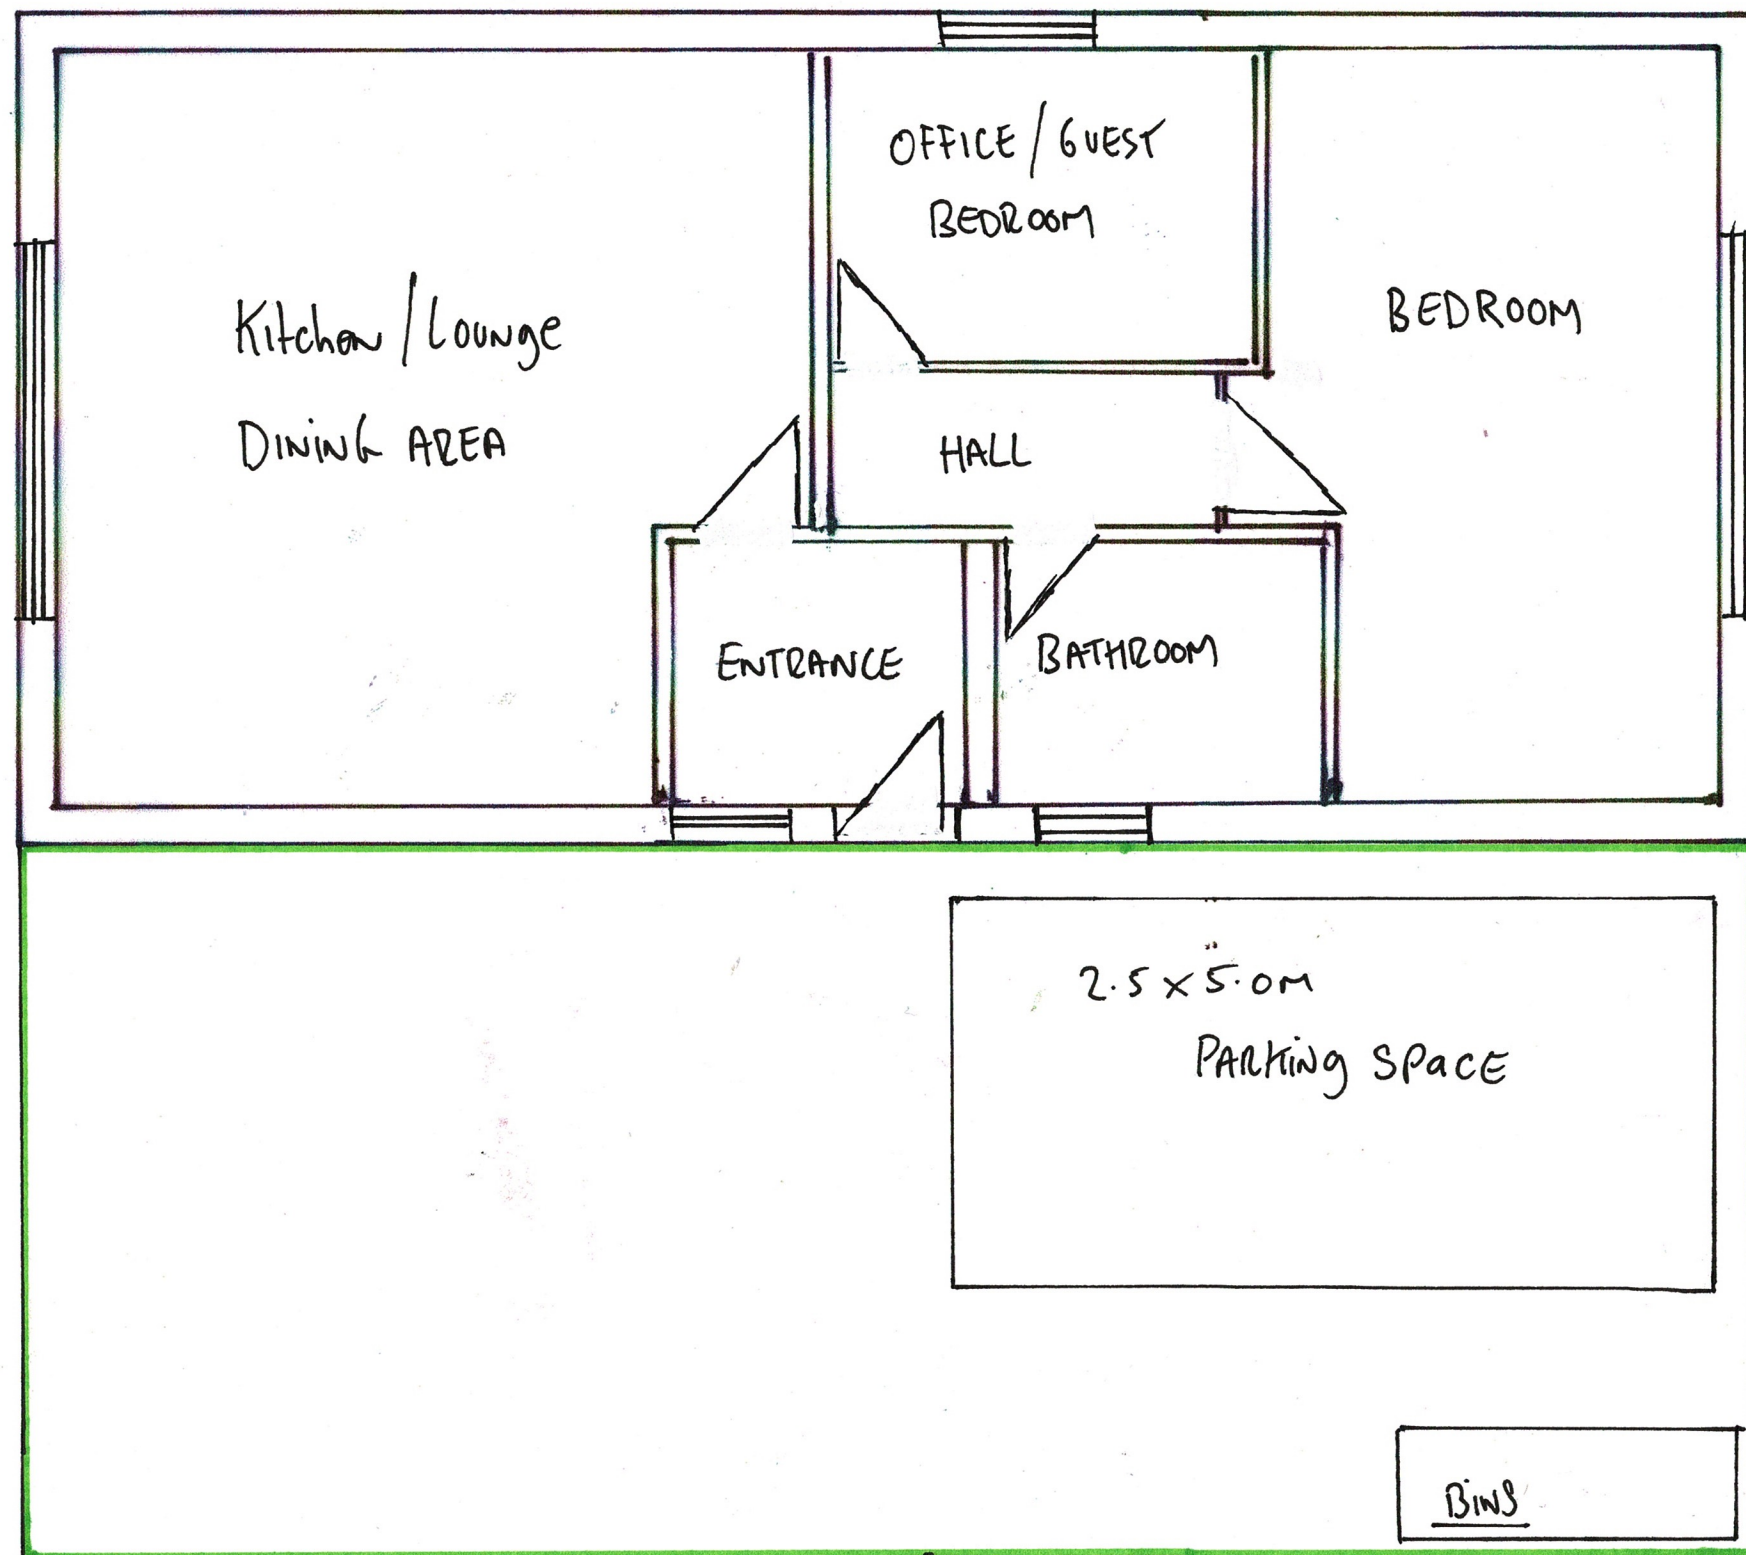

INTERNAL FLOOR AREA 55.56m

Domestic Curtilage 52.6 sqm

Proposed Ground Floor Plan  
Scale 1:50